
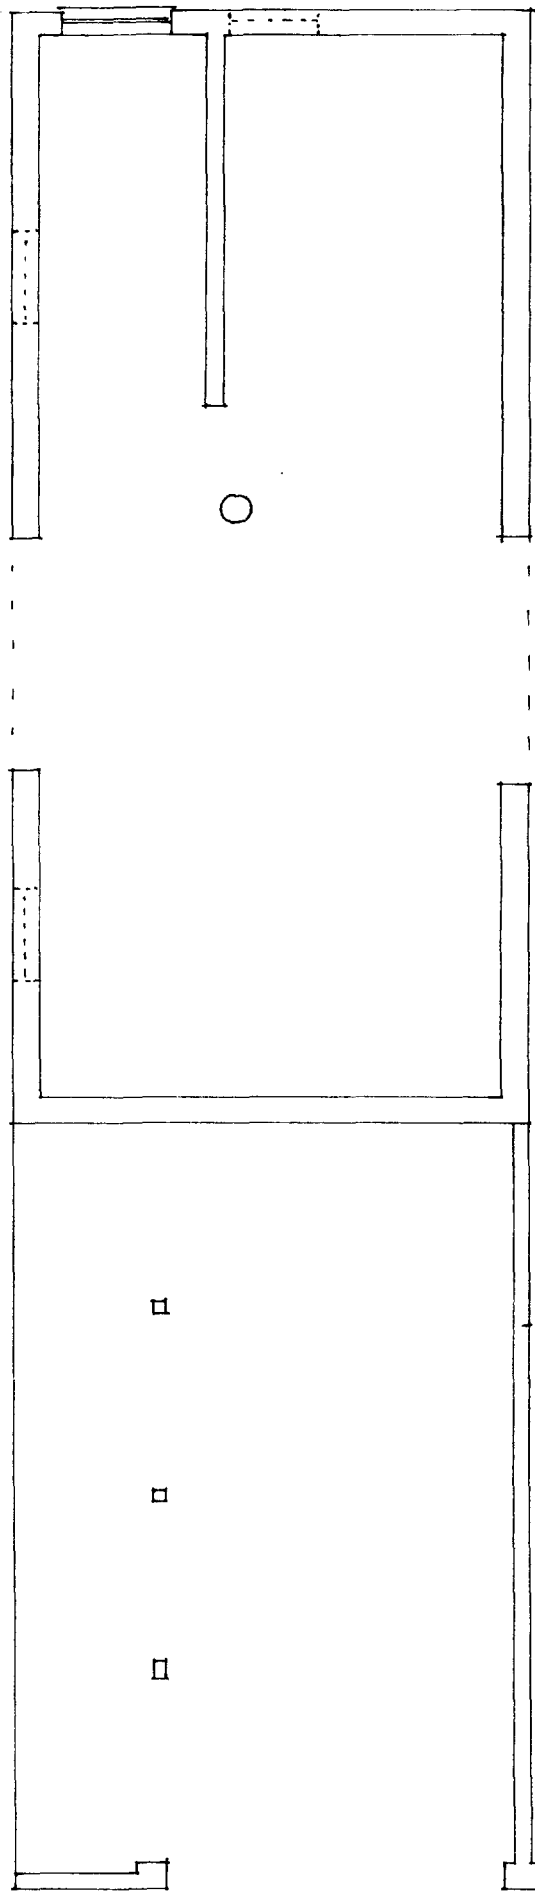


SHDC	
Planning & Development	
12 AUG 2002	
Re:	930/02

Existing layout
Scale 1:100 July 2002

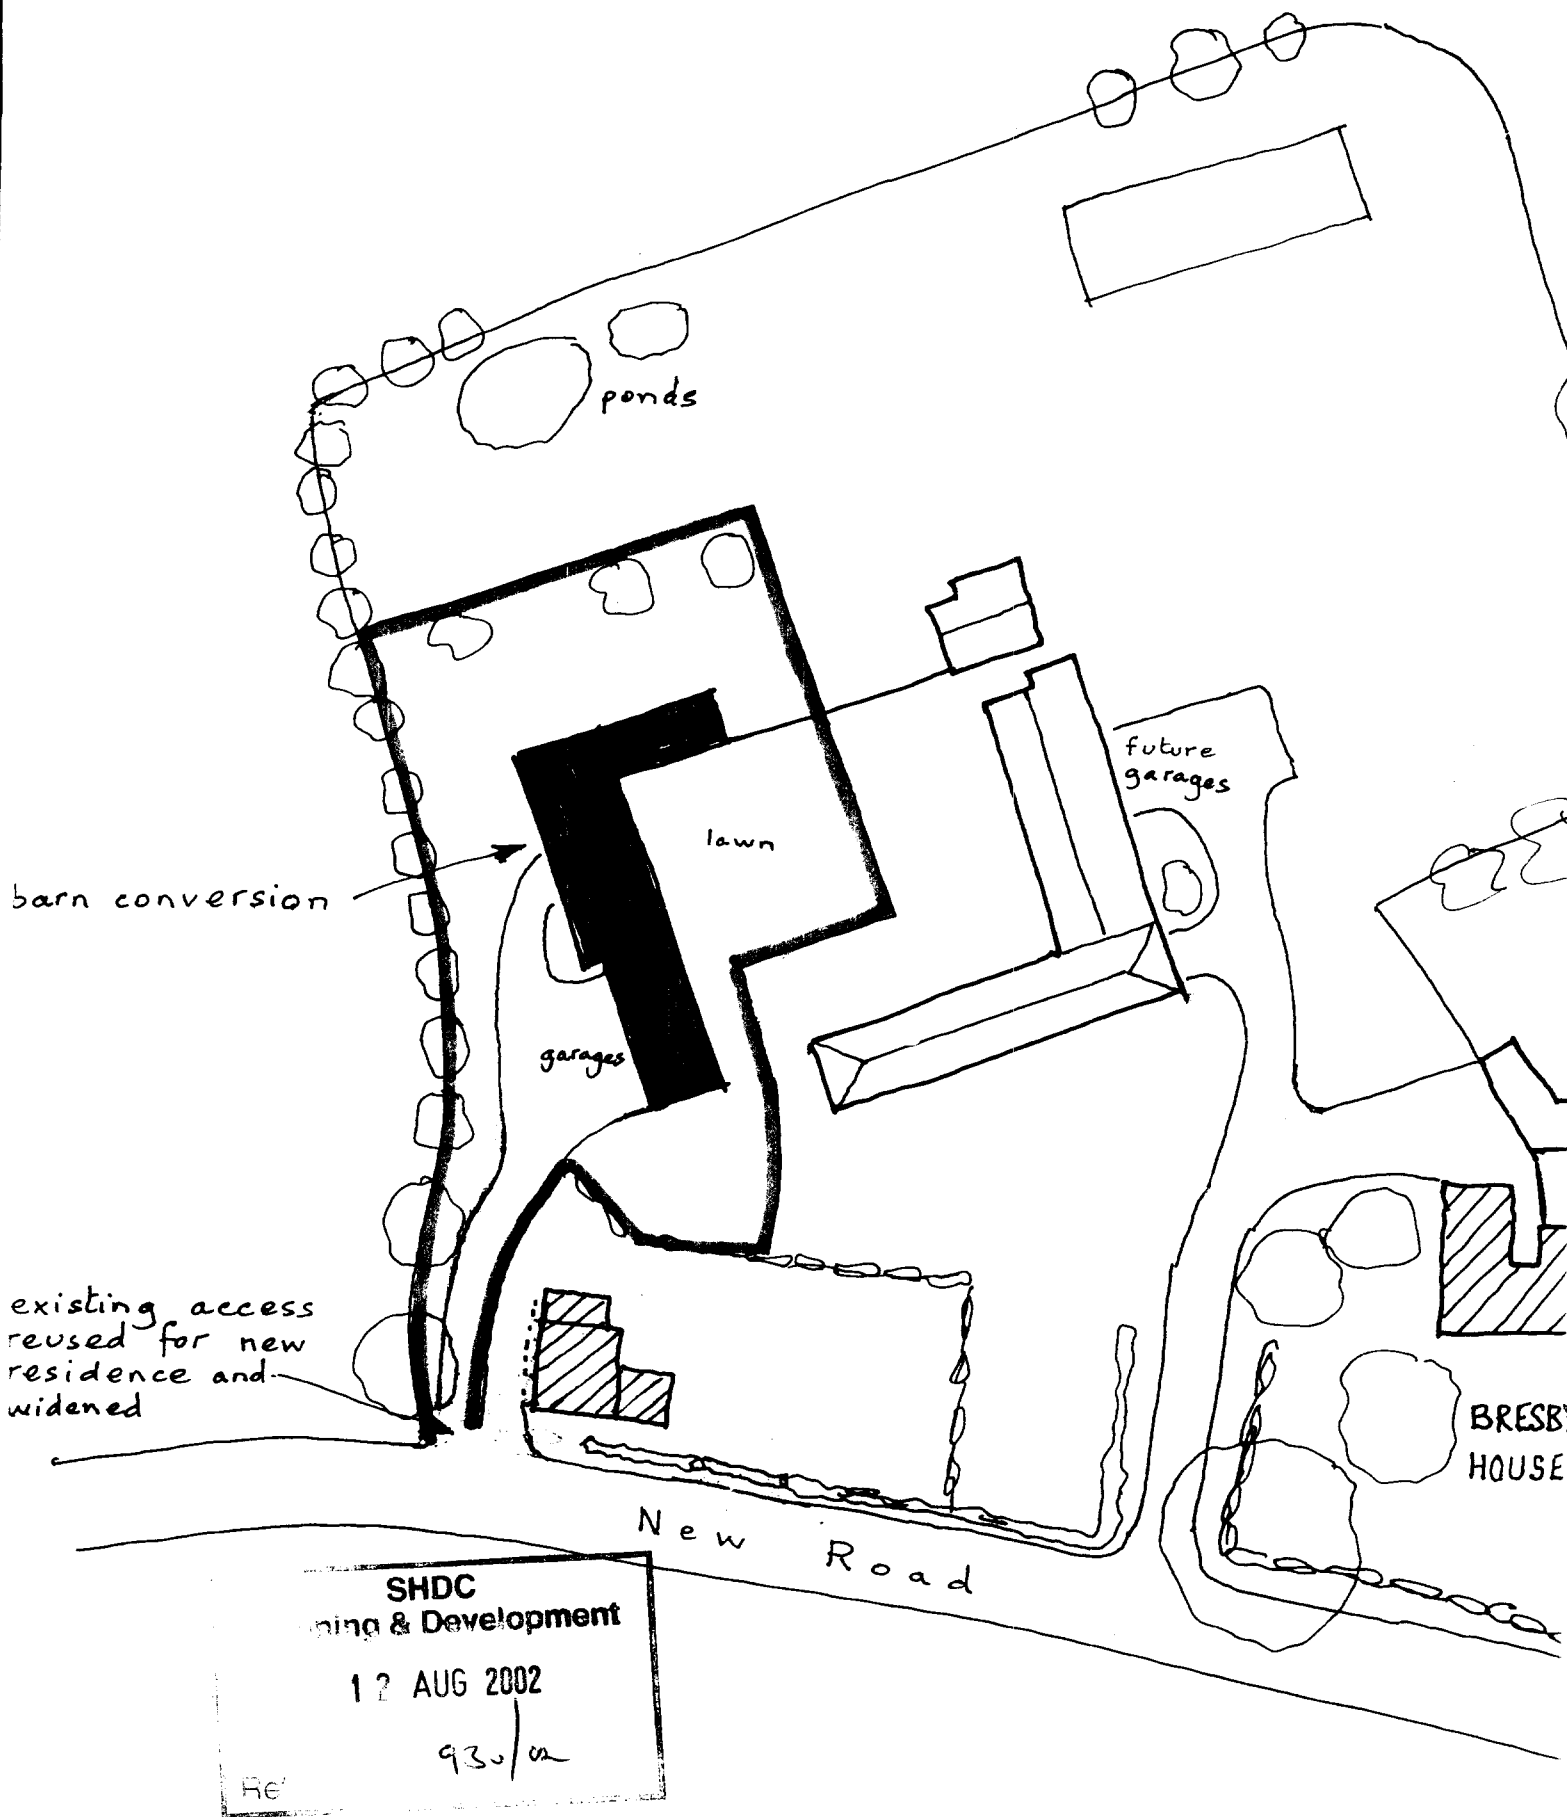


Conversion of Barn
Mr. and Mrs Barrell
Quadring Eaudyke ~


site plan 1:500

BUILDING DESIGN and PLANS


ALWYN ROFFE,
1, Green Lane,
SPALDING, Lincs. PE11 2YB
tel : 01775 - 723 680

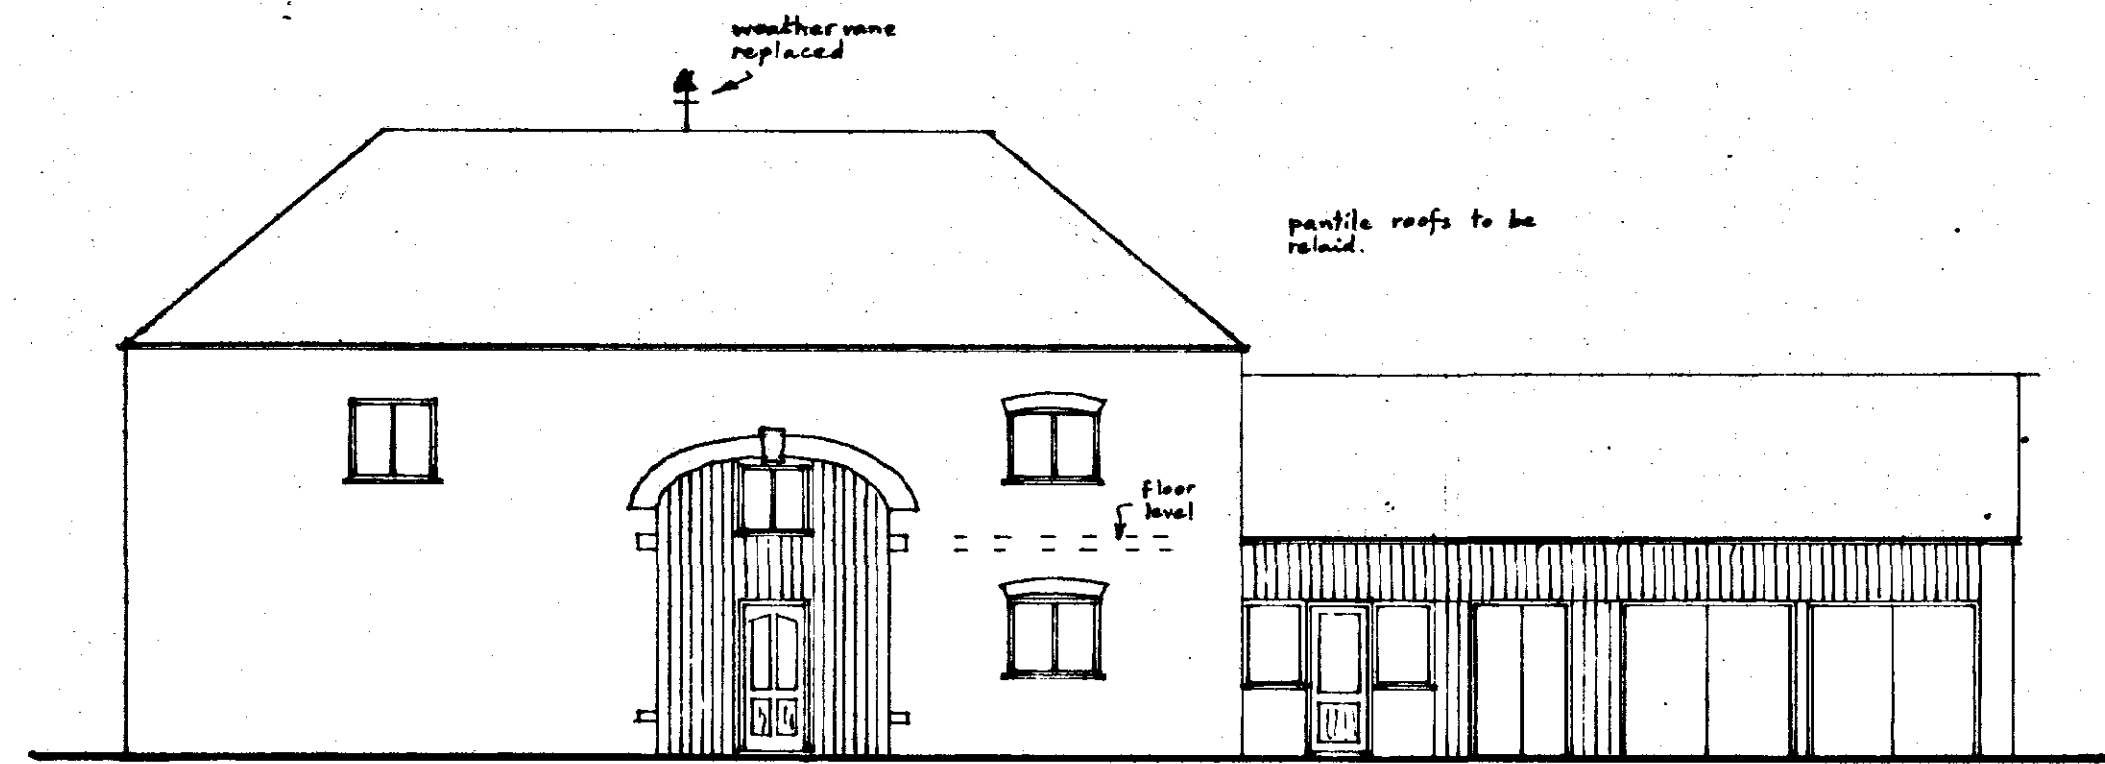


North
1

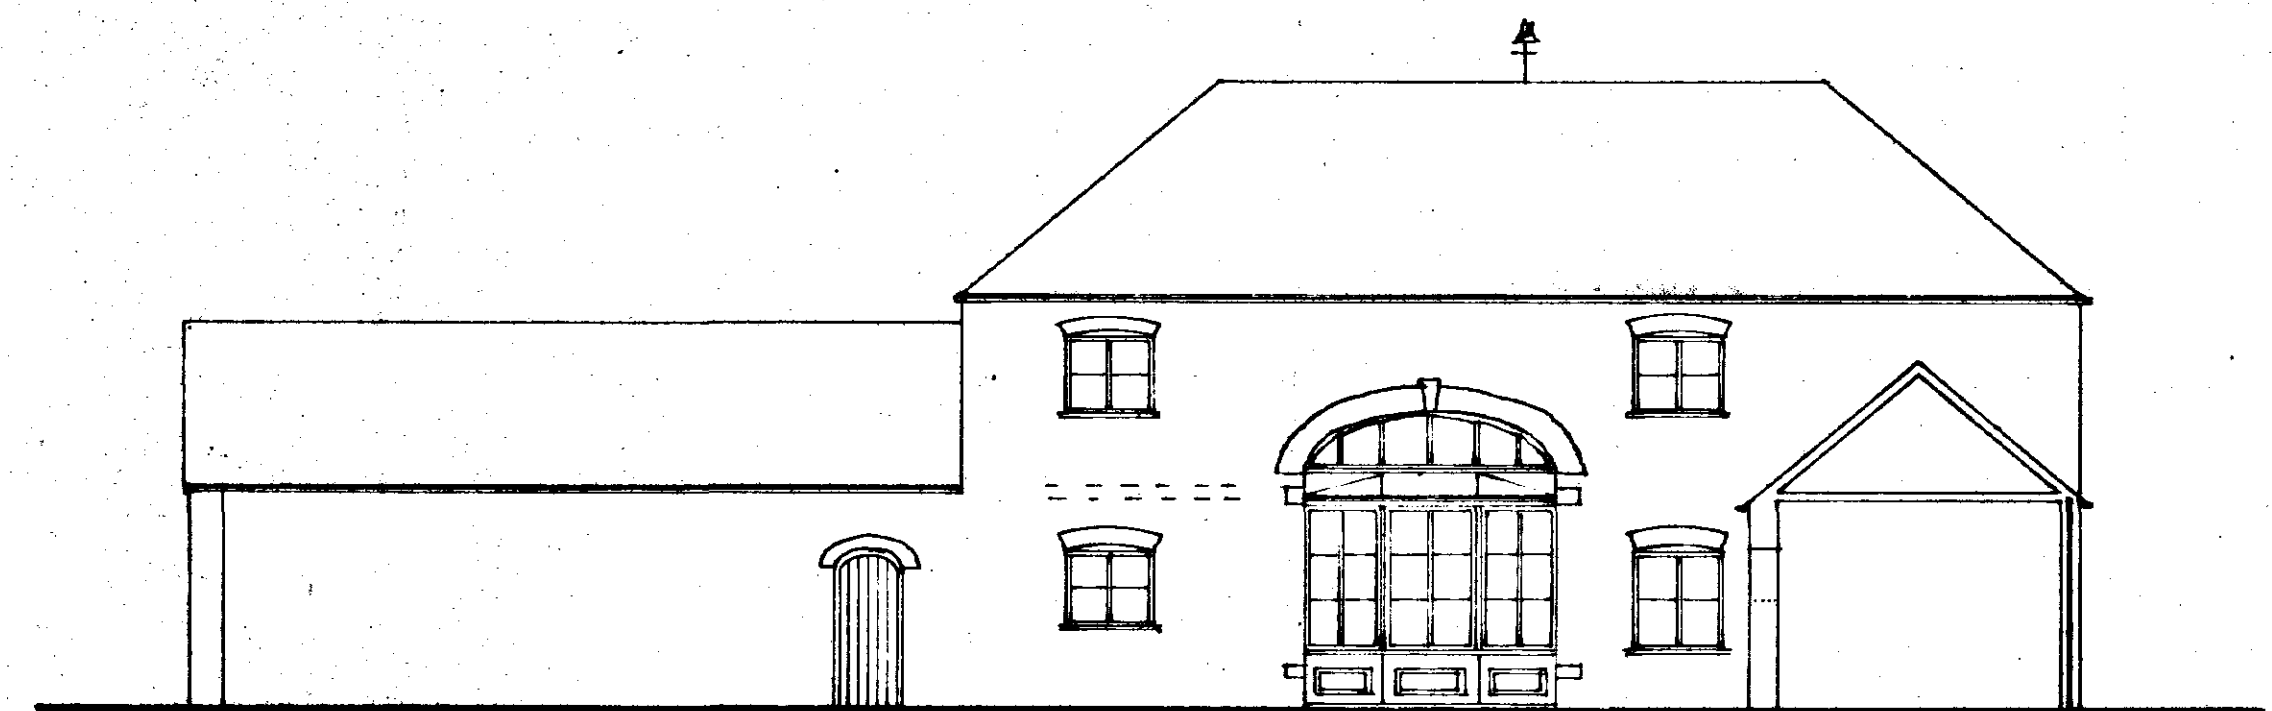


South

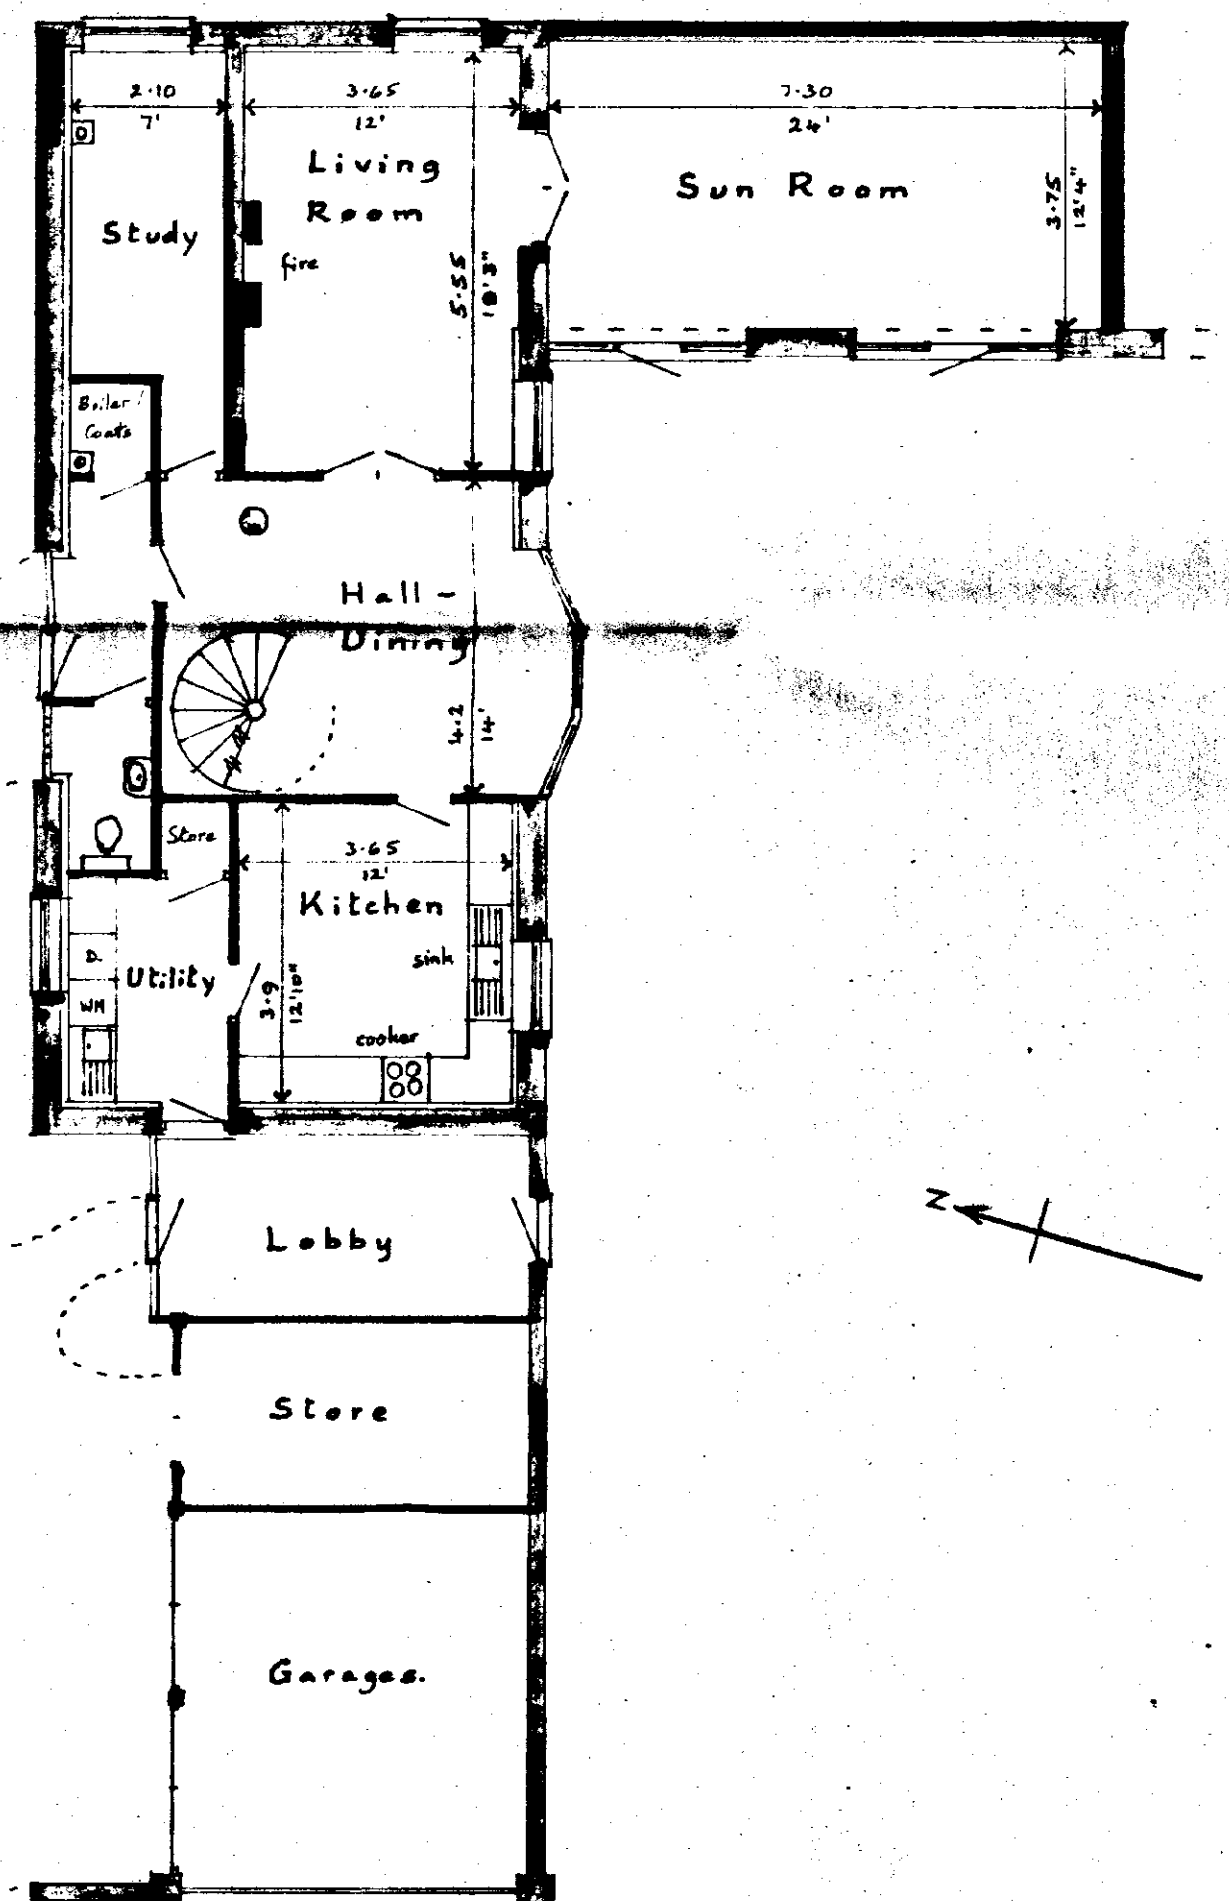


Ground Floor

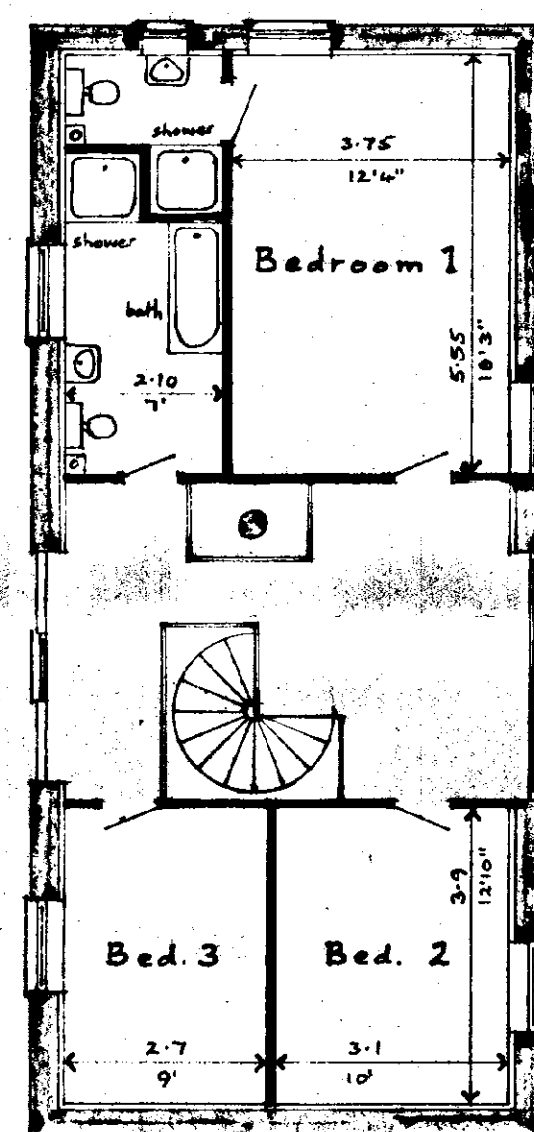


First Floor

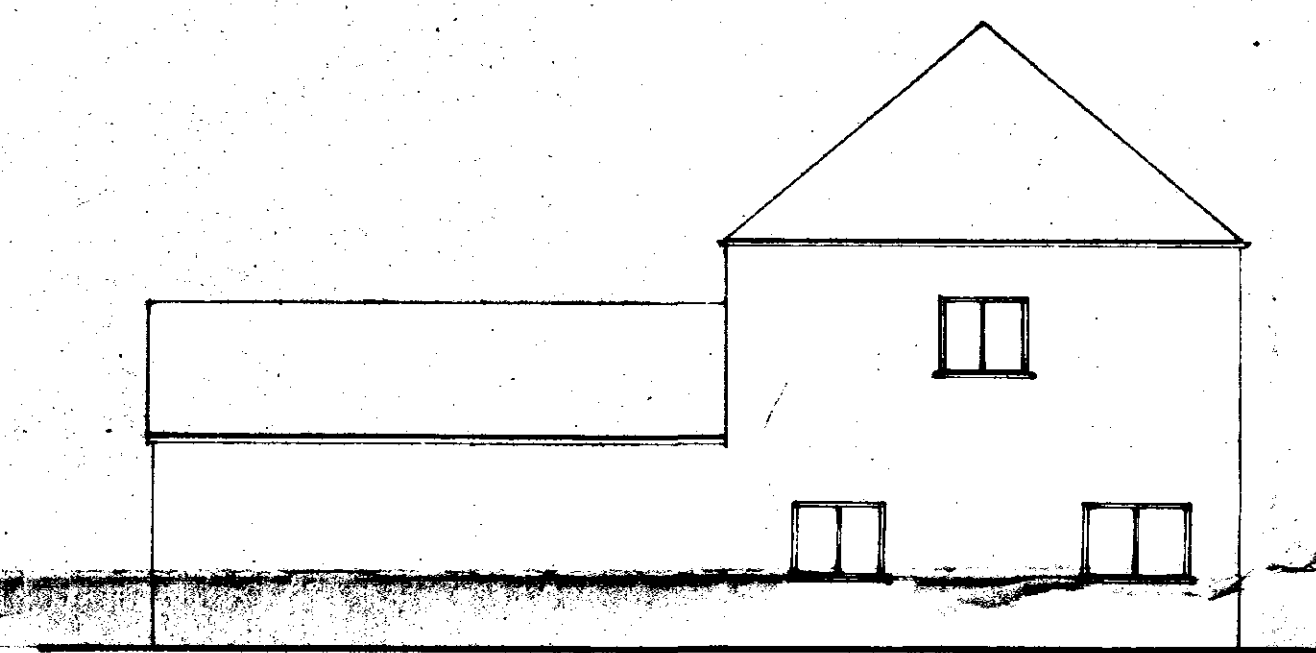

East

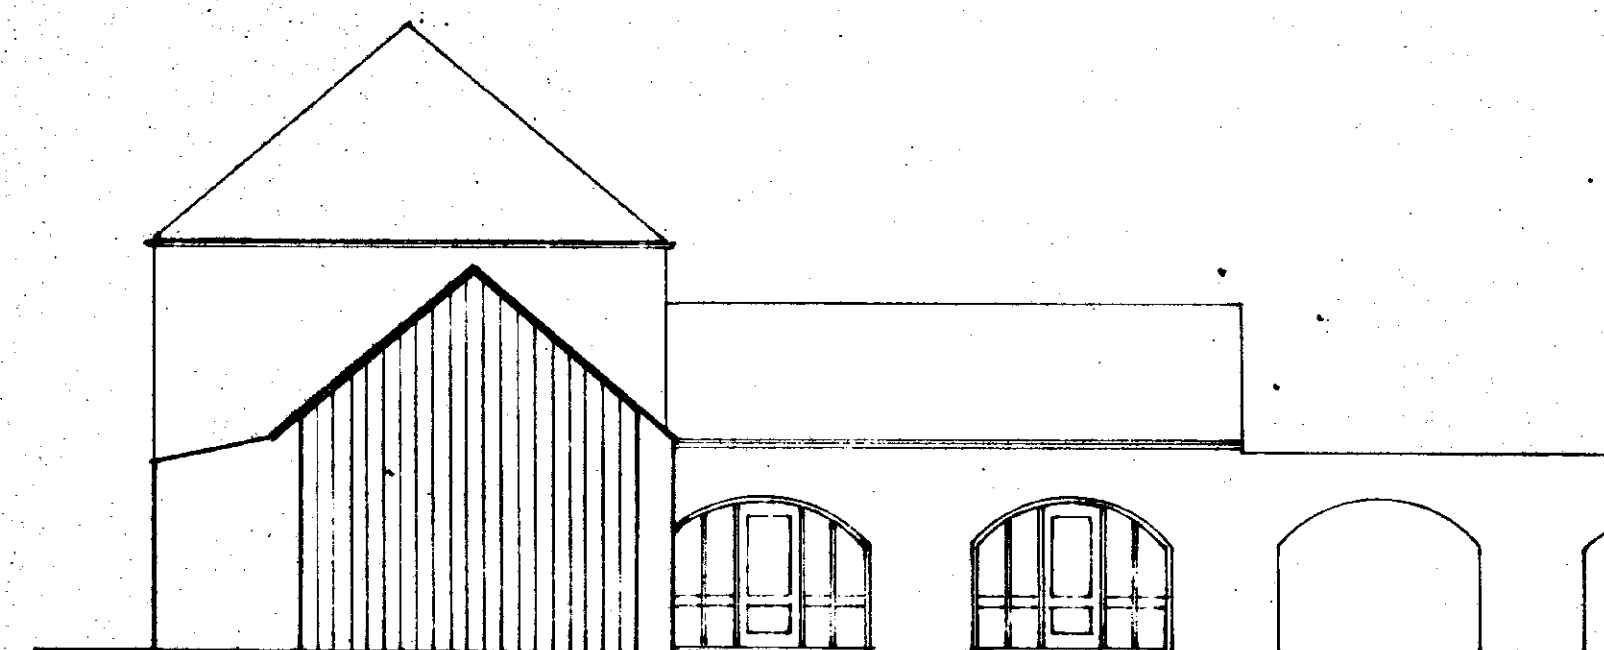

West

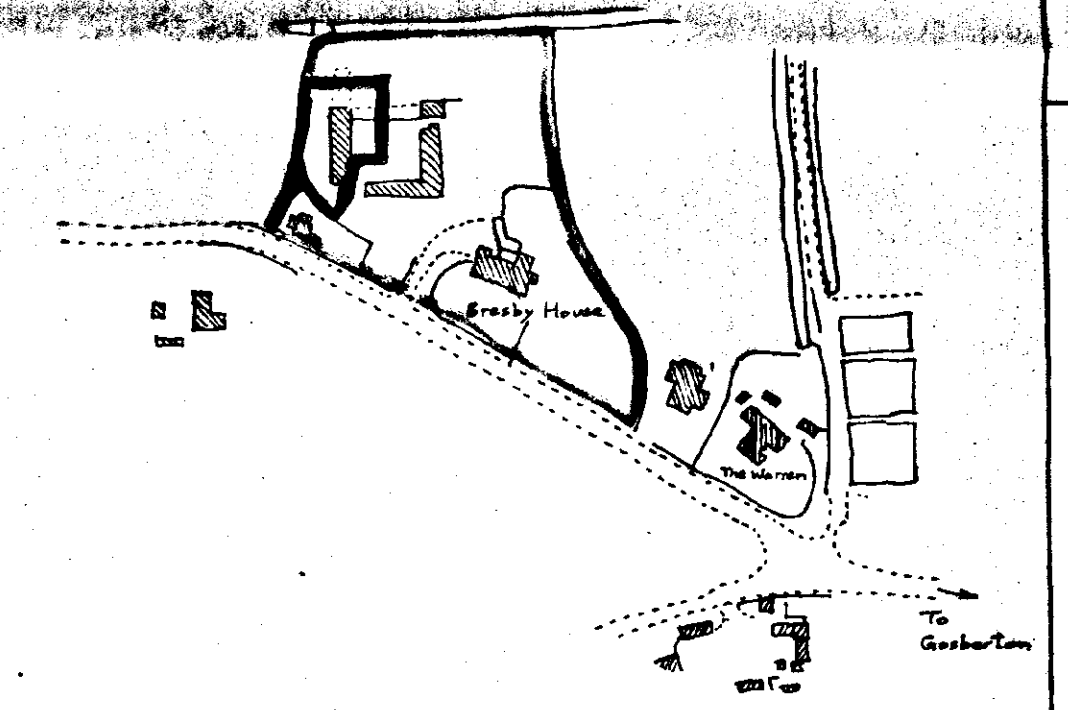

Location

O.S. Map ref TF 248 832
Scale 1:2500

SHDC
Planning & Development
12 AUG 2002
Ref 930/02

Conversion of Barn into Residential Use
New Road, QUADRING EAUDYKE

Written dimensions to be used
in preference to scaled, and all
measurements to be verified
by checking on site.

Local Authority Ref.
Planning
Building Regulations

Scale
1:100

Drawing No.
220718

Date
July 2002

A. ROFFE
BUILDING DESIGN & PLANS
1, Green Lane,
SPALDING, Lincs. PE11 2YB
Tel: 01775-723 680 ©