


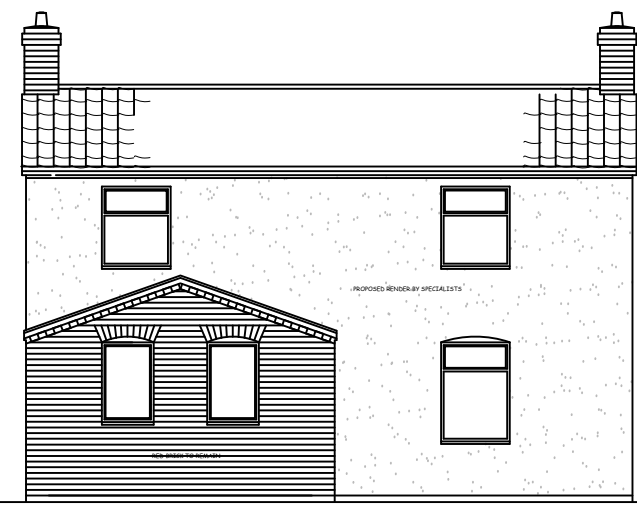



PROPOSED ELEVATION




PROPOSED ELEVATION




PROPOSED ELEVATION

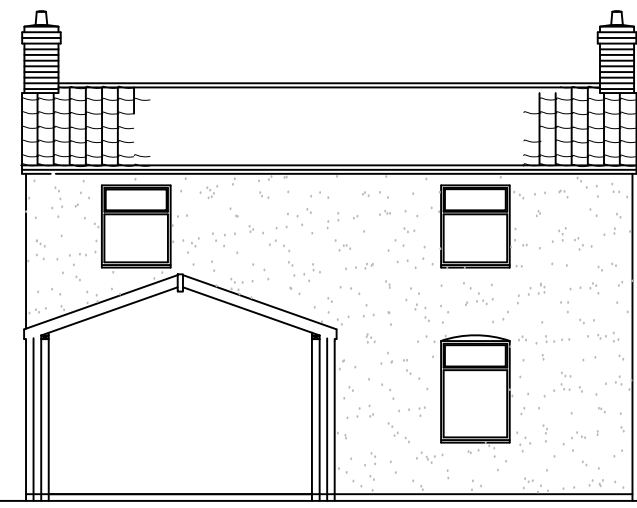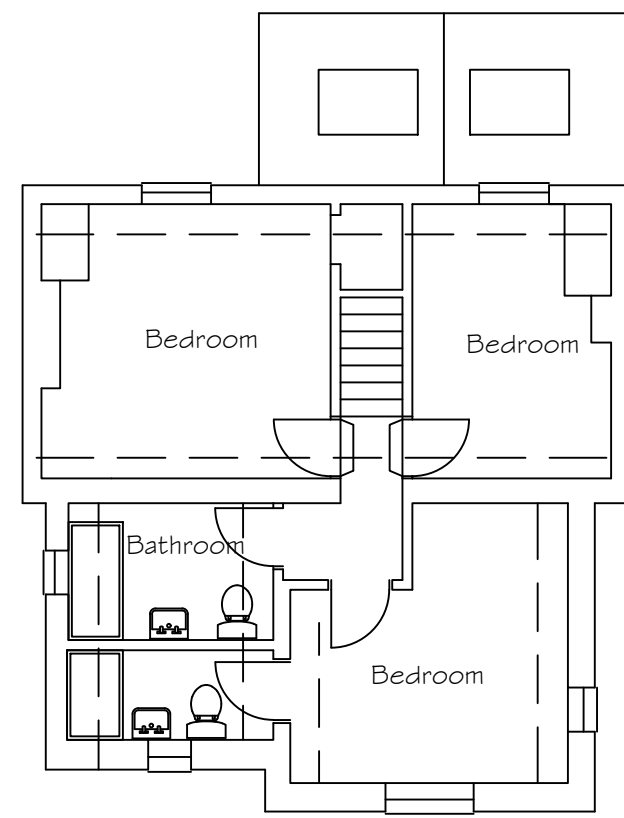


PROPOSED FIRST FLOOR PLAN

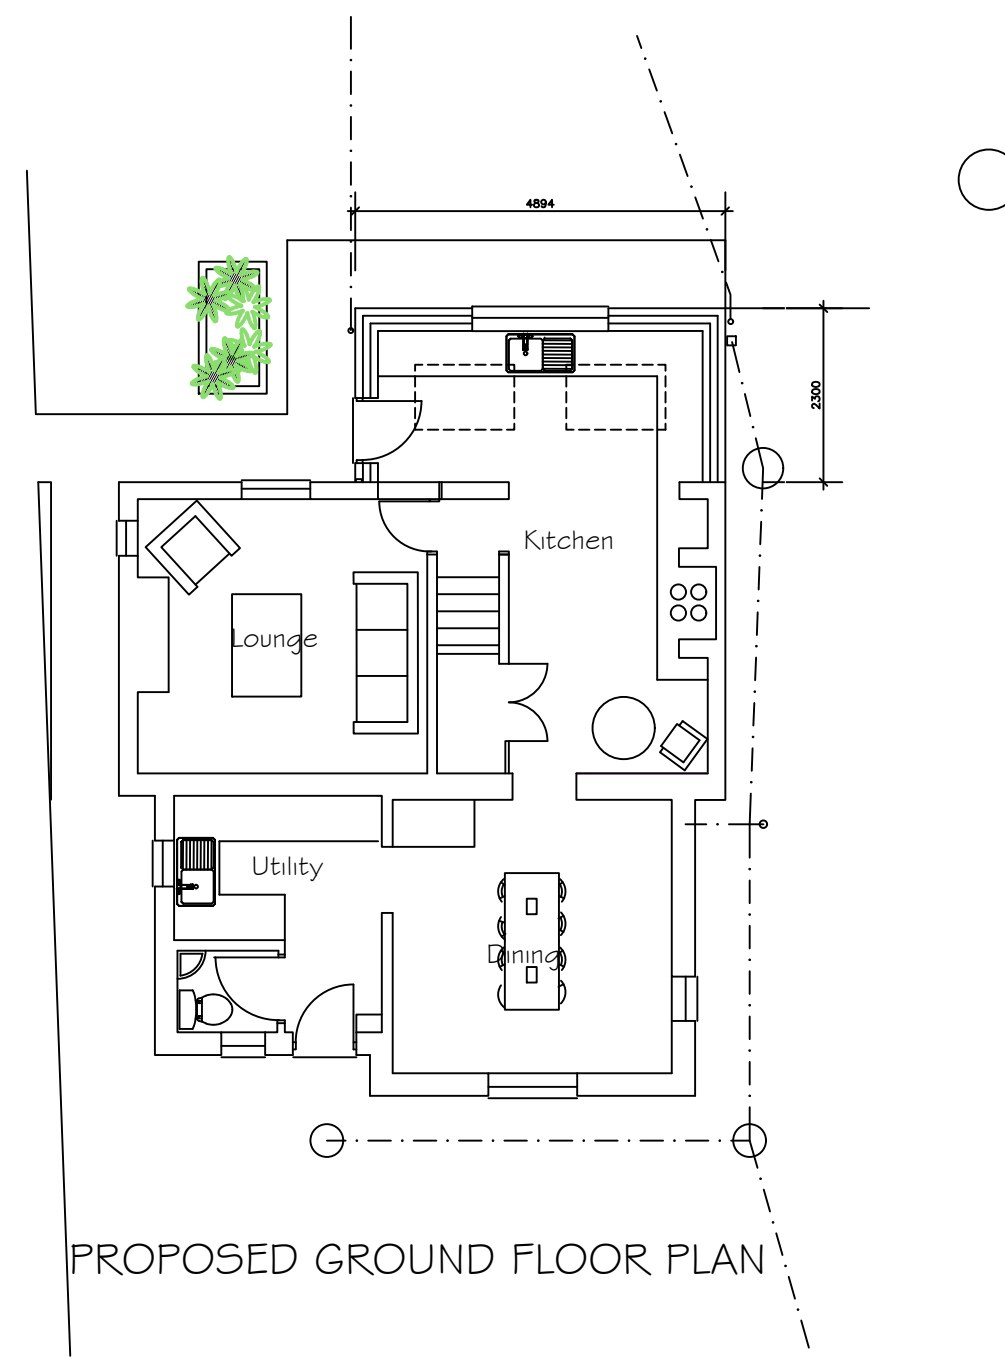


PROPOSED GROUND FLOOR PLAN

 

PROPOSED ROOF PLAN

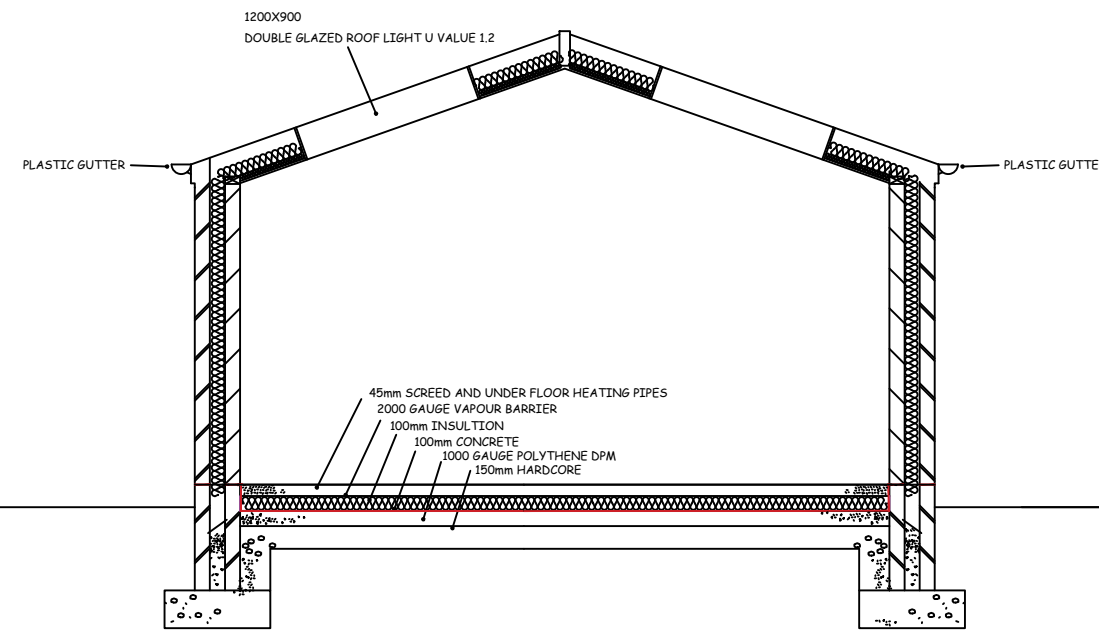


Section

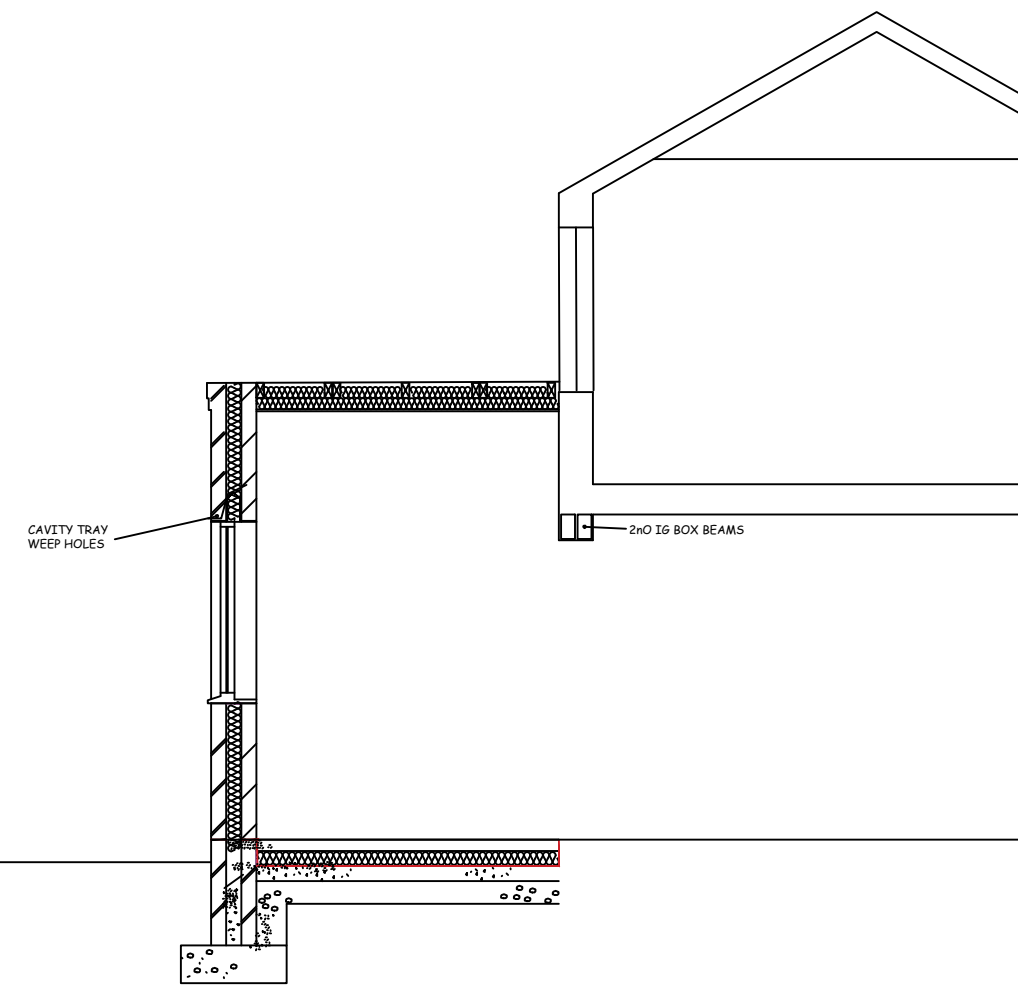

Section



LOCATION PLAN 1/2500

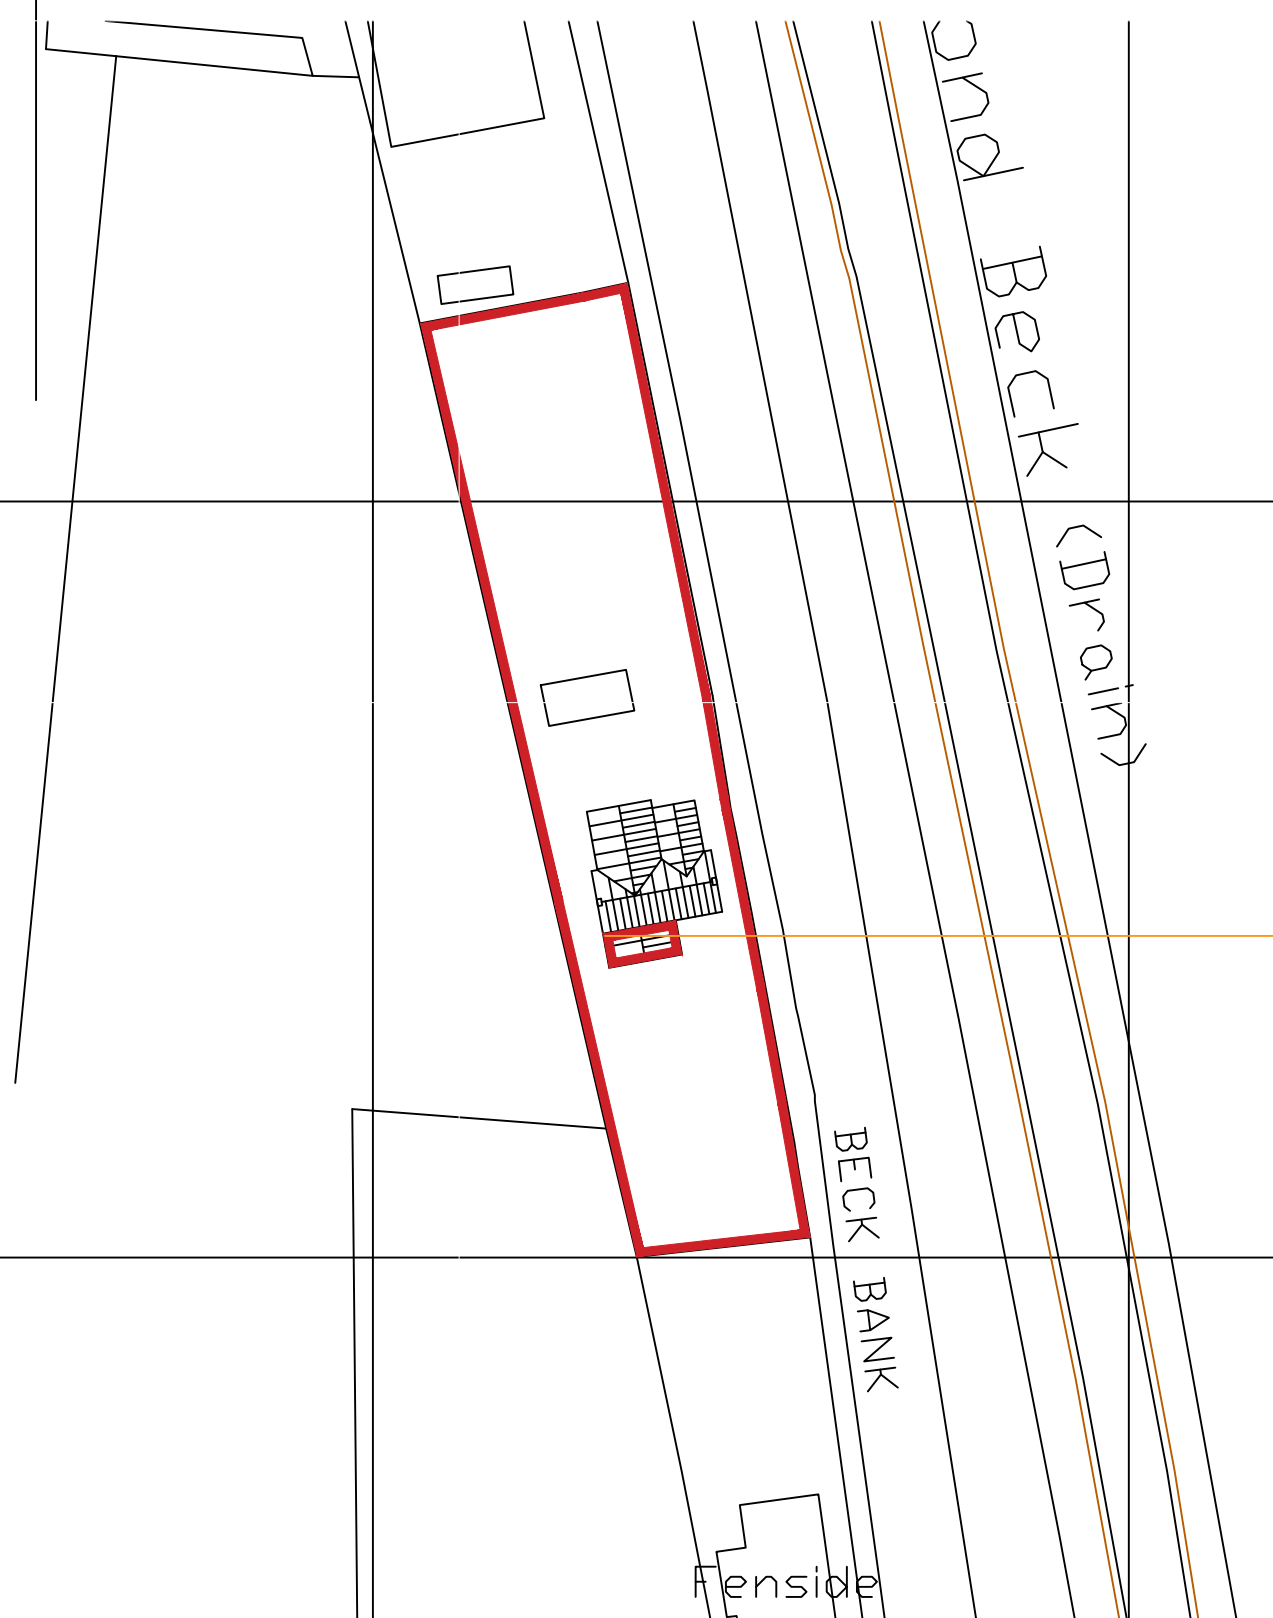

SITE / BLOCK PLAN 1/500

DC ARCHITECTURAL SERVICES LIMITED
ARCHITECTURAL AND PLANNING SERVICES
The Barn, Partney Mill, Spilsby, Lincolnshire, PE24 4PE
TEL NO. 01790 752865 mobile 077762227893
e-mail davidbiggadake@btconnect.com



Drawing Title	PROPOSED PLANS AND ELEVATIONS	Drawing number	DC / 603C / 70
Scale	1:100, 1:50	Drawn	db
Date	FEB 2021	Checked	REV F

Client MRS M. COLLIER - BROWN
Project THE COTTAGE, BECK BANK, QUADRING FEN, LINCOLNSHIRE. PE11 4RA