





EXISTING ELEVATION

EXISTING ELEVATION


EXISTING ELEVATION

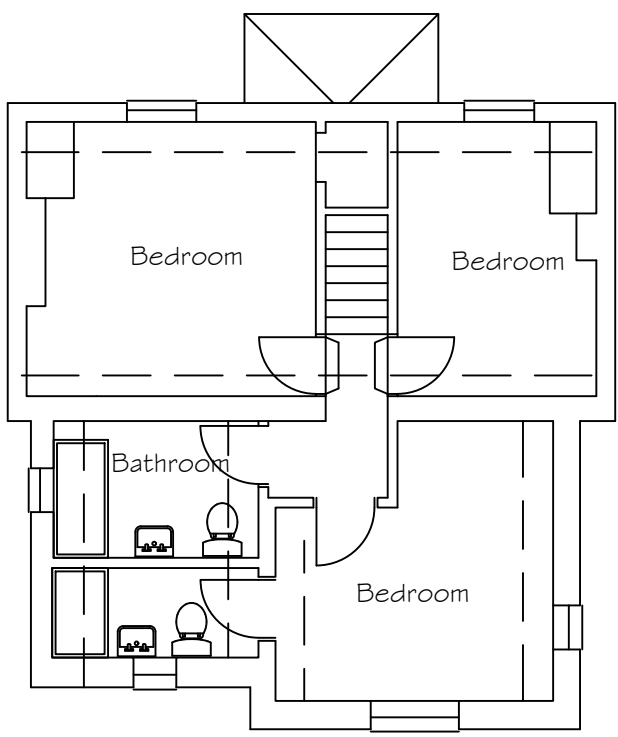

EXISTING FIRST FLOOR PLAN

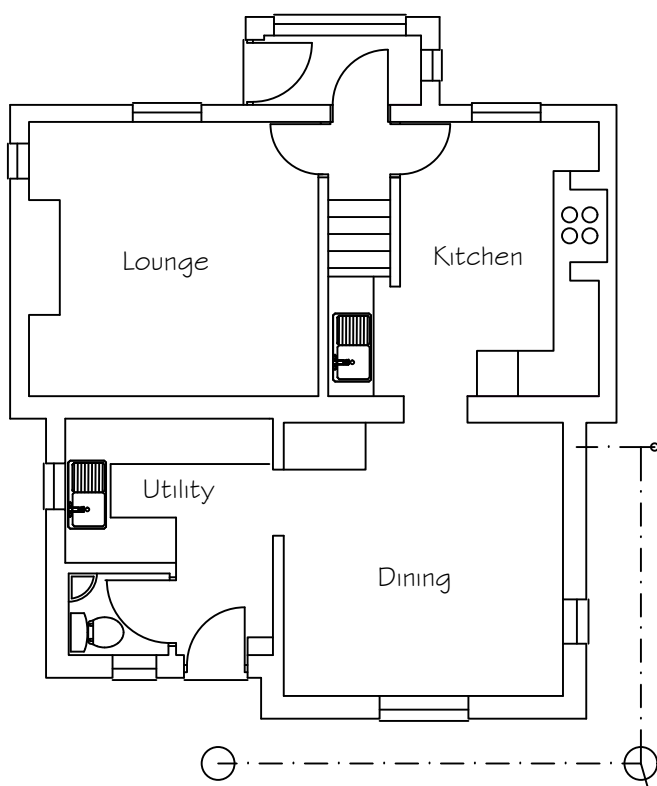

EXISTING GROUND FLOOR PLAN

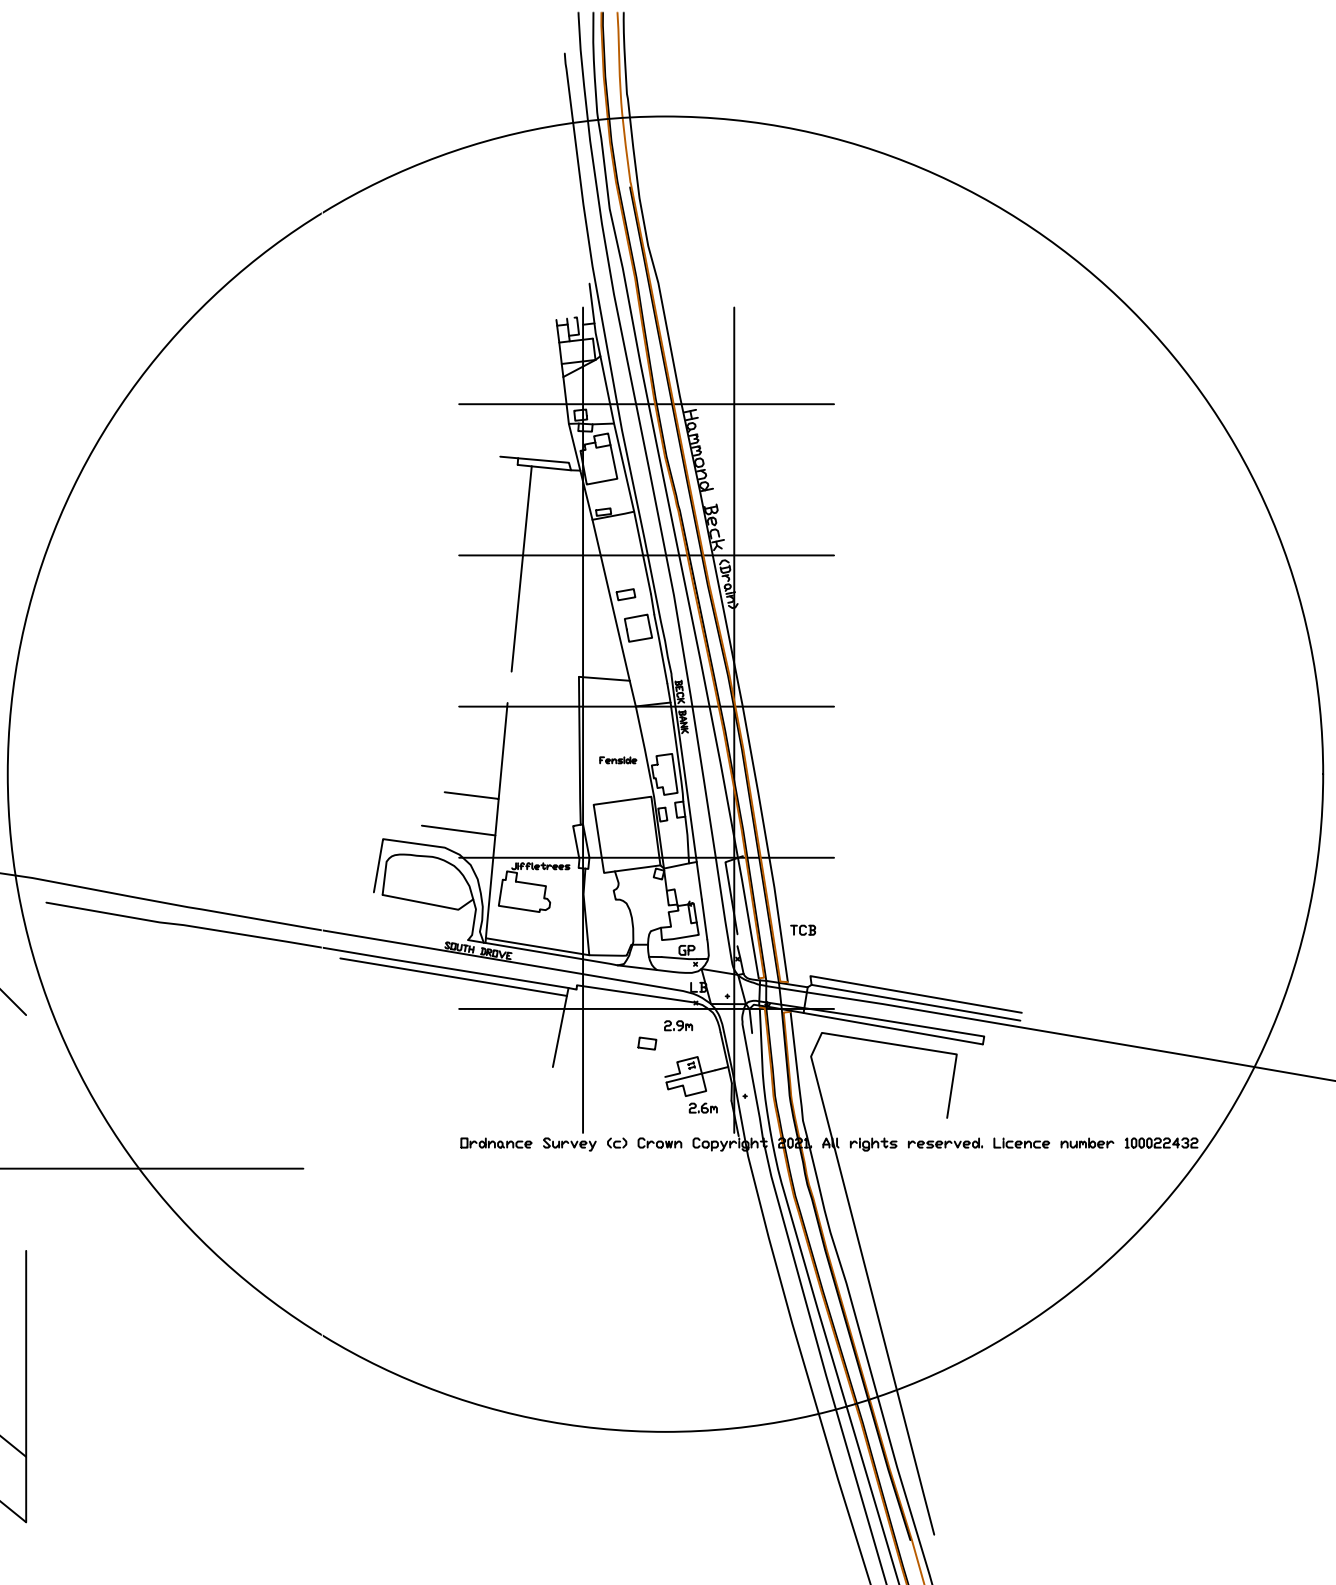

LOCATION PLAN 1/2500



SITE/BLOCK PLAN 1/500

DC ARCHITECTURAL SERVICES LIMITED

ARCHITECTURAL AND PLANNING SERVICES

The Barn, Partney Mill, Spilsby, Lincolnshire, PE24 4PE

TEL NO. 01790 752865 mobile 077762227893

e-mail davidbiggadike@btconnect.com

Drawing Title

EXISTING PLANS AND ELEVATIONS

Drawing number

DC / 603C / 70

Scale

1:100,

Drawn

db

Date

FEB 2021

Checked

Revision

Client

MRS M. COLLIER - BROWN

Project

THE COTTAGE, BECK BANK, QUADRING FEN, LINCOLNSHIRE. PE11 4RA