



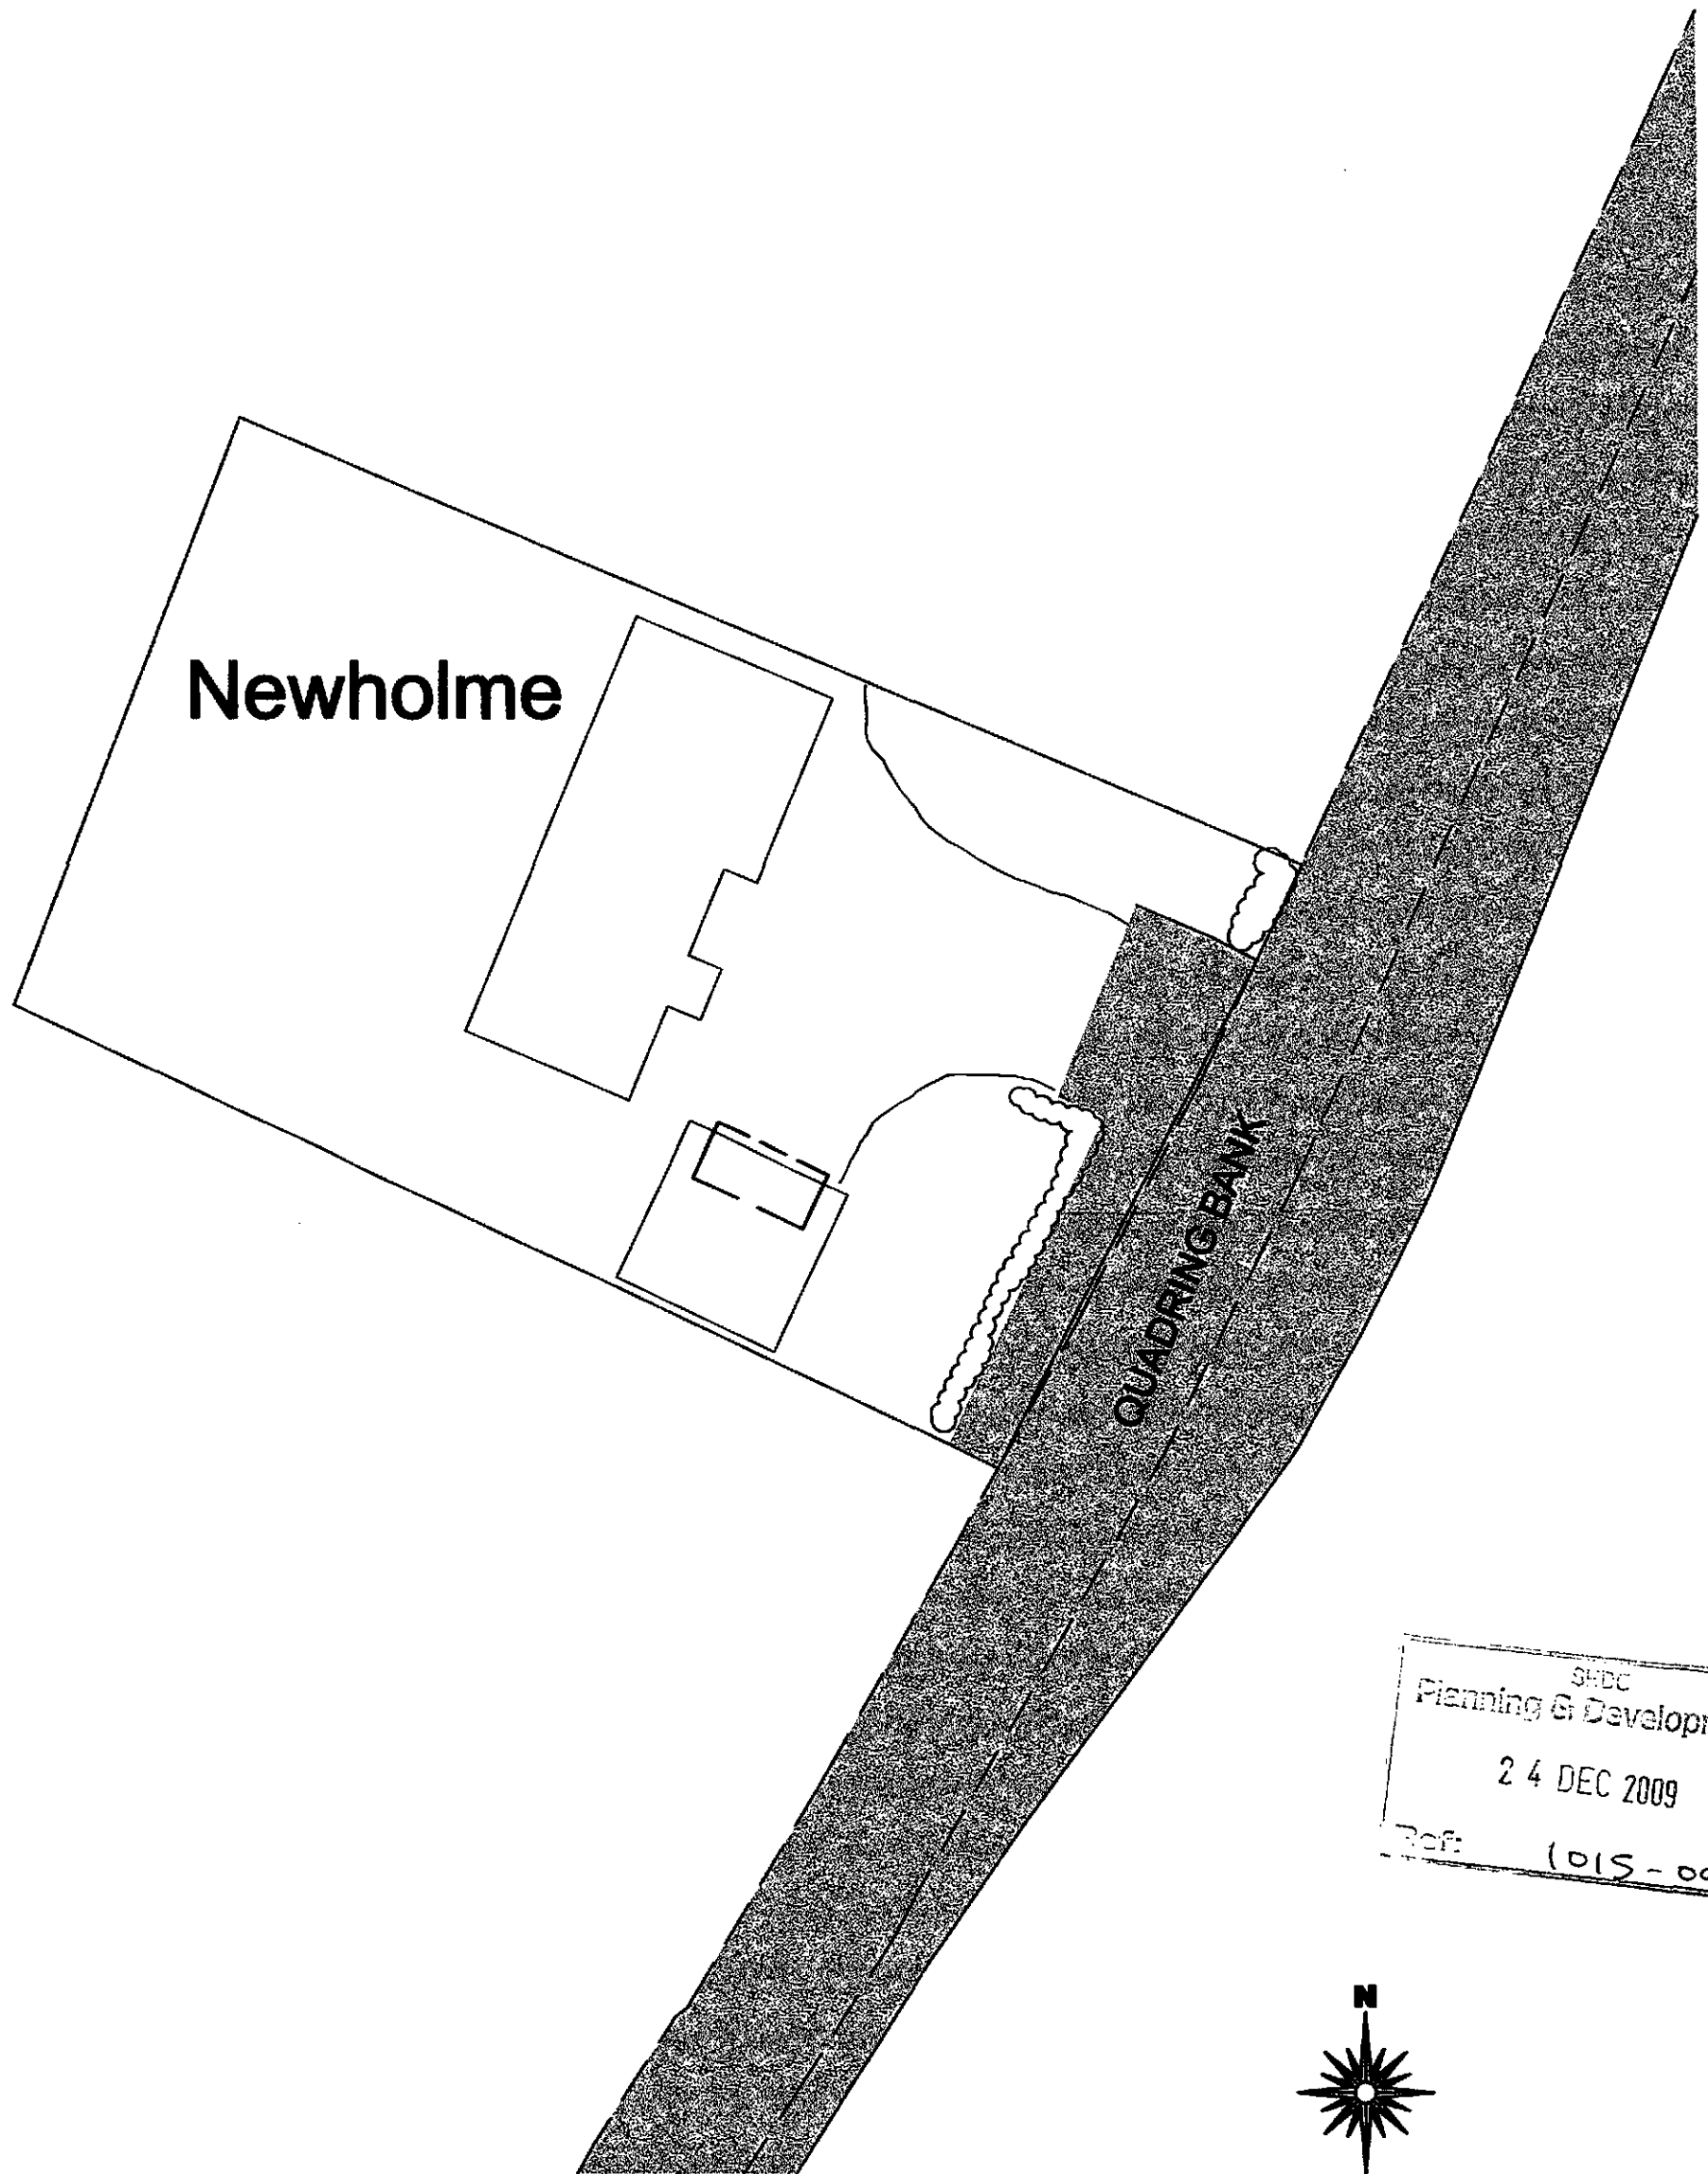

SHDC
Planning & Development
24 DEC 2009
Ref: 1015-09

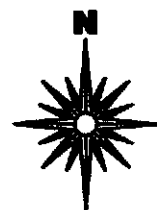

Site Block Plan

Scale 1:250



2nd Floor - 58 Sheepmarket
Spalding
PE11 1BH
Tel: 01775 768 921
e-mail: enquiries@remwaydesign.co.uk

Site:

Detached Garage at:
New Holme
Quadring Bank
PE11 4RF

Client:


Mr & Mrs T Moses

Date: 24 DEC 2009

Scale: as noted

Drawing No:

1797 - 02

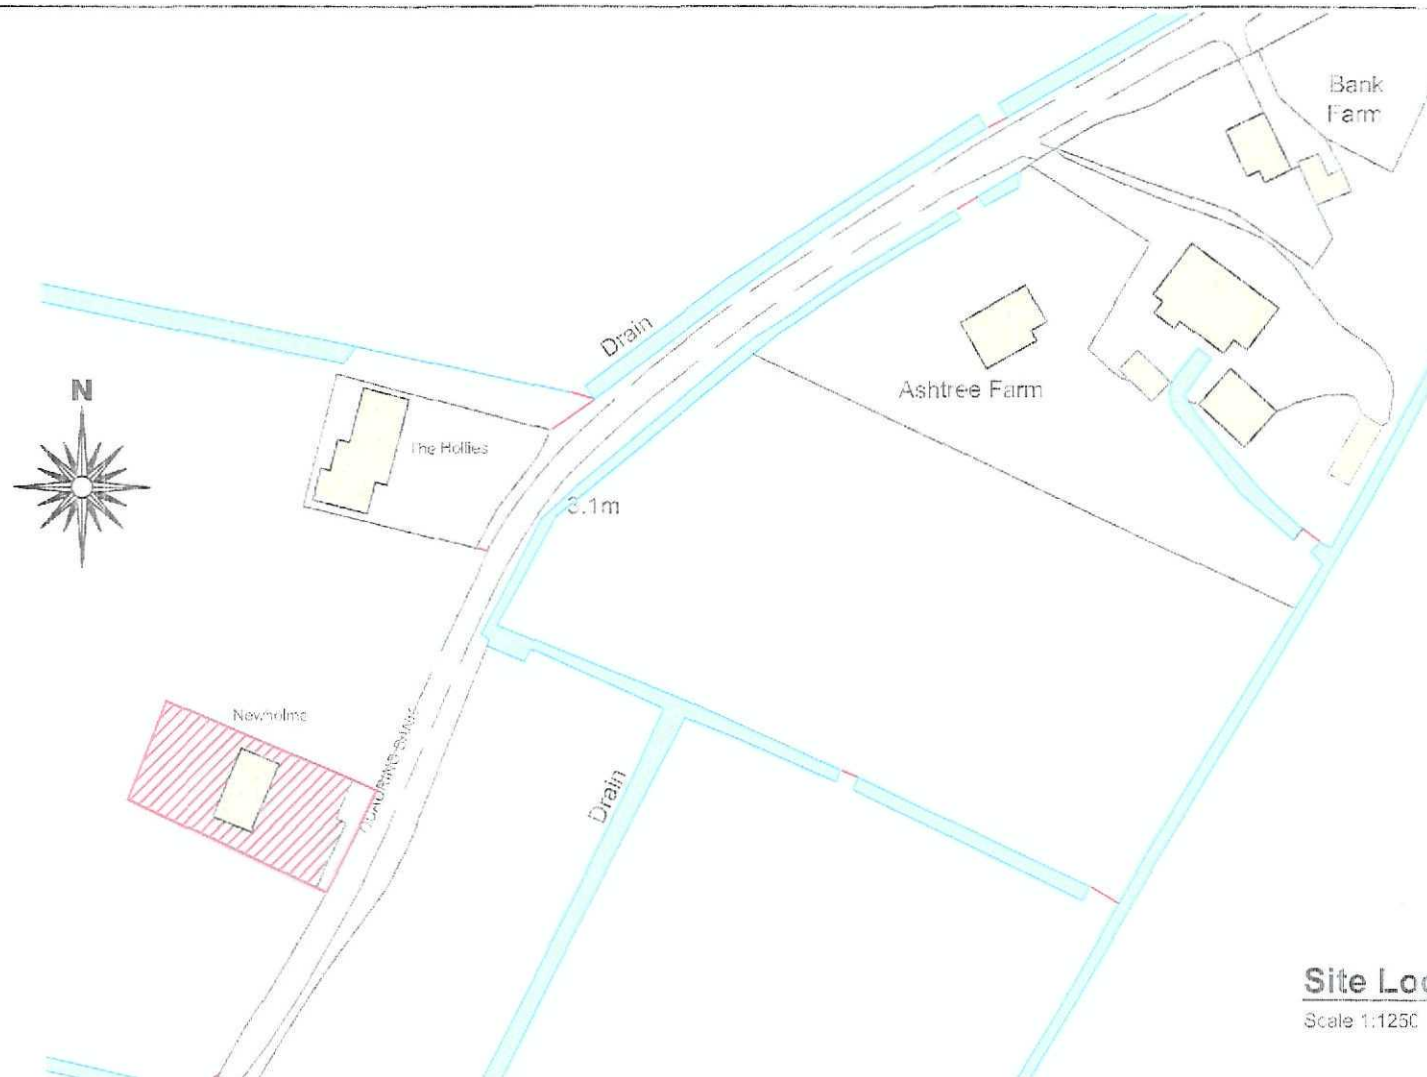

Site Location Plan

Scale 1:1250



2nd Floor - 5B Sheepmarket
Spalding
PE11 1BH
Tel: 01775 768 921
e-mail: enquiries@remiwaydesign.co.uk

Site:

Detached Garage at:
New Helms
Quakers Lane
PE11 4RF

Client:

Mr & Mrs T Moses


Date: 10/15/09

Scale: as noted


Drawing No:

1831 - 01


Contractor to check all Dimensions on site prior to ordering materials / commencing work.Do Not Scale from this Drawing - If in doubt then please ask

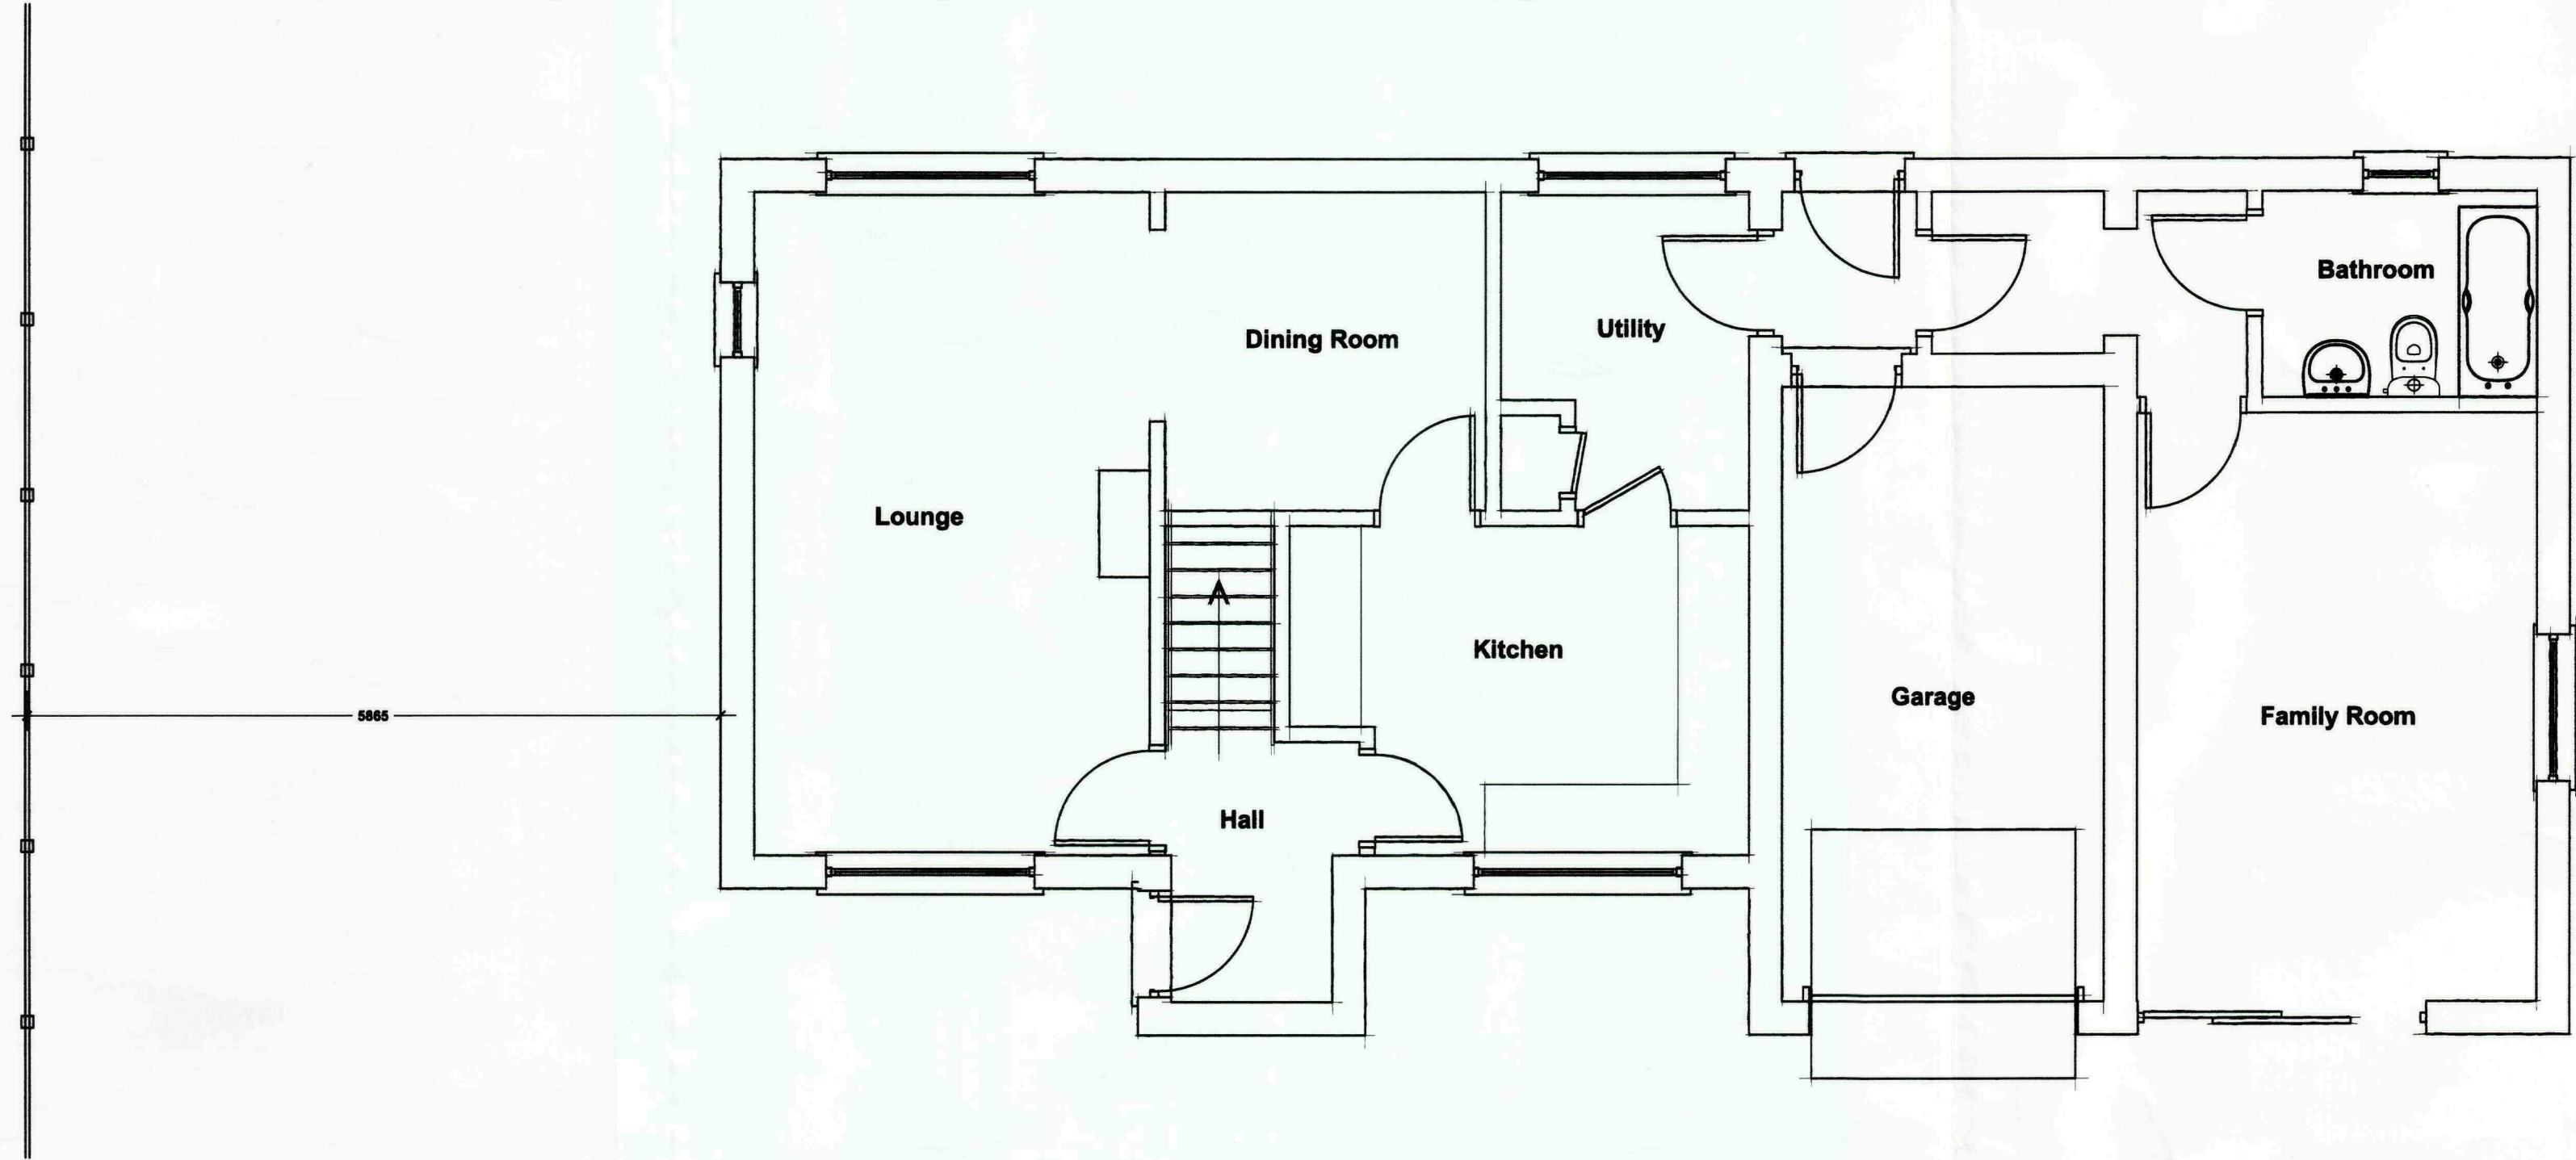

Existing Ground Floor Plan
Scale 1:50

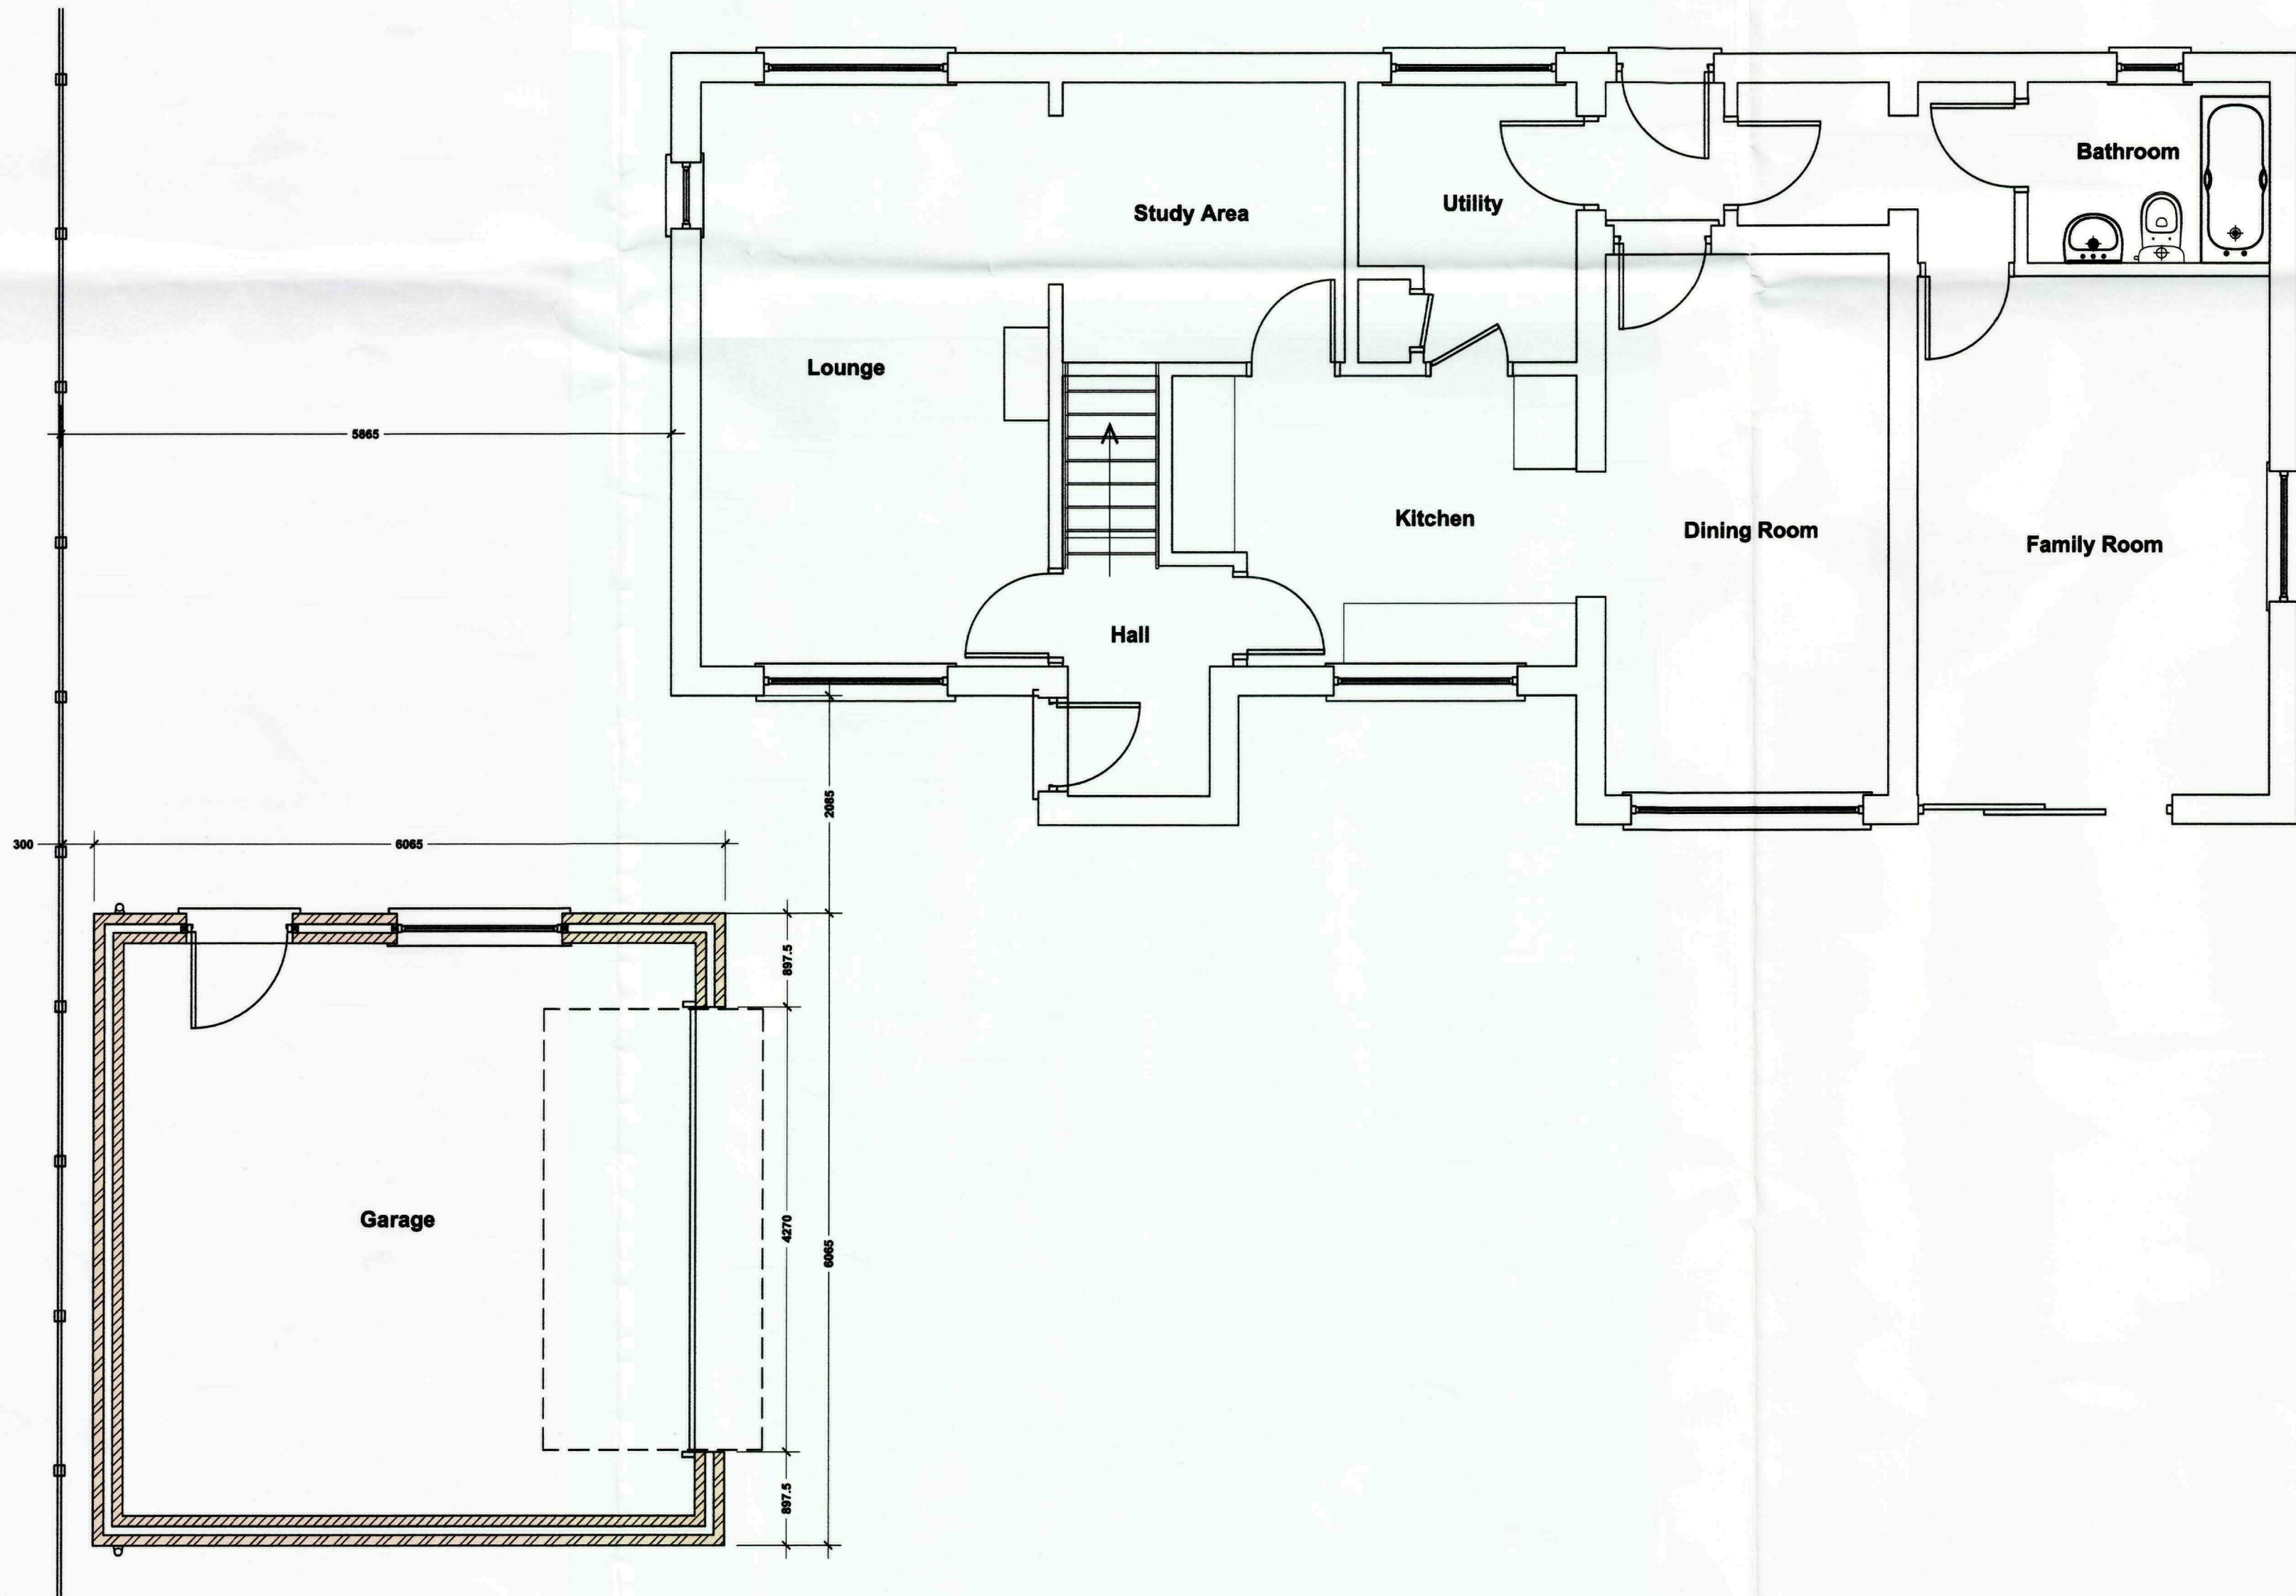


Proposed Ground Floor Plan
Scale 1:50

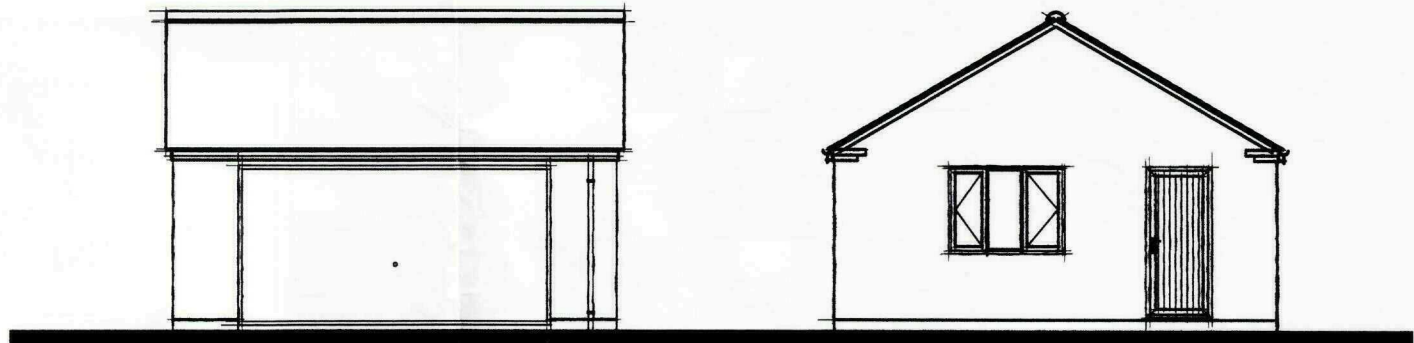

Front Elevation
Scale 1:100

Side Elevation
Scale 1:100

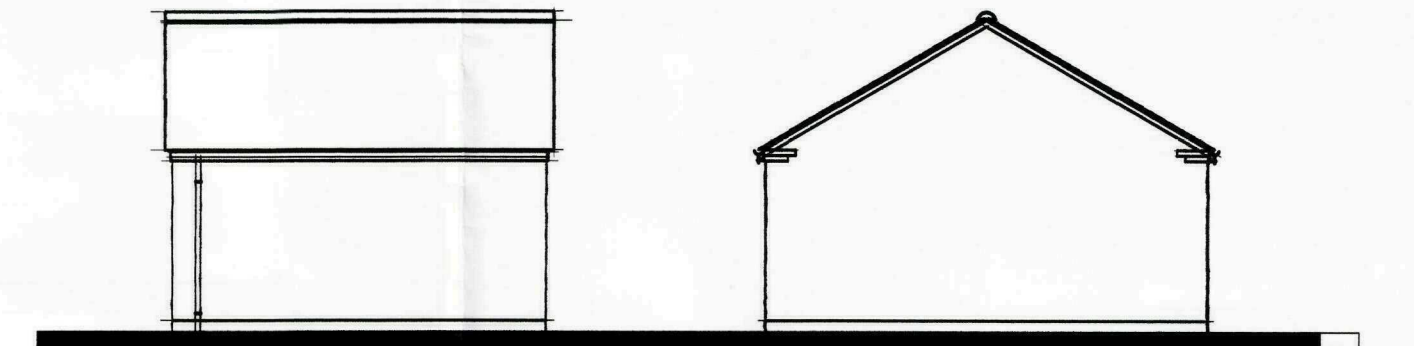

Rear Elevation
Scale 1:100

Side Elevation
Scale 1:100

SHDC
Planning & Development
24 DEC 2009
Ref: 1015-09

GENERAL CONDITIONS
Contractors are responsible for checking all dimensions on site when work commences and before ordering any materials. Any discrepancies should be brought to the attention of the Client for remedial action before commencing further.

All materials not specified to be of a standard suitable for the work proposed and be fit for purpose. All work to be in accordance with good building practice and all necessary BS codes for Workmanship on Building Sites.

Revisions

Client:

Mr T Moses

Site:

Detached Garage at:
New Holme
Quadrant Bank
PE11 4RF

Dwg Title:

Existing & Proposed Plans
and Elevations



2nd Floor - 5B Sheepmarket
Spalding
PE11 1BH
Tel: 01775 768 921
e-mail: enquiries@remiwaydesign.co.uk

Dwg Size

A1

Drawing Number

1831-03

Revision:

PLEASE NOTE:
Due to areas of the structure being covered, unexposed or otherwise inaccessible the notes / specifications of existing materials are subject to confirmation of site when it is feasible to expose the relevant areas of construction.