



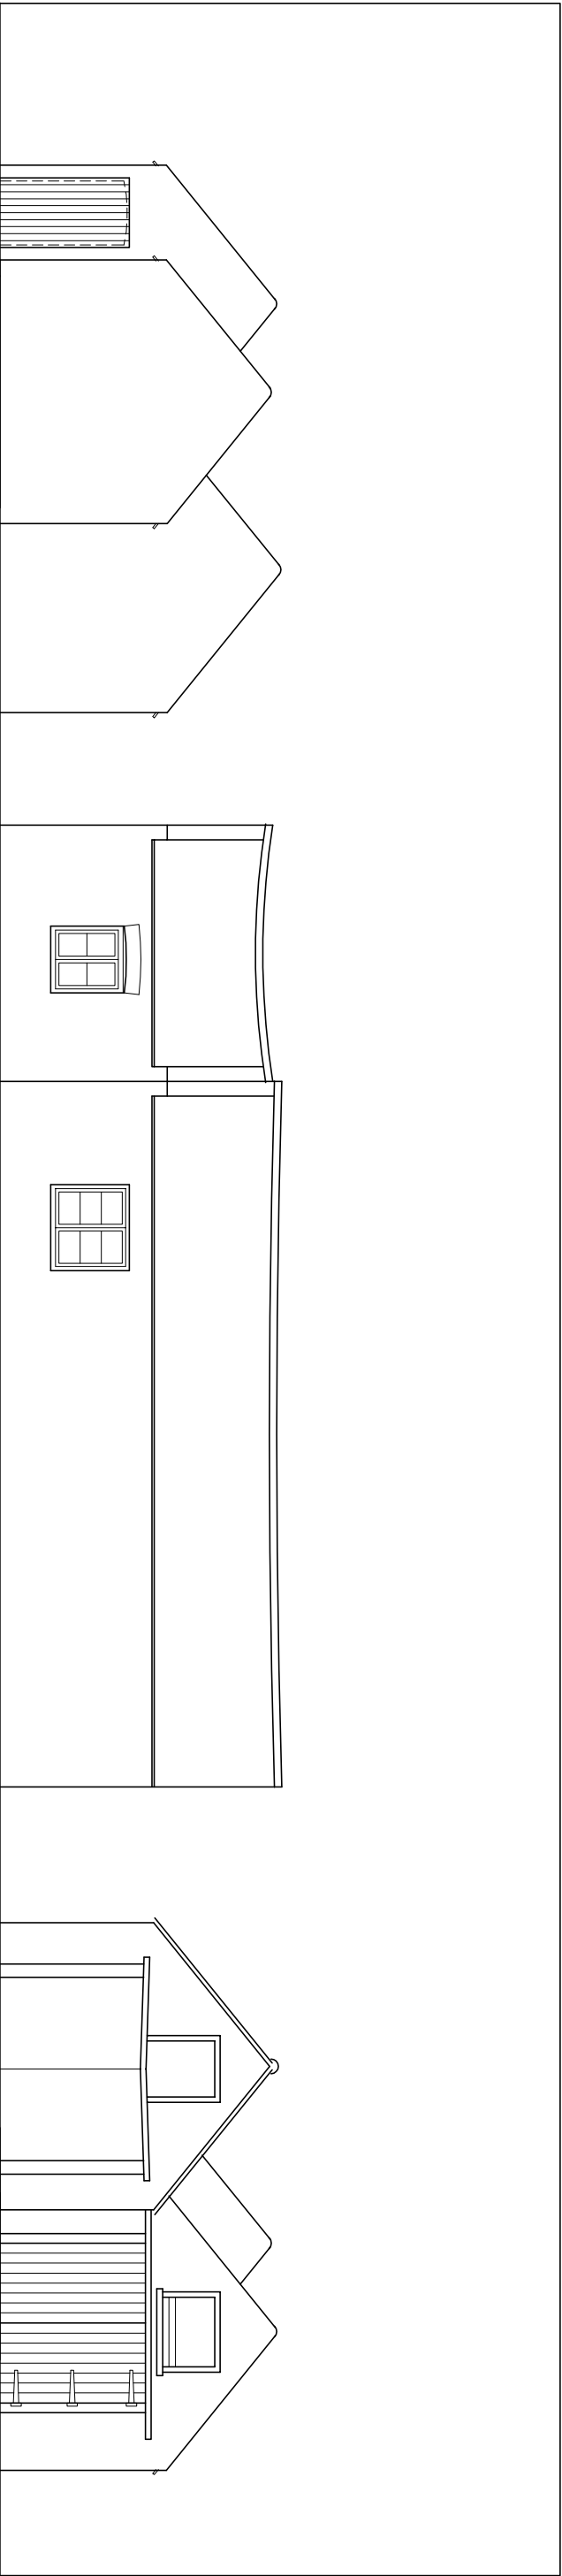


NORTH WEST ELEVATION

SOUTH WEST ELEVATION FACING THE ROAD



SOUTH EAST ELEVATION

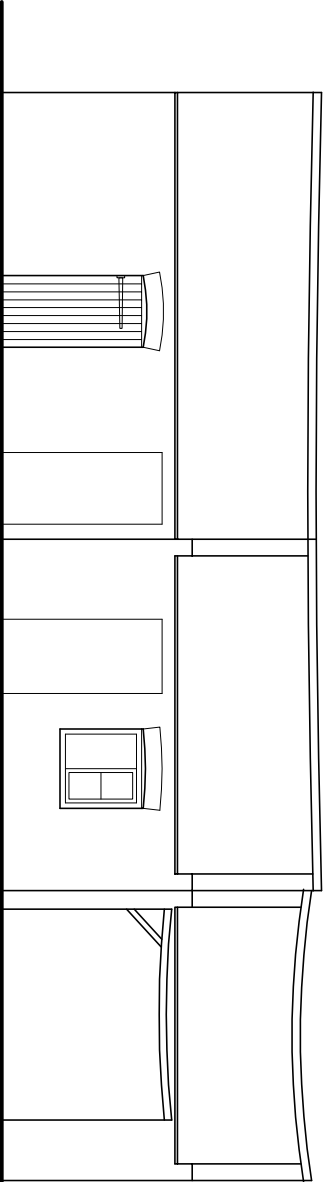

NORTH EAST ELEVATION FACING REAR

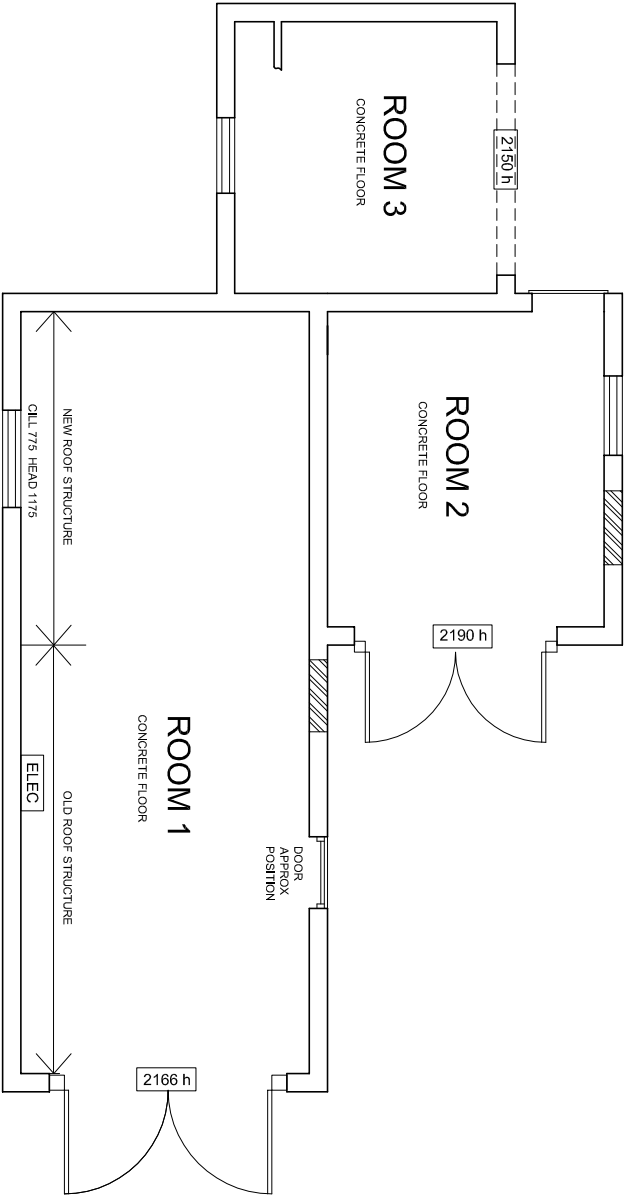

EXISTING FLOOR PLAN

 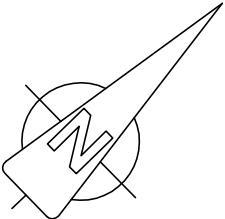

SURVEY OF EXISTING

FOOT PRINT 77.5 SQ M

Jenny McIntee Architectural Design			
www.jennymcintee.co.uk info@jennymcintee.co.uk Tel 07921 003153			
Project:	Proposed Agricultural Dwelling	Date:	June 2014
Address:	Agricultural Building, Quading Eaudyke, Spalding PE11 4PZ	Scale:	1:100 on A3
Client:	Mr M Clark	Job No:	1425
Drawing Title:	Existing Floor Plan & Elevations	Dwg No:	103