



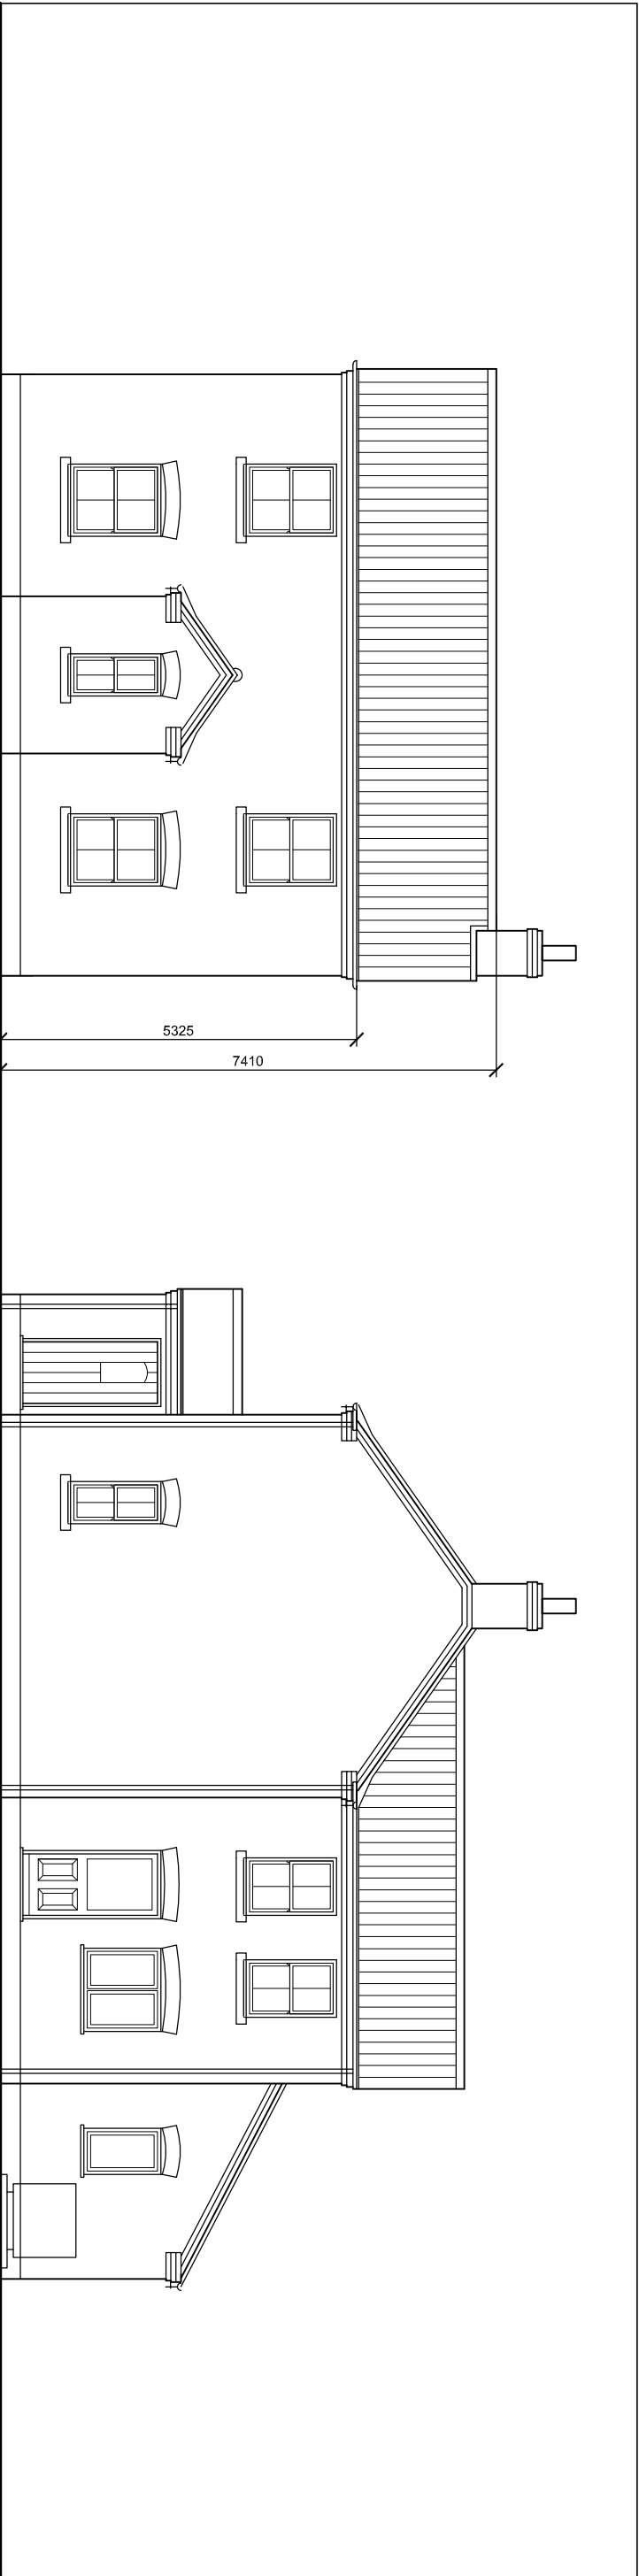


SOUTH WEST ELEVATION

8990

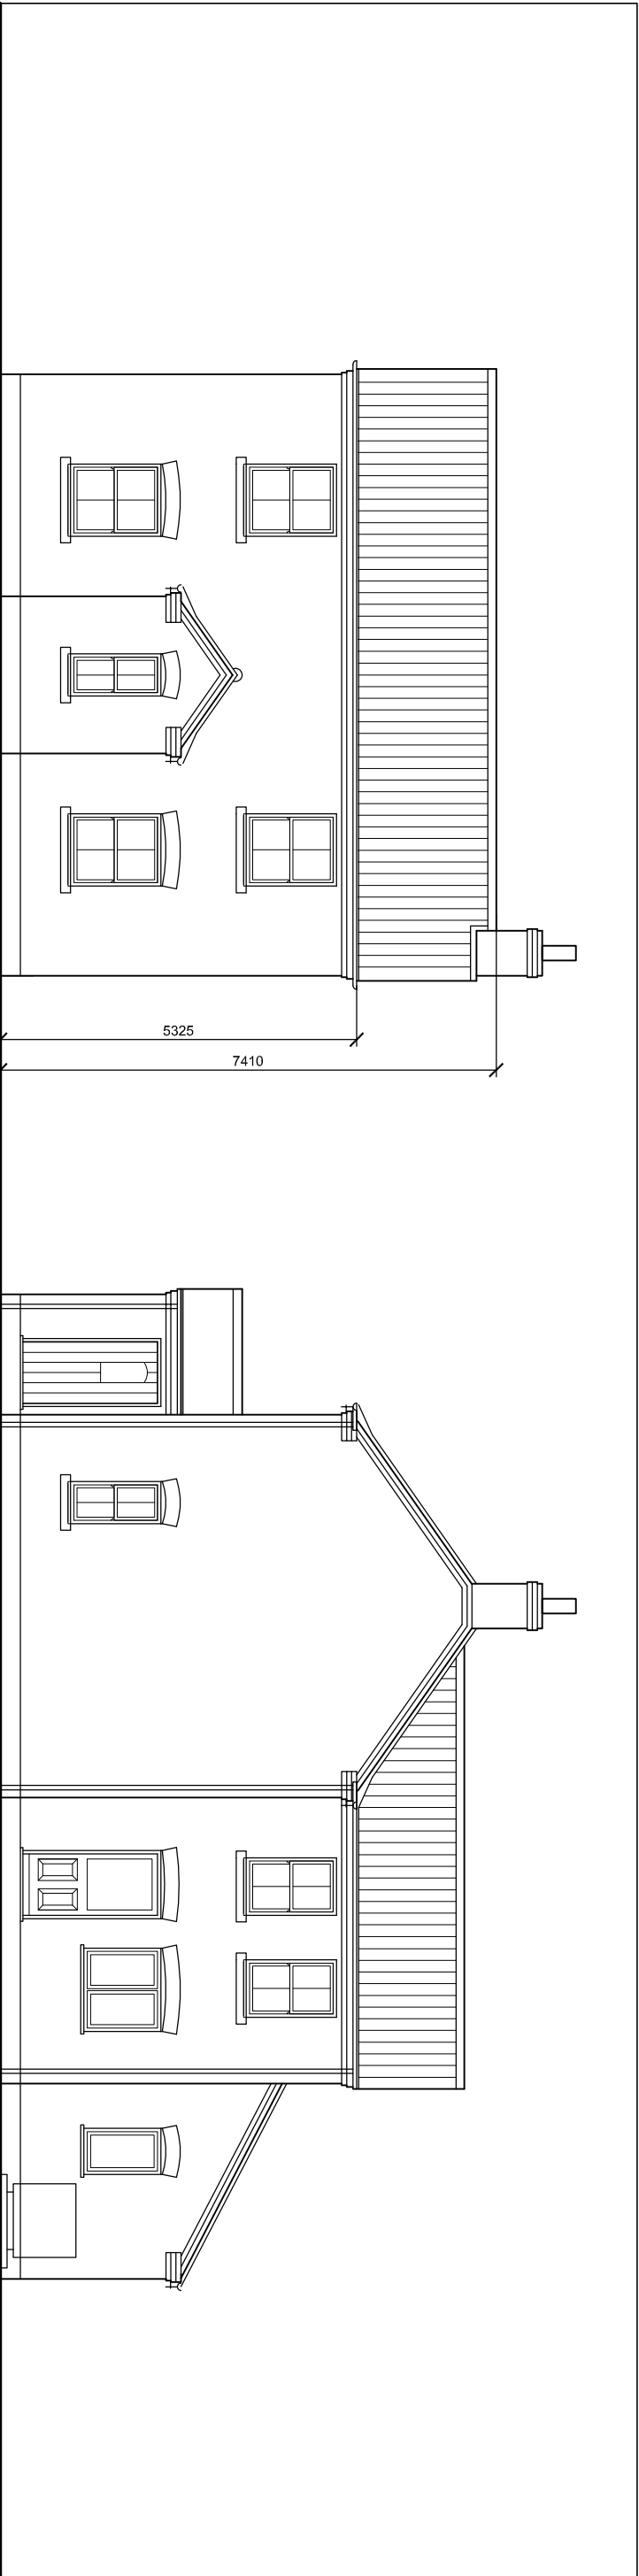

SOUTH EAST ELEVATION

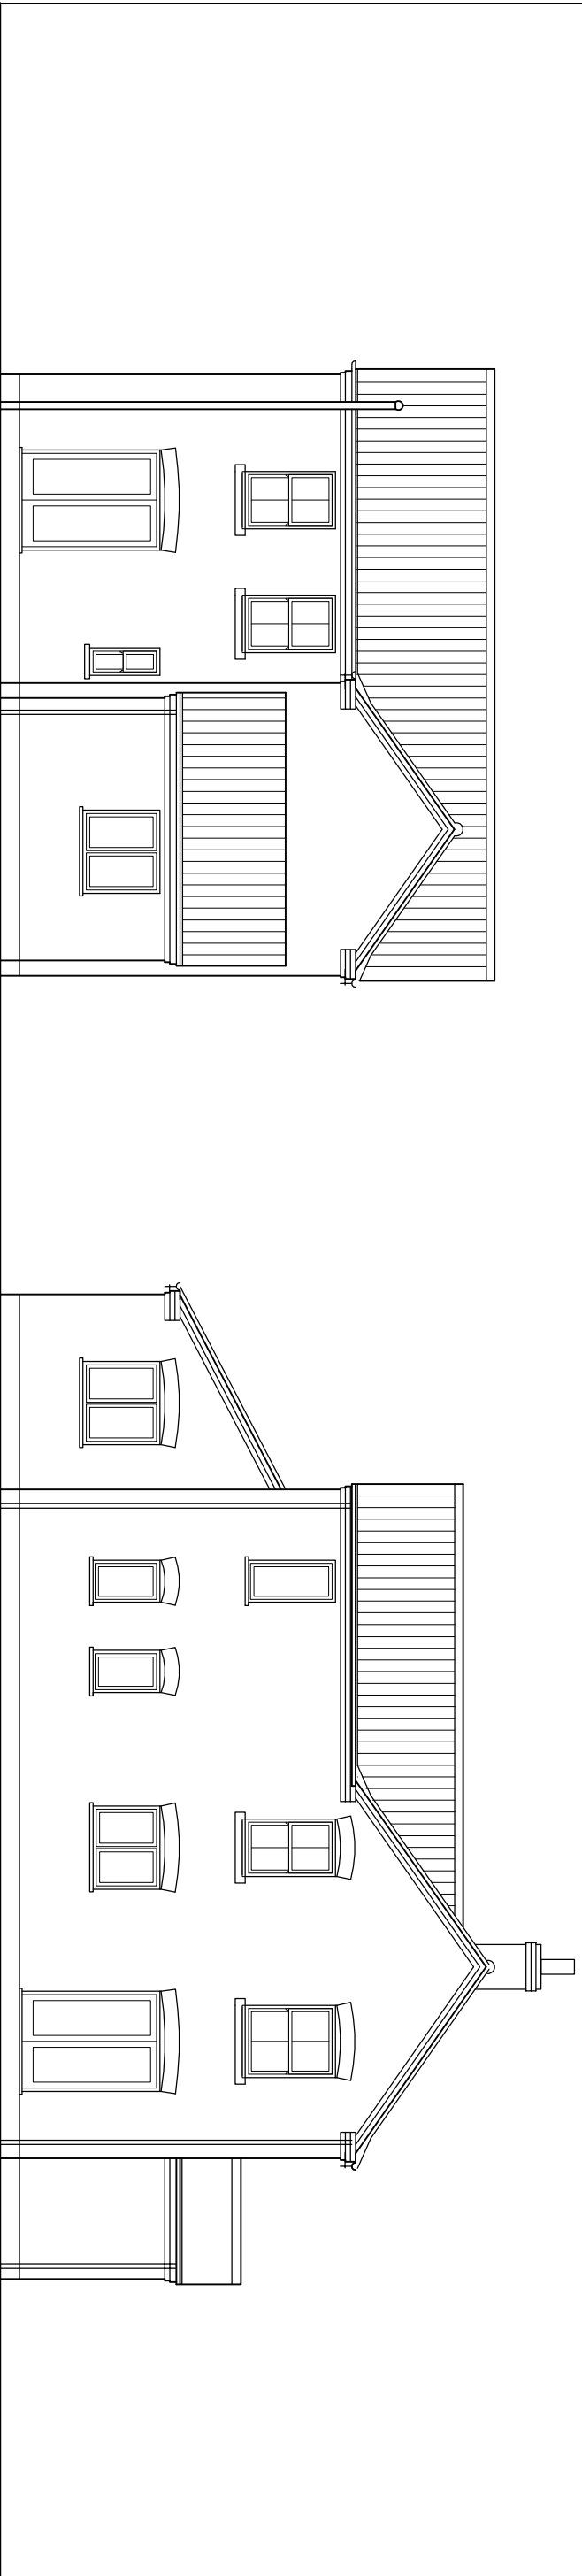

NORTH EAST ELEVATION

NORTH WEST ELEVATION

- EXTERNAL MATERIALS
- ROOF

WALLS

WINDOWS

FRENCH DOORS

OTHER DOORS

RAINFATHER & SVPS
- CLAY DOUBLE PANTILE


RED MULTI BRICK

PAINTED TIMBER

PAINTED TIMBER

COMPOSITE DOORS IN CHARTWELL GREEN IN WHITE FRAME

BLACK HALF ROUND UPVC

 

ELEVATIONS AS PROPOSED

Jenny McIntee Architectural Design			
www.jennymcintee.co.uk info@jennymcintee.co.uk Tel 07921 003153			
Project:	Proposed Agricultural Dwelling	Date:	Nov 2014
Address:	Watergate, Quading Eaudyke, Spalding PE11 4PZ	Scale:	1:100 on A3 1:50 on A1
Client:	Mr M Clark	Job No:	1425
Drawing Title:	Proposed Elevations	Dwg No:	106 B