




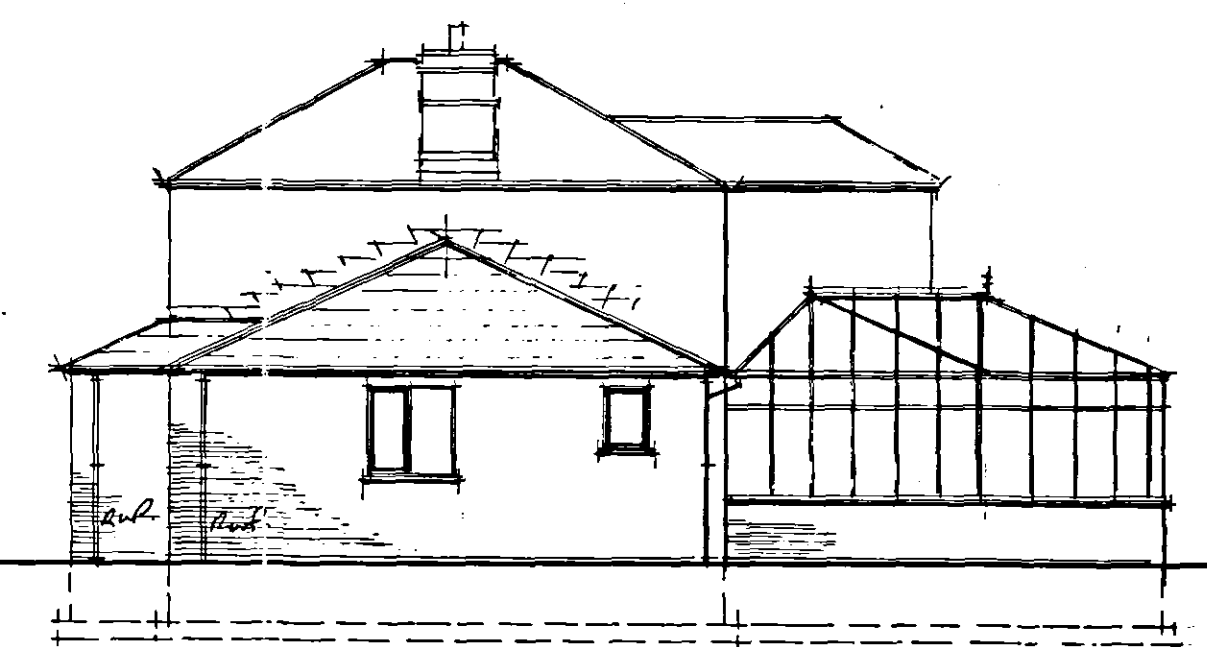

- SOUTH - WEST ELEVATION AS PROPOSED.

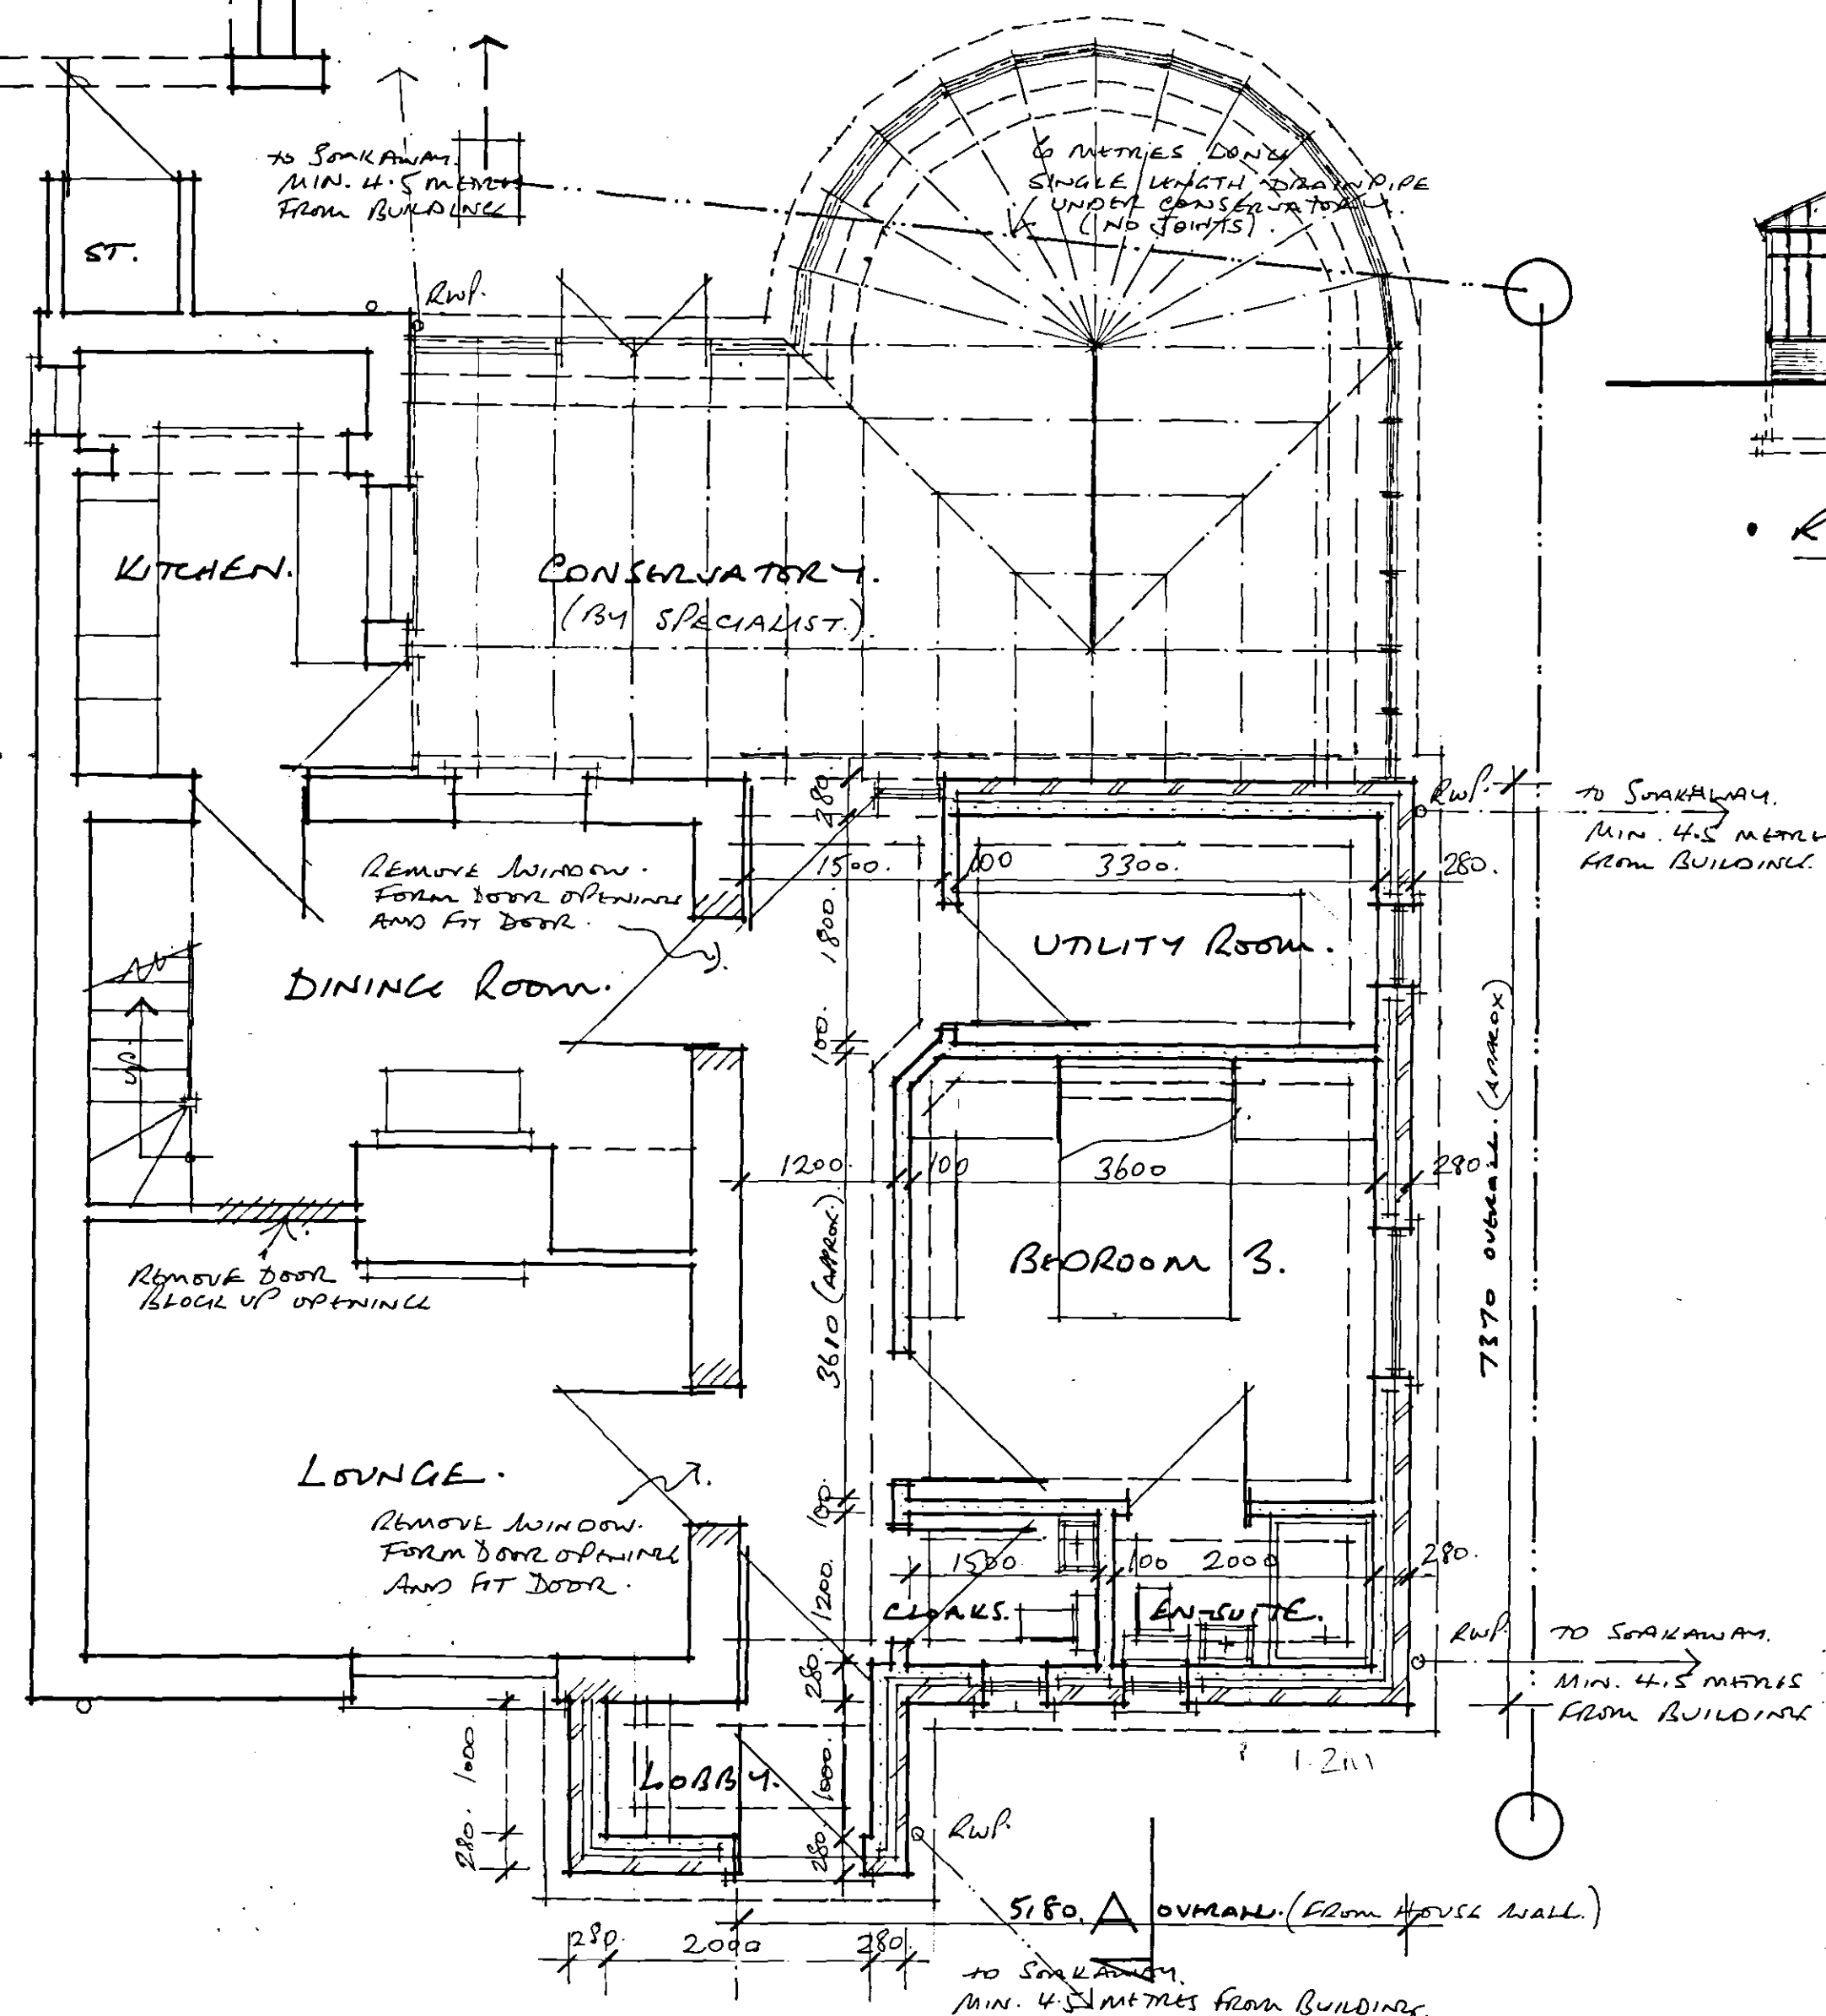

• GROUND FLOOR PLAN AS PROPOSED •

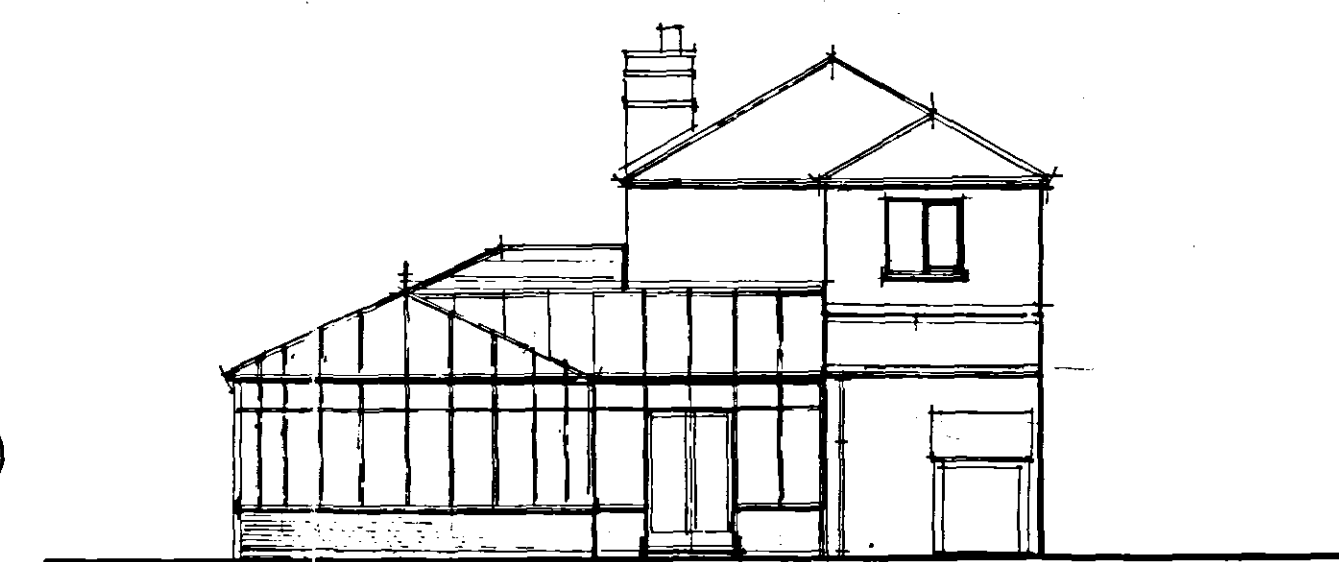

• REAR ELEVATION AS PROPOSED.

DRAWN BY:	DC	SCALES:	1:100 1:50
-----------	----	---------	------------

[illegible]