

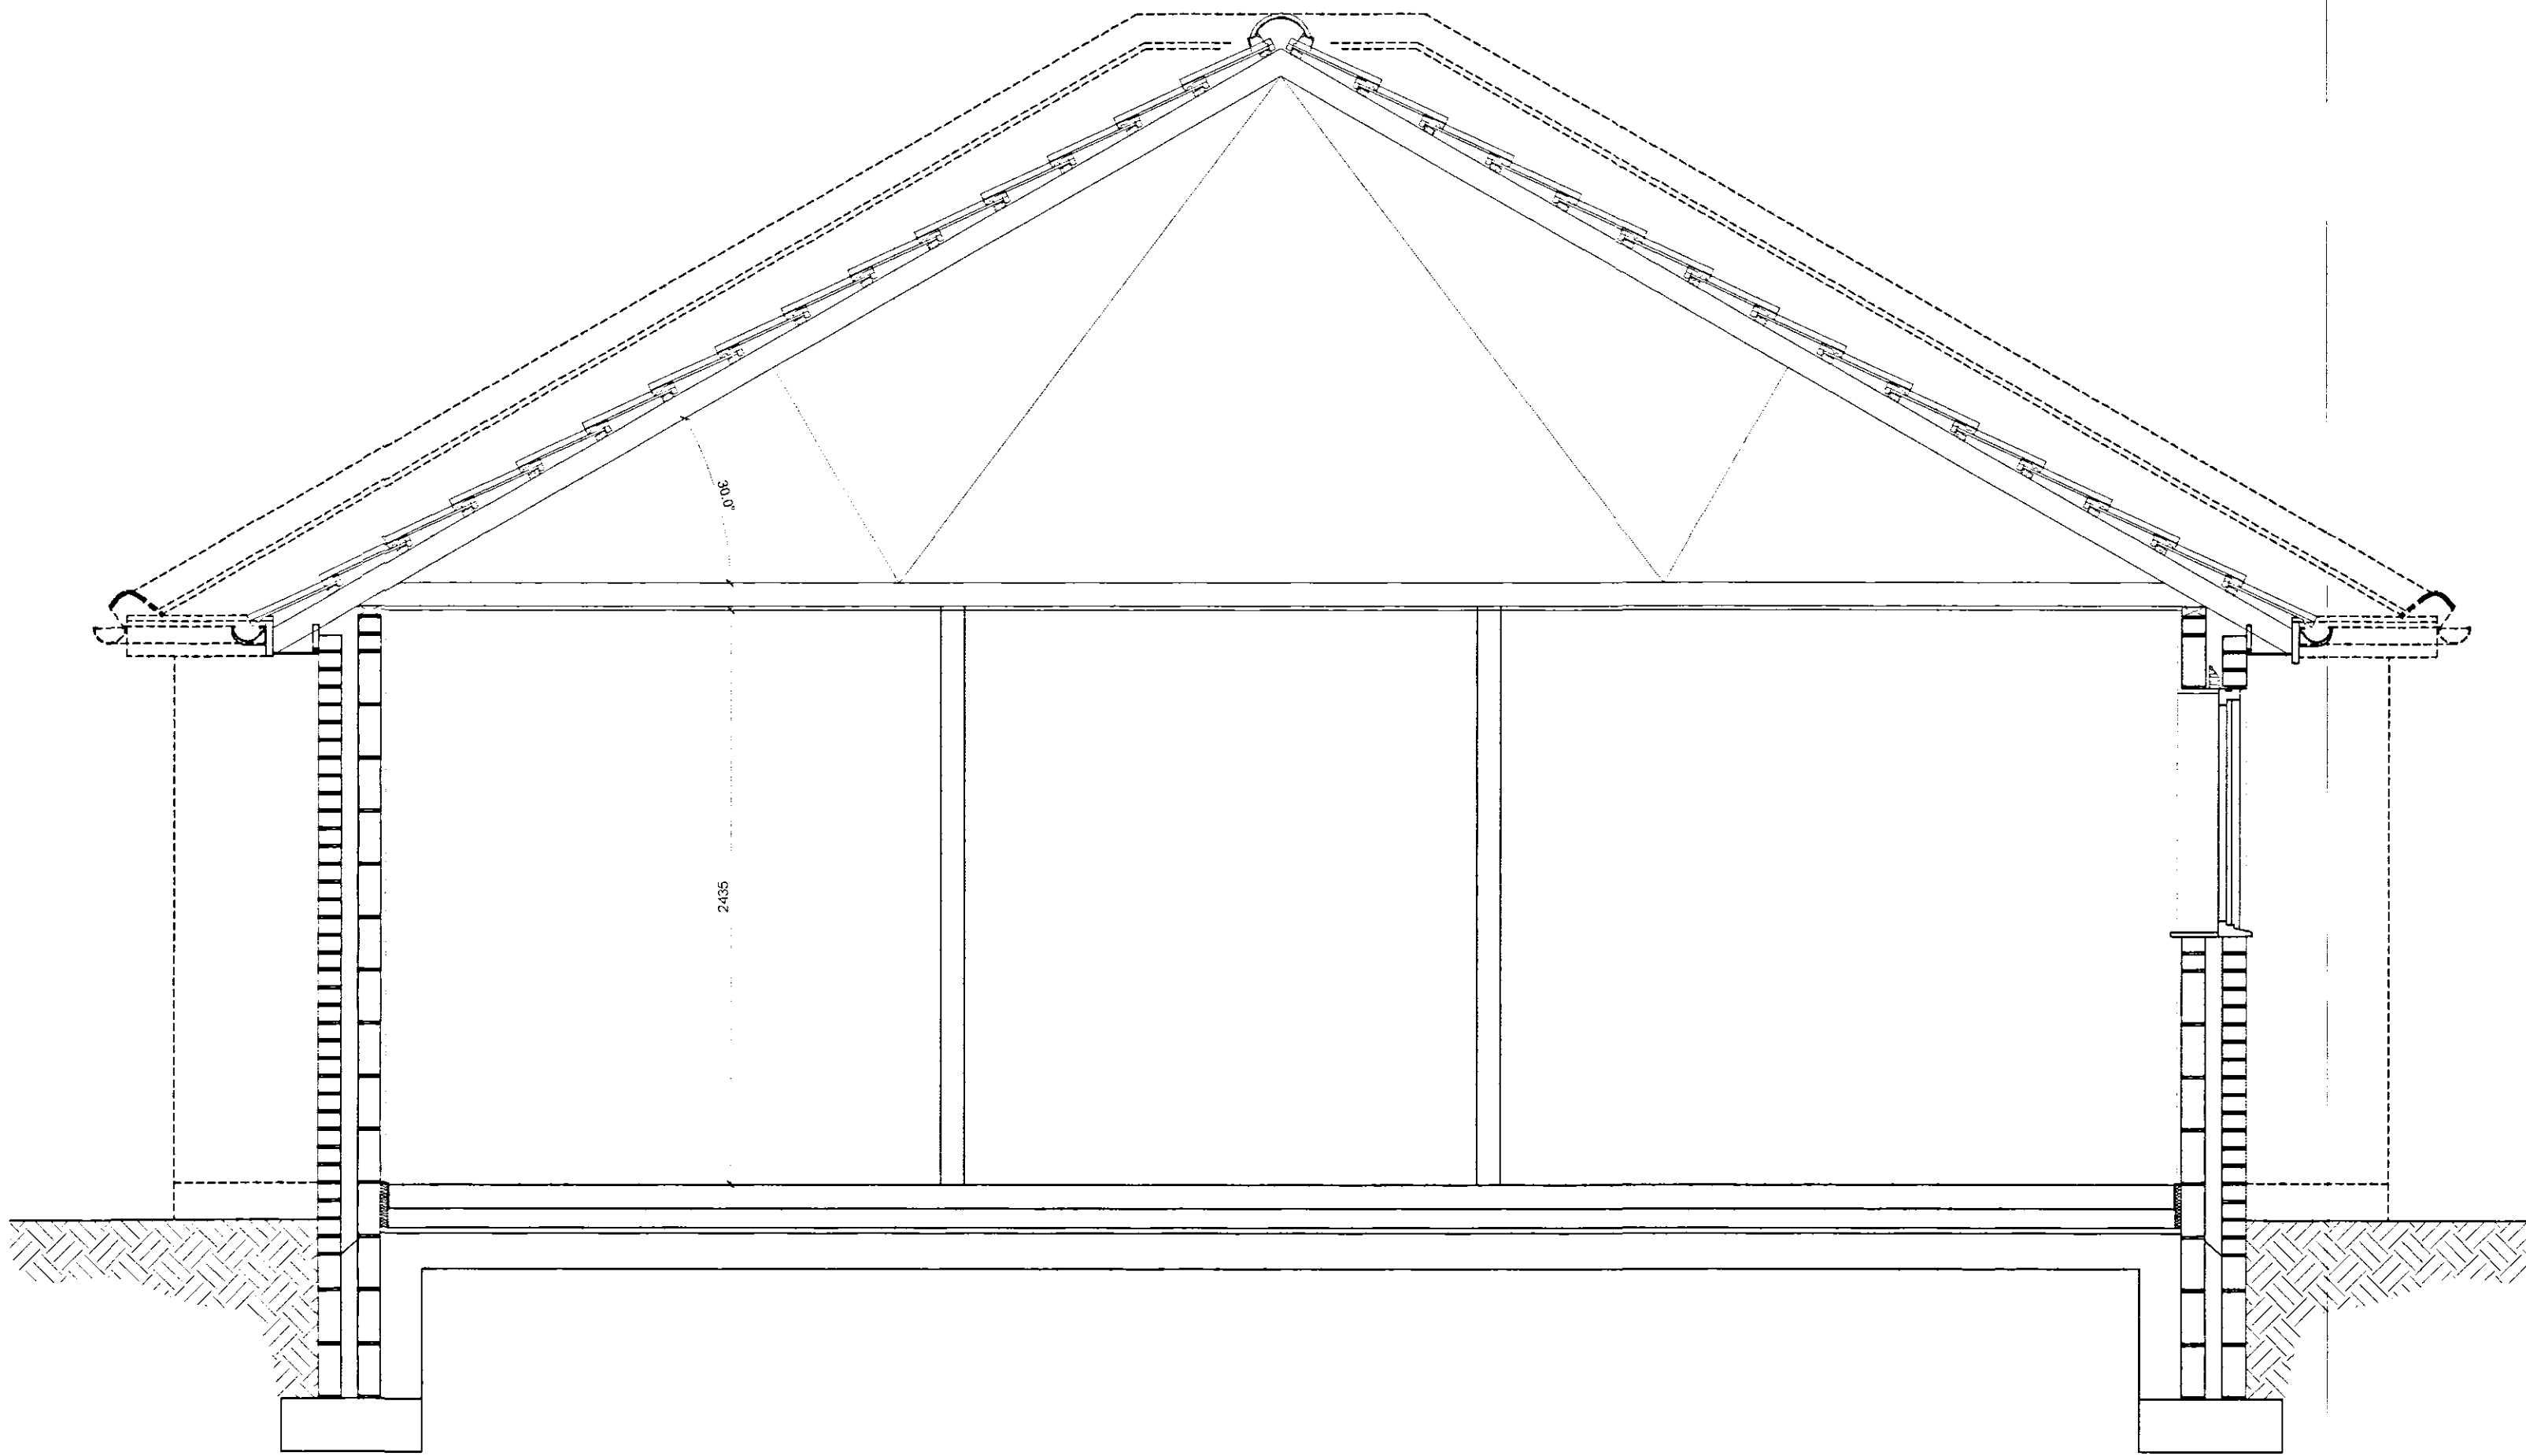


Contractor to check all Dimensions on site prior to ordering materials / commencing work.Do Not Scale from this Drawing - If in doubt then please ask

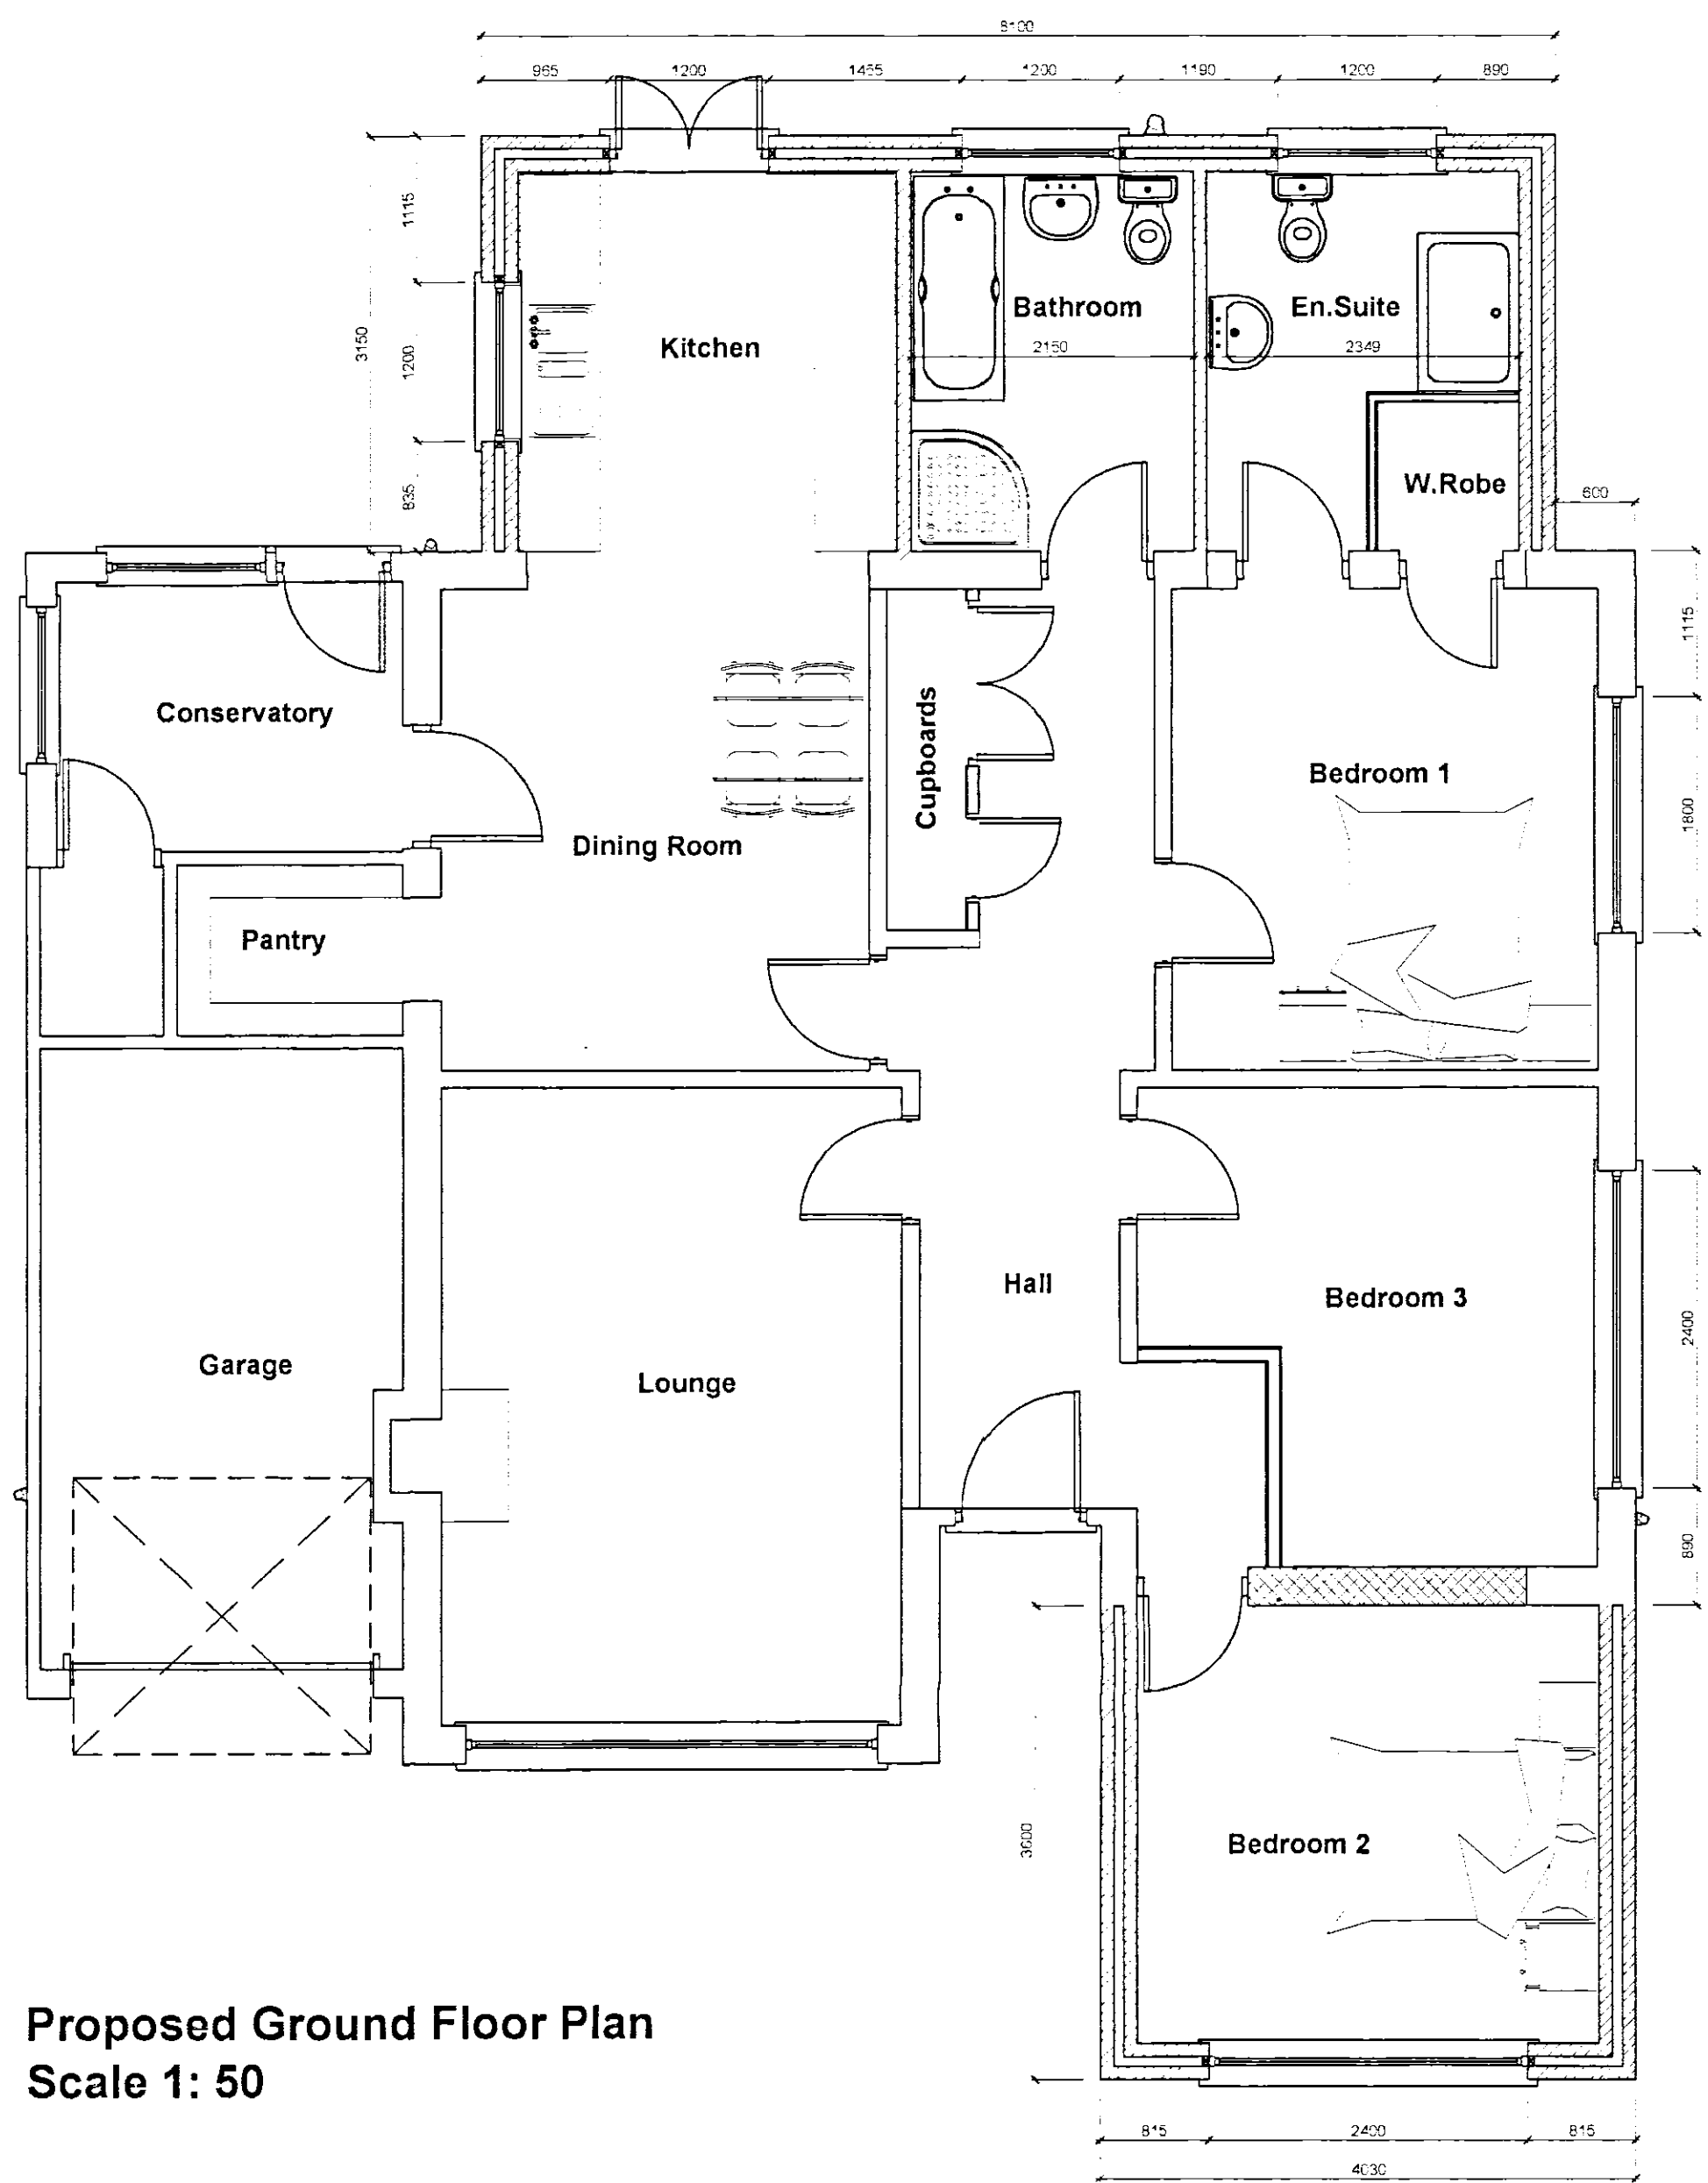

Proposed Section
Scale 1: 25

SHDC
PLANNING & DEVELOPMENT
27 JUL 2006
Ref. 1053/06

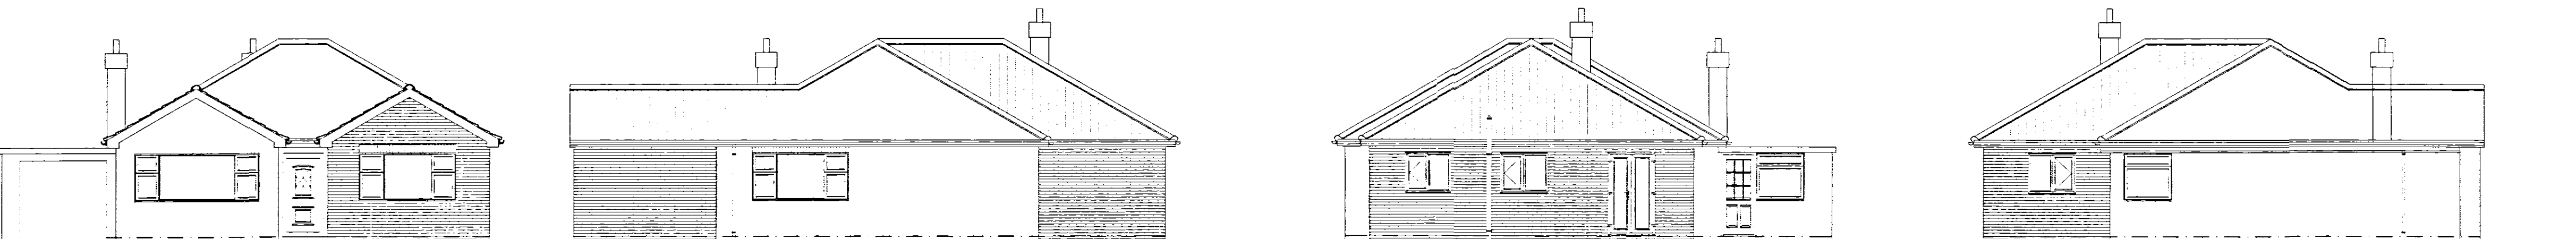

Front Elevation
Scale 1:100

Side Elevation
Scale 1:100

Rear Elevation
Scale 1:100

Side Elevation
Scale 1:100

rev 'A' - 07.07.06 - Amended to suit Clients comments

GENERAL CONDITIONS
Contractors are responsible for checking all dimensions on site when work commences and before ordering any materials Any discrepancies should be brought to the attention of the Client for remedial action before commencing further.

All details shown are based on typical site conditions for that area, any abnormal conditions should be brought to the attention of the Client and Local Authority.

The notes shown are mainly to cover the requirements of Building Regulations and should not be treated as full specification.

No allowance has been made for any Structural Calculations a "SAP" calculation, Soil Investigation or Flood Risk Assessment if deemed necessary then these will be a chargeable extra All steel beam sizes shown on drawing are all subject to confirmation from Structural Engineer.

All materials not specified to be of a standard suitable for the work proposed and be fit for purpose All work to be in accordance with good building practise and all necessary BS codes for Workmanship on Building Sites.

Client :
Mr & Mrs B Jackson
1 Chain Toft Lane
Quadding
PE11 4PN

Site :
Proposed Extension to Provide En.Suite with Family Bathroom & Kitchen Extension.

remway design
2 Red Lion Street
Spalding
PE 11 1 5 X
Tel / Fax: 01775 768 921
Mobile : 07815 112 058
e-mail: jason@remwaydesign.co.uk

TERMINED
PLAN

Date : **June06** Scale : **As Noted**

Drawing No:
rem 1232 - 02"A"

PLEASE NOTE
Due to areas of the structure being covered, unexposed or otherwise inaccessible the notes / specifications of existing materials are subject to confirmation on site when it is feasible to expose the relevant areas of construction