


FIELD ADJACENT OWNED WITH THE SITE.

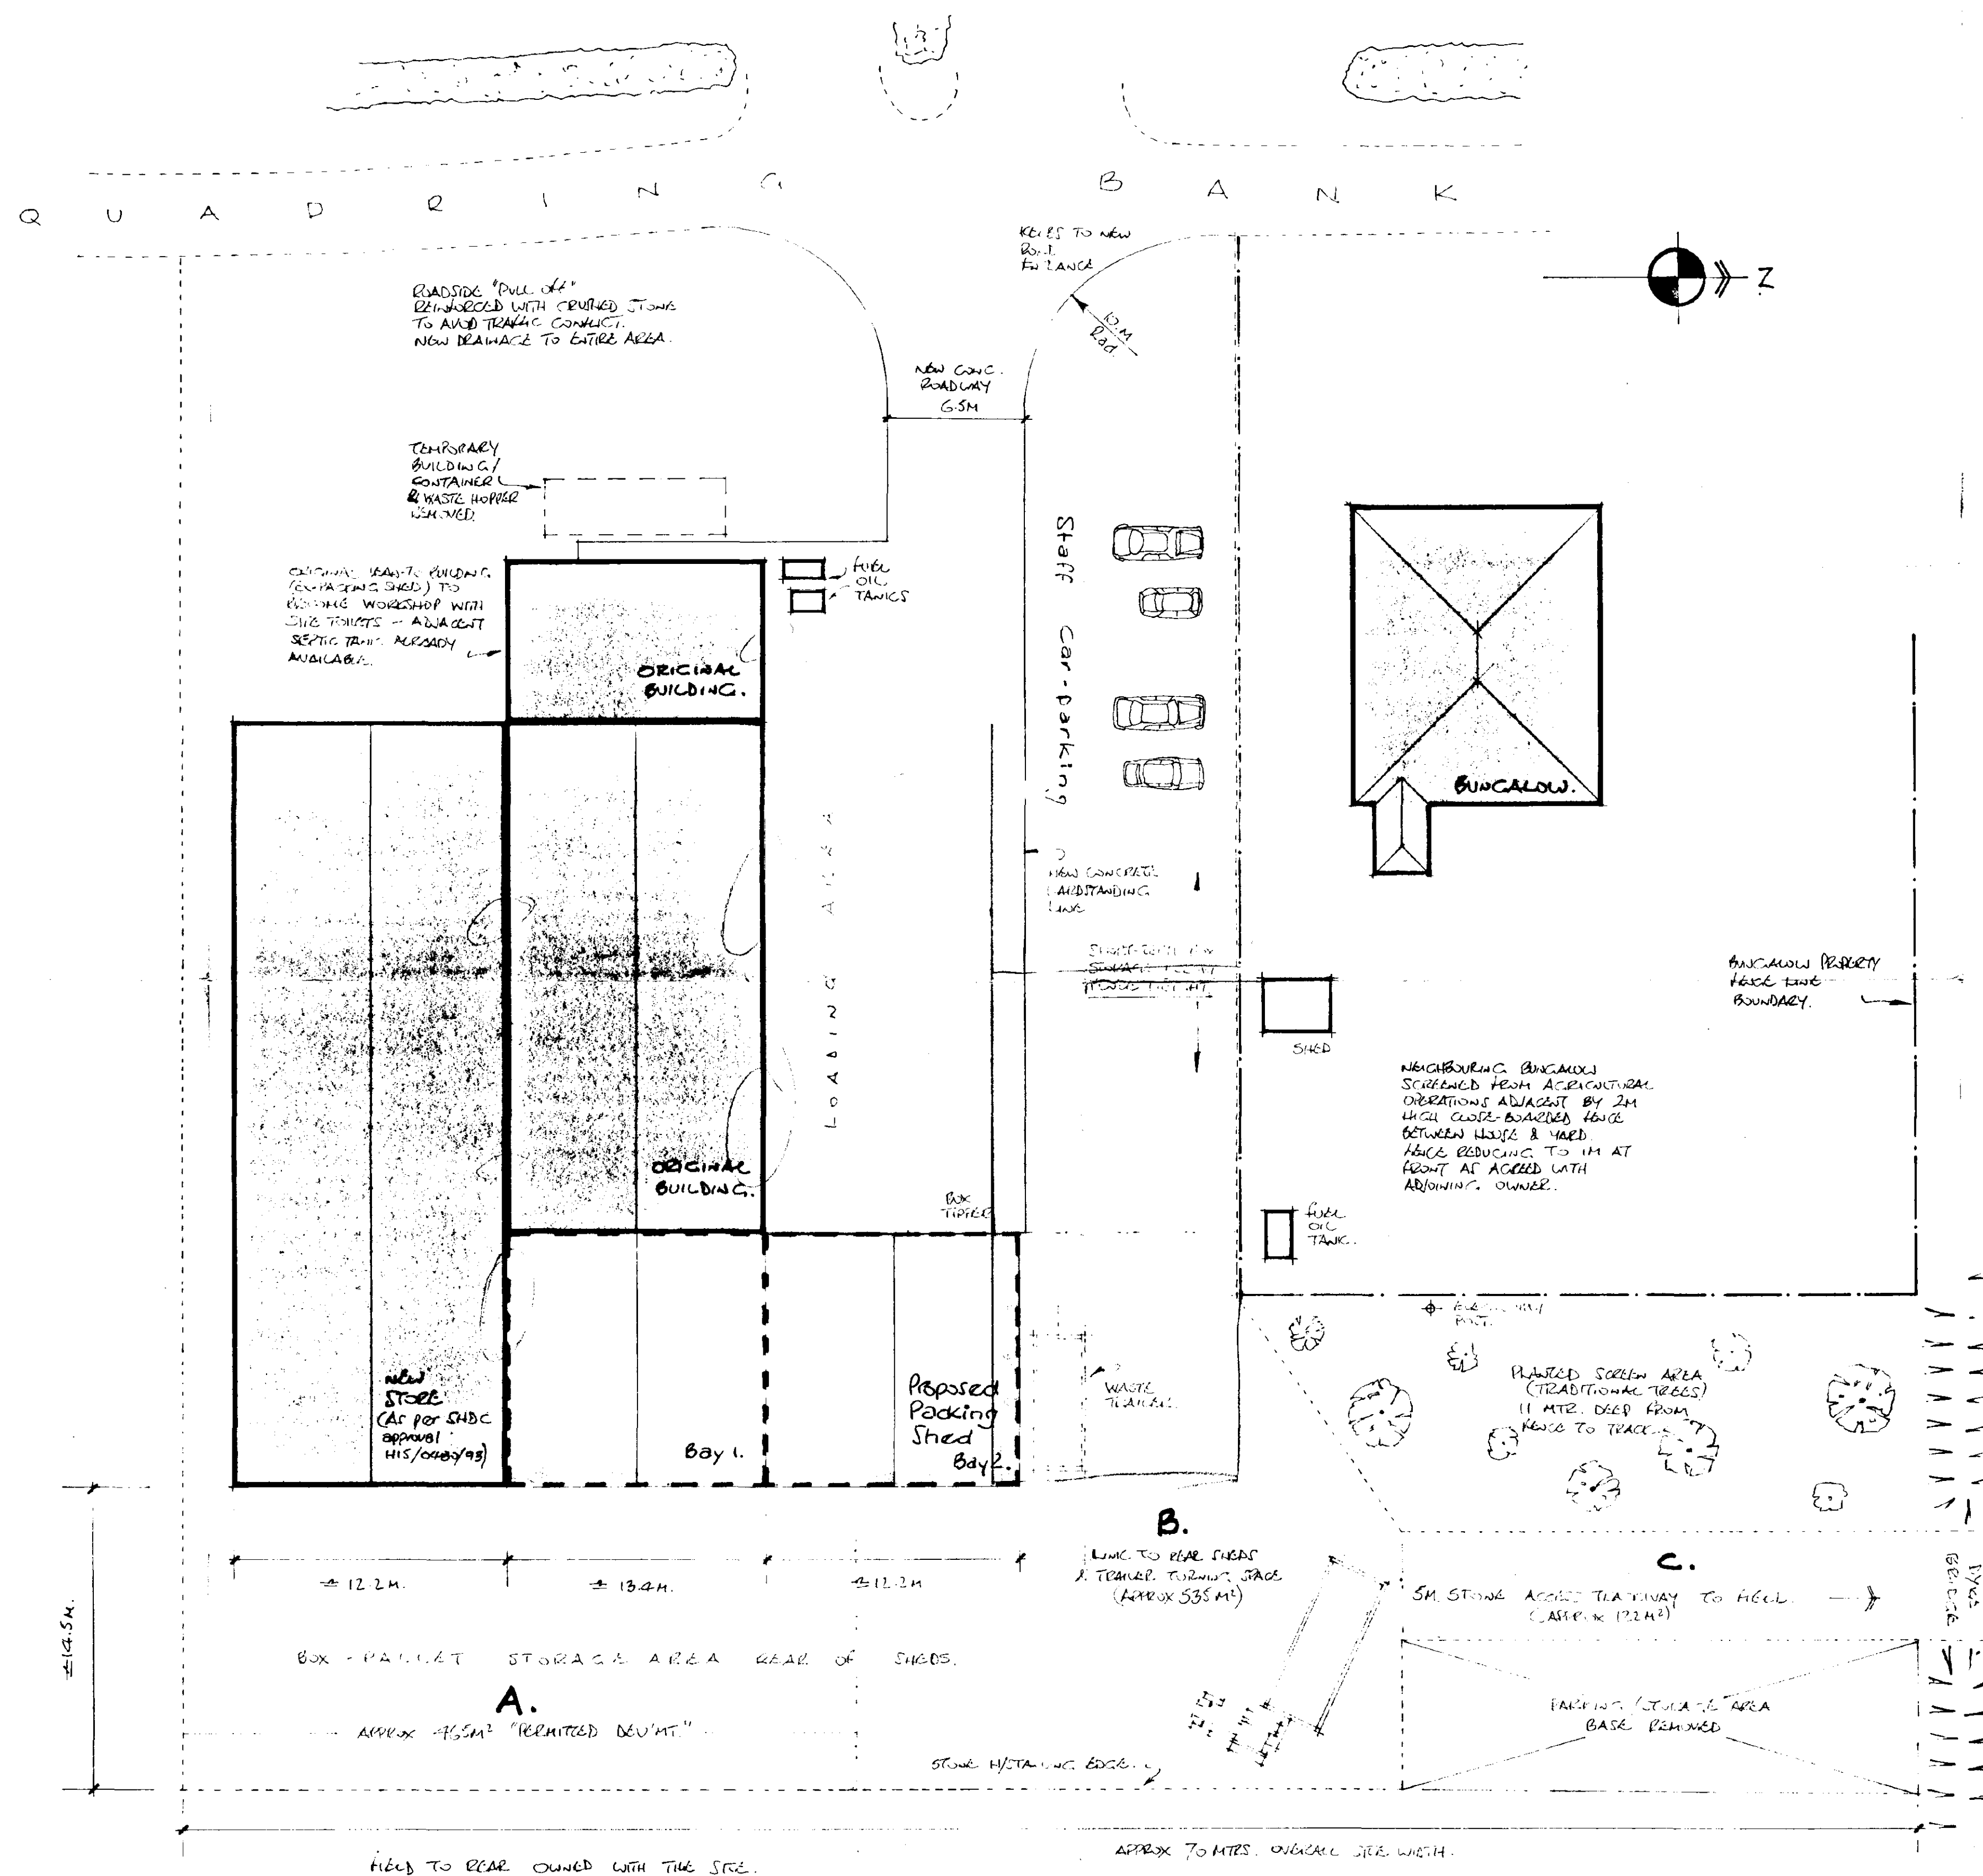

KEY TO REAR YARD HARDSTANDING AREAS.

- A. PERMITTED DEVELOPMENT ZONE FOR USE AS BOX PALLET & EQUIPMENT STORAGE BEHIND BUILDINGS.
- B. EXTENSION OF GENERAL YARD AREA TO LINE WITH REAR OF SHEDS & PROVIDE SPACE TO TURN TRUCKS FOR WASTE DISPOSAL (ONCE LANE).
- C. SH. WIDE TRACE 11MTR. REMOTE FROM NEIGHBOUR BOUNDARY & SCREENED BY TREES TO SHDC SITE, GIVING ACCESS TO EXISTING BRIDGE TO FIELD.

DETERMINED PLAN

SOUTH HOLLAND DC HOUSING & PLANNING
13 NOV 1995
Ref: 1078PIS

"B" NOV '95. PARTIAL DEVELOPMENT TO REAR. REMOVED TREES INCLUDED. KEY ADDED.
"A" AUG '95. NOTES ADDED TO DESCRIBE AREA USES AS PER SHDC REQUEST.

Revisions

Title

GENERAL SITE LAYOUT.

Address

AGRICULTURAL BLDGS.
QUADRING BANK.
QUADRING.

John R Clayton Associates

(0775) 750577

Project Design

Drawn J.R.C.

Scale 1:200


Date 23 JUL '95

NO SP1/7/95^B

Note. THIS DRAWING SUPERSEDES SITE PLAN LAYOUT SP1/9/93 "D" AND INCORPORATES INITIAL AMENDMENTS REQUIRED BY LOCAL AUTHORITY RELEVANT TO EXISTING APPROVALS.

NEW ROOF TO
"CLASH" OLD AT
OVERLAP.

ROOF & SIDES CLAD
IN UNPAINTED GREEN
PLASTIC COATED
BOX PROFILE TO
MATCH EXISTING.

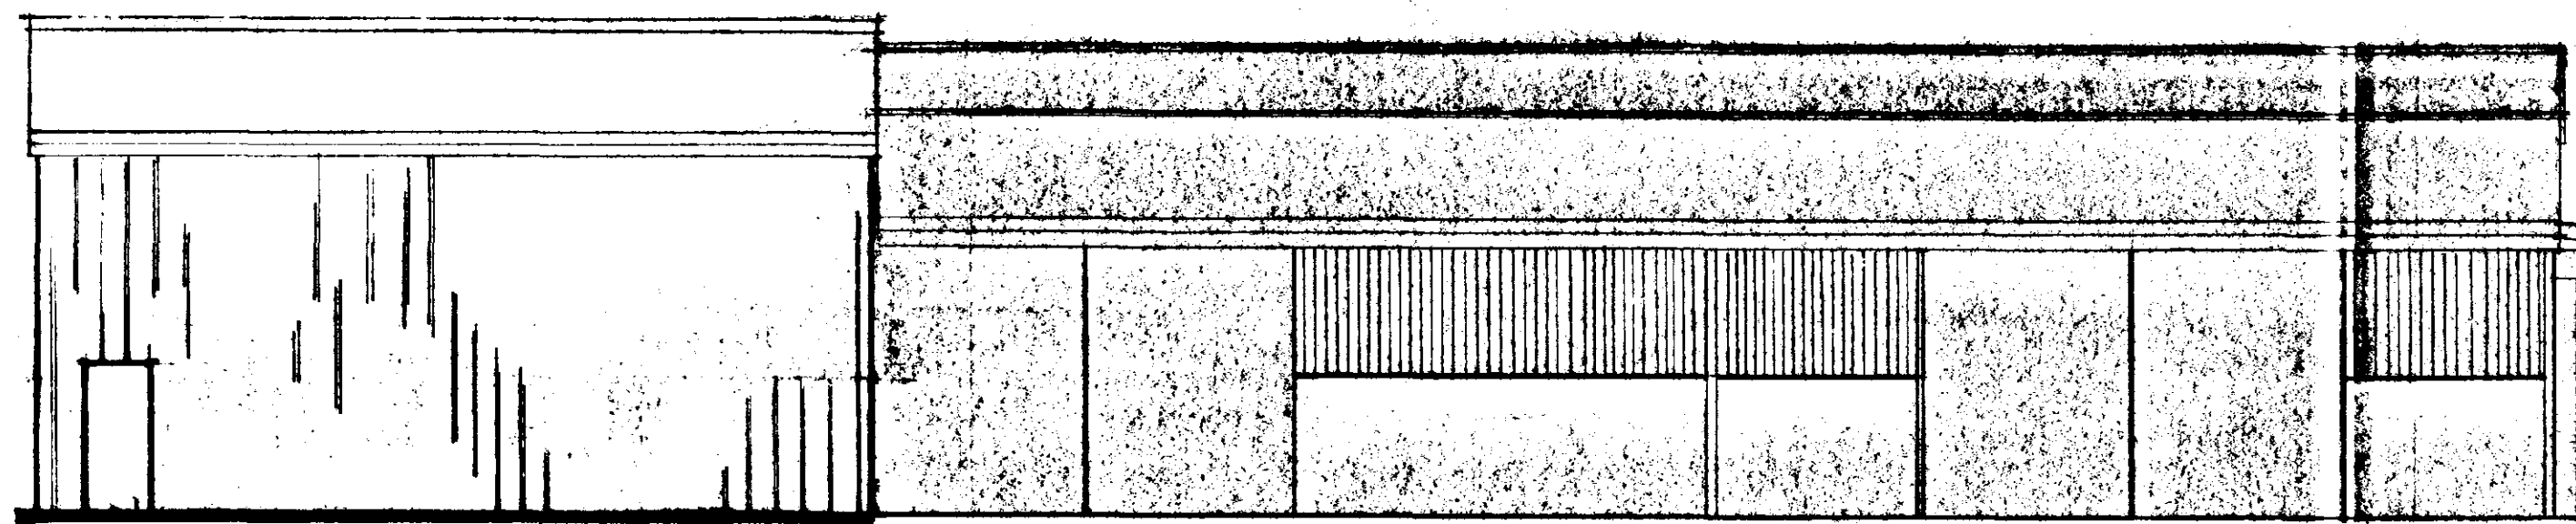


NORTH (YARD) ELEVATION.

Bay 2.

ROOF LINES OF NEW PACKING SHEDS
TO MATCH THAT OF EXISTING STORE
ADJACENT (LOWER STORE ASLAP).
Bay 1.


NEW EXTENSION WIDTH
TO INCLUDE WHOLE AREA
BETWEEN EXISTING OLD &
NEW STORES. LINE AT VALLEY CUTTER.

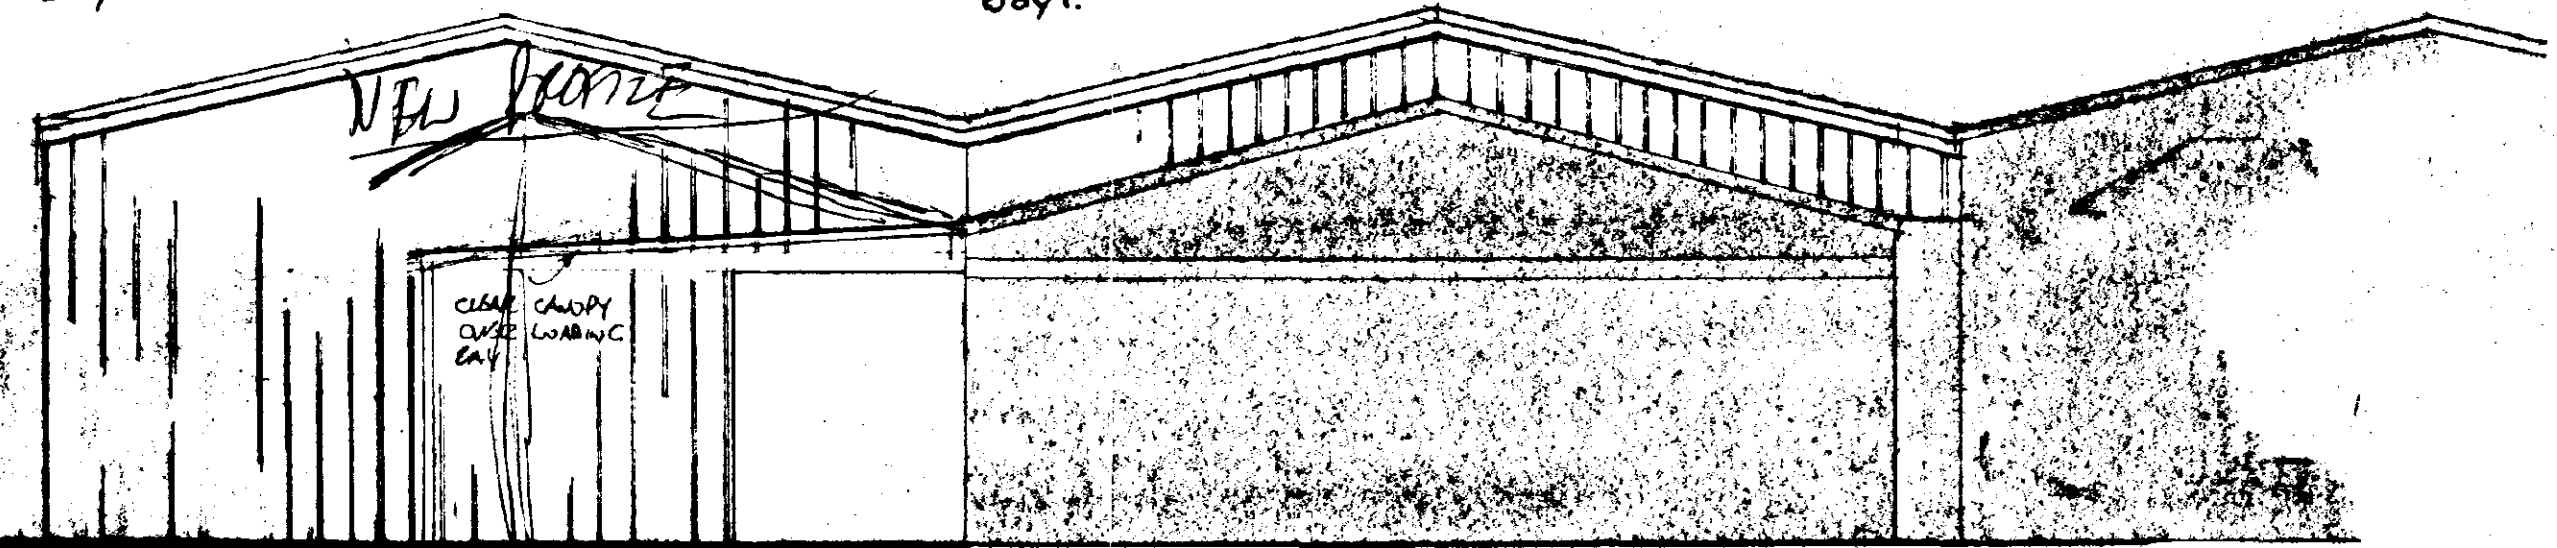

PACKING-SHED EXTENSION
EAST (ROAD) ELEVATION.


NEW EXTENSION
BUILT UP TO
EXISTING STORE
(STANDARD VALLEY CUTTER AREA).

STEEL STANCHIONS SET AT APPROX 6M. CTR. TO MATCH EXIST. CONSTRUCTION.

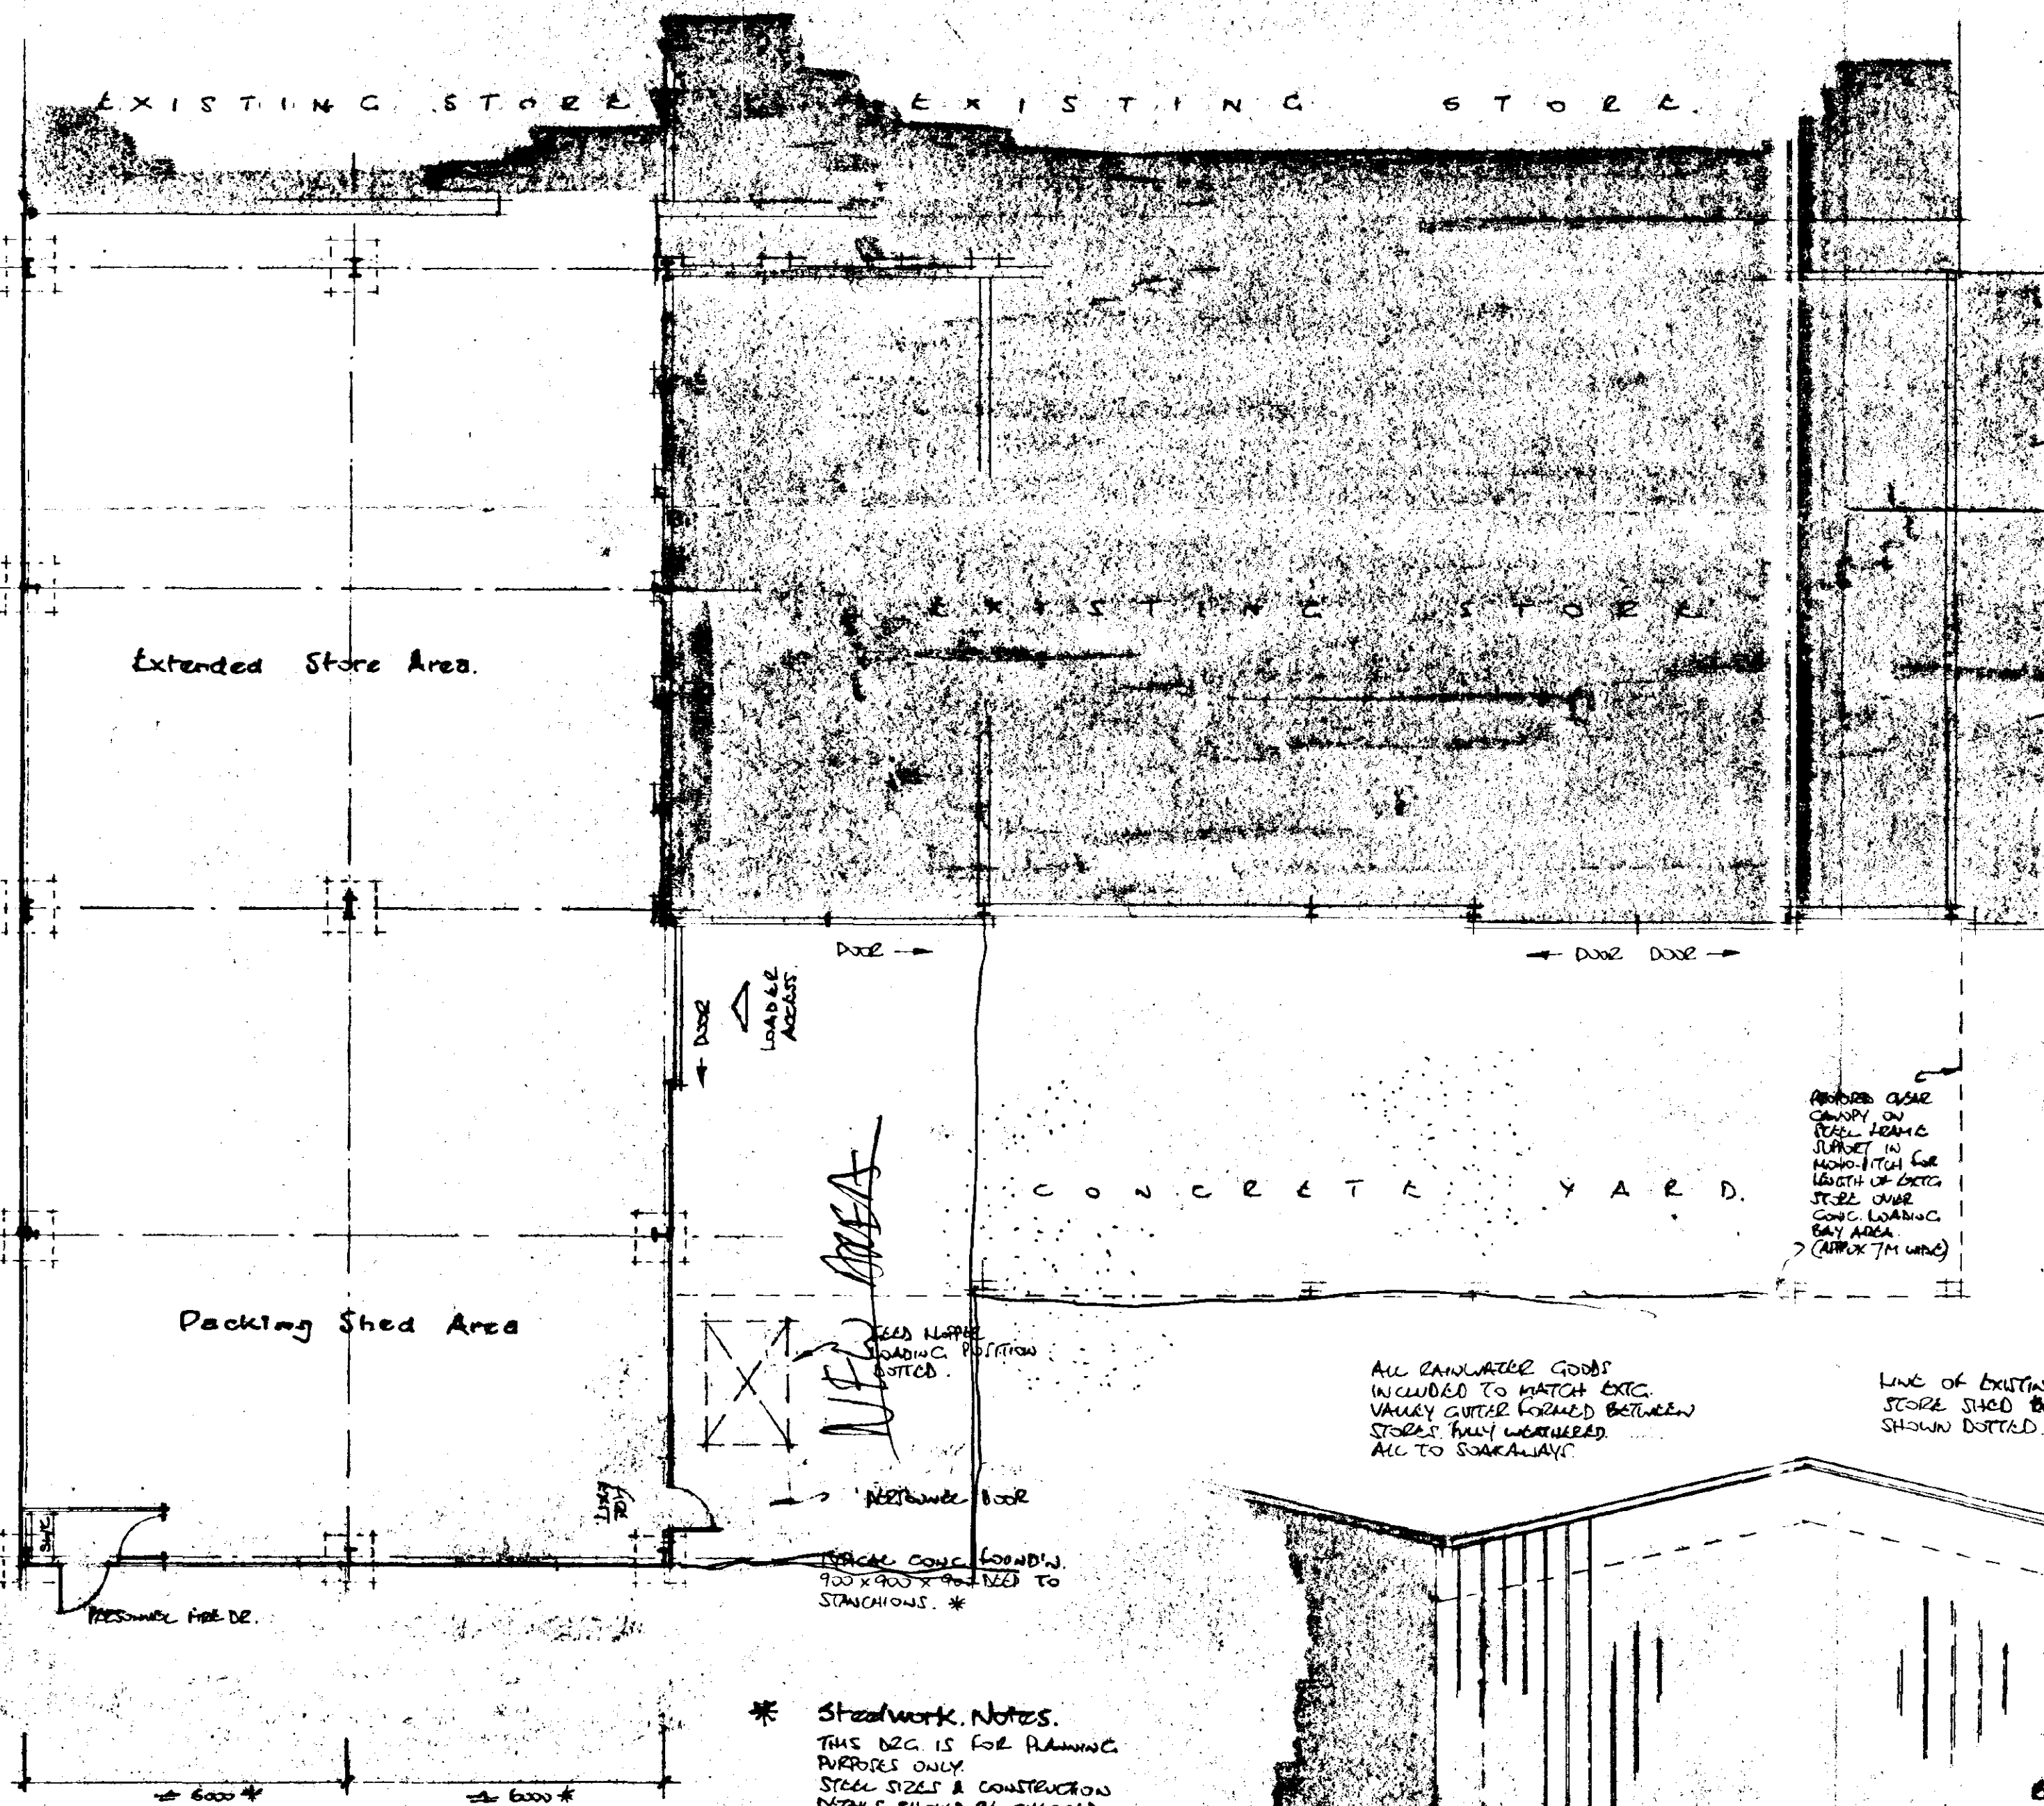


LAYOUT PLAN.

* STEELWORK NOTES.
THIS D.C. IS FOR PLANNING
PURPOSES ONLY.
STEEL SIZES & CONSTRUCTION
DETAILS SHOULD BE CHECKED
& CONFIRMED BY MANUFACTURER/
ERECTOR.
ALL SIZES TO BE CHECKED ON SITE.

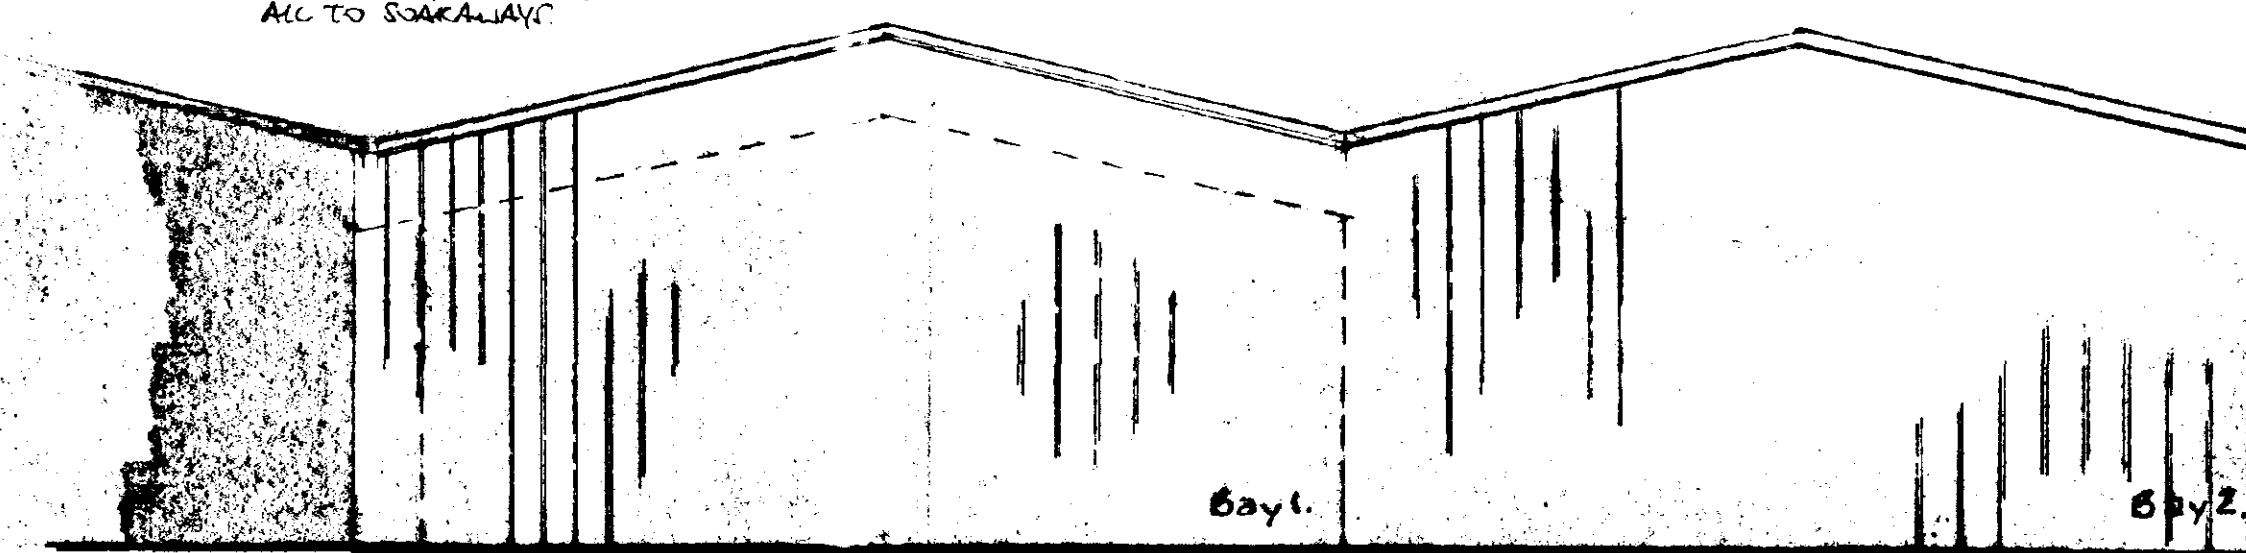

REAR (FIELD) ELEVATION.

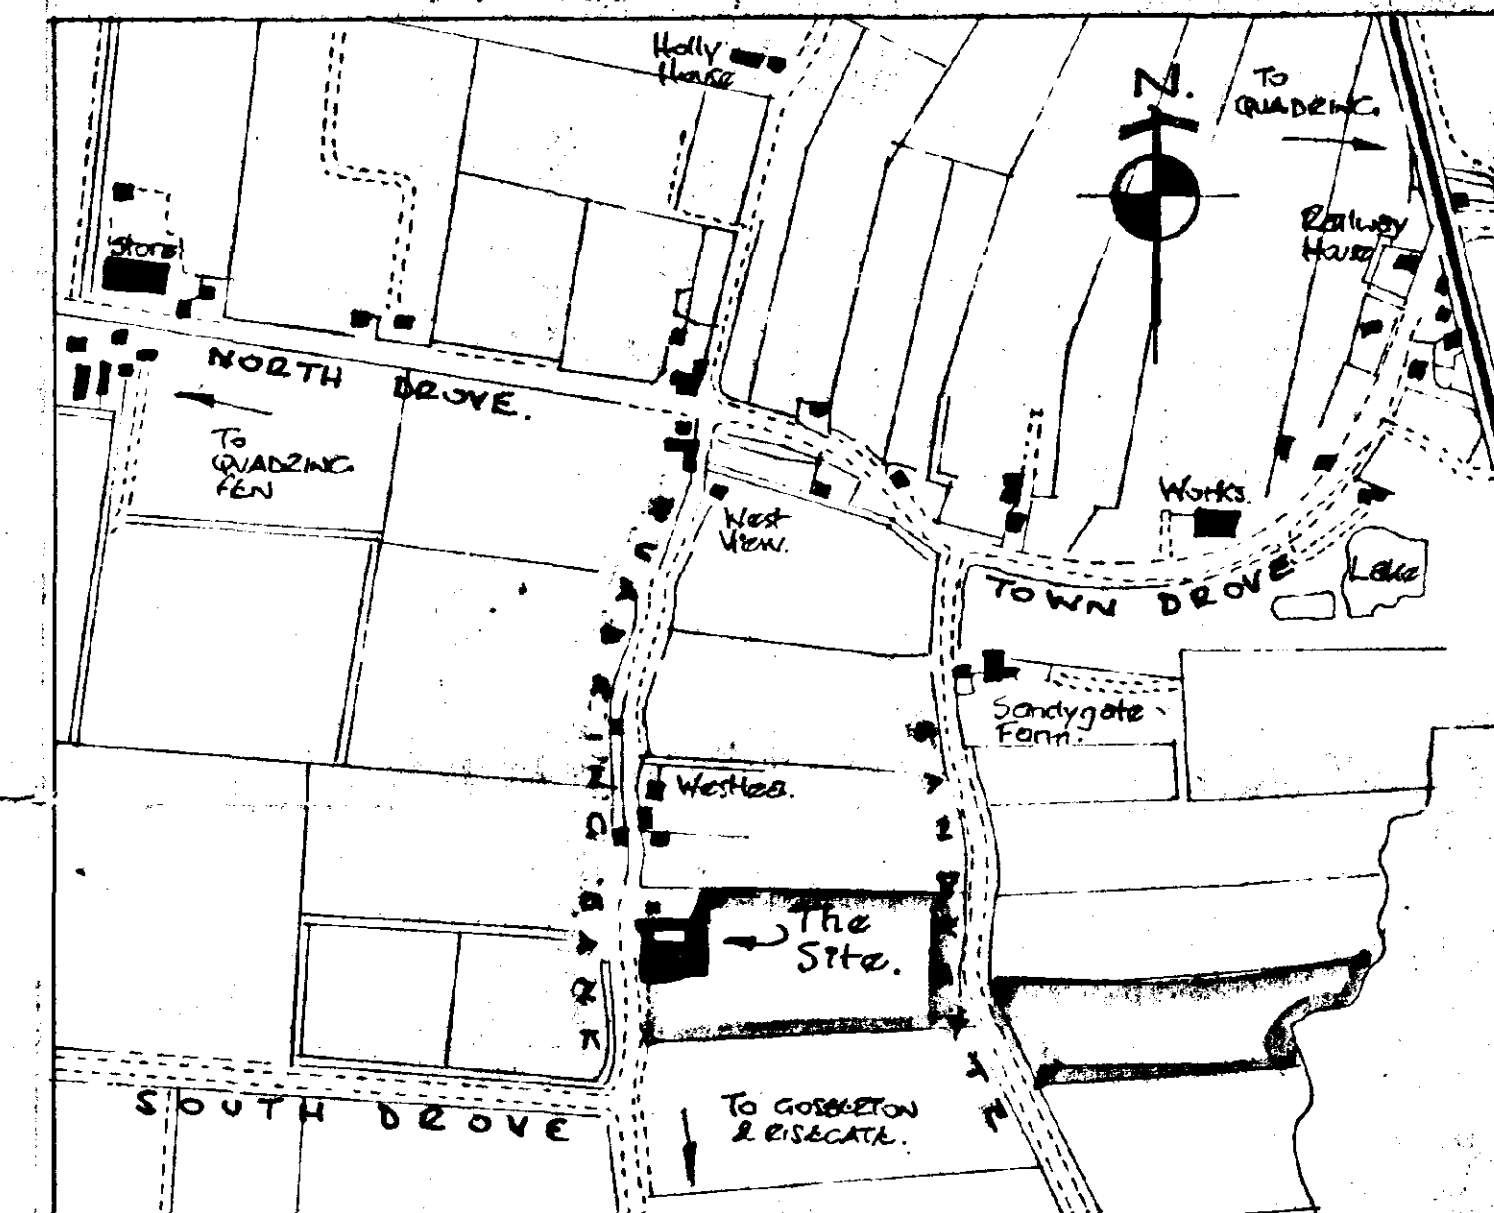

LOCATION PLAN.

DETERMINED
PLAN

SOUTH HOLLAND DC
HOUSING & PLANNING
8 NOV 1995
Ref: 1001/95

1/4" Roof-line of 2nd packing shed
BAY ALTERED TO MATCH 1ST &
EXISTING STORE. (PLAN AREA REDUCED)

Revisions:

Title:

PROPOSED
PACKING-SHED
STORE EXTENSION
Address:
REFRIGERATED STORE
QUADRANT, BAY 1
QUADRANT
LINES.

John R Clayton
Associates

Project Design

Drwn. J.C.
Scale: 1:100
Date: 01 FEB 96
No: P/2/94

