



FRONT ELEVATION




SIDE ELEVATION




REAR ELEVATION



SIDE ELEVATION

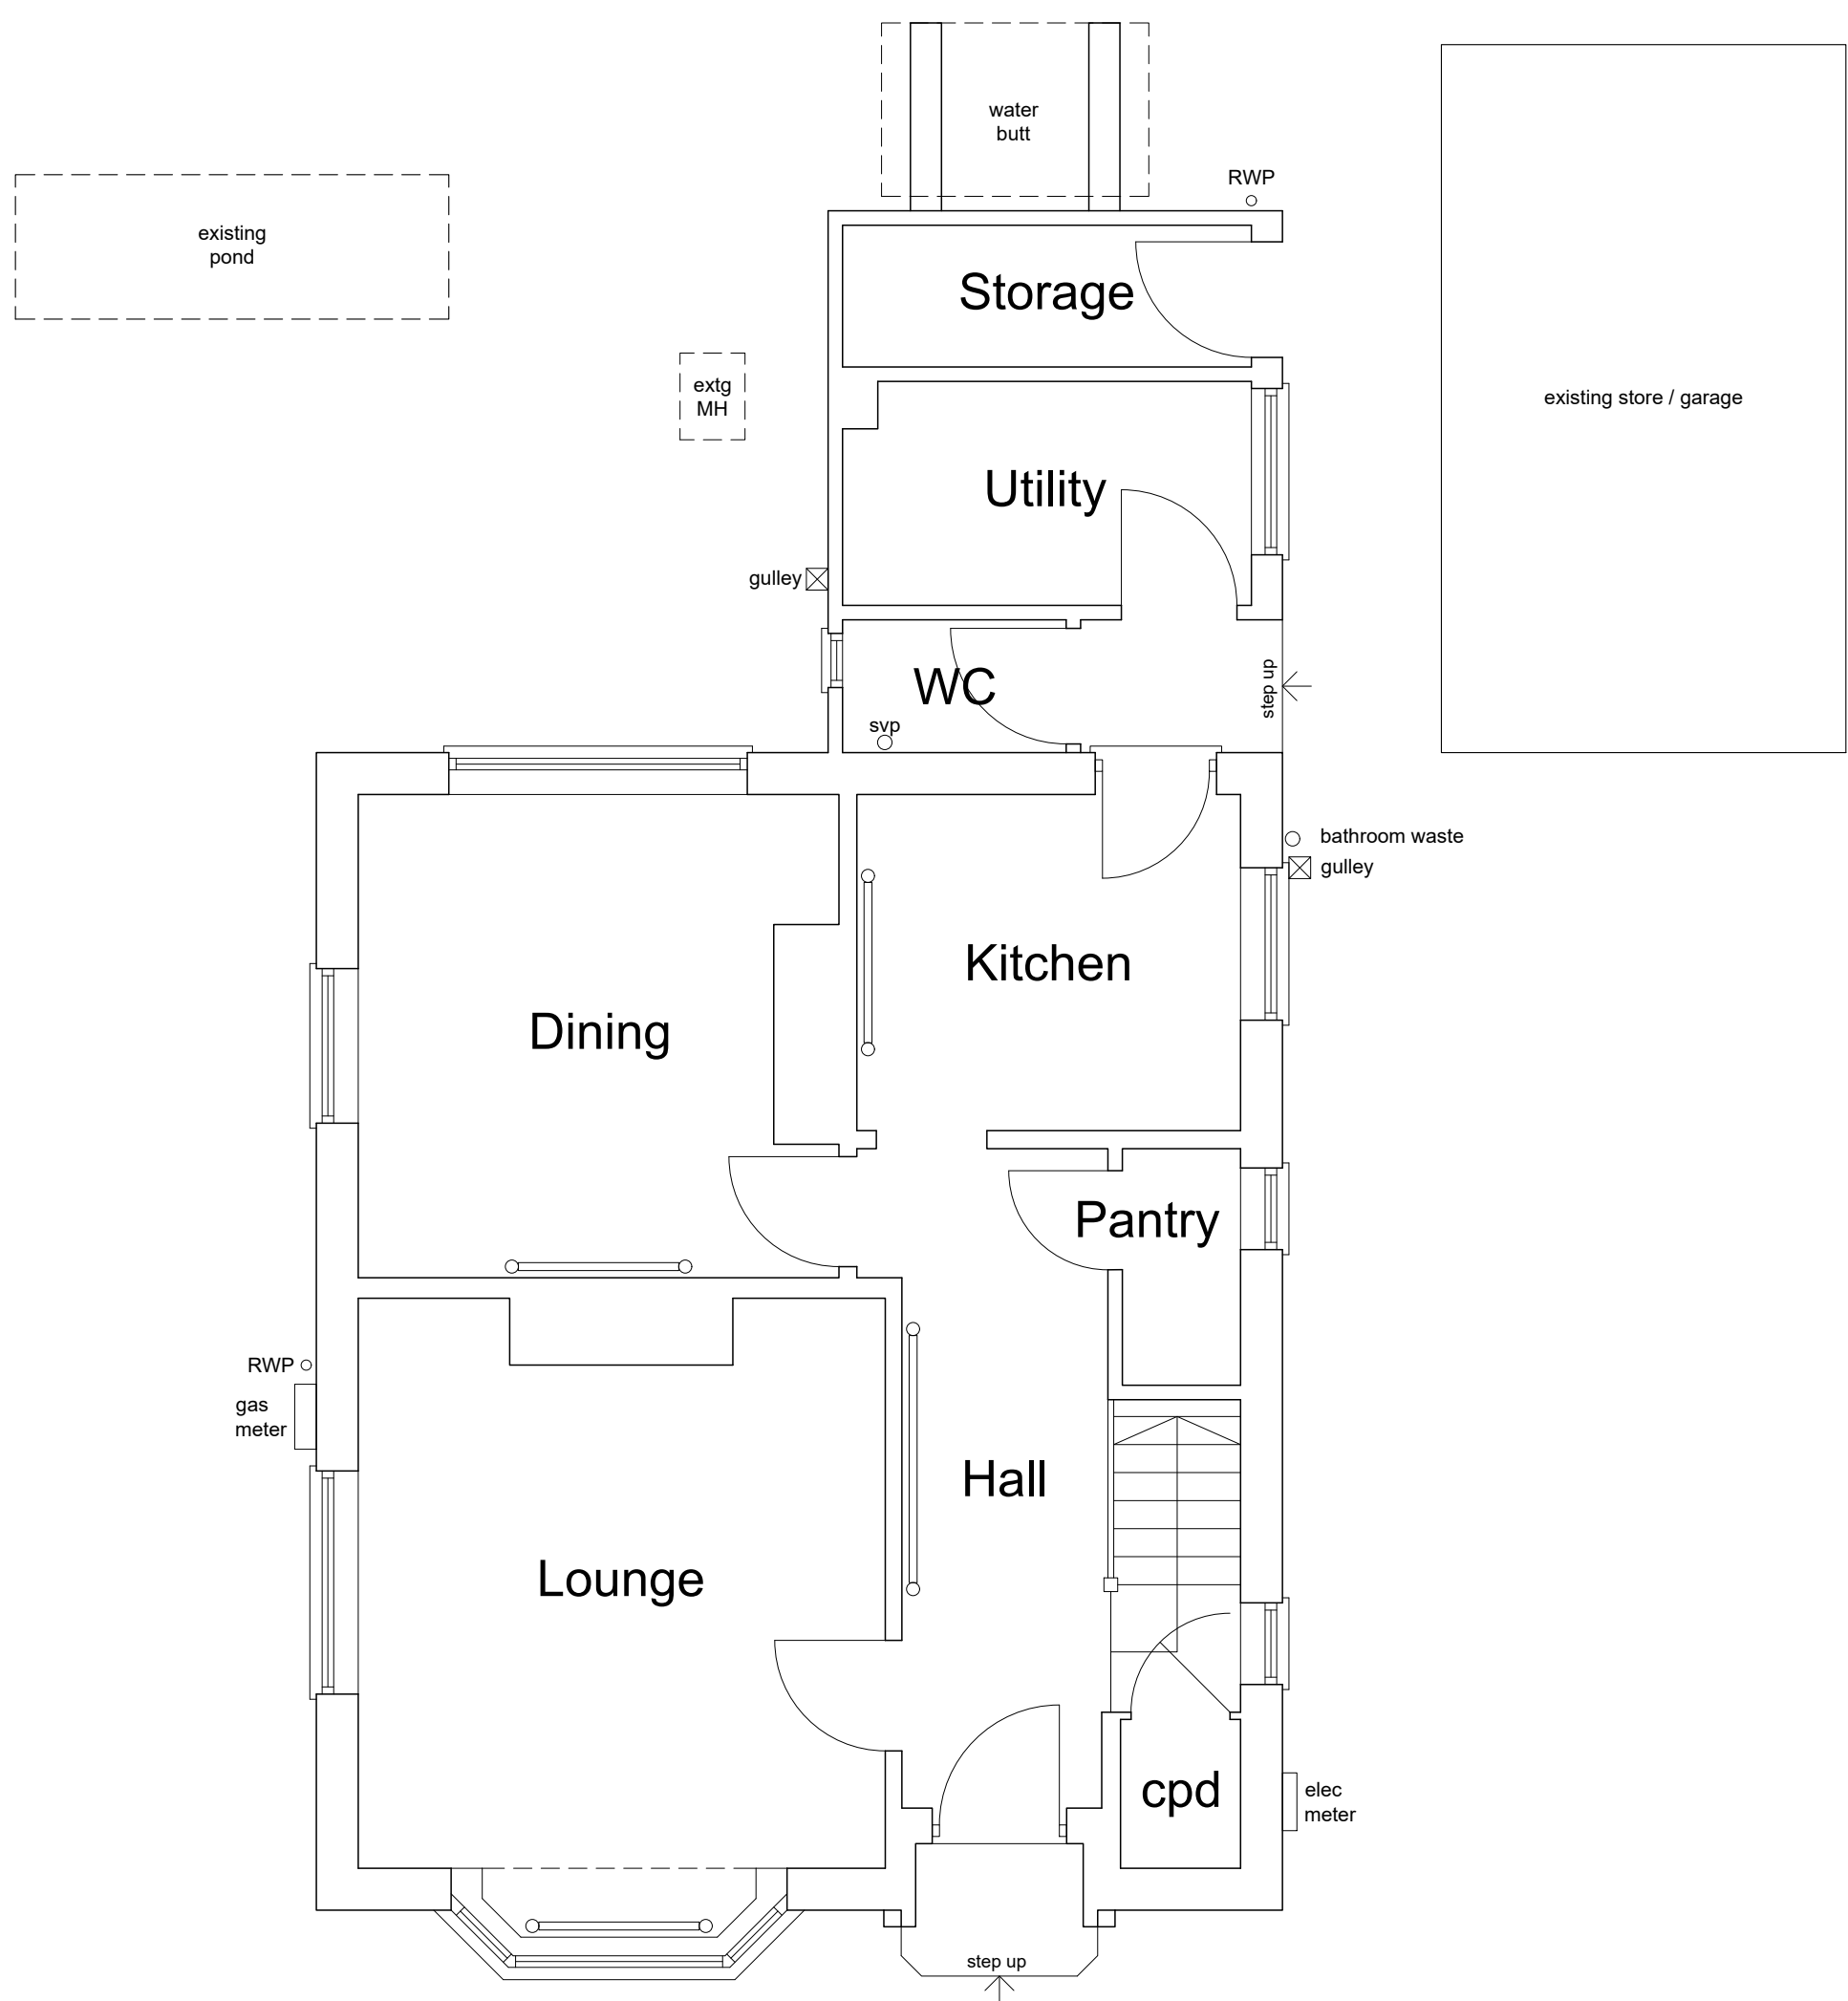


GROUND FLOOR PLAN

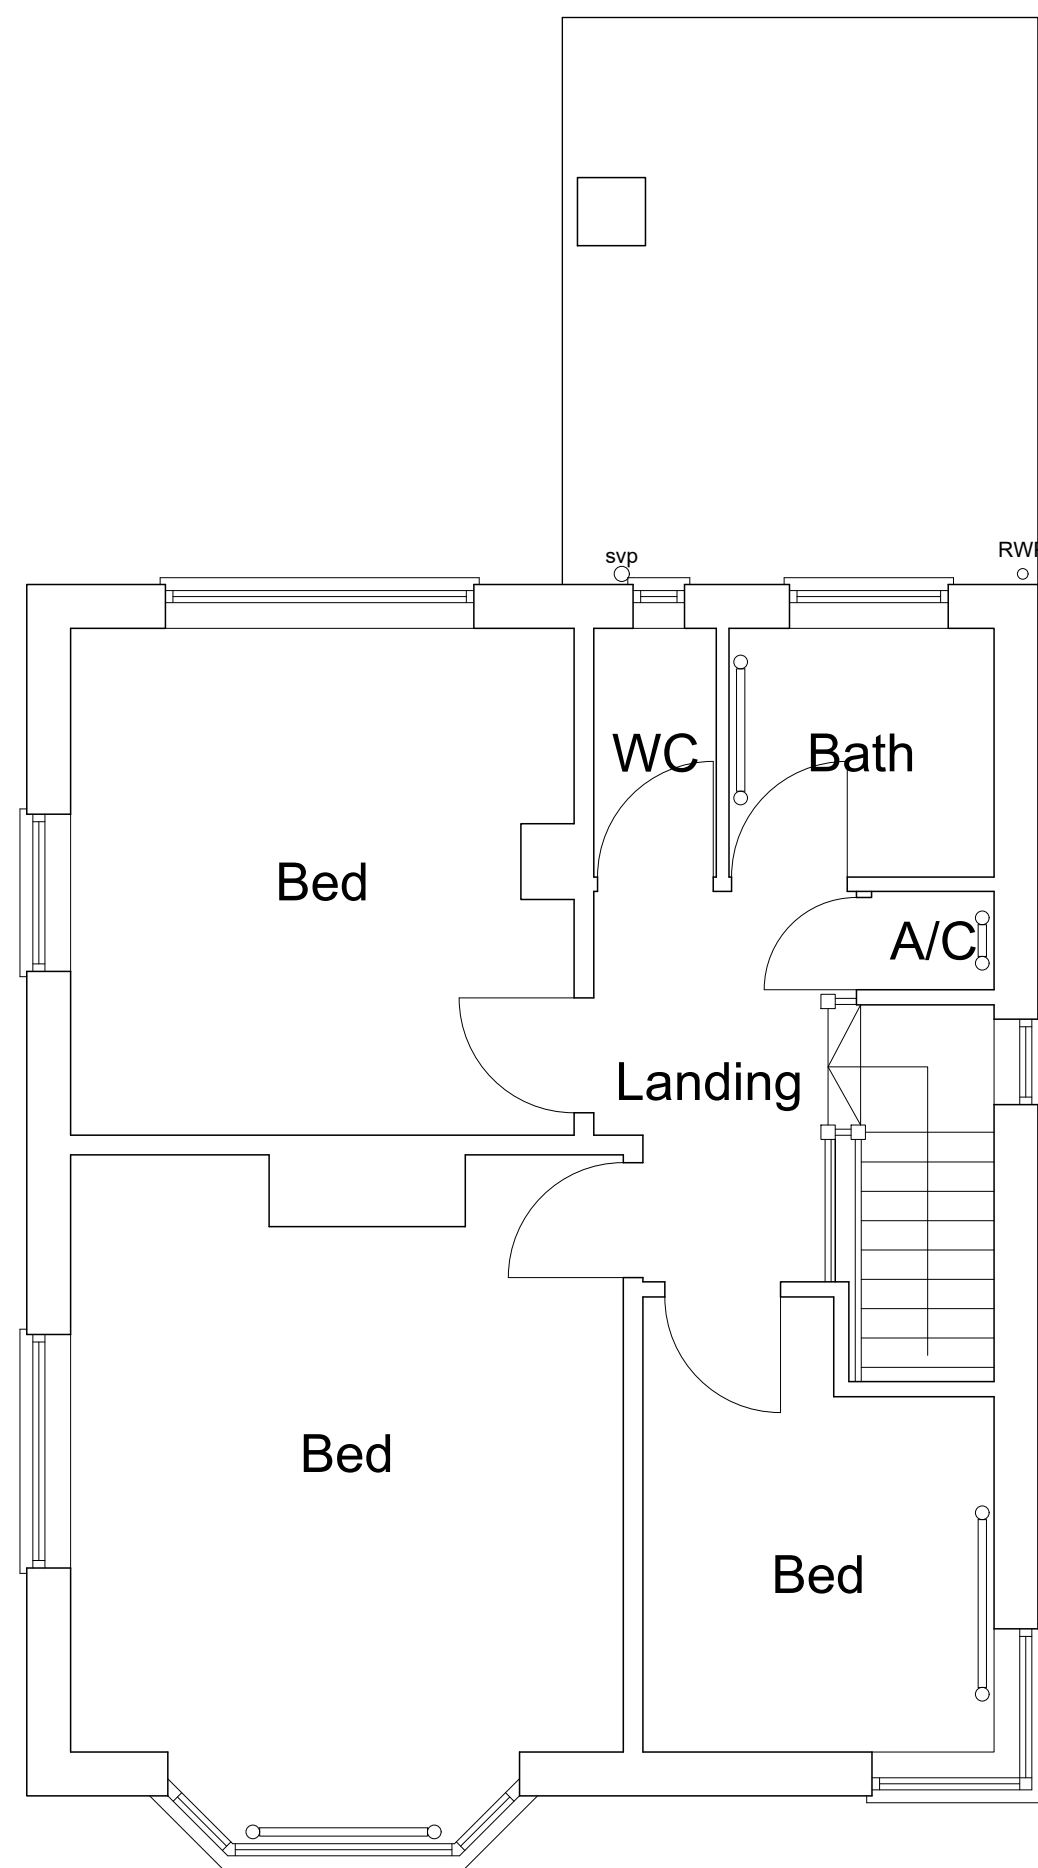

FIRST FLOOR PLAN

EXISTING PLANS & ELEVATIONS

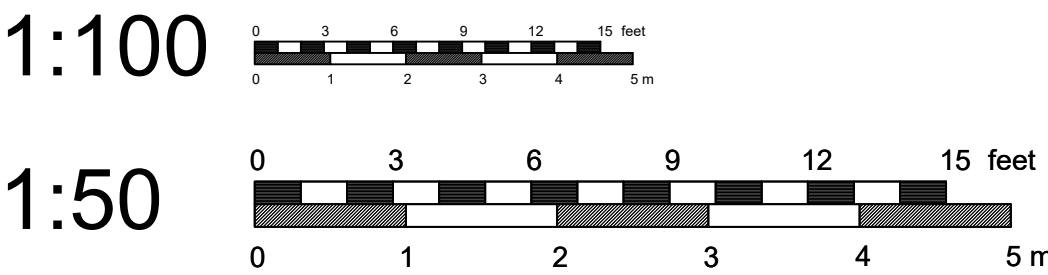

Rev A Nov 2018 Drawing updated.			
J M A D Architecture www.jennymcintee.co.uk info@jmadarch.co.uk Tel 01205 875885			
Project:	Rear extension & internal alterations	Date:	October 2018
Address:	44 Barehams Lane, Quadring, Lincs. PE11 4PX	Scale:	1:50/100 on A1
Client:	Mr & Mrs Mills	drawn:	AW checked: JM
Drawing Title:	Existing Plan & Elevations	Job No:	18157
		Dwg No:	03 A