

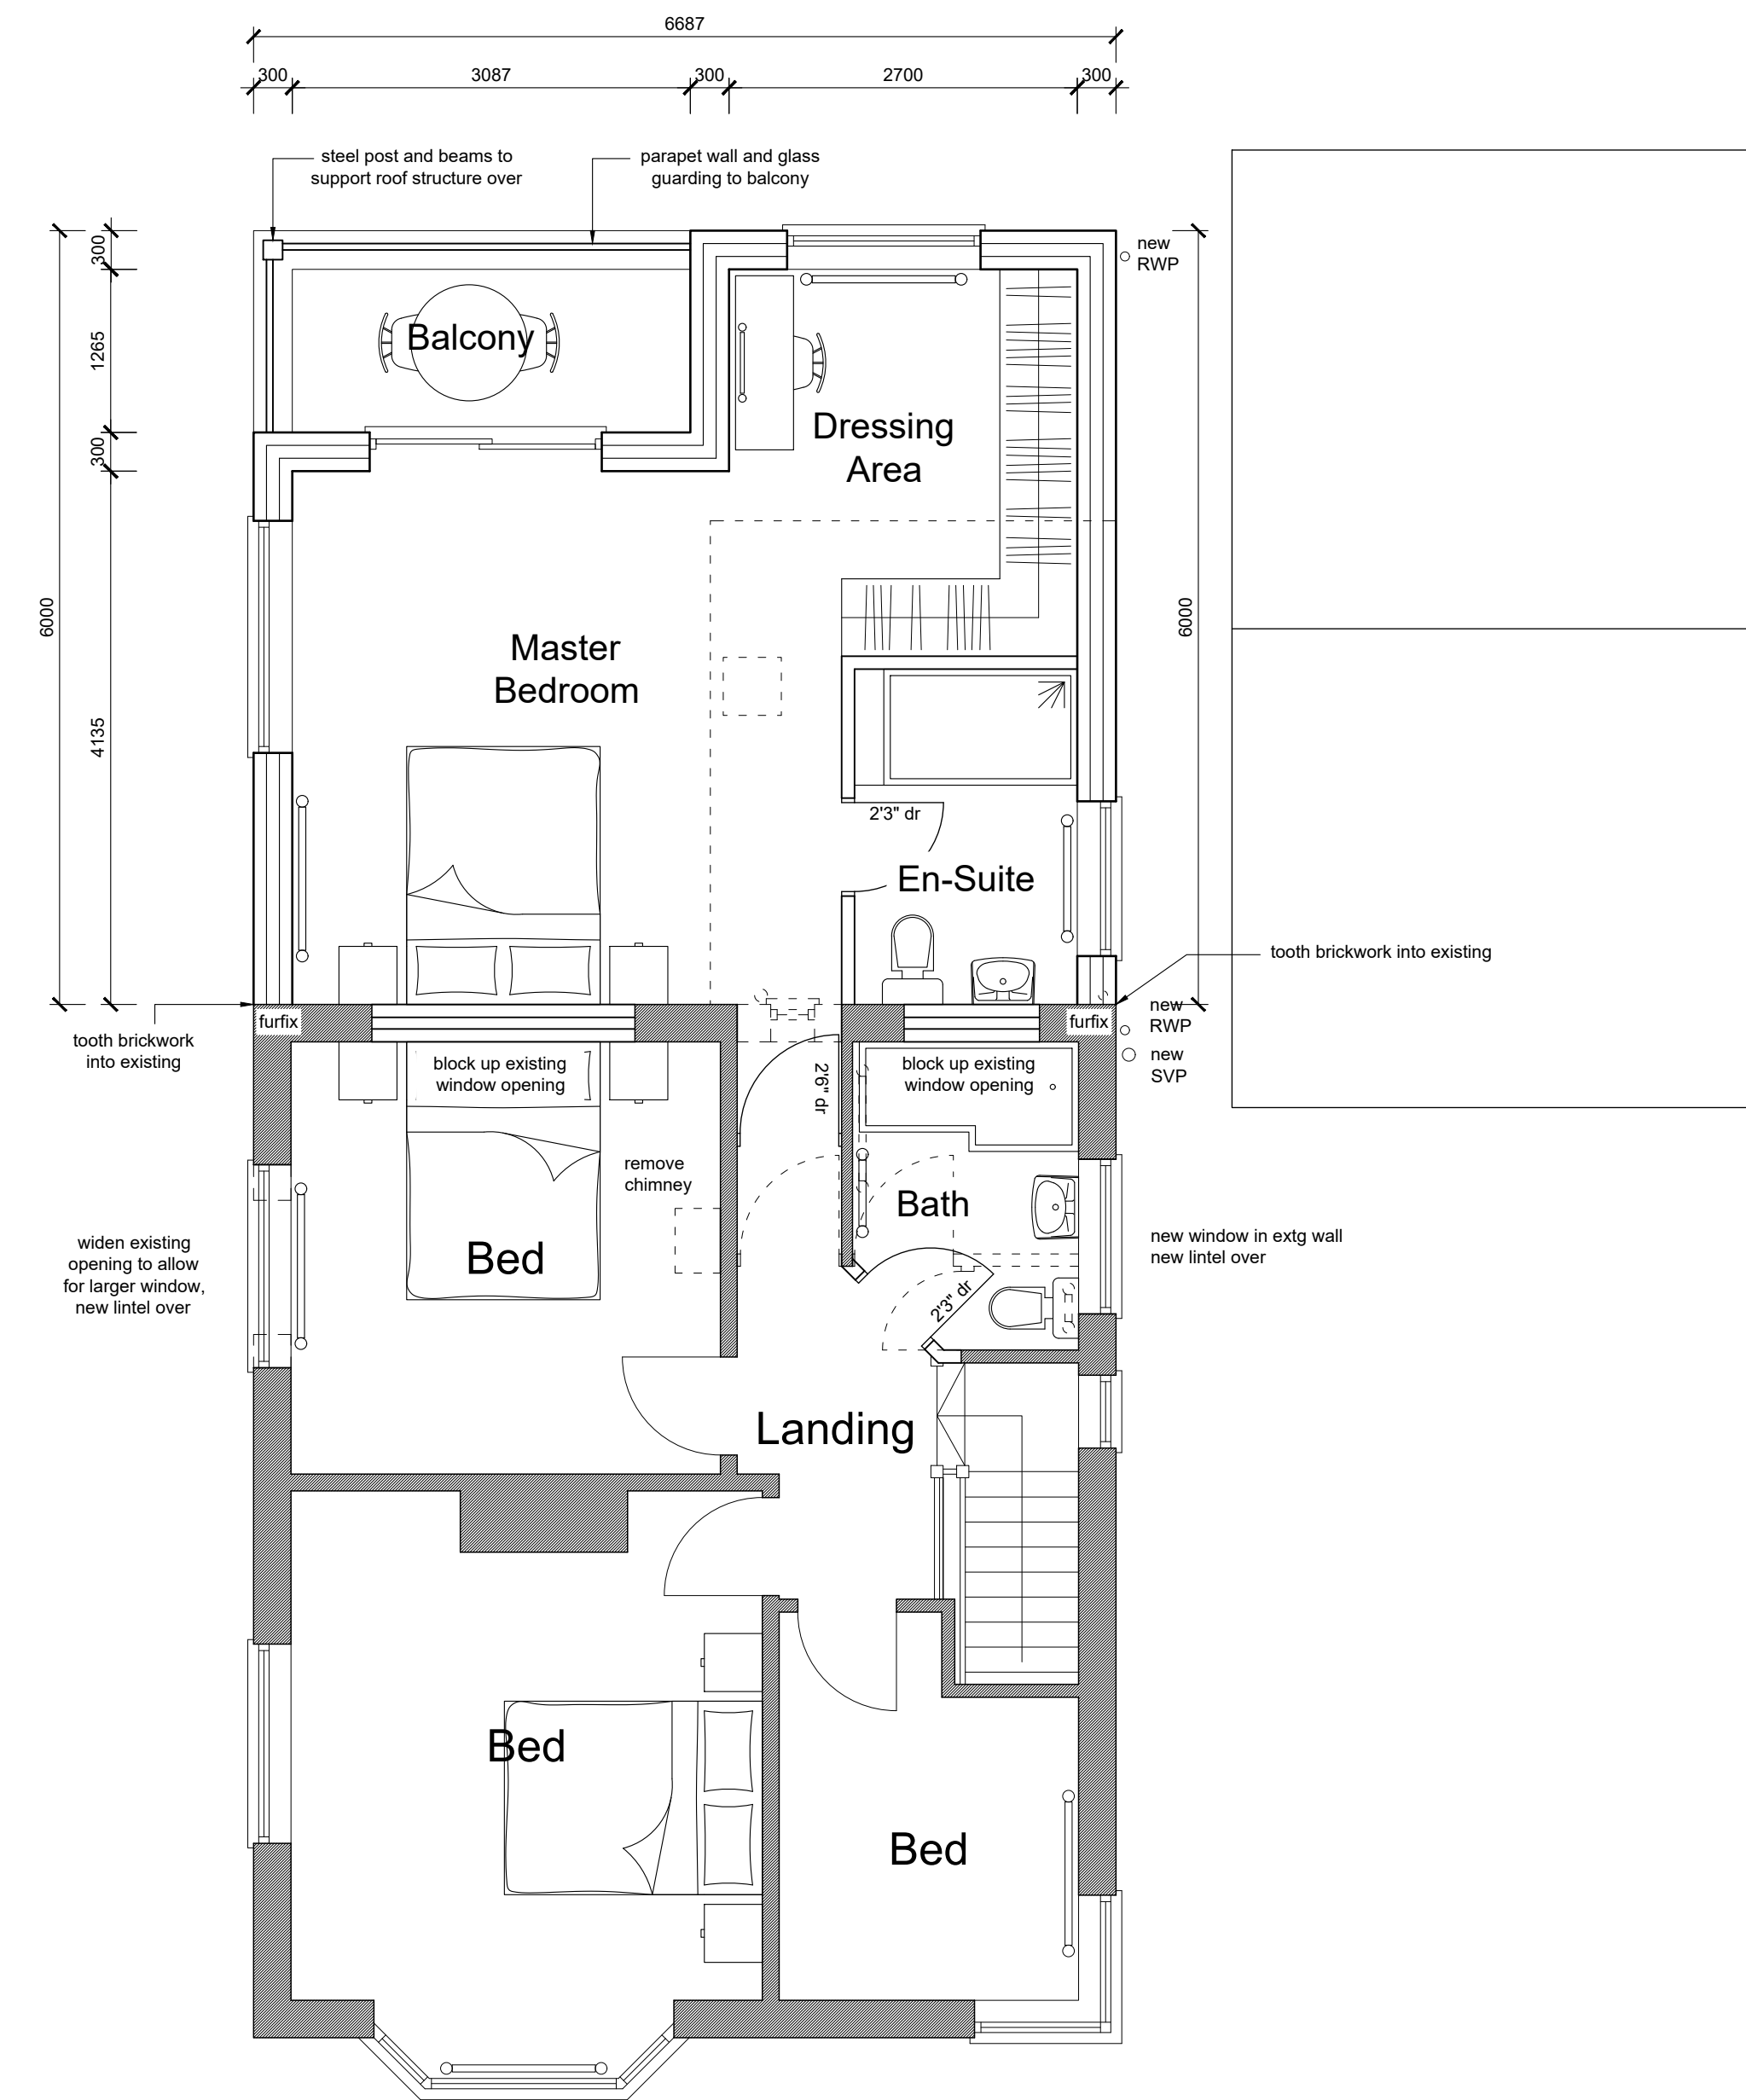


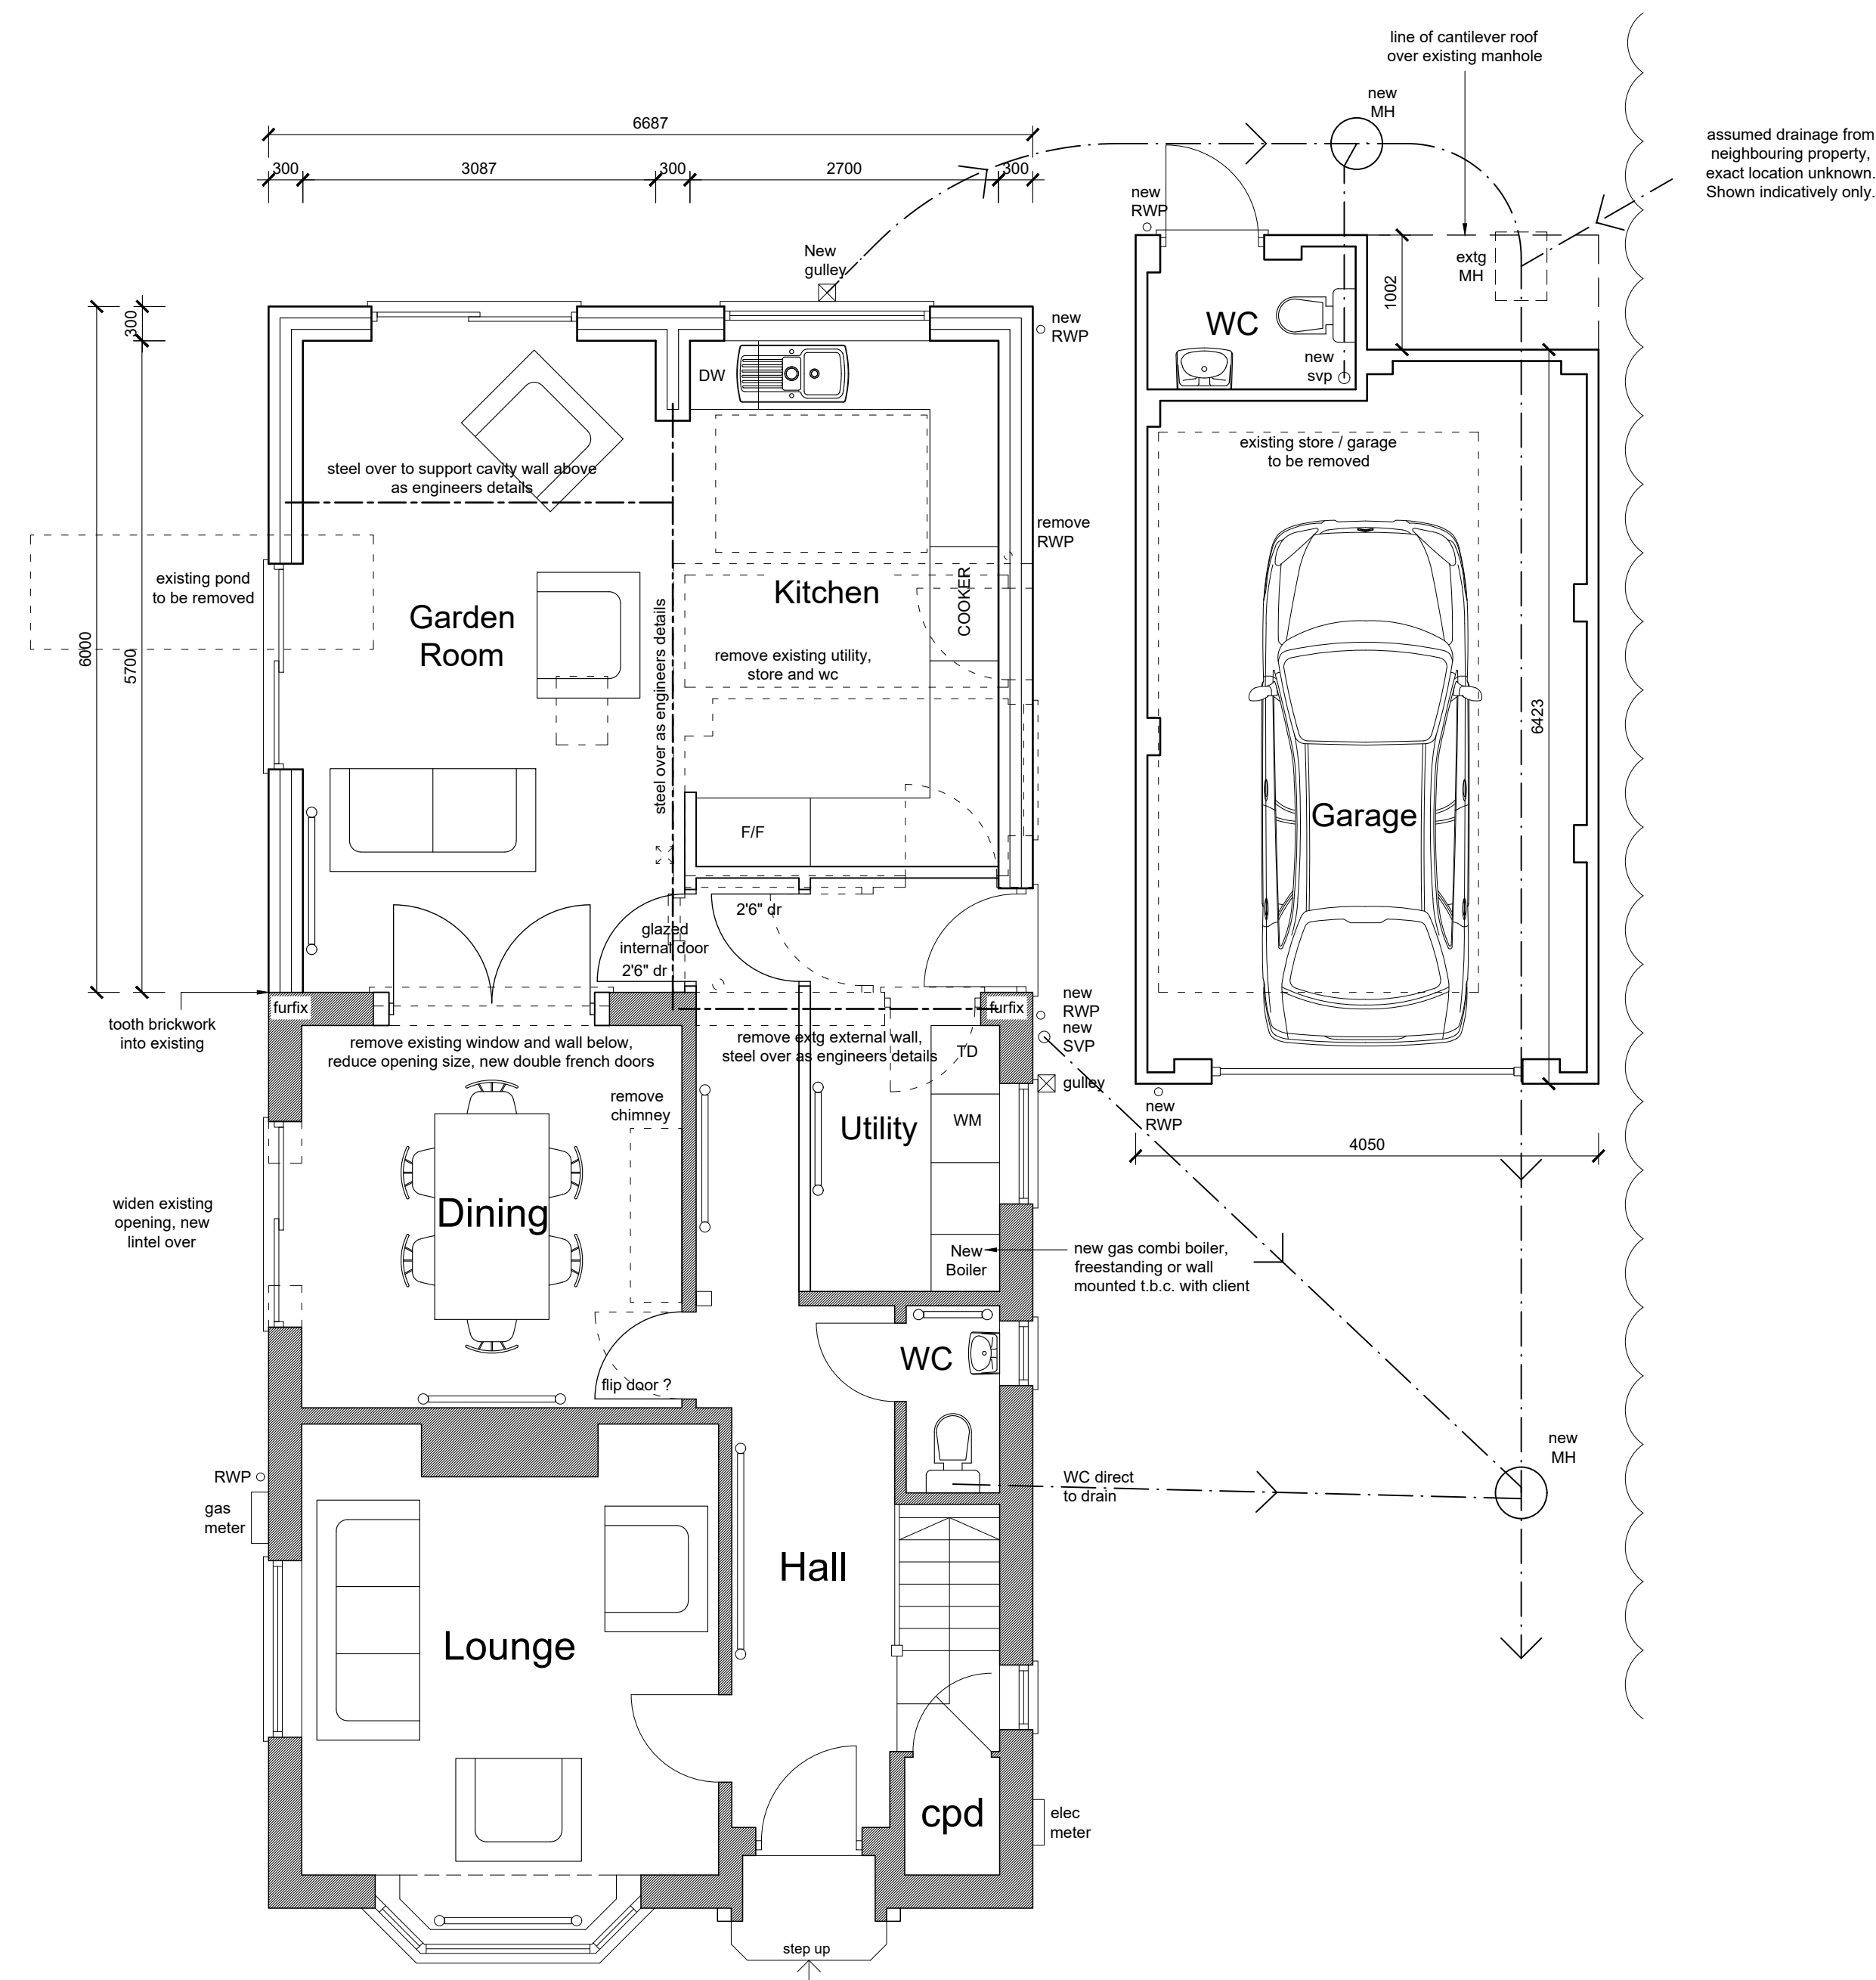

1:50

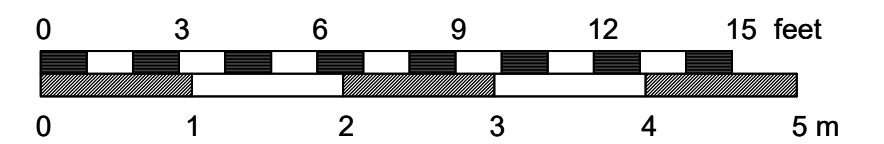

PROPOSED FLOOR PLANS

Rev B	Nov 2018	Drawing updated.
Rev A	Oct 2018	Updated to client's comments.

J M A D Architecture					
www.jennymcintee.co.uk info@jmadarch.co.uk Tel 01205 875885					
Project:	Rear extension & internal alterations		Date:	October 2018	
Address:	44 Barehams Lane, Quadring, Lincs. PE11 4PX		Scale:	1:50 on A1	
			drawn:	AW	checked:
Client:	Mr & Mrs Mills		Job No:	18157	
Drawing Title:	Proposed Floor Plans		Dwg No:	04 B	