
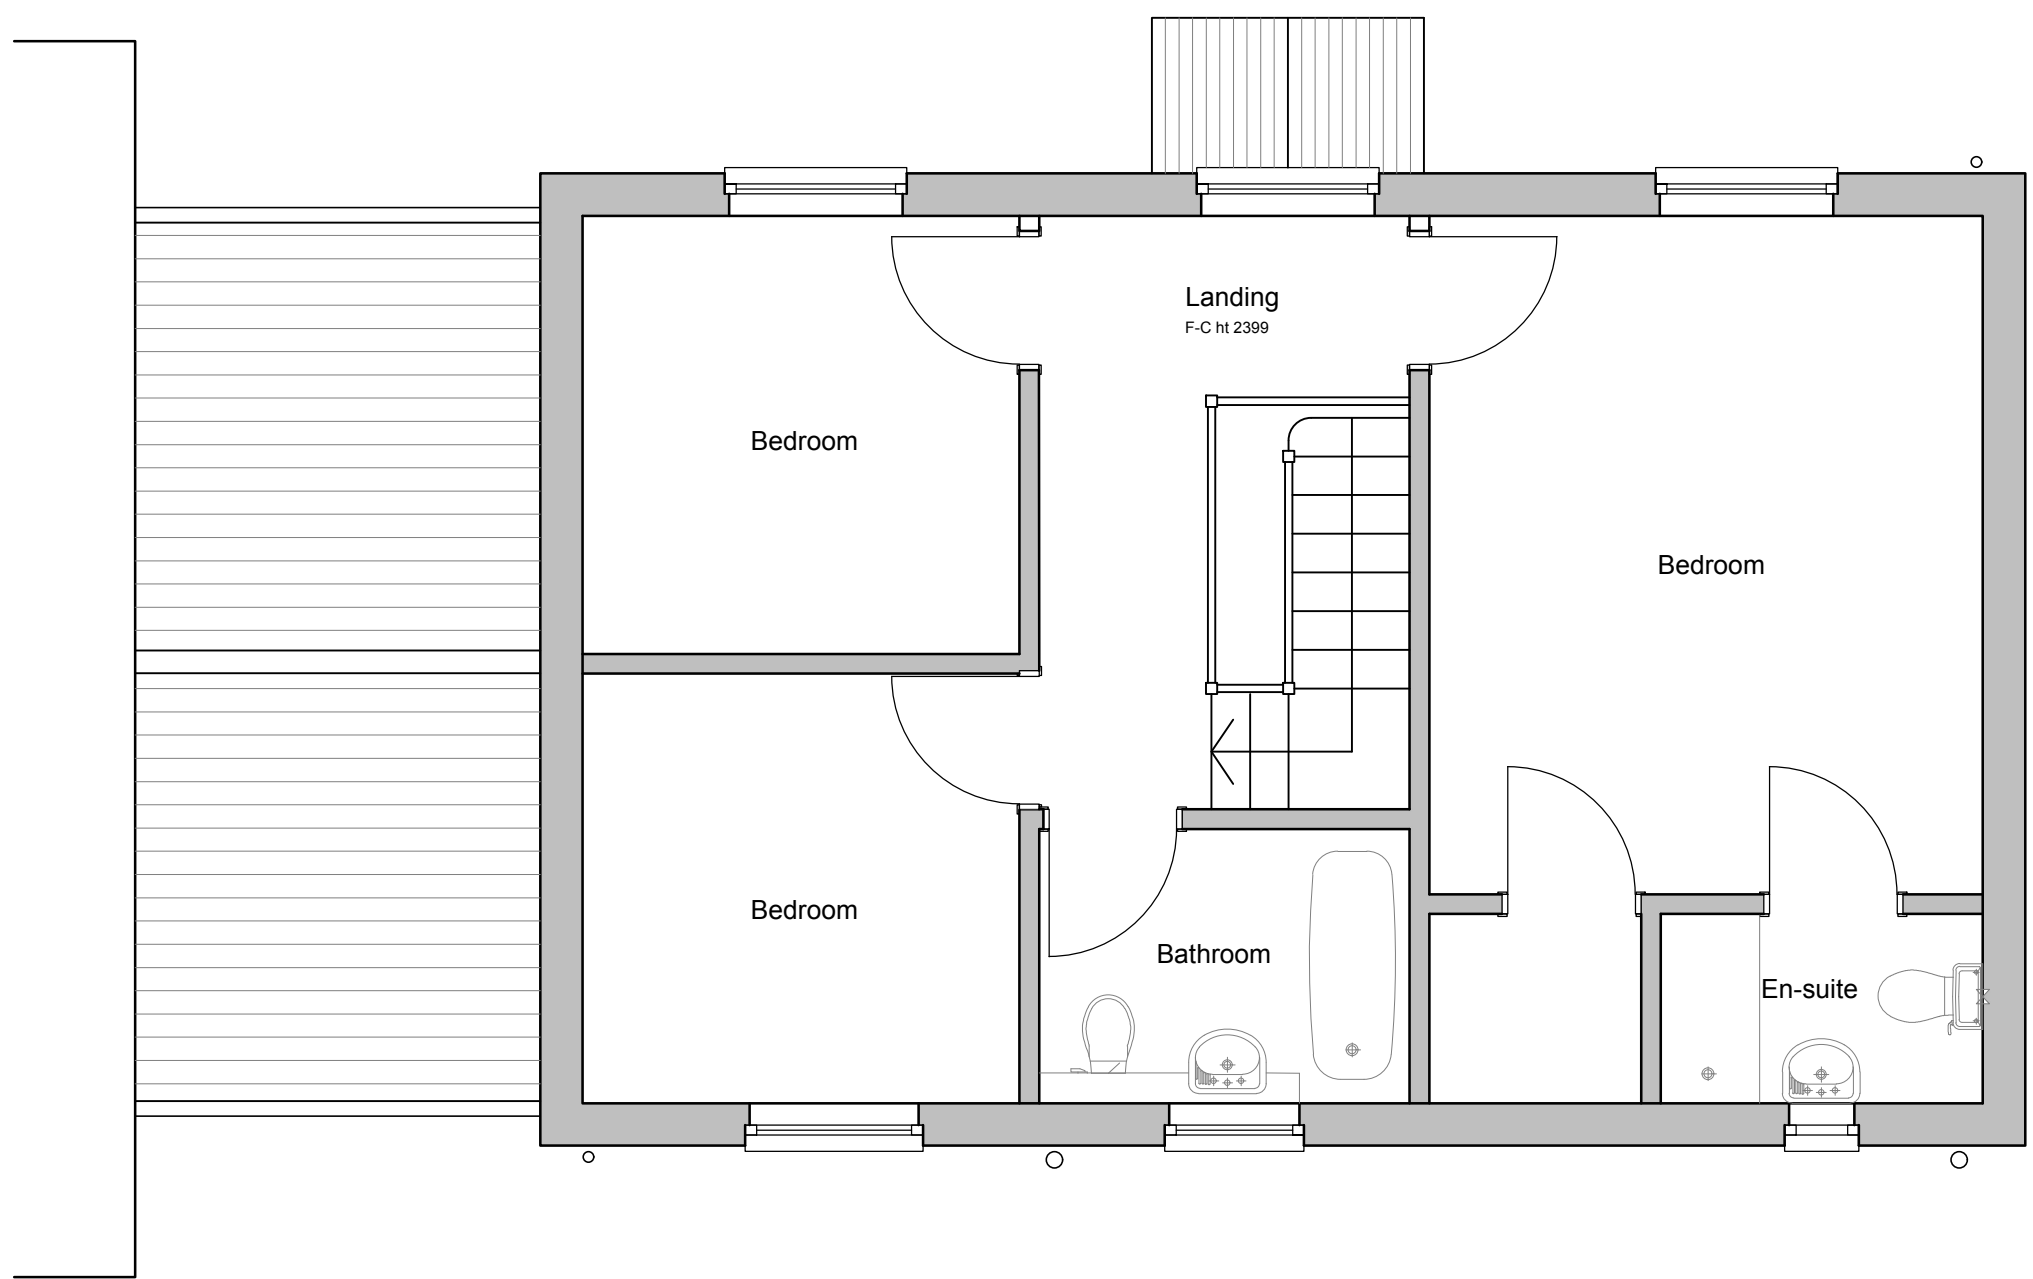
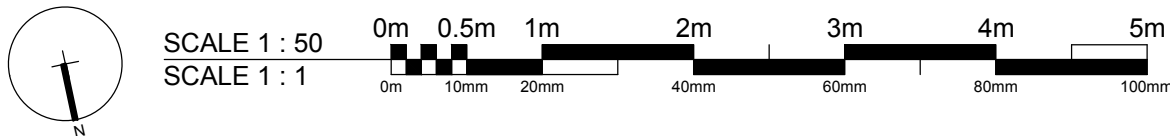


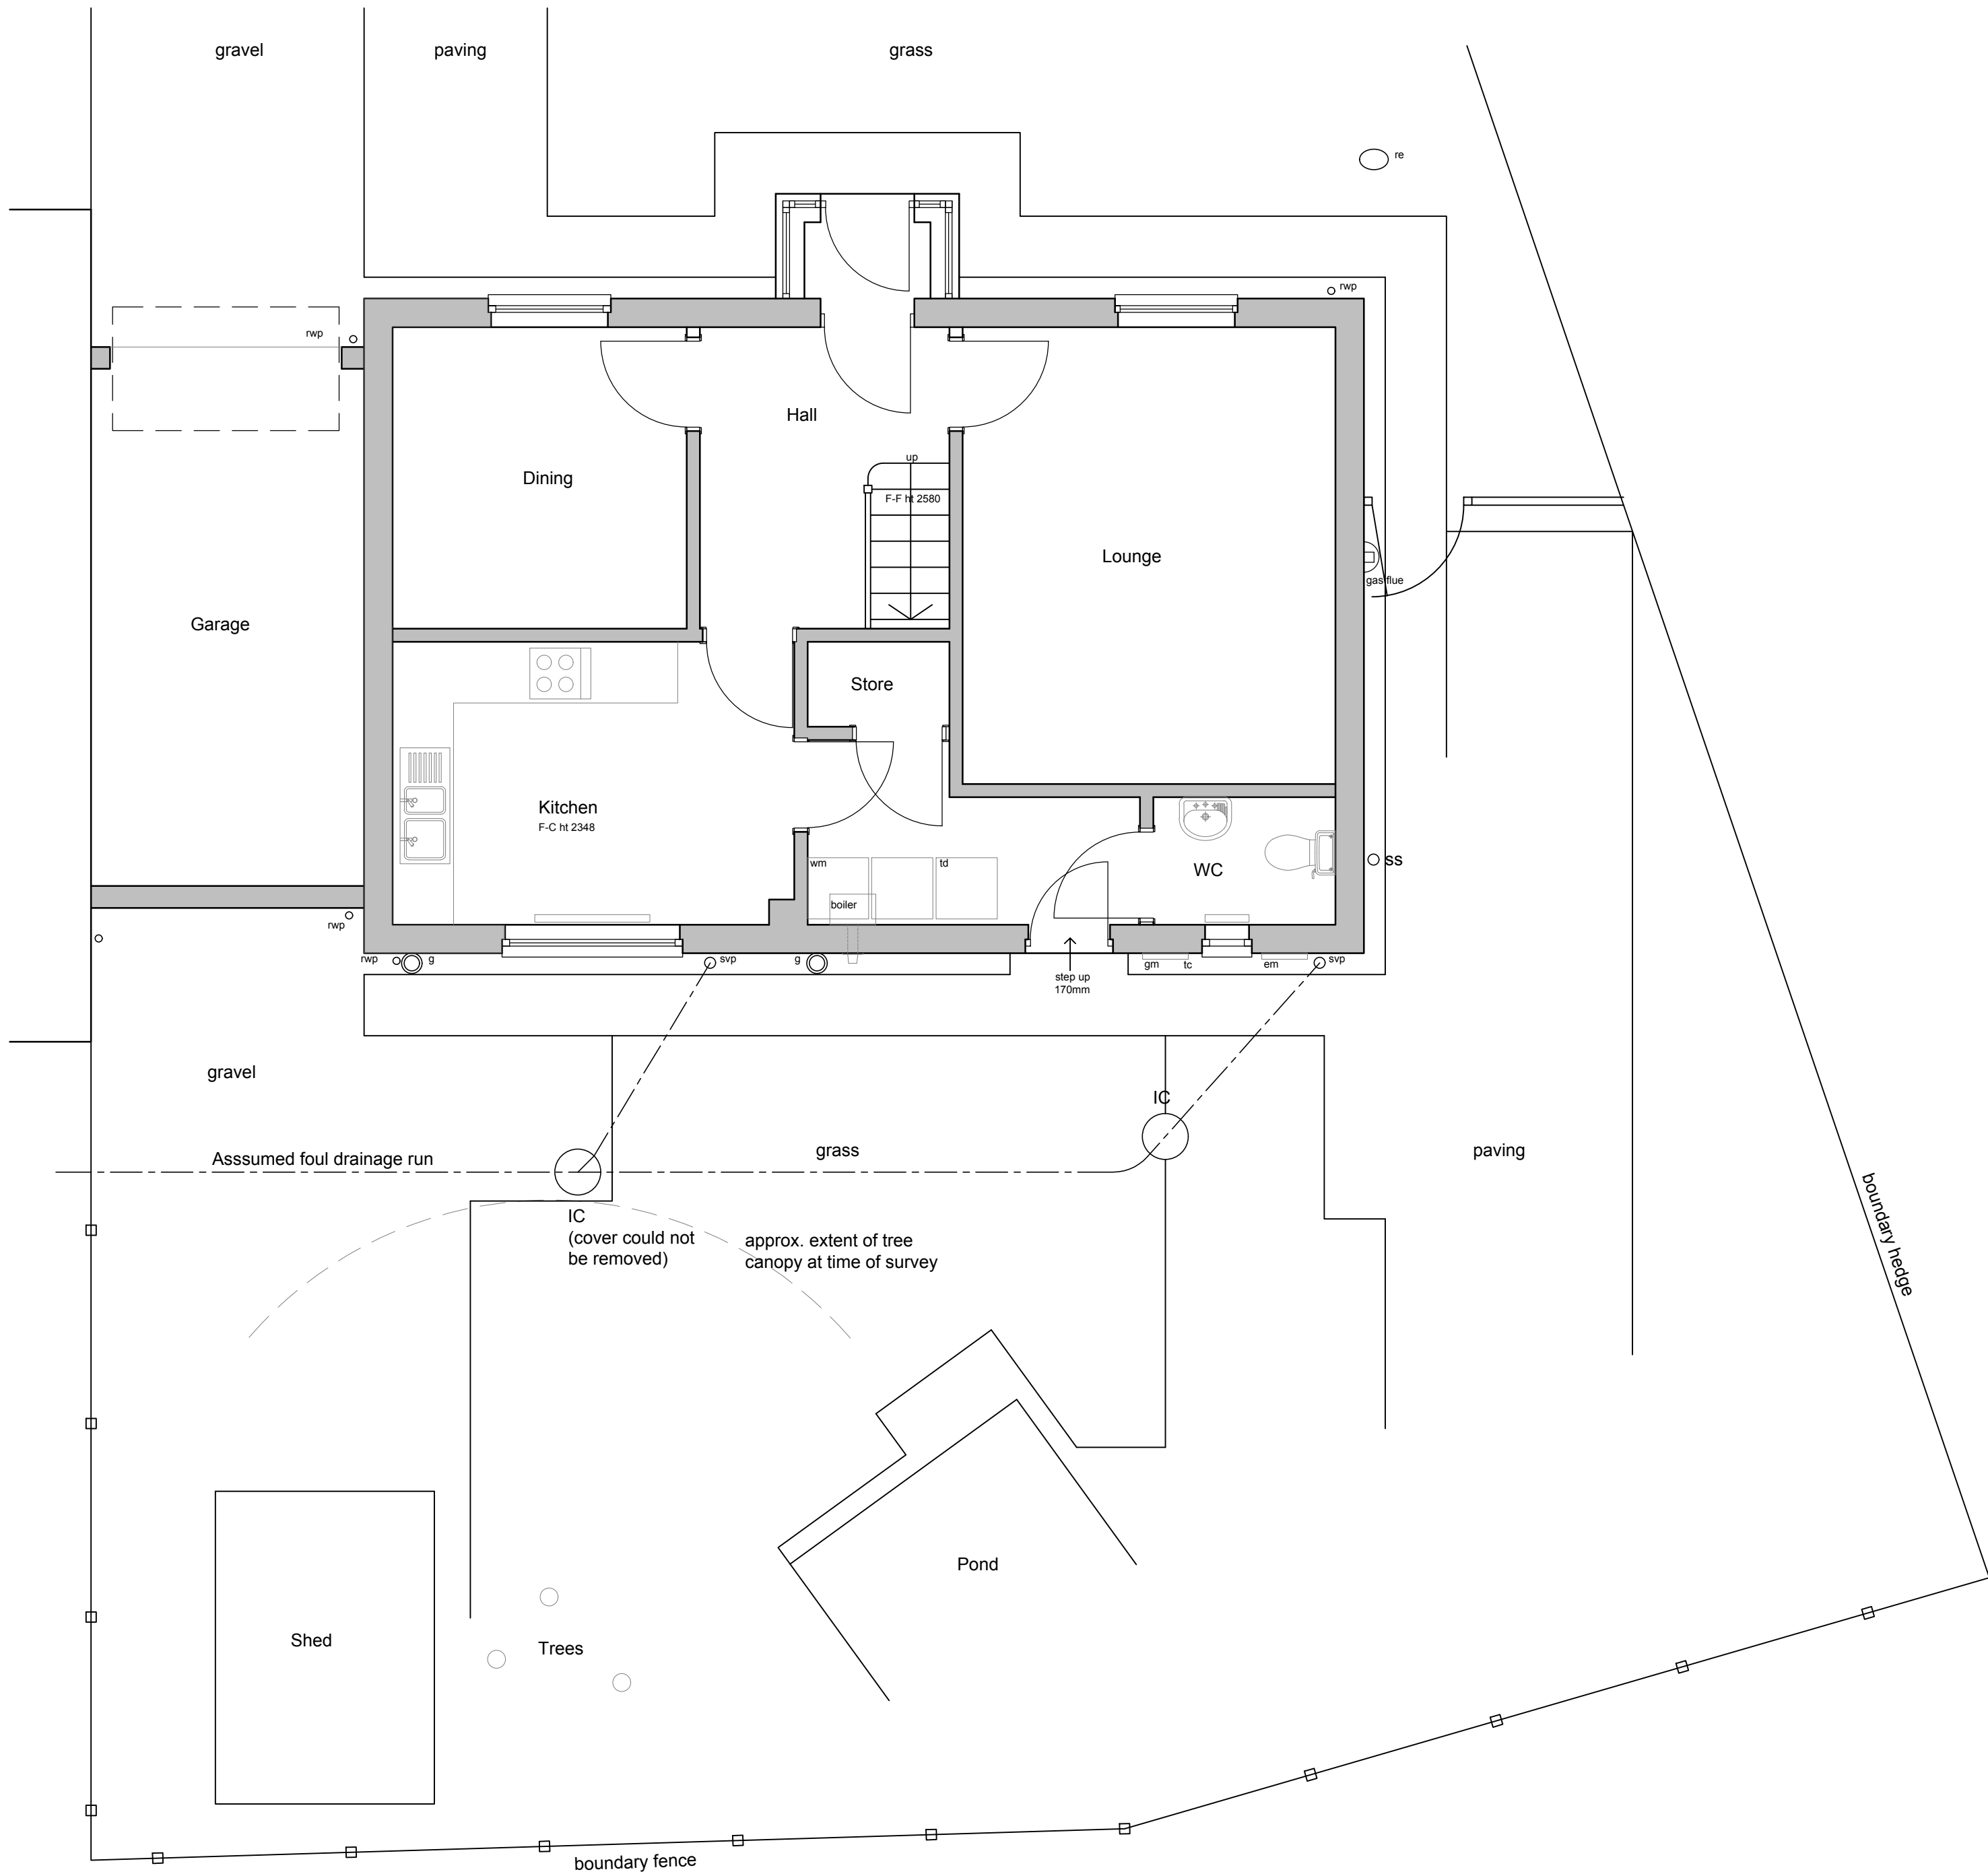

DO NOT SCALE THIS DRAWING. THE CONTRACTOR IS DEEMED TO HAVE CHECKED ALL DIMENSIONS ON SITE AND REPORT ANY DISCREPANCIES TO OGLESBY & LIMB LTD. THE CONTENTS OF THIS DRAWING ARE COVERED BY COPYRIGHT AND REMAIN THE PROPERTY OF OGLESBY & LIMB LTD. WRITTEN APPROVAL MUST BE OBTAINED FROM OGLESBY & LIMB LTD PRIOR TO DUPLICATION OR REPRODUCTION OF THIS DRAWING OR ITS CONTENTS. ANY DIMENSIONS NOT SHOWN ARE TO BE CHECKED AND AGREED WITH OGLESBY & LIMB LTD.

- KEY
- rwp rainwater pipe
 - g gully
 - svp soil & vent pipe
 - IC inspection chamber
 - ss stub stack
 - re rodding eye
 - gm gas meter
 - em electricity meter
 - tc telecoms

Ref	Date	Description	Initial

Oglesby & Limb Ltd

Chartered Architect

Suite 1 Market Chambers
12 Market Place, Spalding, Lincs
PE11 1SL

Tel: 01775 761196

e-mail: design@o-l-ltd.co.uk

Client:

Mrs & Mrs A. Kitchen

Project:

64 Casswell Drive, Quadring

Drawing Title:

Floor plans as existing

Date:	13.10.21	Scale:	1:50 @ A1
Drawn by:	AP	Checked by:	AJO

Drawing Number:	Rev:
A1569-01	-