


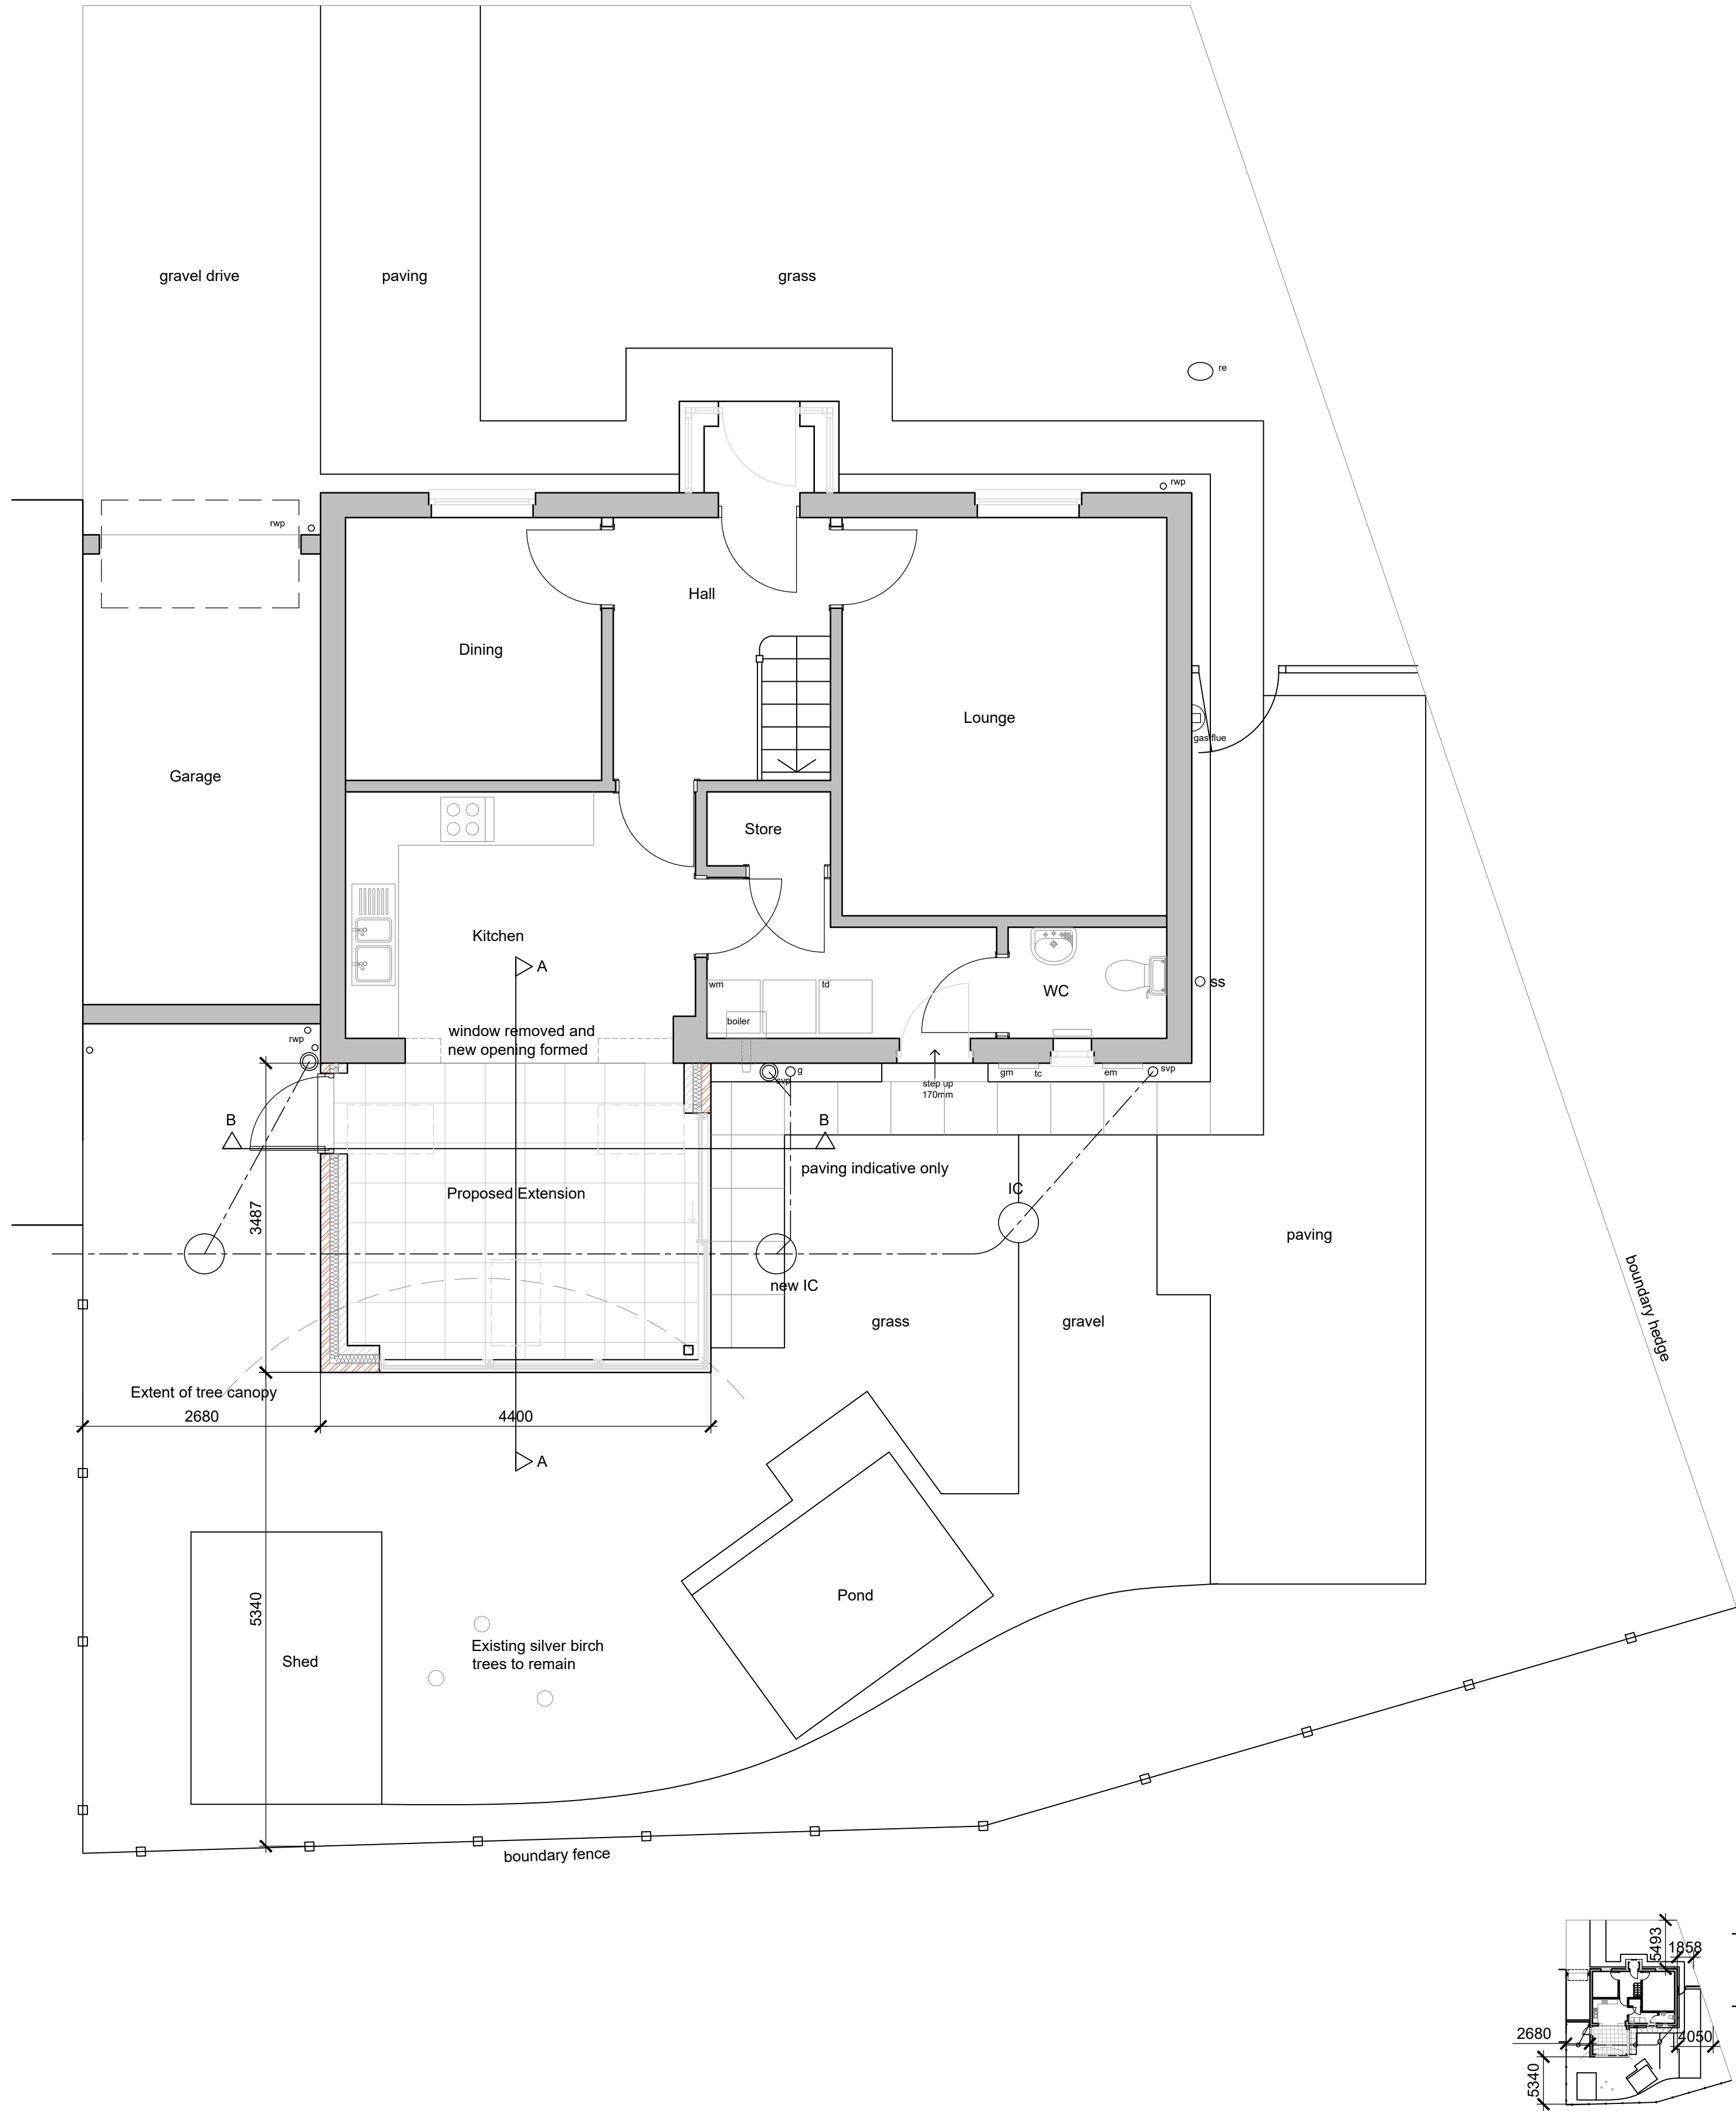
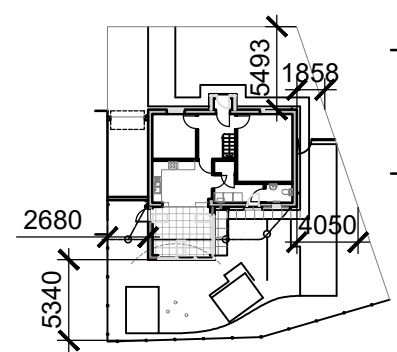


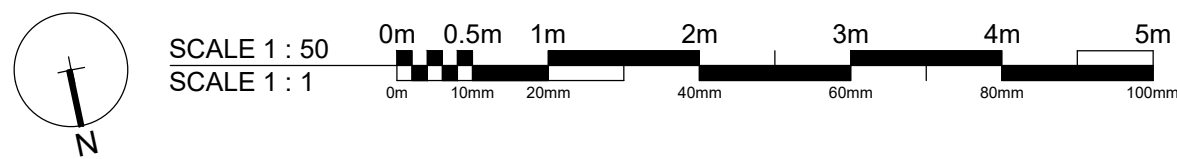


GROUND FLOOR & GARDEN

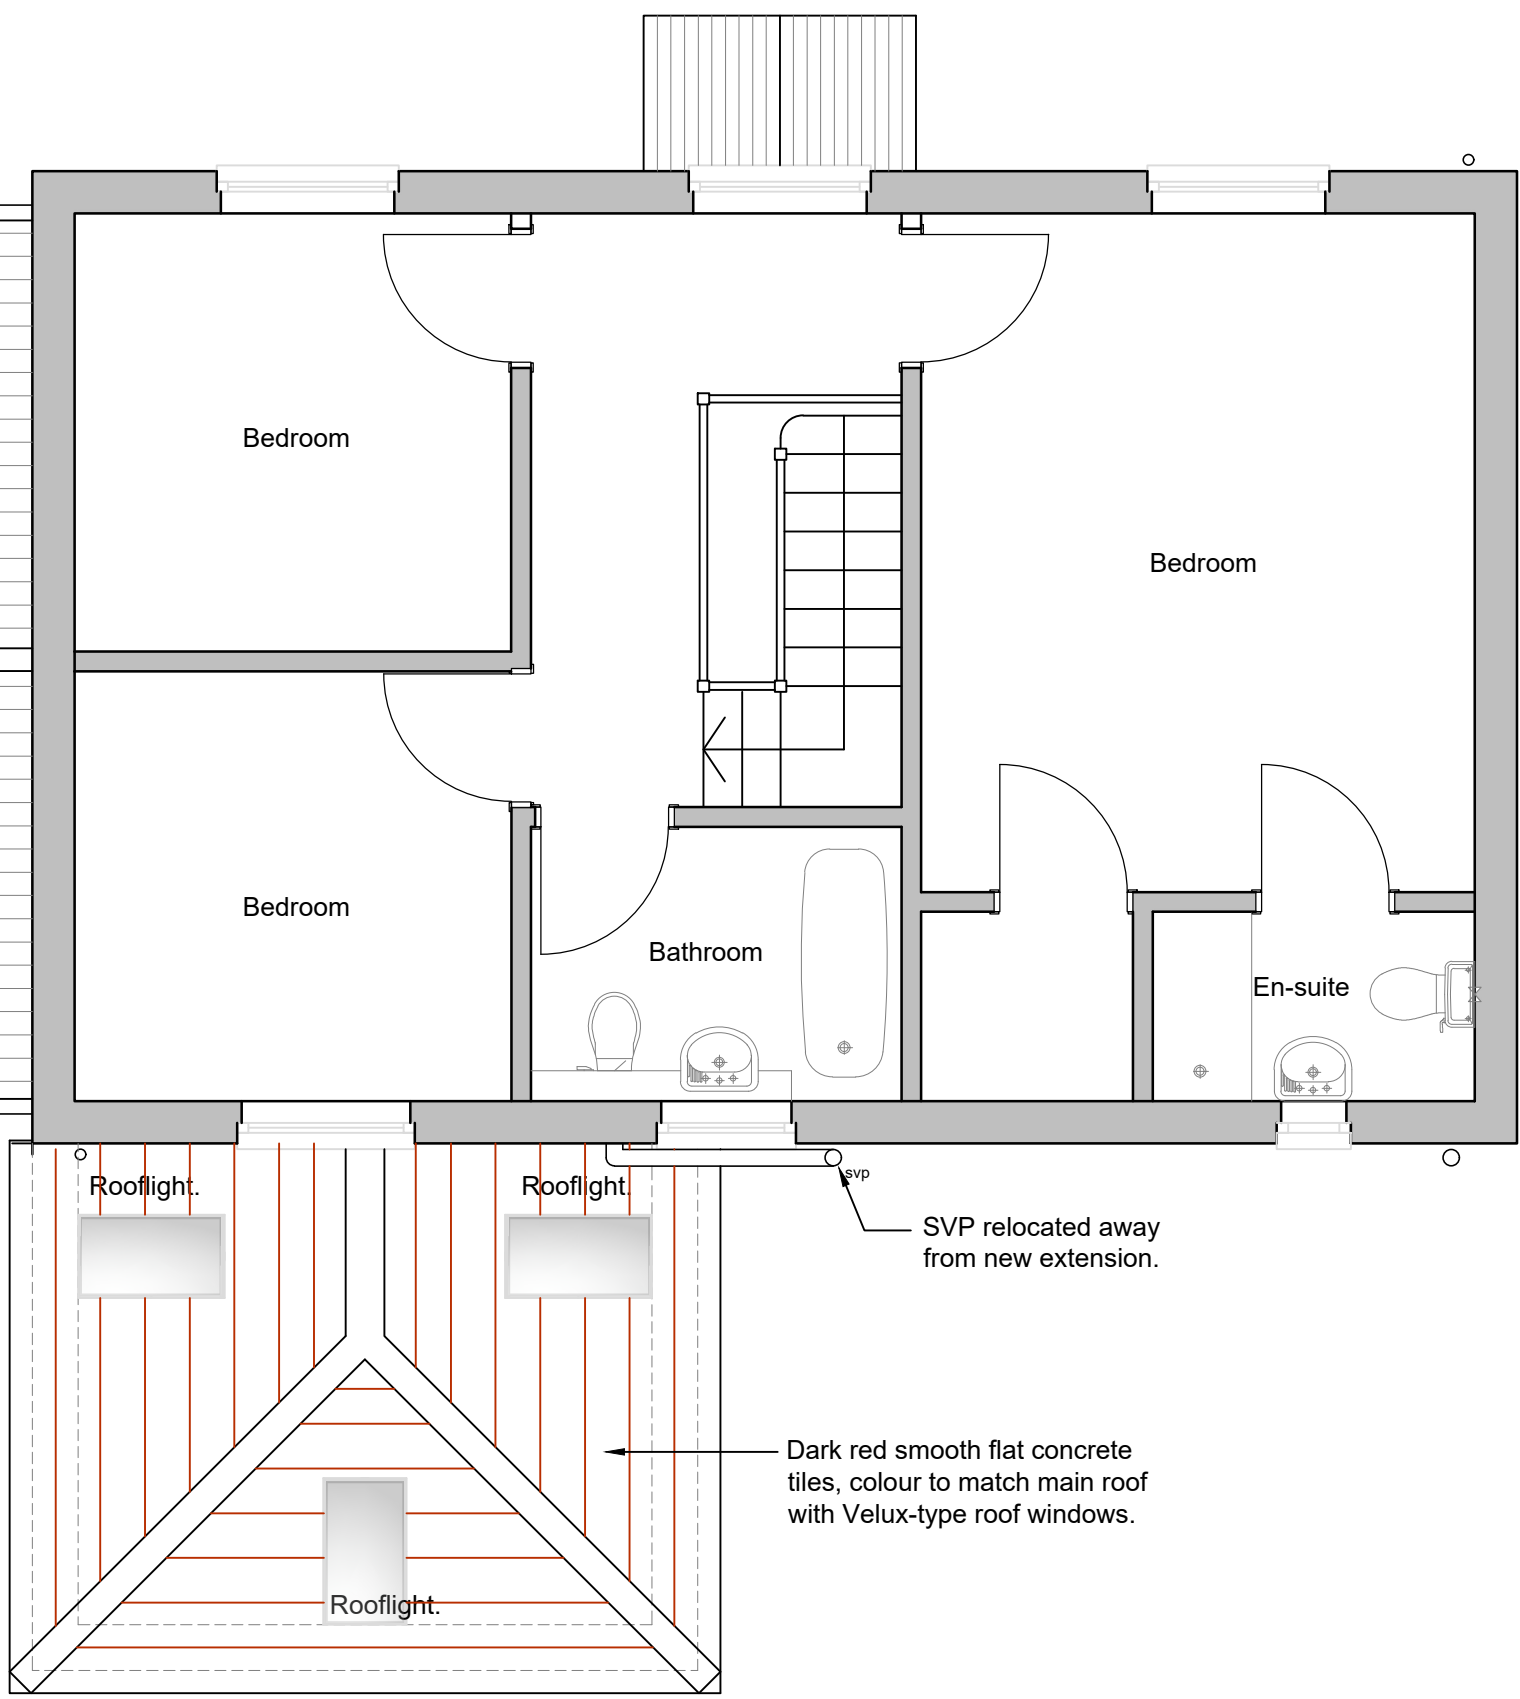


BLOCK PLAN

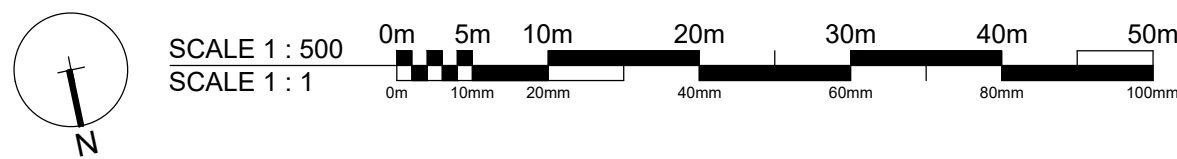

FIRST FLOOR & ROOF PLAN

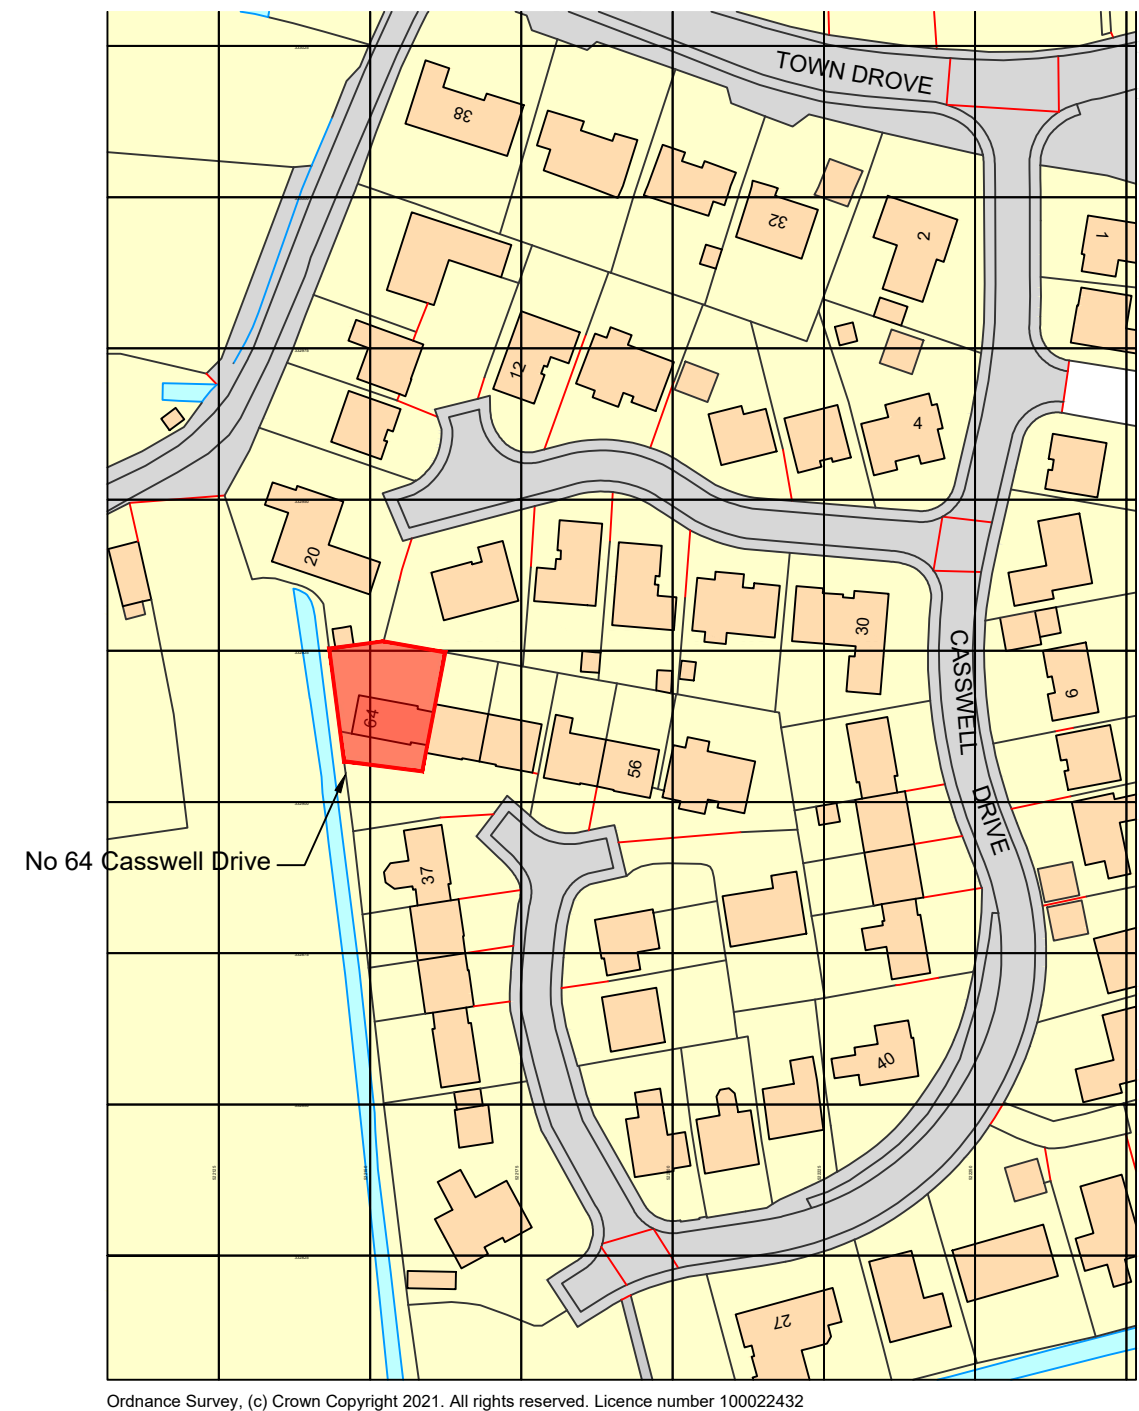

LOCATION PLAN

 

DO NOT SCALE THIS DRAWING. THE CONTRACTOR IS DEEMED TO HAVE CHECKED ALL DIMENSIONS ON SITE AND REPORT ANY DISCREPANCIES TO OGLESBY & LIMB LTD. THE CONTENTS OF THIS DRAWING ARE COVERED BY COPYRIGHT AND REMAIN THE PROPERTY OF OGLESBY & LIMB LTD. WRITTEN APPROVAL MUST BE OBTAINED FROM OGLESBY & LIMB LTD PRIOR TO DUPLICATION OR REPRODUCTION OF THIS DRAWING OR ITS CONTENTS. ANY DIMENSIONS NOT SHOWN ARE TO BE CHECKED AND AGREED WITH OGLESBY & LIMB LTD.

Ref	Date	Description	Initial
A	18.11.21	Block plan added	AP

Oglesby & Limb Ltd
Chartered Architect
Suite 1 Market Chambers
12 Market Place, Spalding, Lincs
PE11 1SL
Tel: 01775 761196
e-mail: design@o-l-ltd.co.uk

O&L

Client:
Mrs & Mrs A. Kitchen

Project:
**Proposed Extension to
64 Casswell Drive, Quadding**

Drawing Title:
Floor plans as proposed
PLANNING

Date:	Nov 21	Scale:	1:50 @ A1
Drawn by:	AP	Checked by:	AJO

Drawing Number:	Rev:
A1569-07	A