



DO NOT SCALE THIS DRAWING. THE CONTRACTOR IS DEEMED TO HAVE CHECKED ALL DIMENSIONS ON SITE AND REPORT ANY DISCREPANCIES TO OGLESBY & LIMB LTD.
THE CONTENTS OF THIS DRAWING ARE COVERED BY COPYRIGHT AND REMAIN THE PROPERTY OF OGLESBY & LIMB LTD. WRITTEN APPROVAL MUST BE OBTAINED FROM OGLESBY & LIMB LTD PRIOR TO DUPLICATION OR REPRODUCTION OF THIS DRAWING OR ITS CONTENTS.
ANY DIMENSIONS NOT SHOWN ARE TO BE CHECKED AND AGREED WITH OGLESBY & LIMB LTD.

MATERIAL SCHEDULE


Walls	Red Multi facing brickwork to match existing
Roof tiles	Dark red smooth flat concrete tiles, colour to match main roof, pitch 20°.
Windows	Aluminium sliding frames, colour to be agreed
Doors	Aluminium frame & leaf, colour to be agreed
Rooflights	Velux-type opening lights, colour to be agreed
Rainwater goods	New uPVC pipes, black to match existing

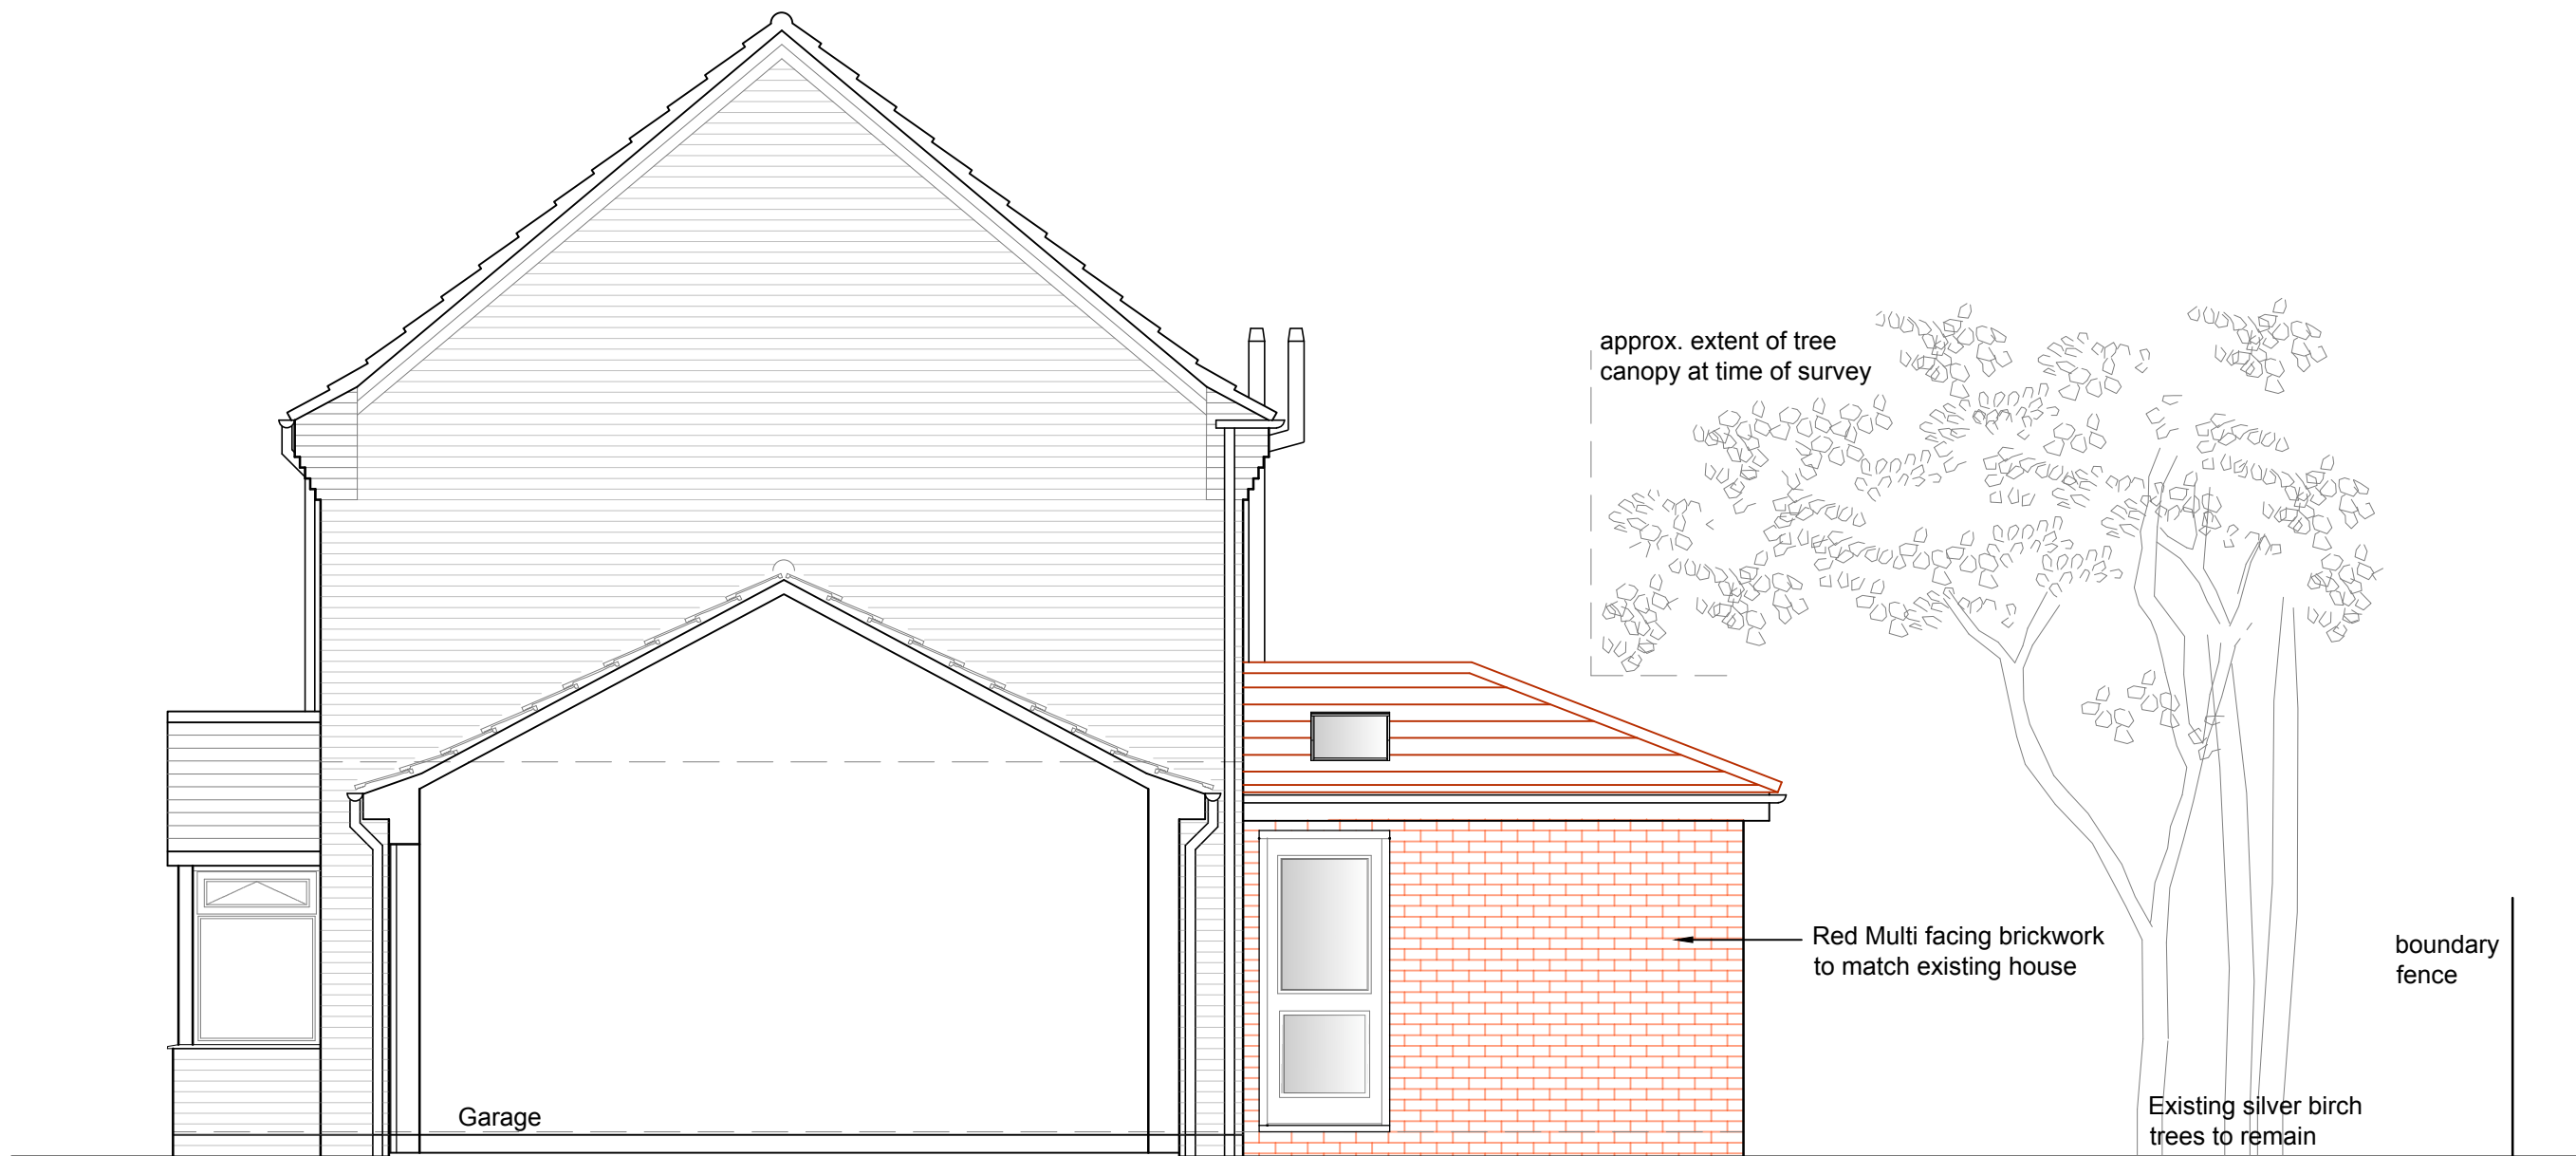


EAST ELEVATION

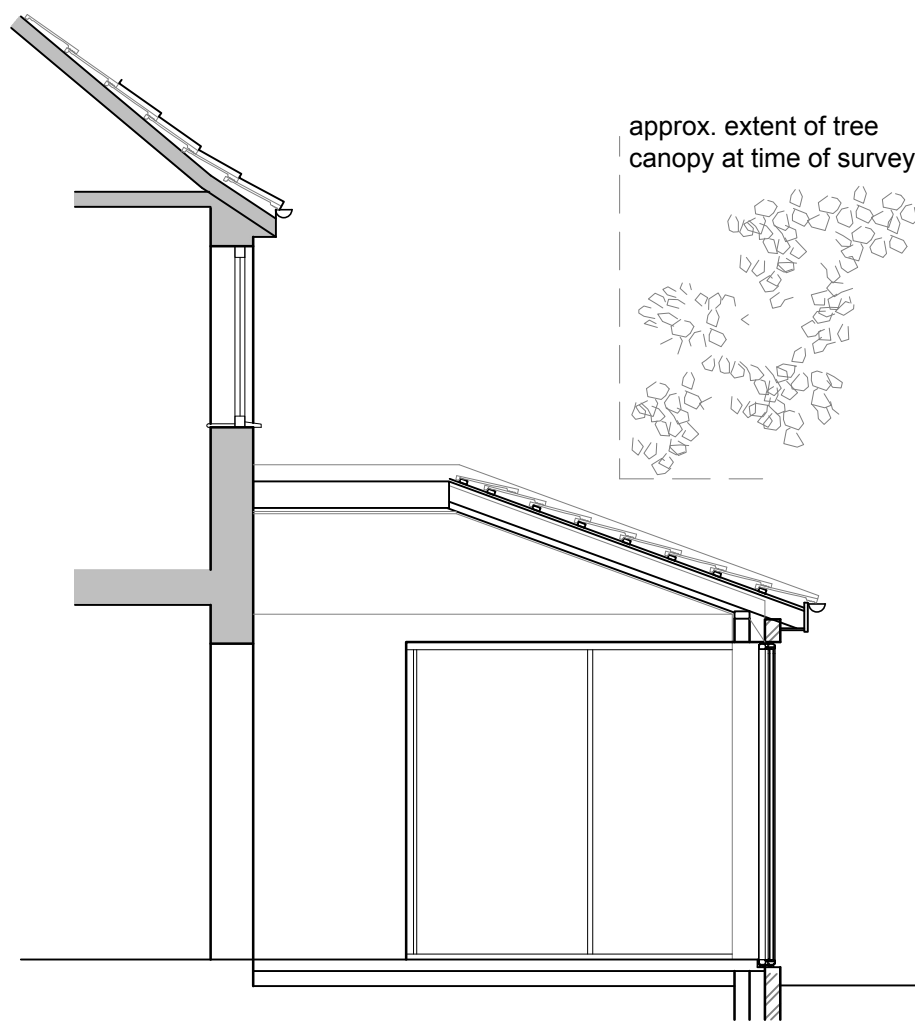


SECTION A-A

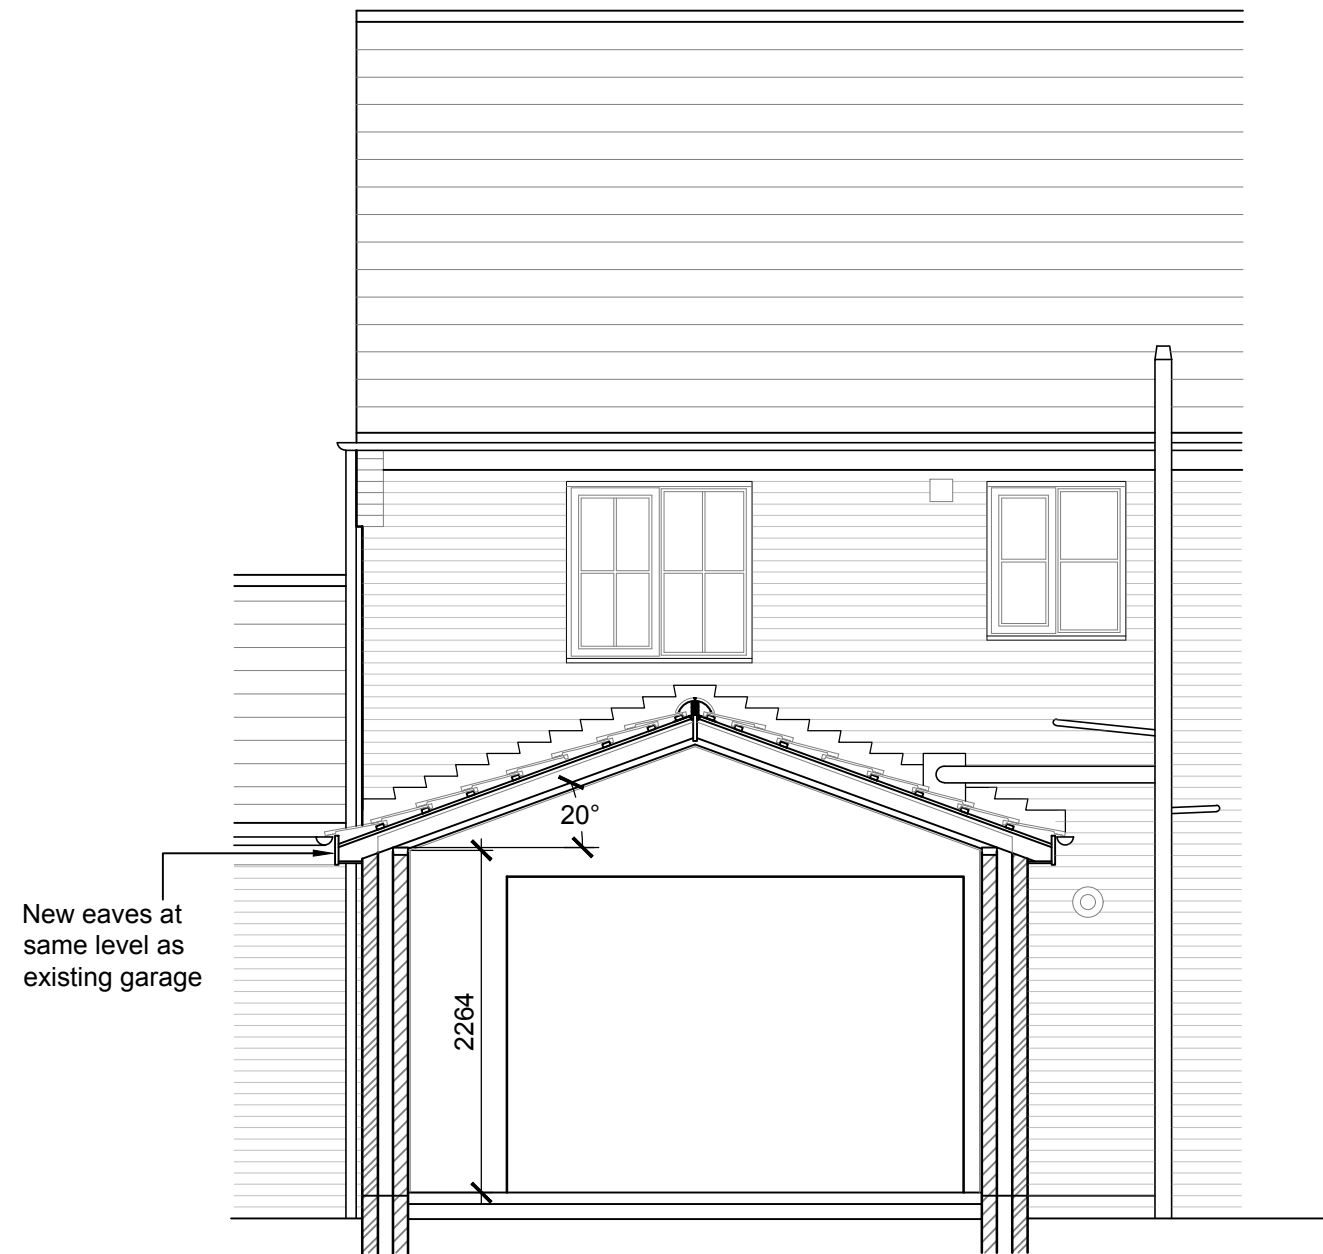

SECTION B-B

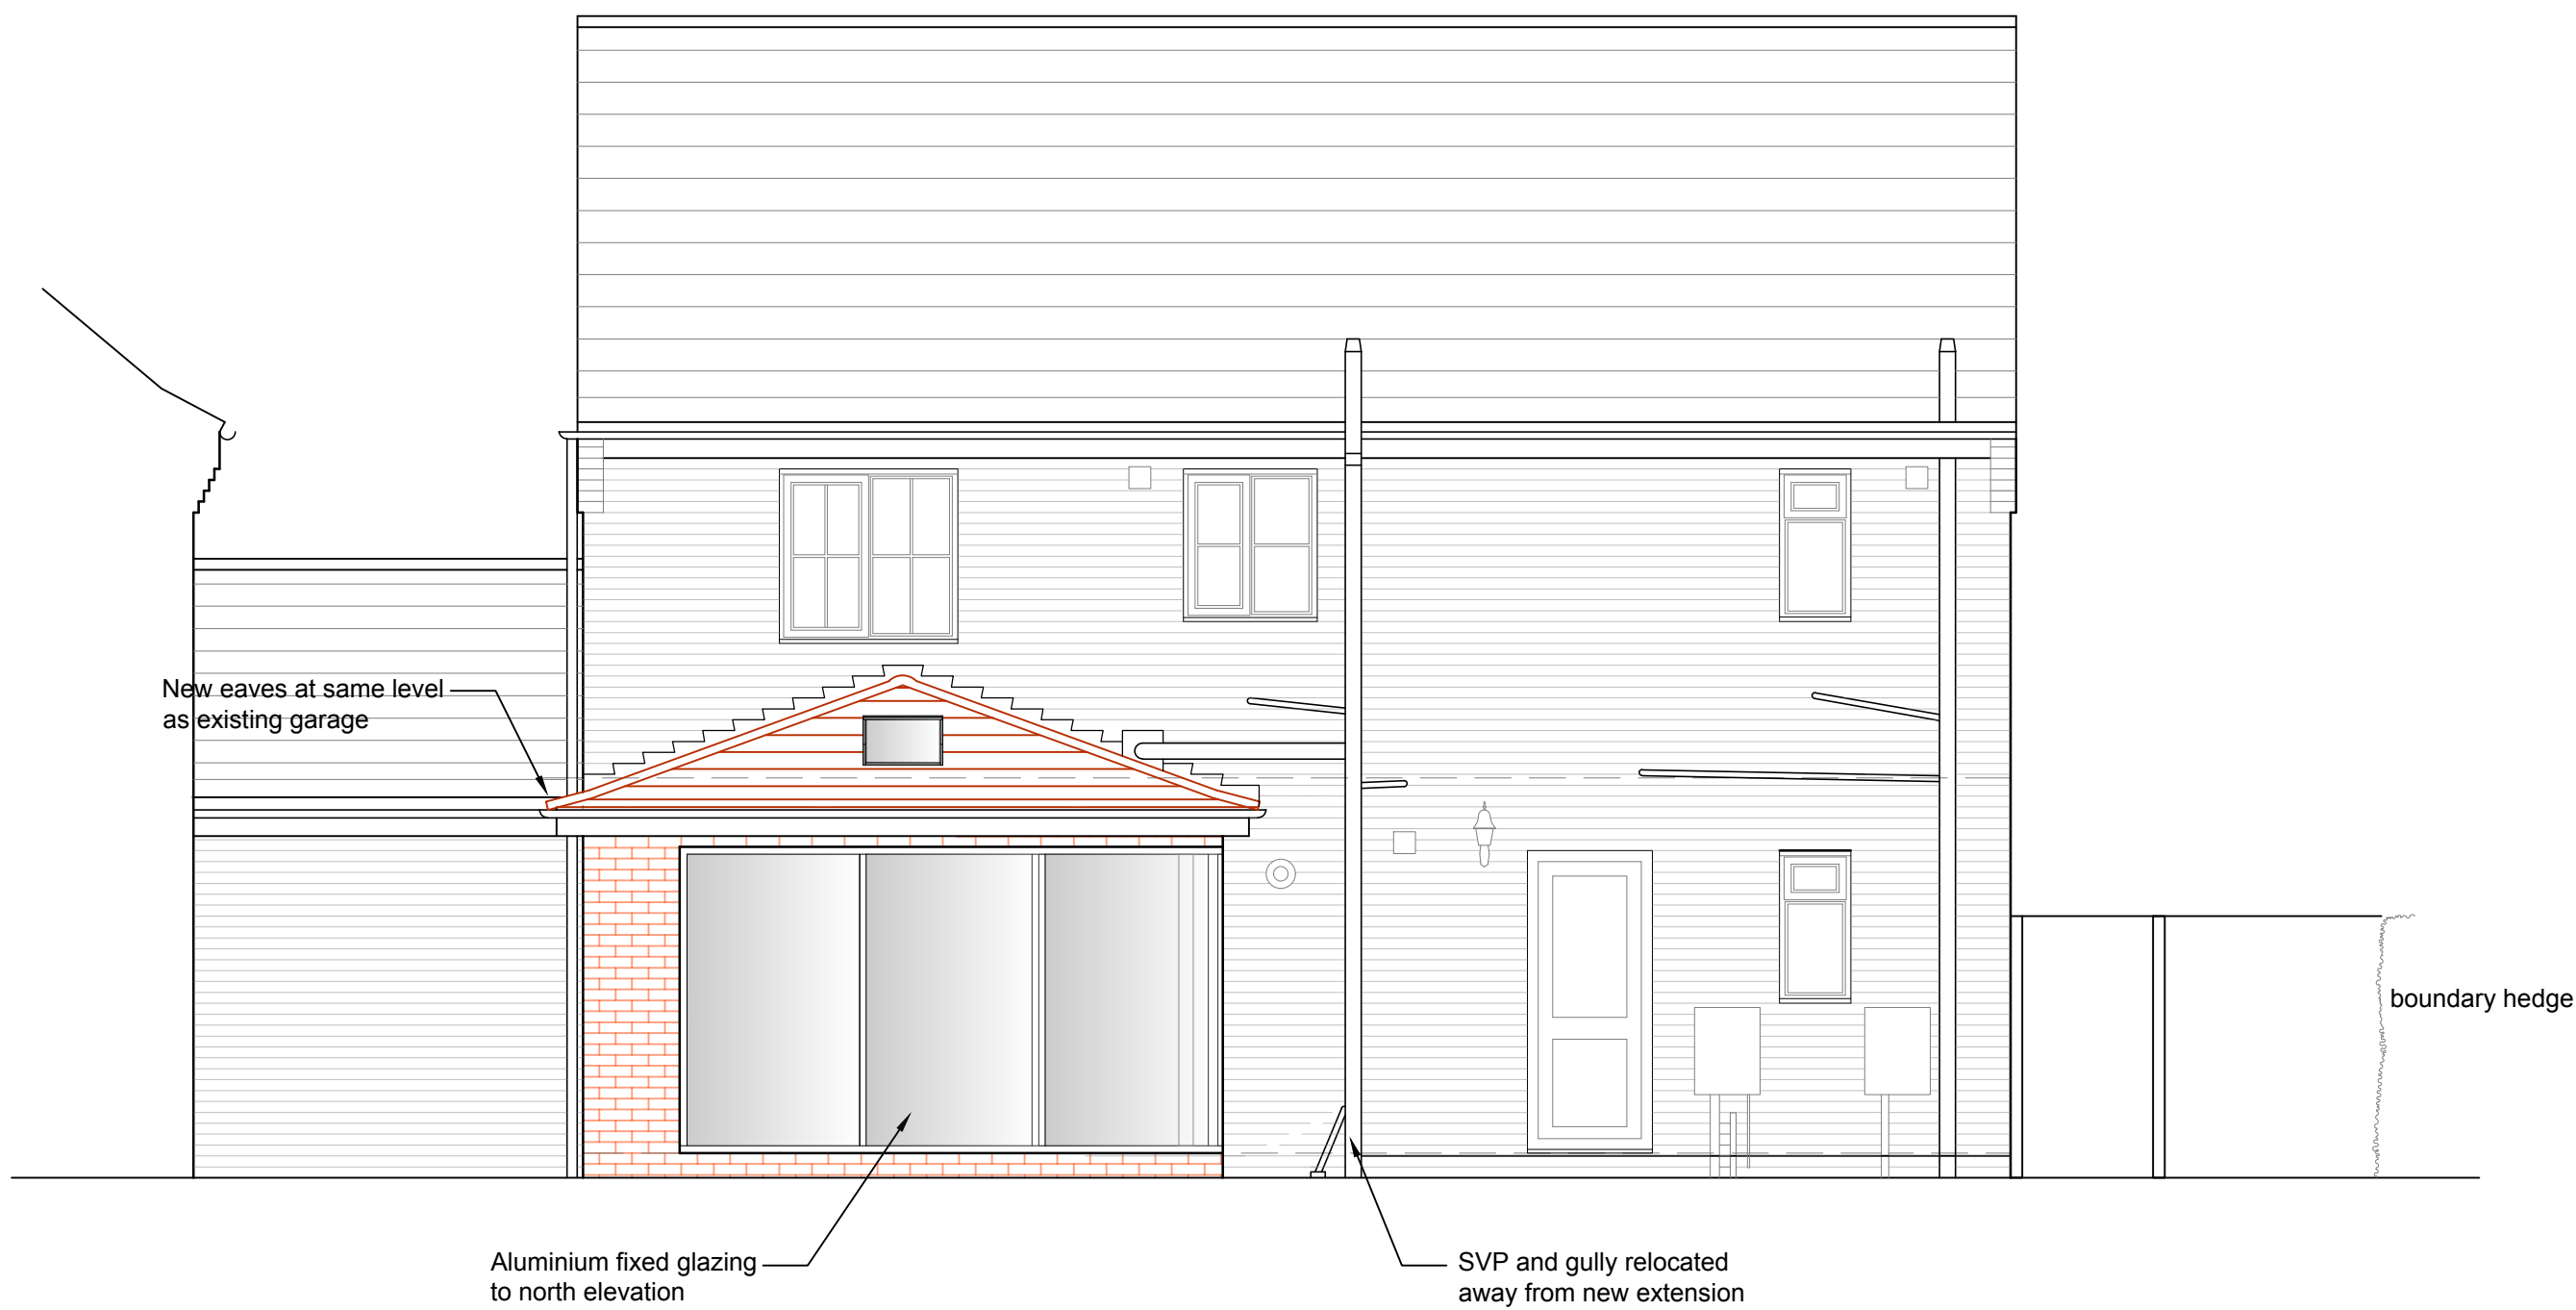

NORTH ELEVATION (REAR)

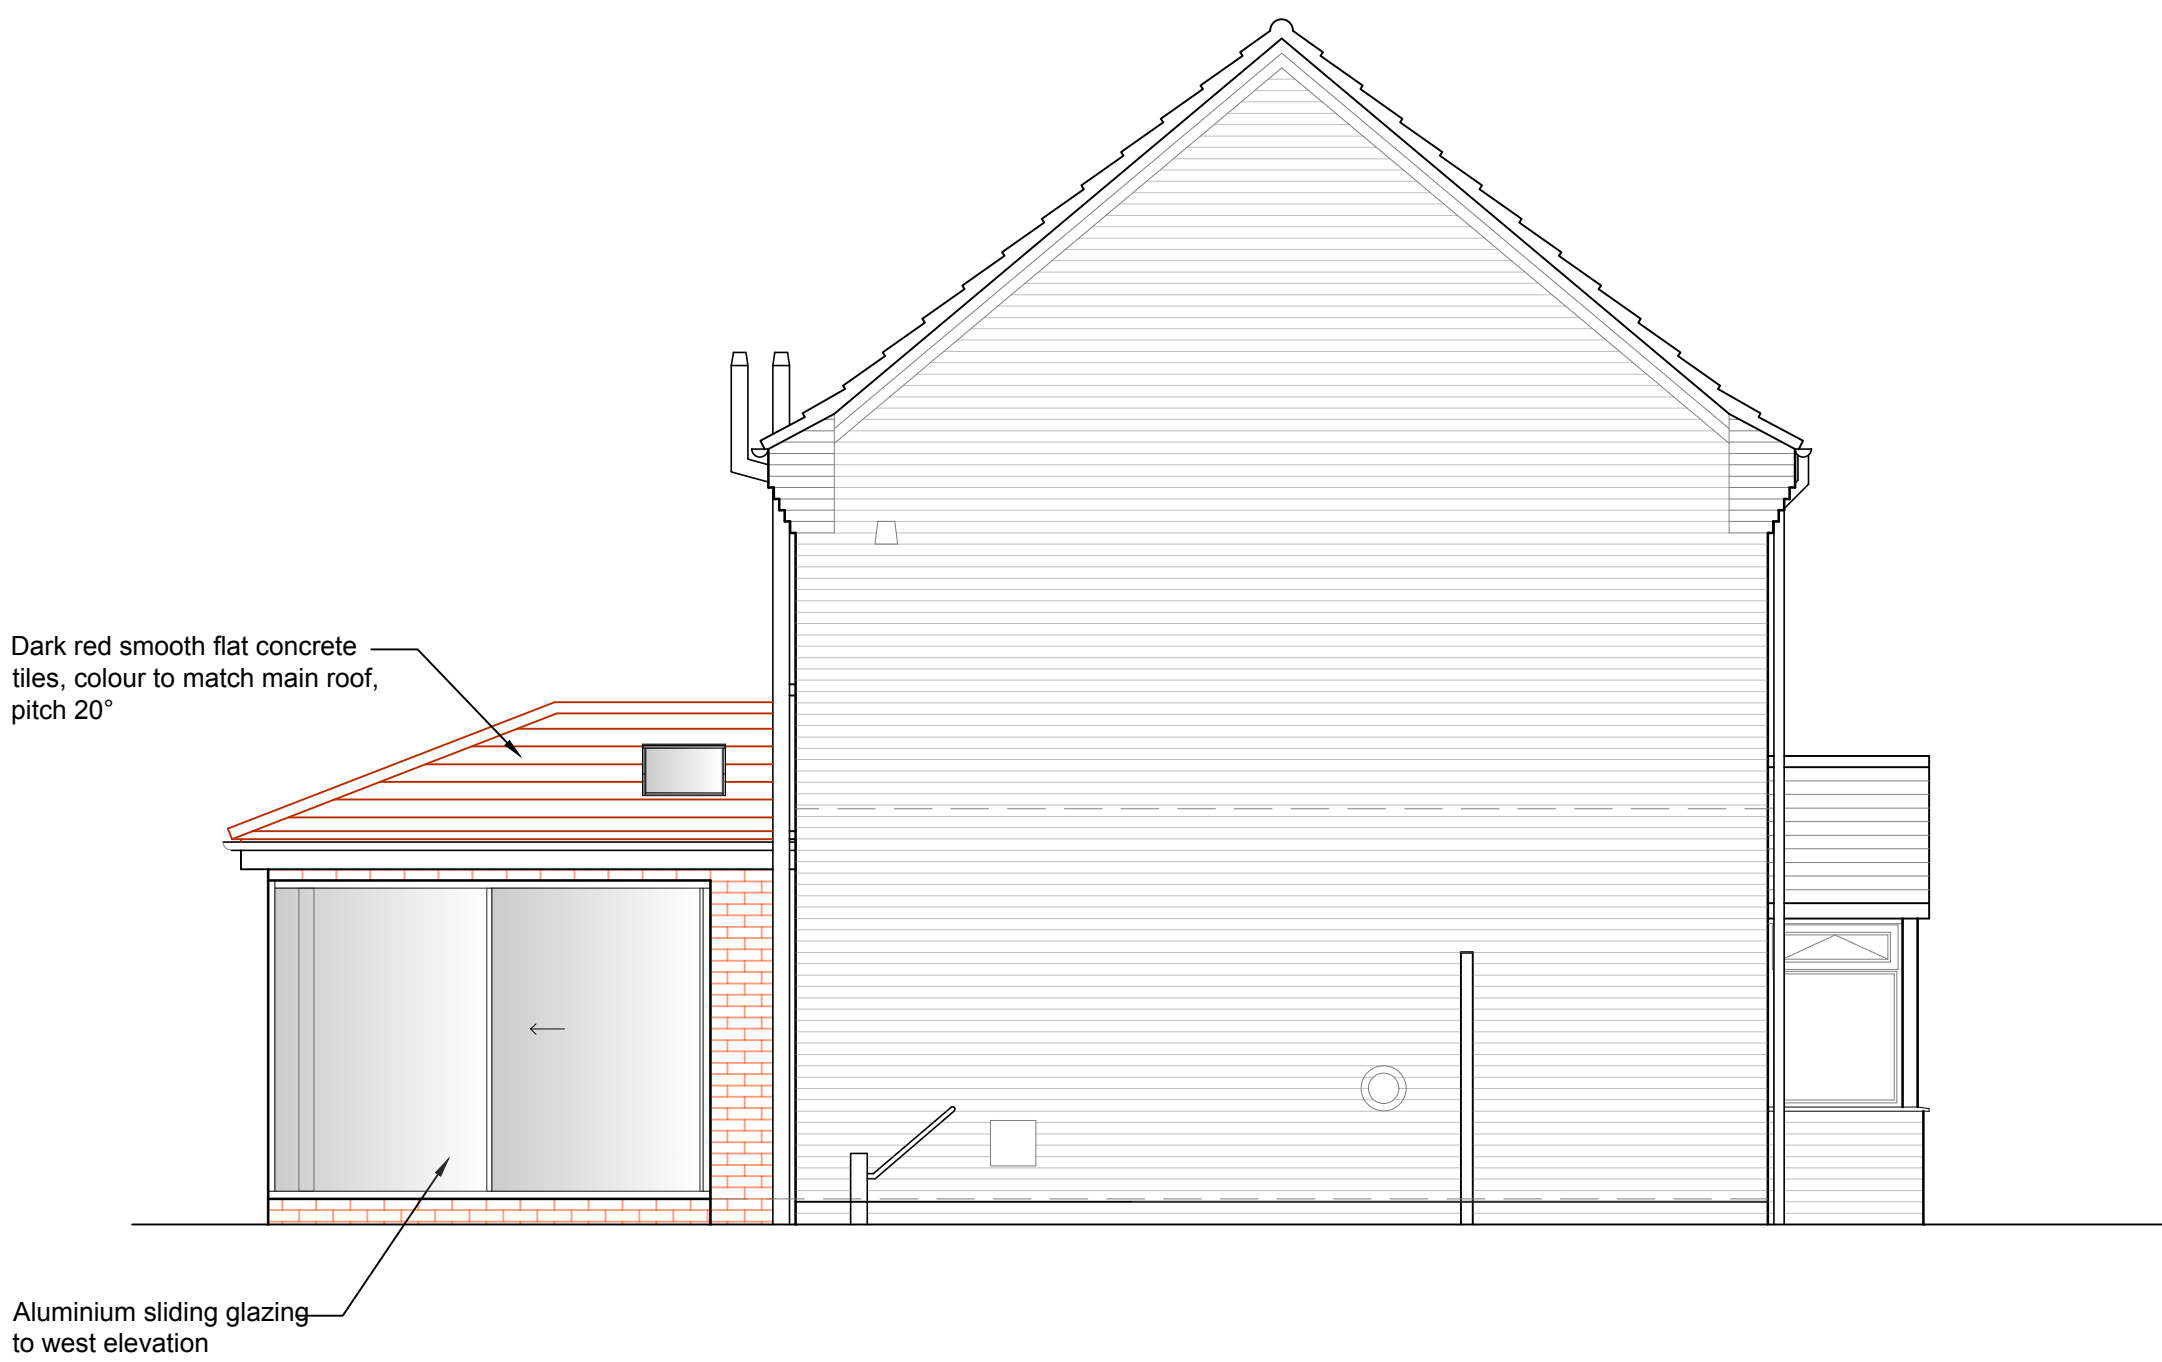

WEST ELEVATION

SCALE 1 : 50
SCALE 1 : 1
0m 0.5m 1m 2m 3m 4m 5m
0m 10mm 20mm 40mm 60mm 80mm 100mm

Ref	Date	Description	Initial

Oglesby & Limb Ltd
Chartered Architect
Suite 1 Market Chambers
12 Market Place, Spalding, Lincs
PE11 1SL
Tel: 01775 761196
e-mail: design@o-l-ltd.co.uk

O&L

Client:
Mr & Mrs A. Kitchen

Project:
**Proposed Extension to
64 Casswell Drive, Quadding**

Drawing Title:
Elevations & sections as proposed
PLANNING

Date:	Nov 21	Scale:	1:50 @ A1
Drawn by:	AP	Checked by:	AJO

Drawing Number:	Rev:
A1569-08	-