



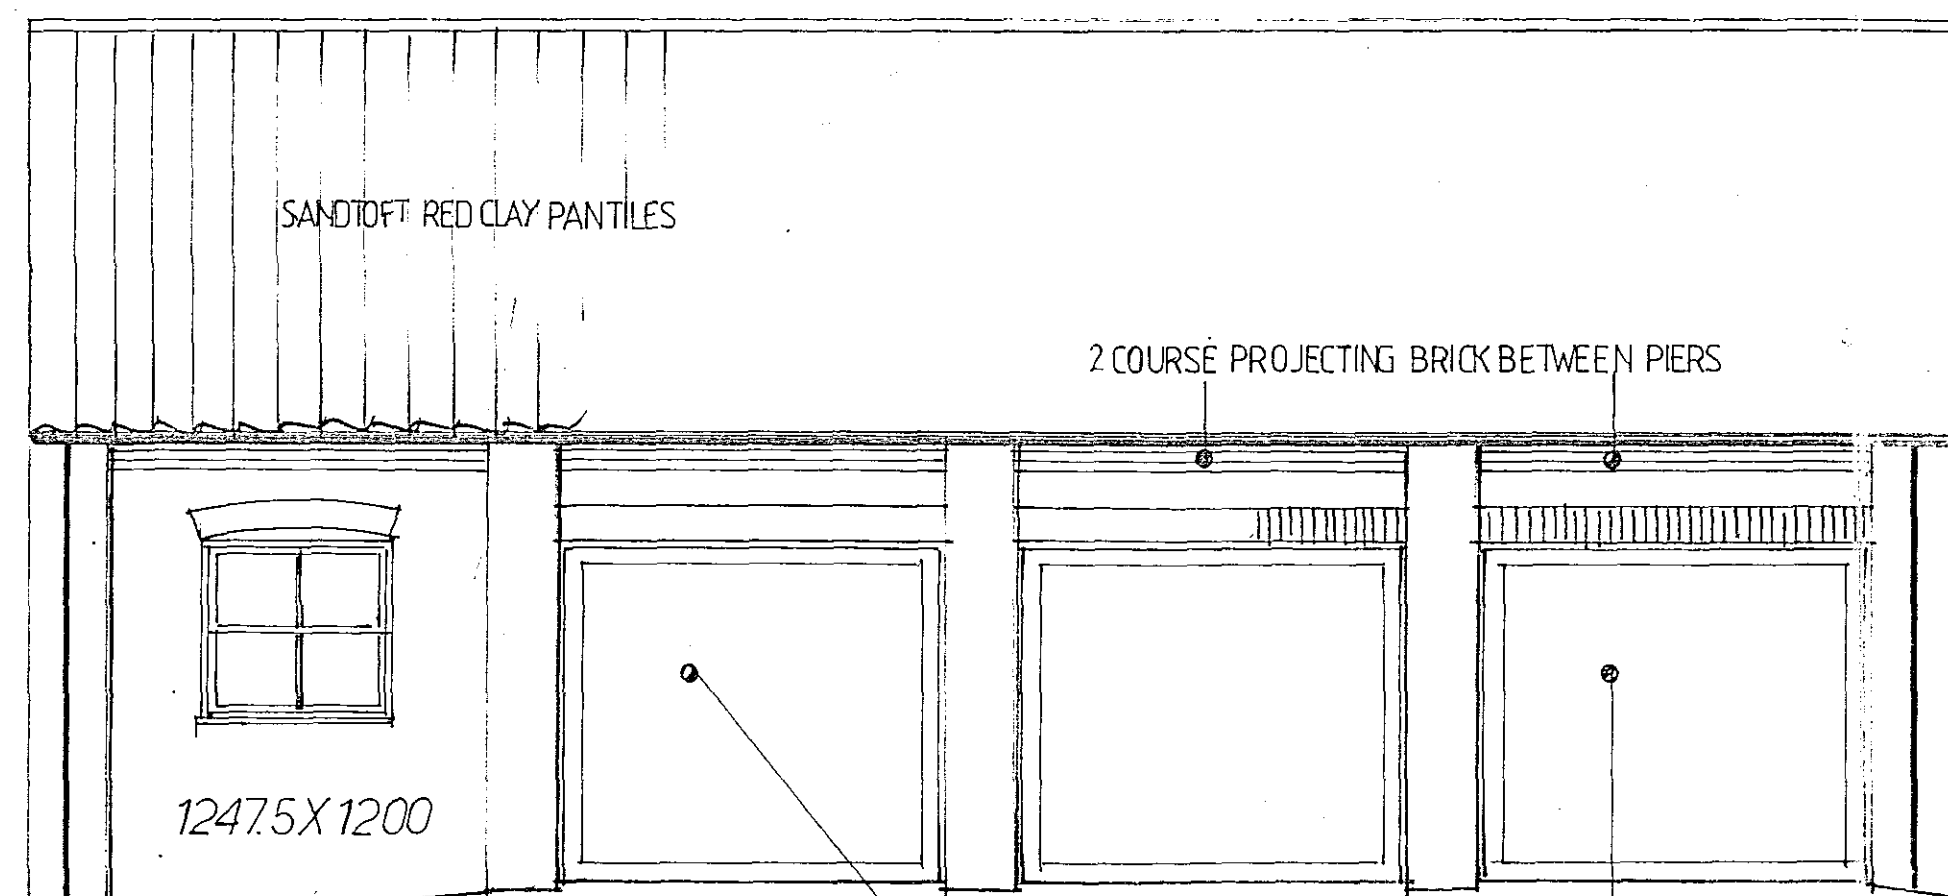

SOUTH ELEVATION

slideover doors 2200 X 2575 openings


SANDTOFT RED CLAY PANTILES
LAID TO BS 5534 FIXED TO 75 HEADLAP
BS 747 TYPE ROOFING FELT
50 X 25 TREATED TILING BATTENS
ATTIC TYPE TRUSSES AT 600 C/C'S
DESIGNED, FIXED AND BRACED
TO BS 5268 AND MADE BY
SPECIALIST

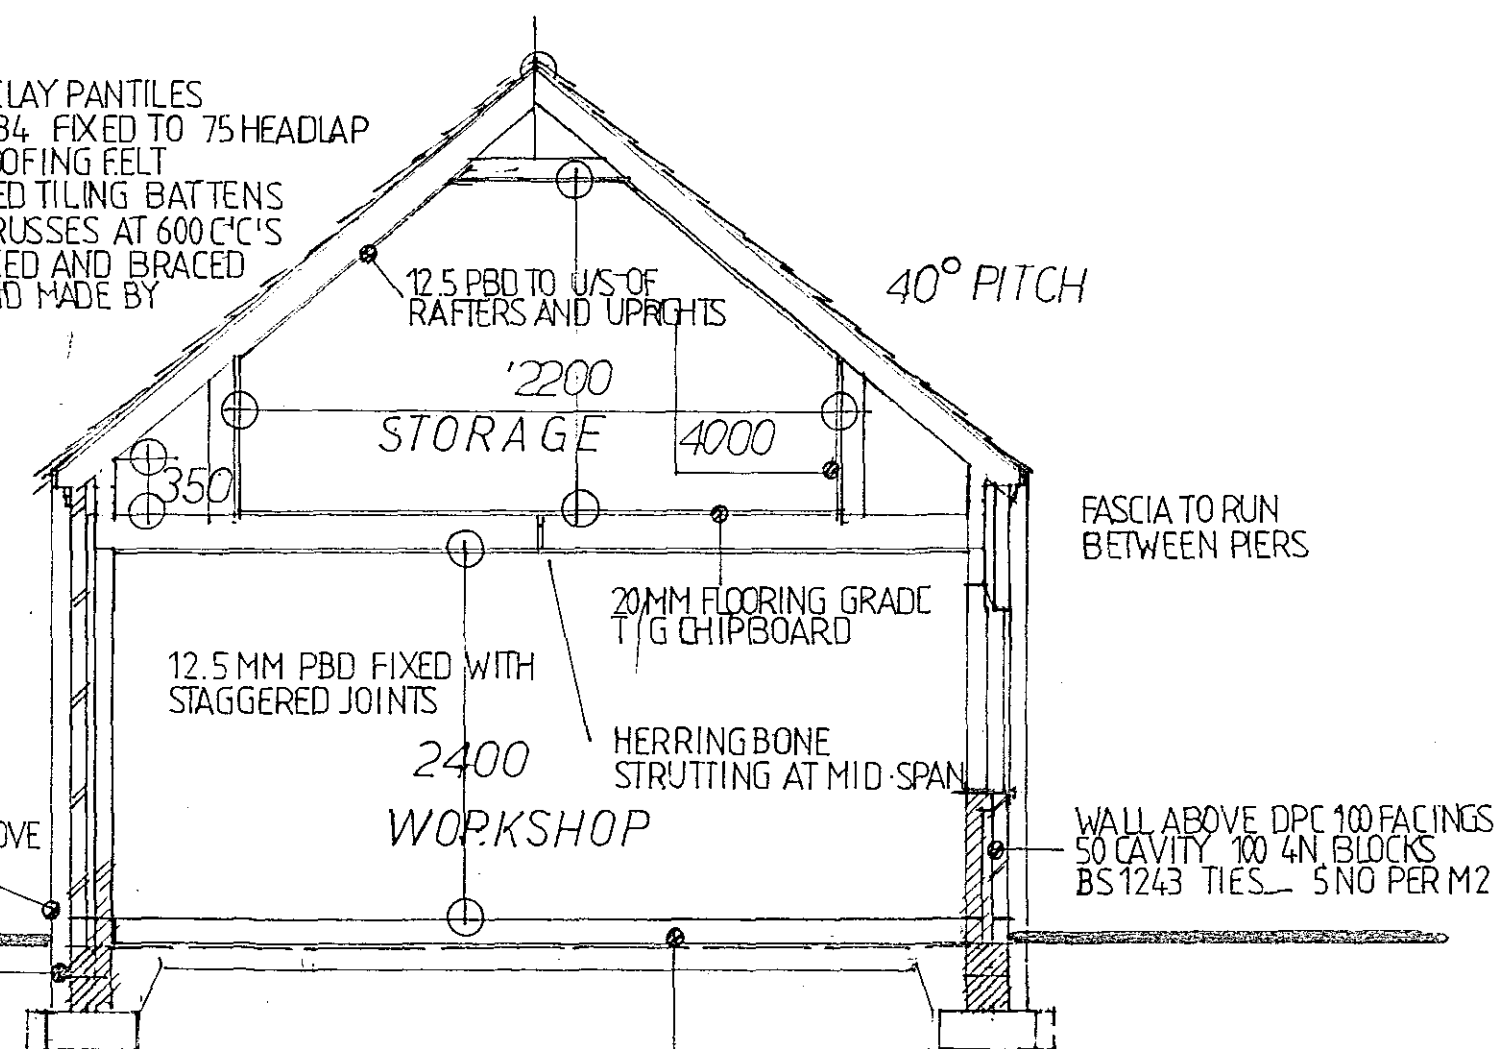


CROSS SECTION

FLOOR 150 POWER FLOATED GEN 3
CONC SLAB 1200 GAUGE POLYTHENE
150 LAPS TURNED UP AT EDGE TO LINK
WITH WALL DPC 150 CLEAN STONE H/C
BLINDED WITH SAND

600 X 250 CONC
FDN INCREASED TO
700 WIDE UNDER PIERS
GEN 3 CONCRETE

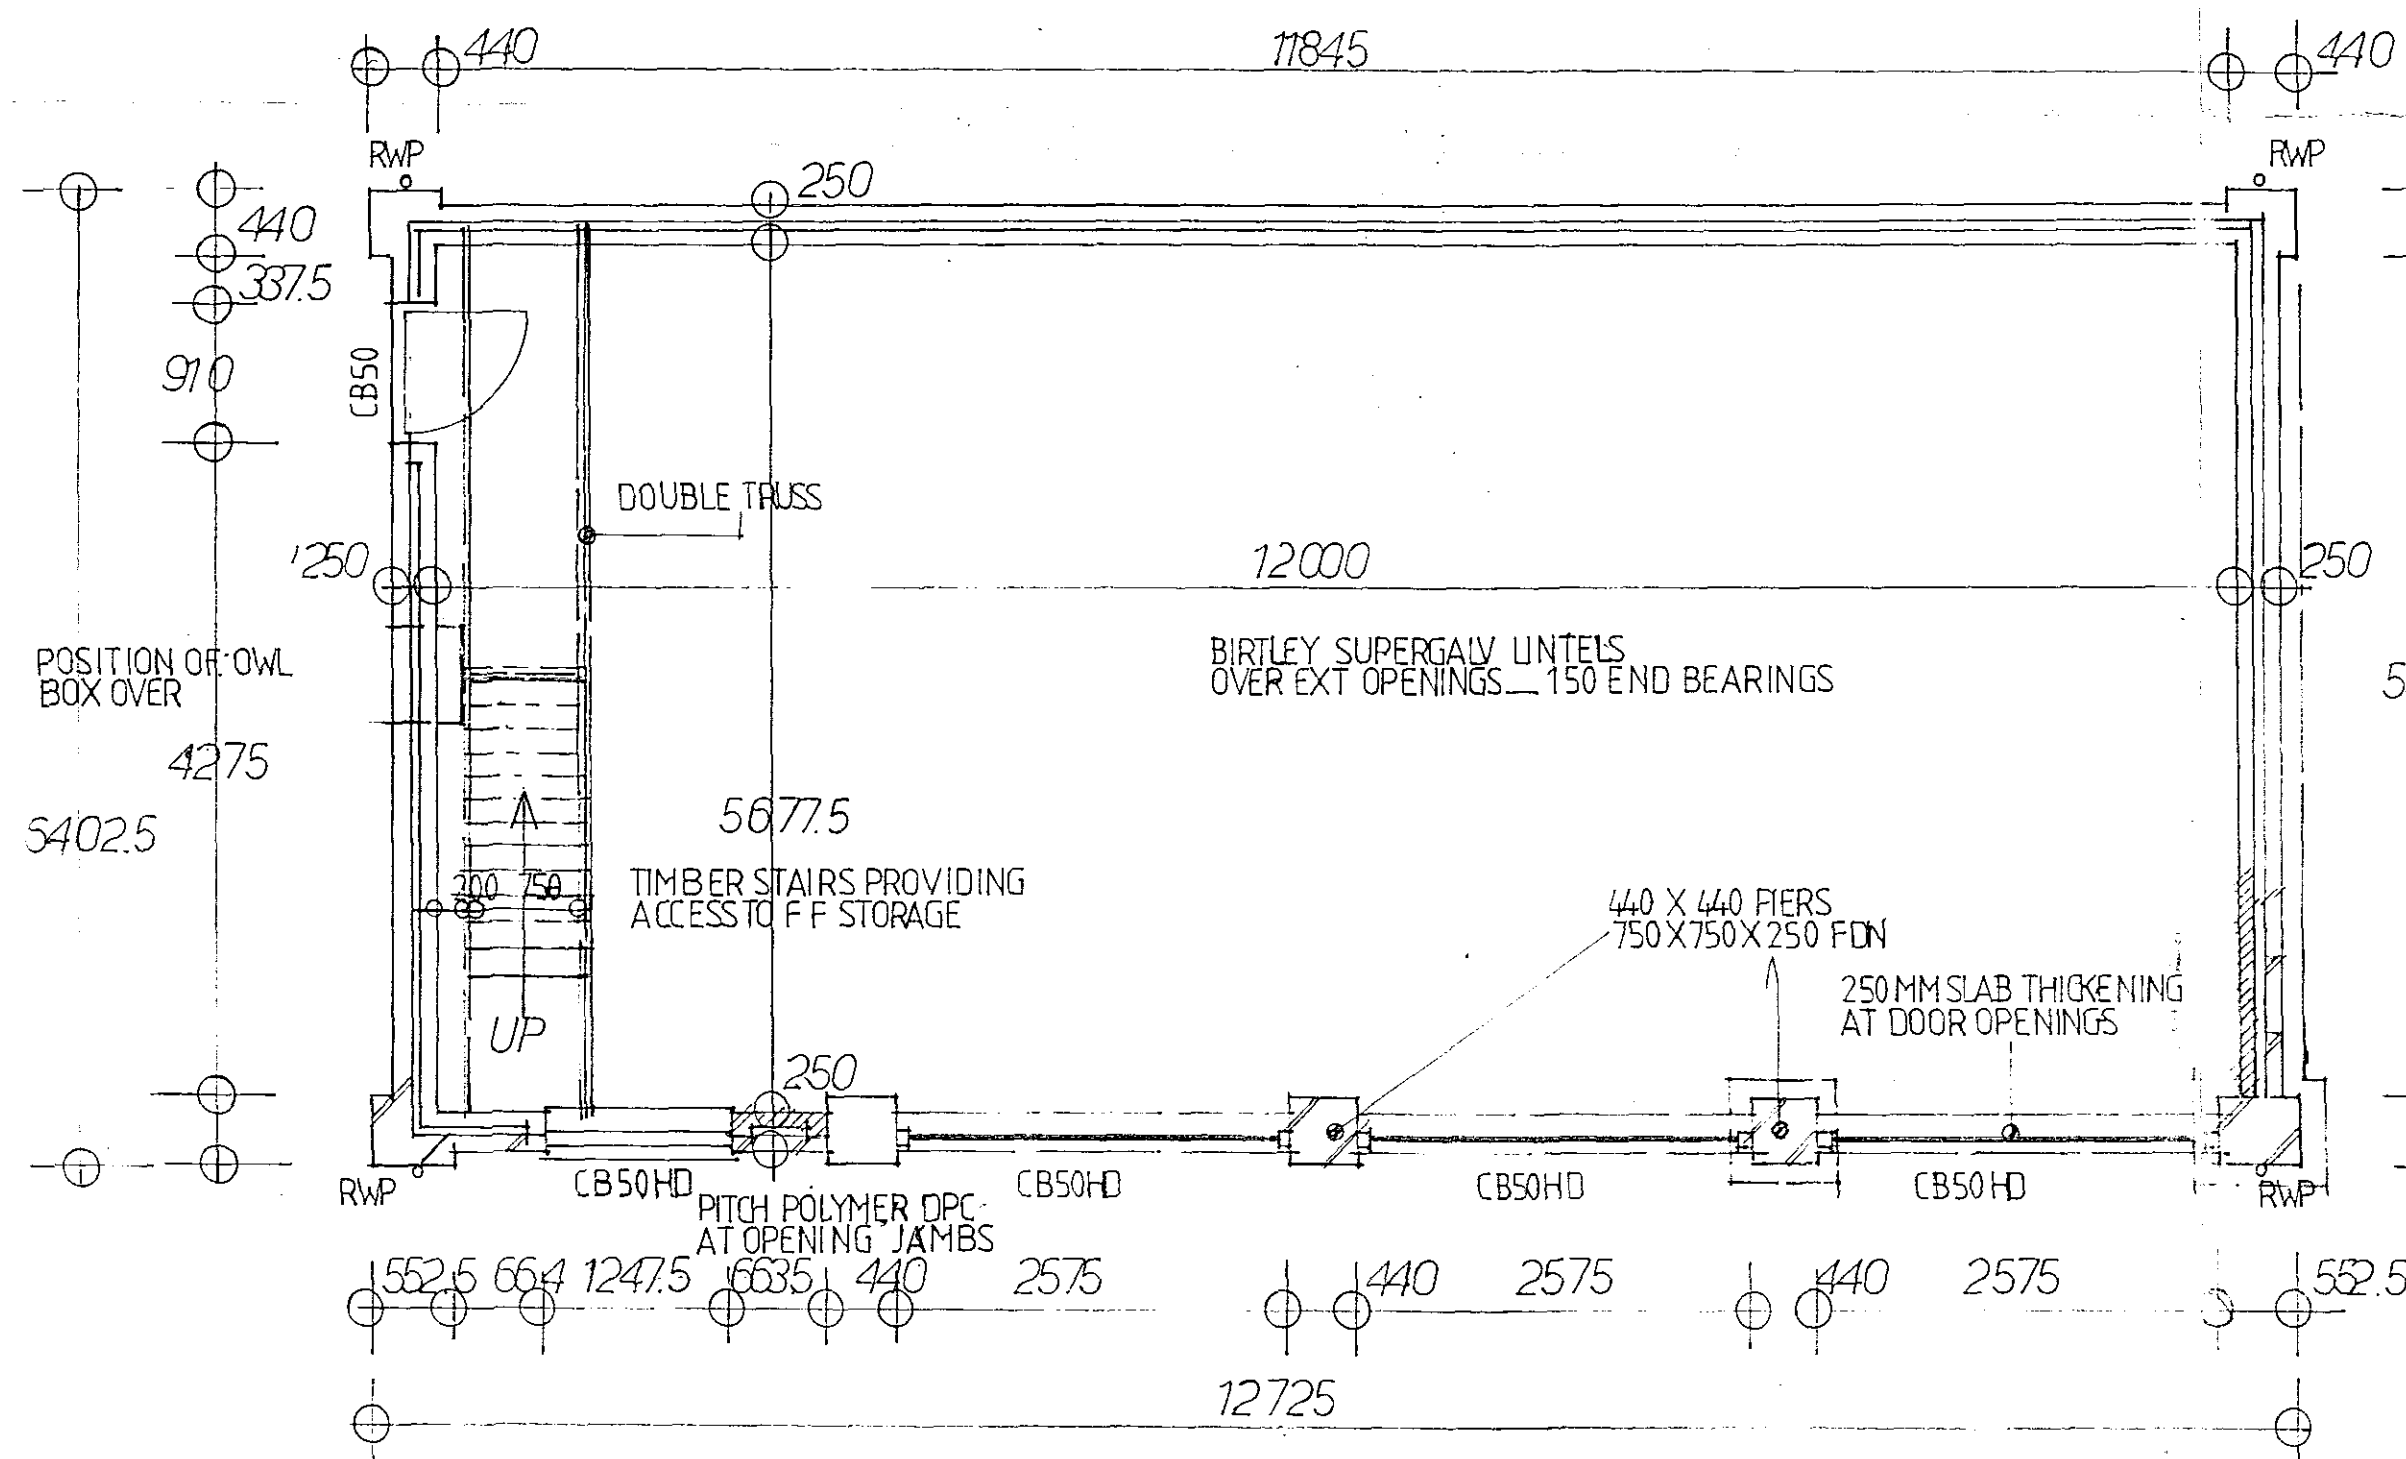

FLOOR PLAN

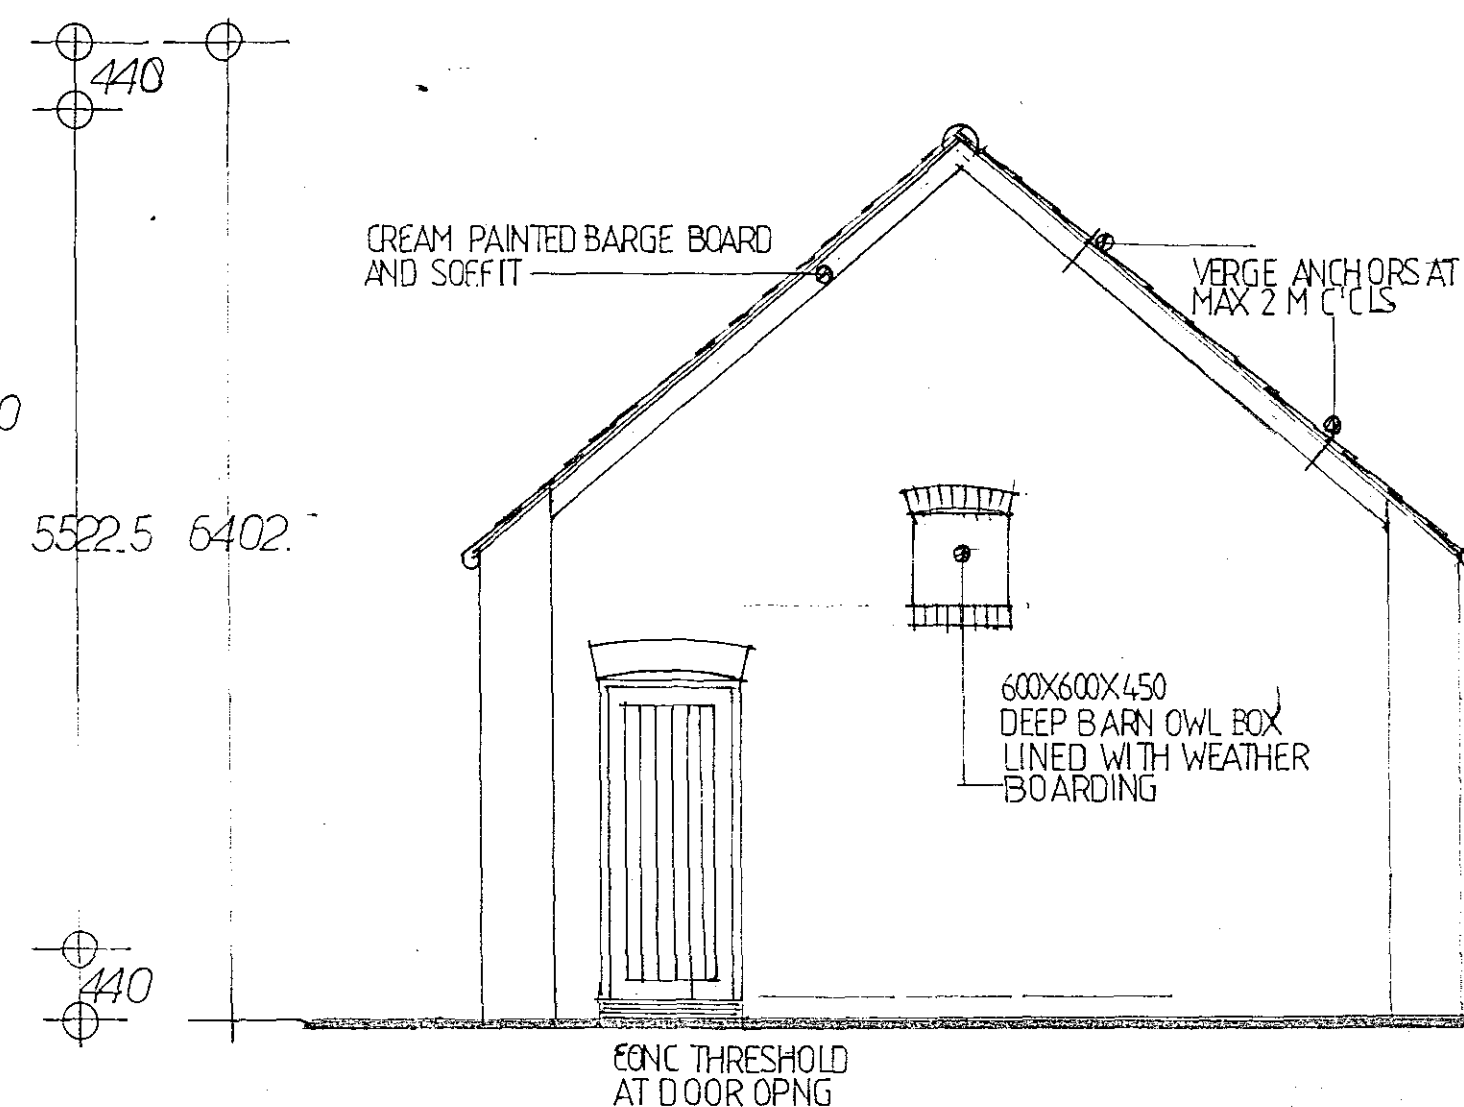

WEST ELEVATION

Planning & Development
- 6 OCT 2004
Ref: 1336/04

**DETERMINED
PLAN**

CASTLE BUILDING LTD
DESIGN GROUP

PROPOSED DWELLING
QUADRING BANK
SCALE 1:50 SEPT. 04
ARCHITECTURAL &
PLANNING SERVICES
24 Cornhill Road
S. 14 100