


Conservatory
Block up

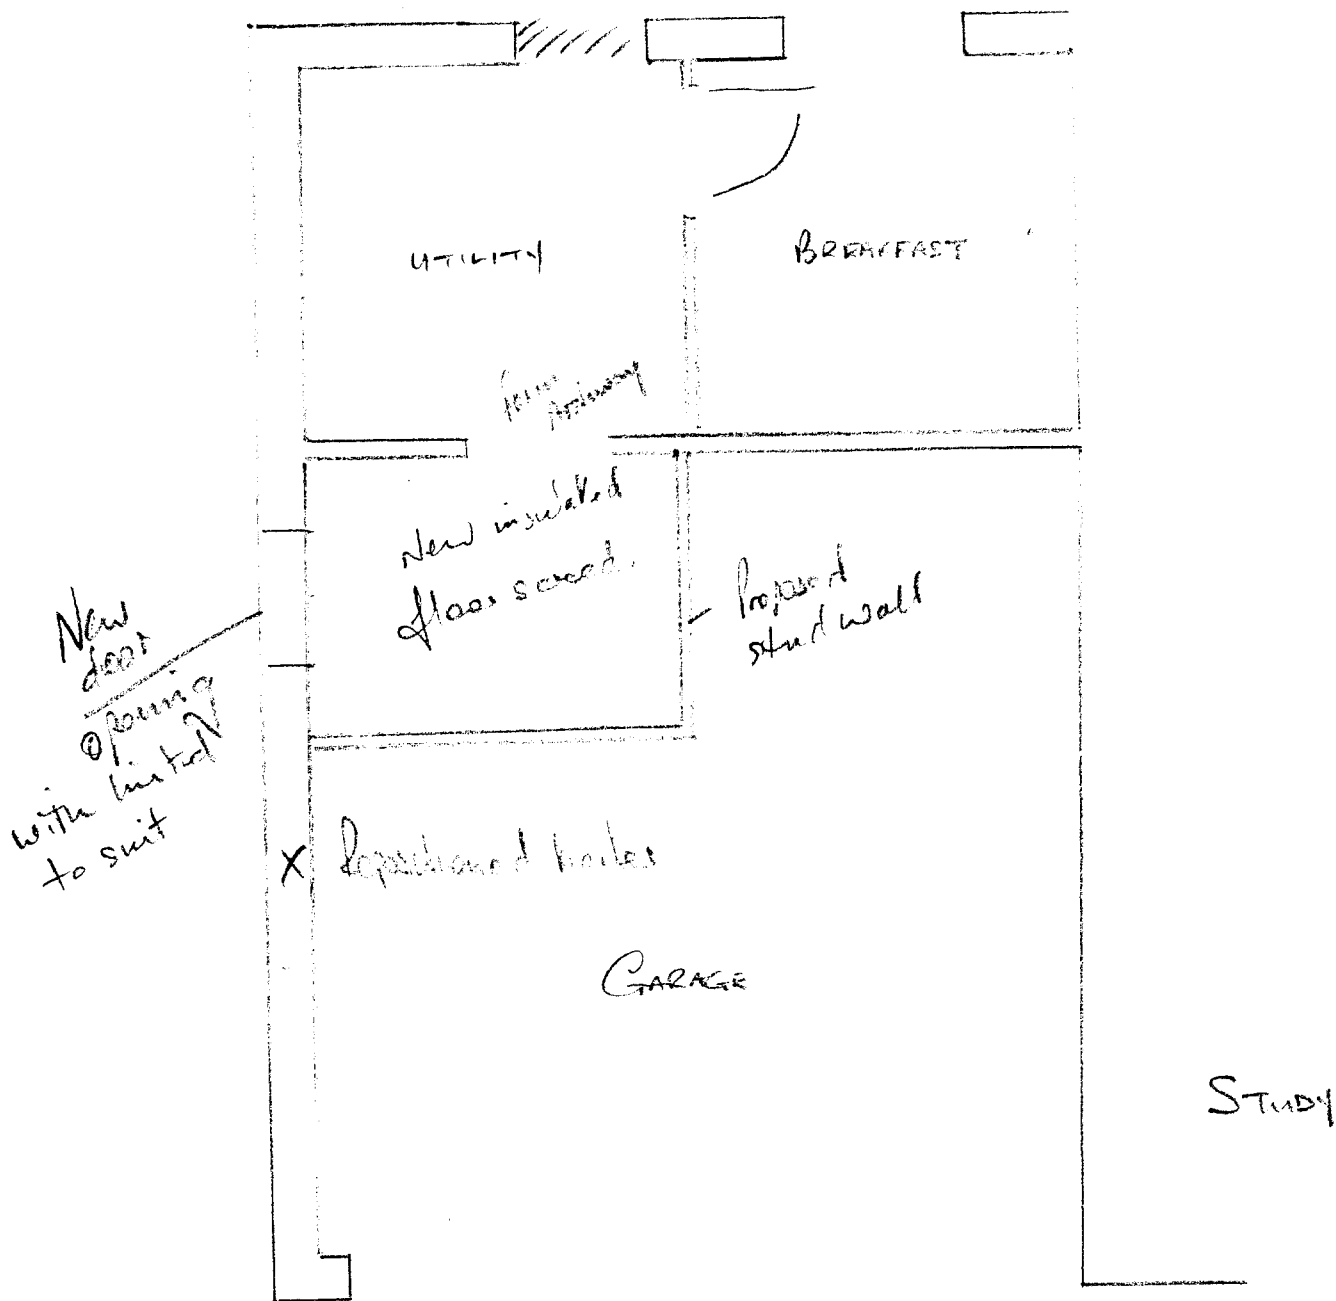


GOVERNMENT OF
SOUTH AFRICA
100102001
Ref: 1453/0004


APPROVED PLAN
1:100




FRONT

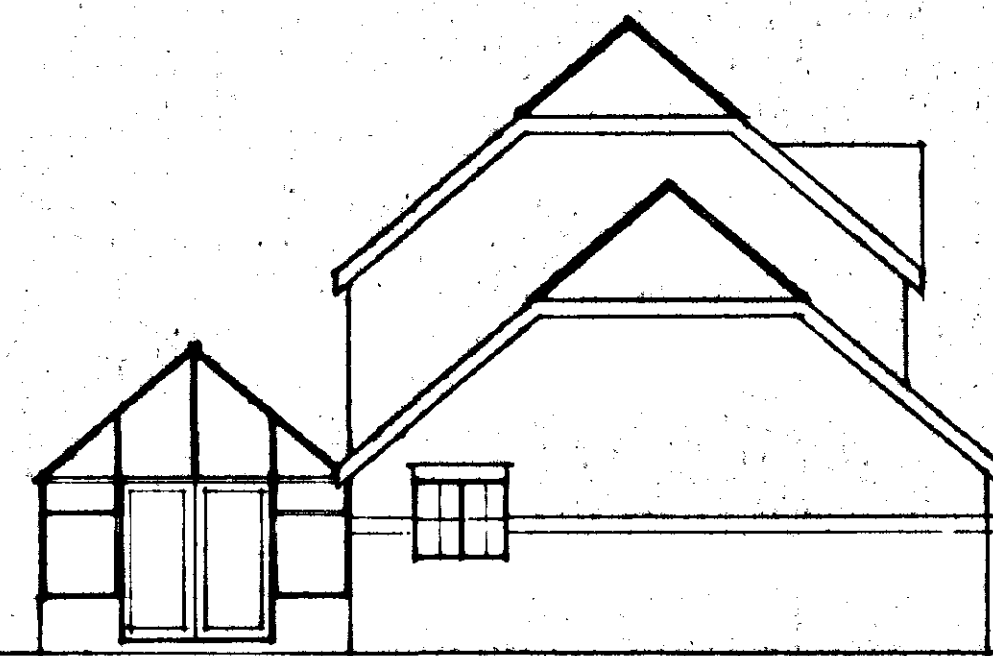


SIDE

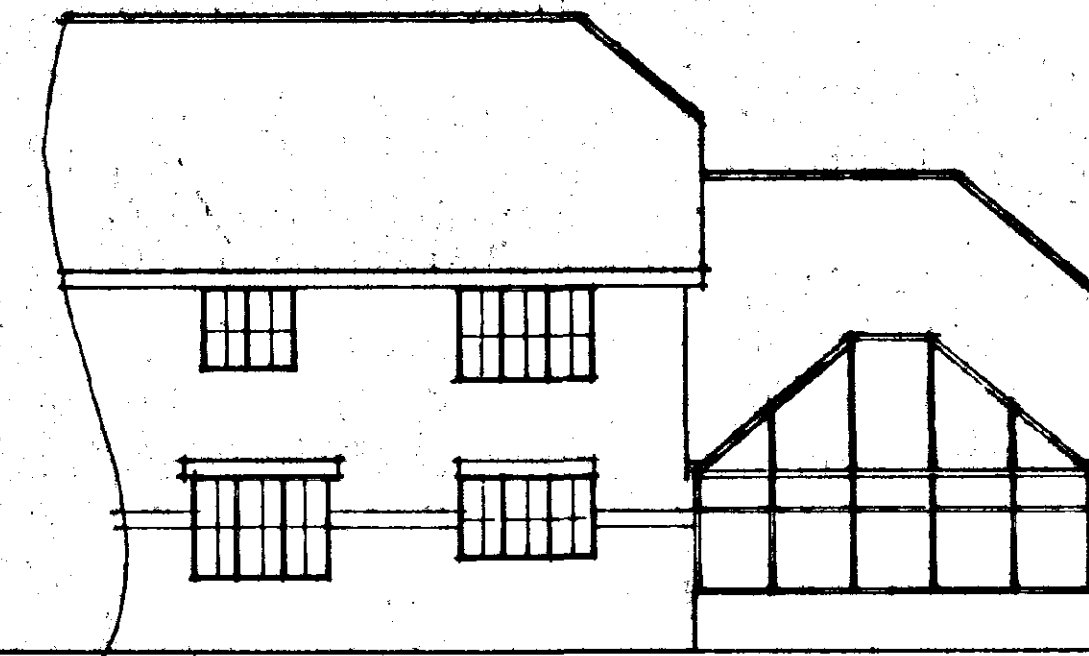

REAR

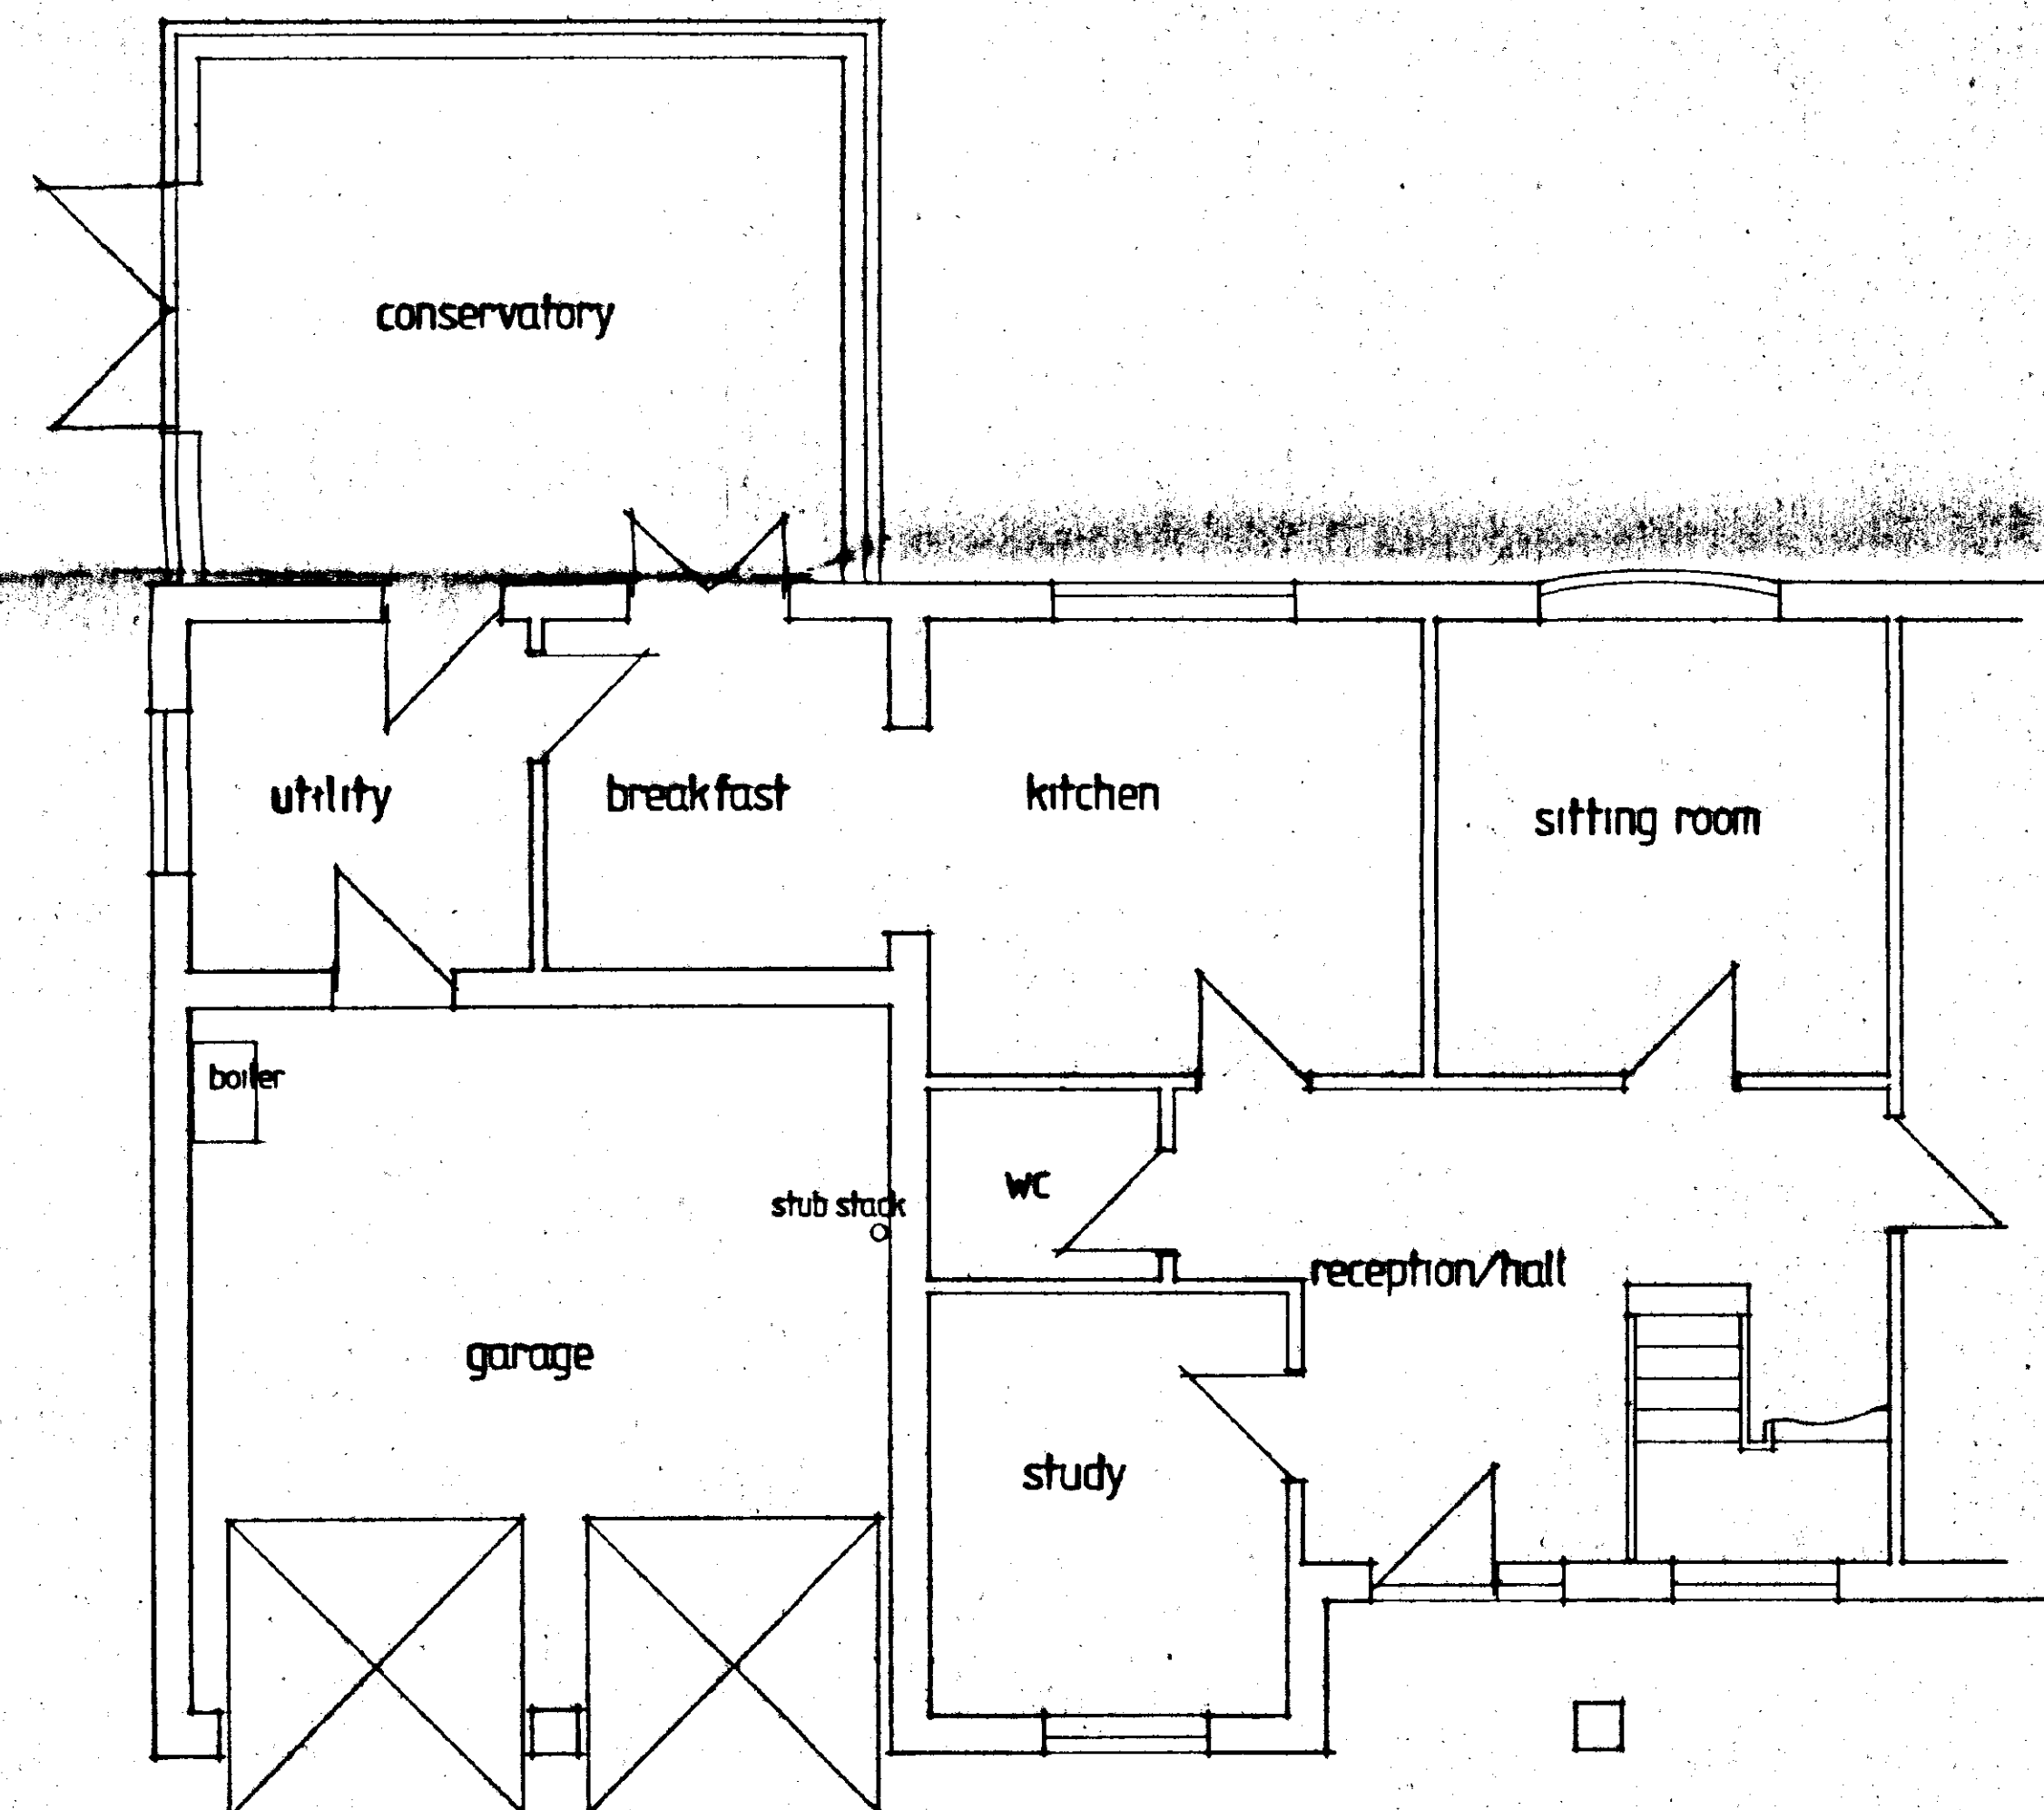

GROUND FLOOR PLAN

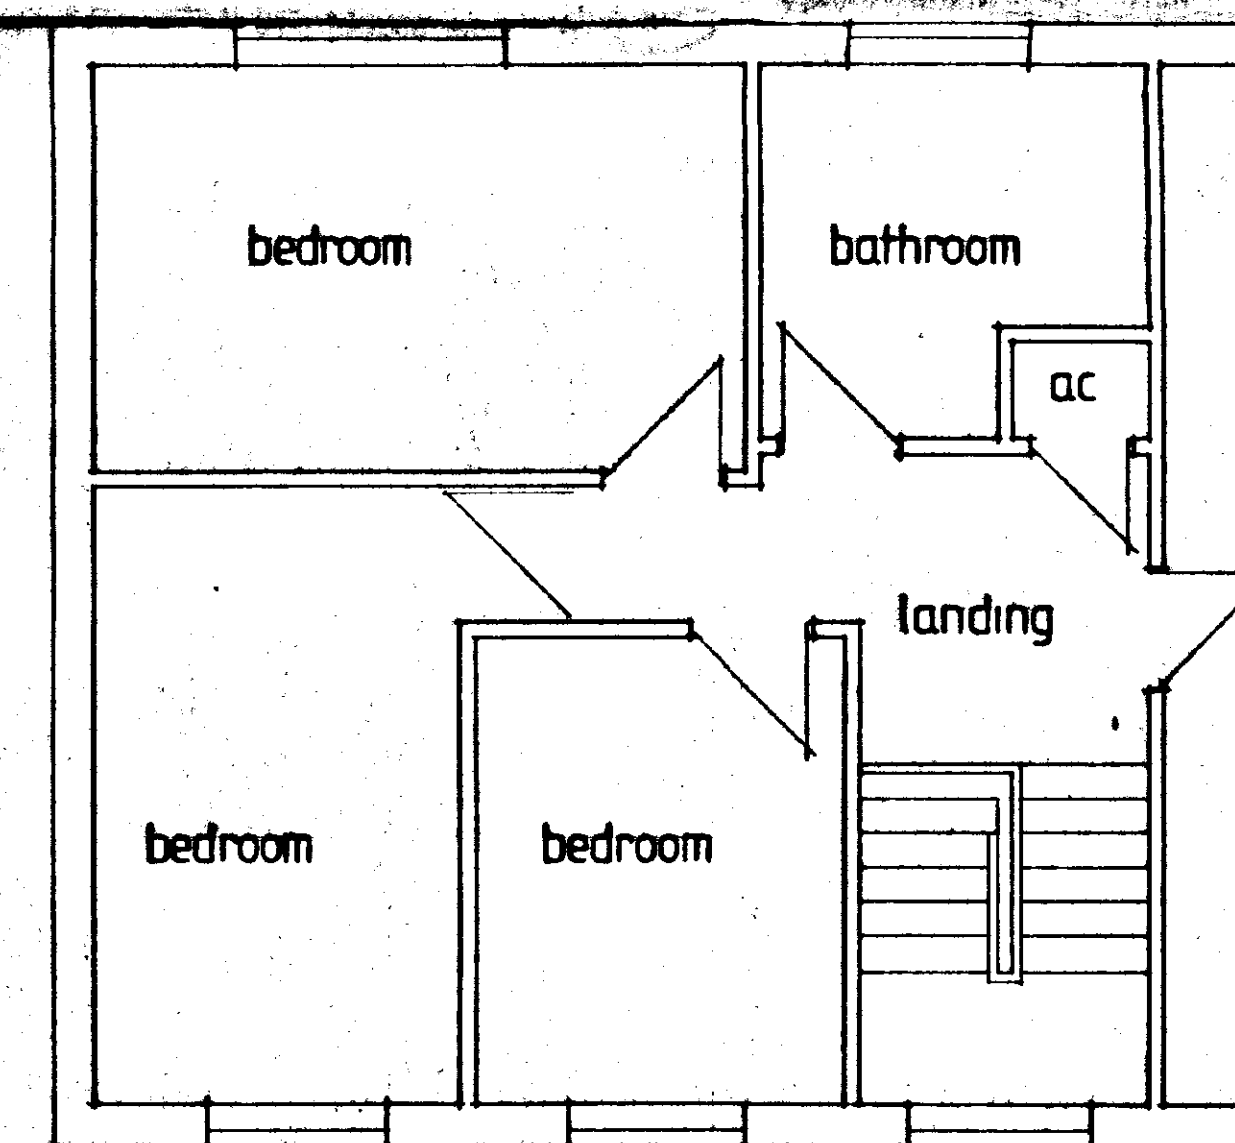

FIRST FLOOR PLAN

**DETERMINED
PLAN**

SCOTTISH LAND & DC
NON-DEVELOPING
SCHEDULE 2000
P.L. H.S. (1455) 00

G. R. MERCHANT
LENG AMICE, FIWO,
ARCHITECTURAL, STRUCTURAL
& LAND DRAINAGE CONSULTANT
TEL: HOLBEACH (01406) 490800

PROJECT:
**PROPOSED EXTENSION & ALTERATIONS
14 LUDLOW GARDENS
QUADRING**

CLIENT:
MR & MRS S. BROADBENT

SCALES:
1/50 1/100

DATE:
JULY 2000

DRAWING No.:
CS 05/00/02

REVISIONS:


DO NOT SCALE FROM THIS DRAWING
This drawing is copyright and may not be altered, traced, photographed
or used for any purpose other than that for which it is issued.
The General Contractor is to check all dimensions on site and report
discrepancies to the Architect.
All details shown on this drawing including foundations are based upon
typical site conditions related to the area. No responsibility can be
accepted for abnormal conditions which may be discovered during
construction unless reported to the Architect so that design amendments
may be considered. Site soil surveys are recommended in respect of
foundations to establish specific site conditions before foundation work
is undertaken.




FRONT




SIDE

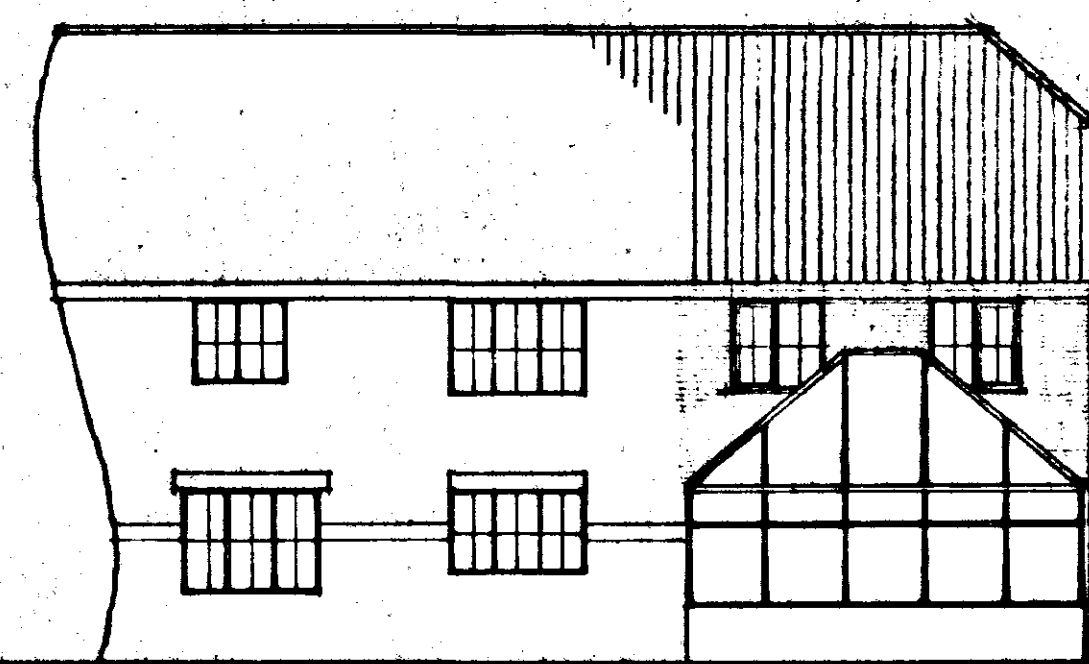


REAR

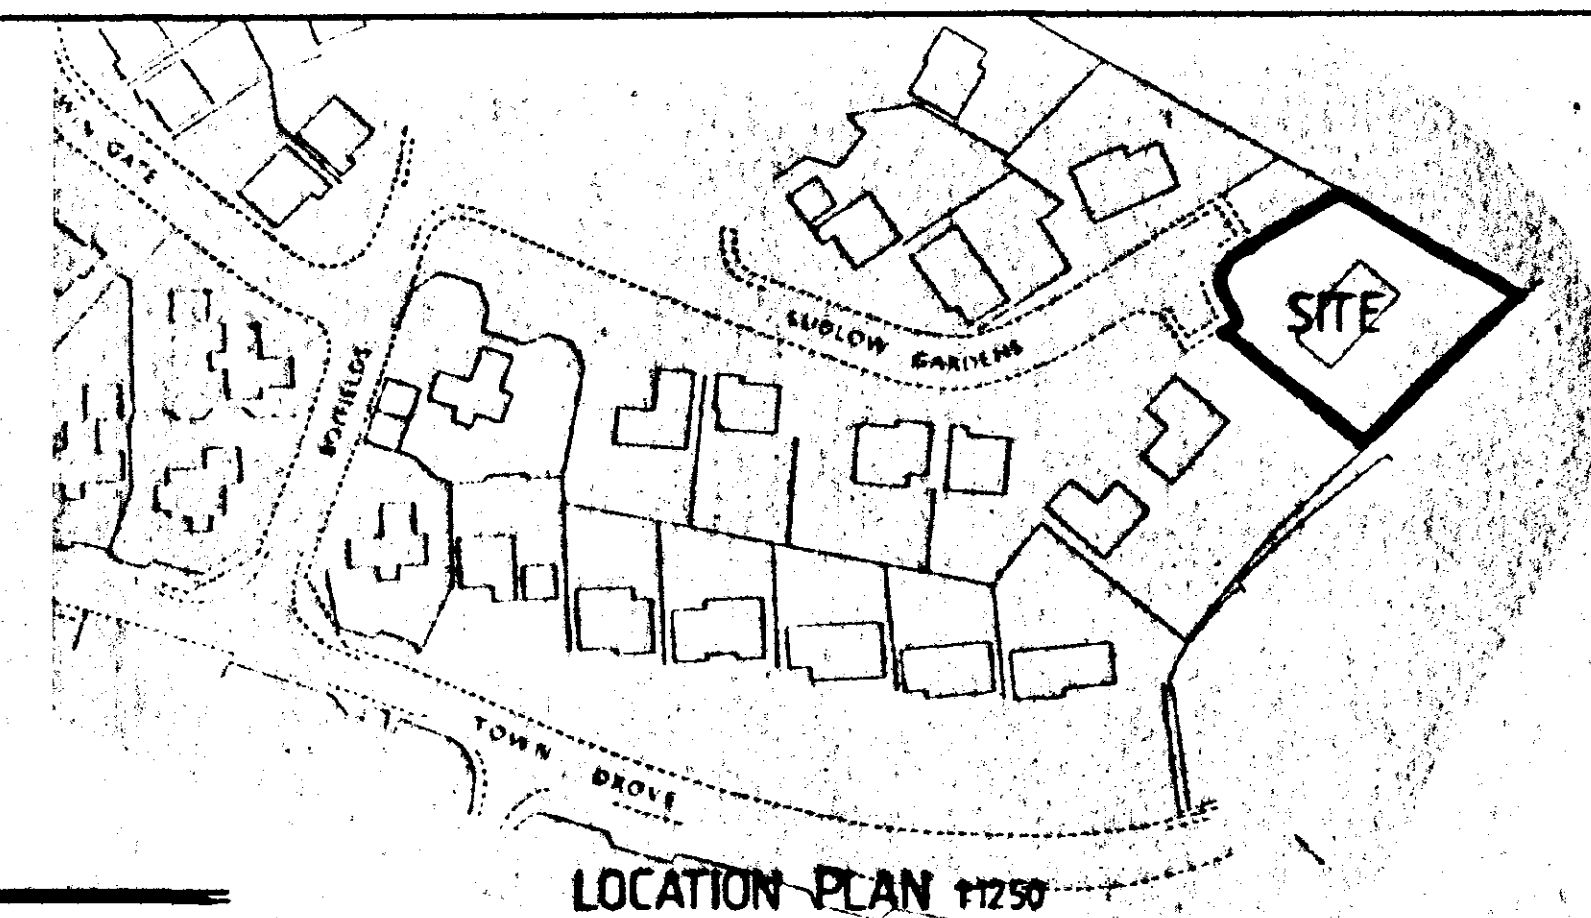


LOCATION PLAN 1:250

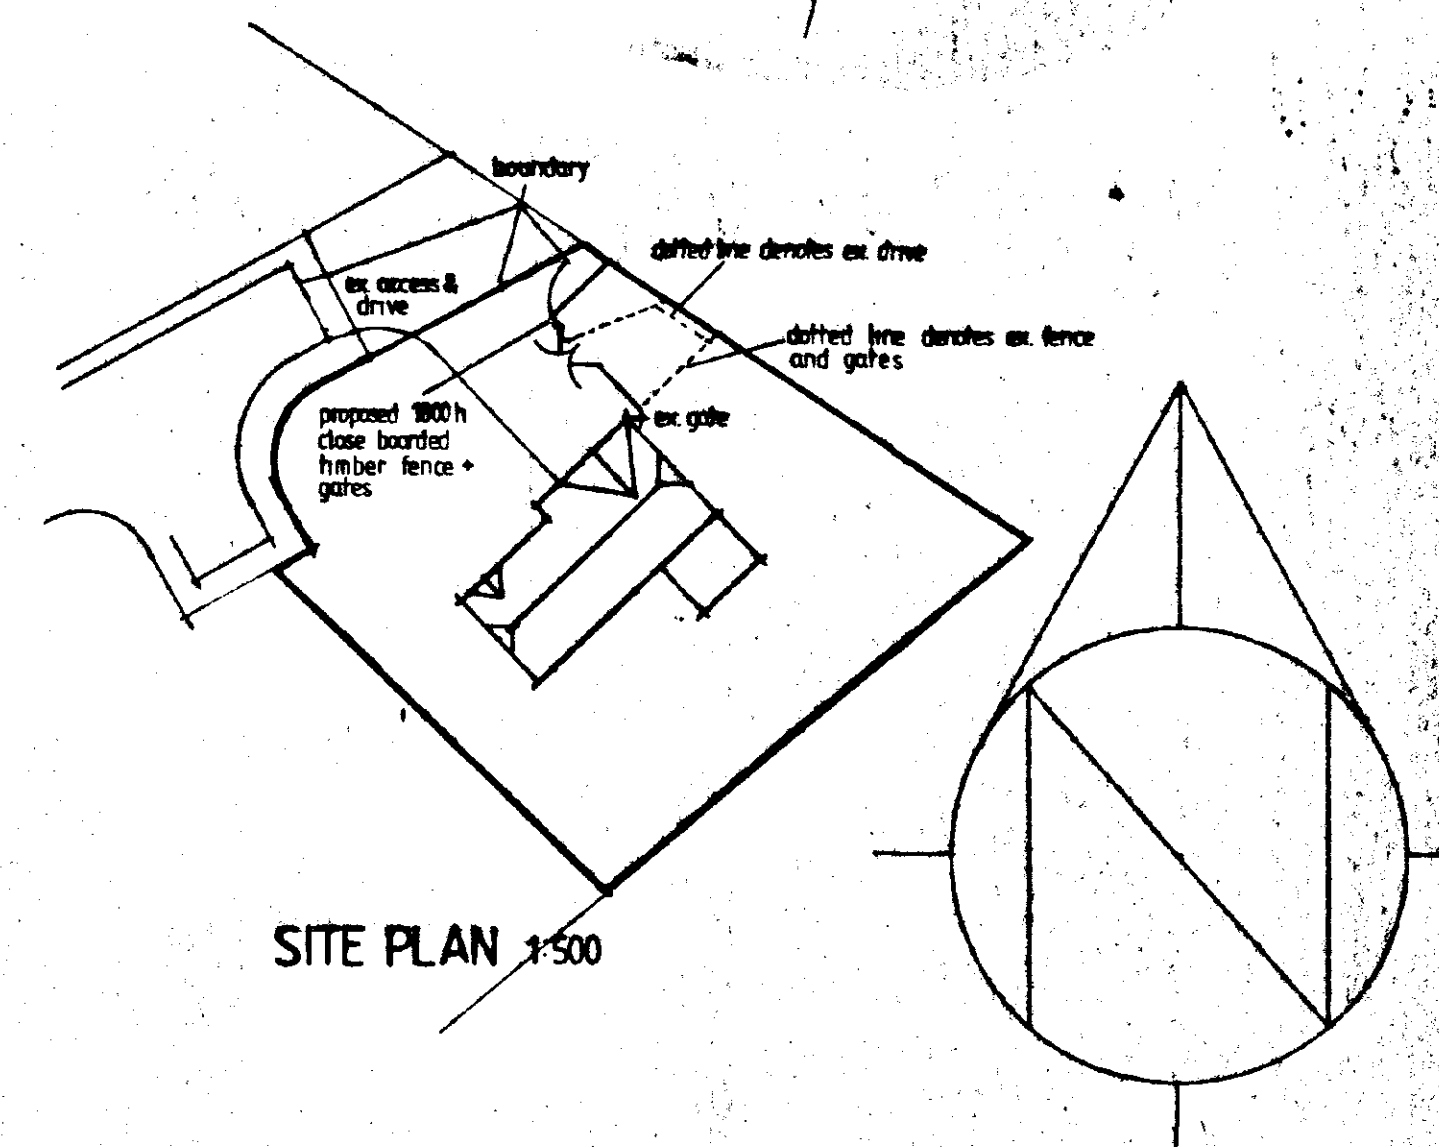

SITE PLAN 1:500

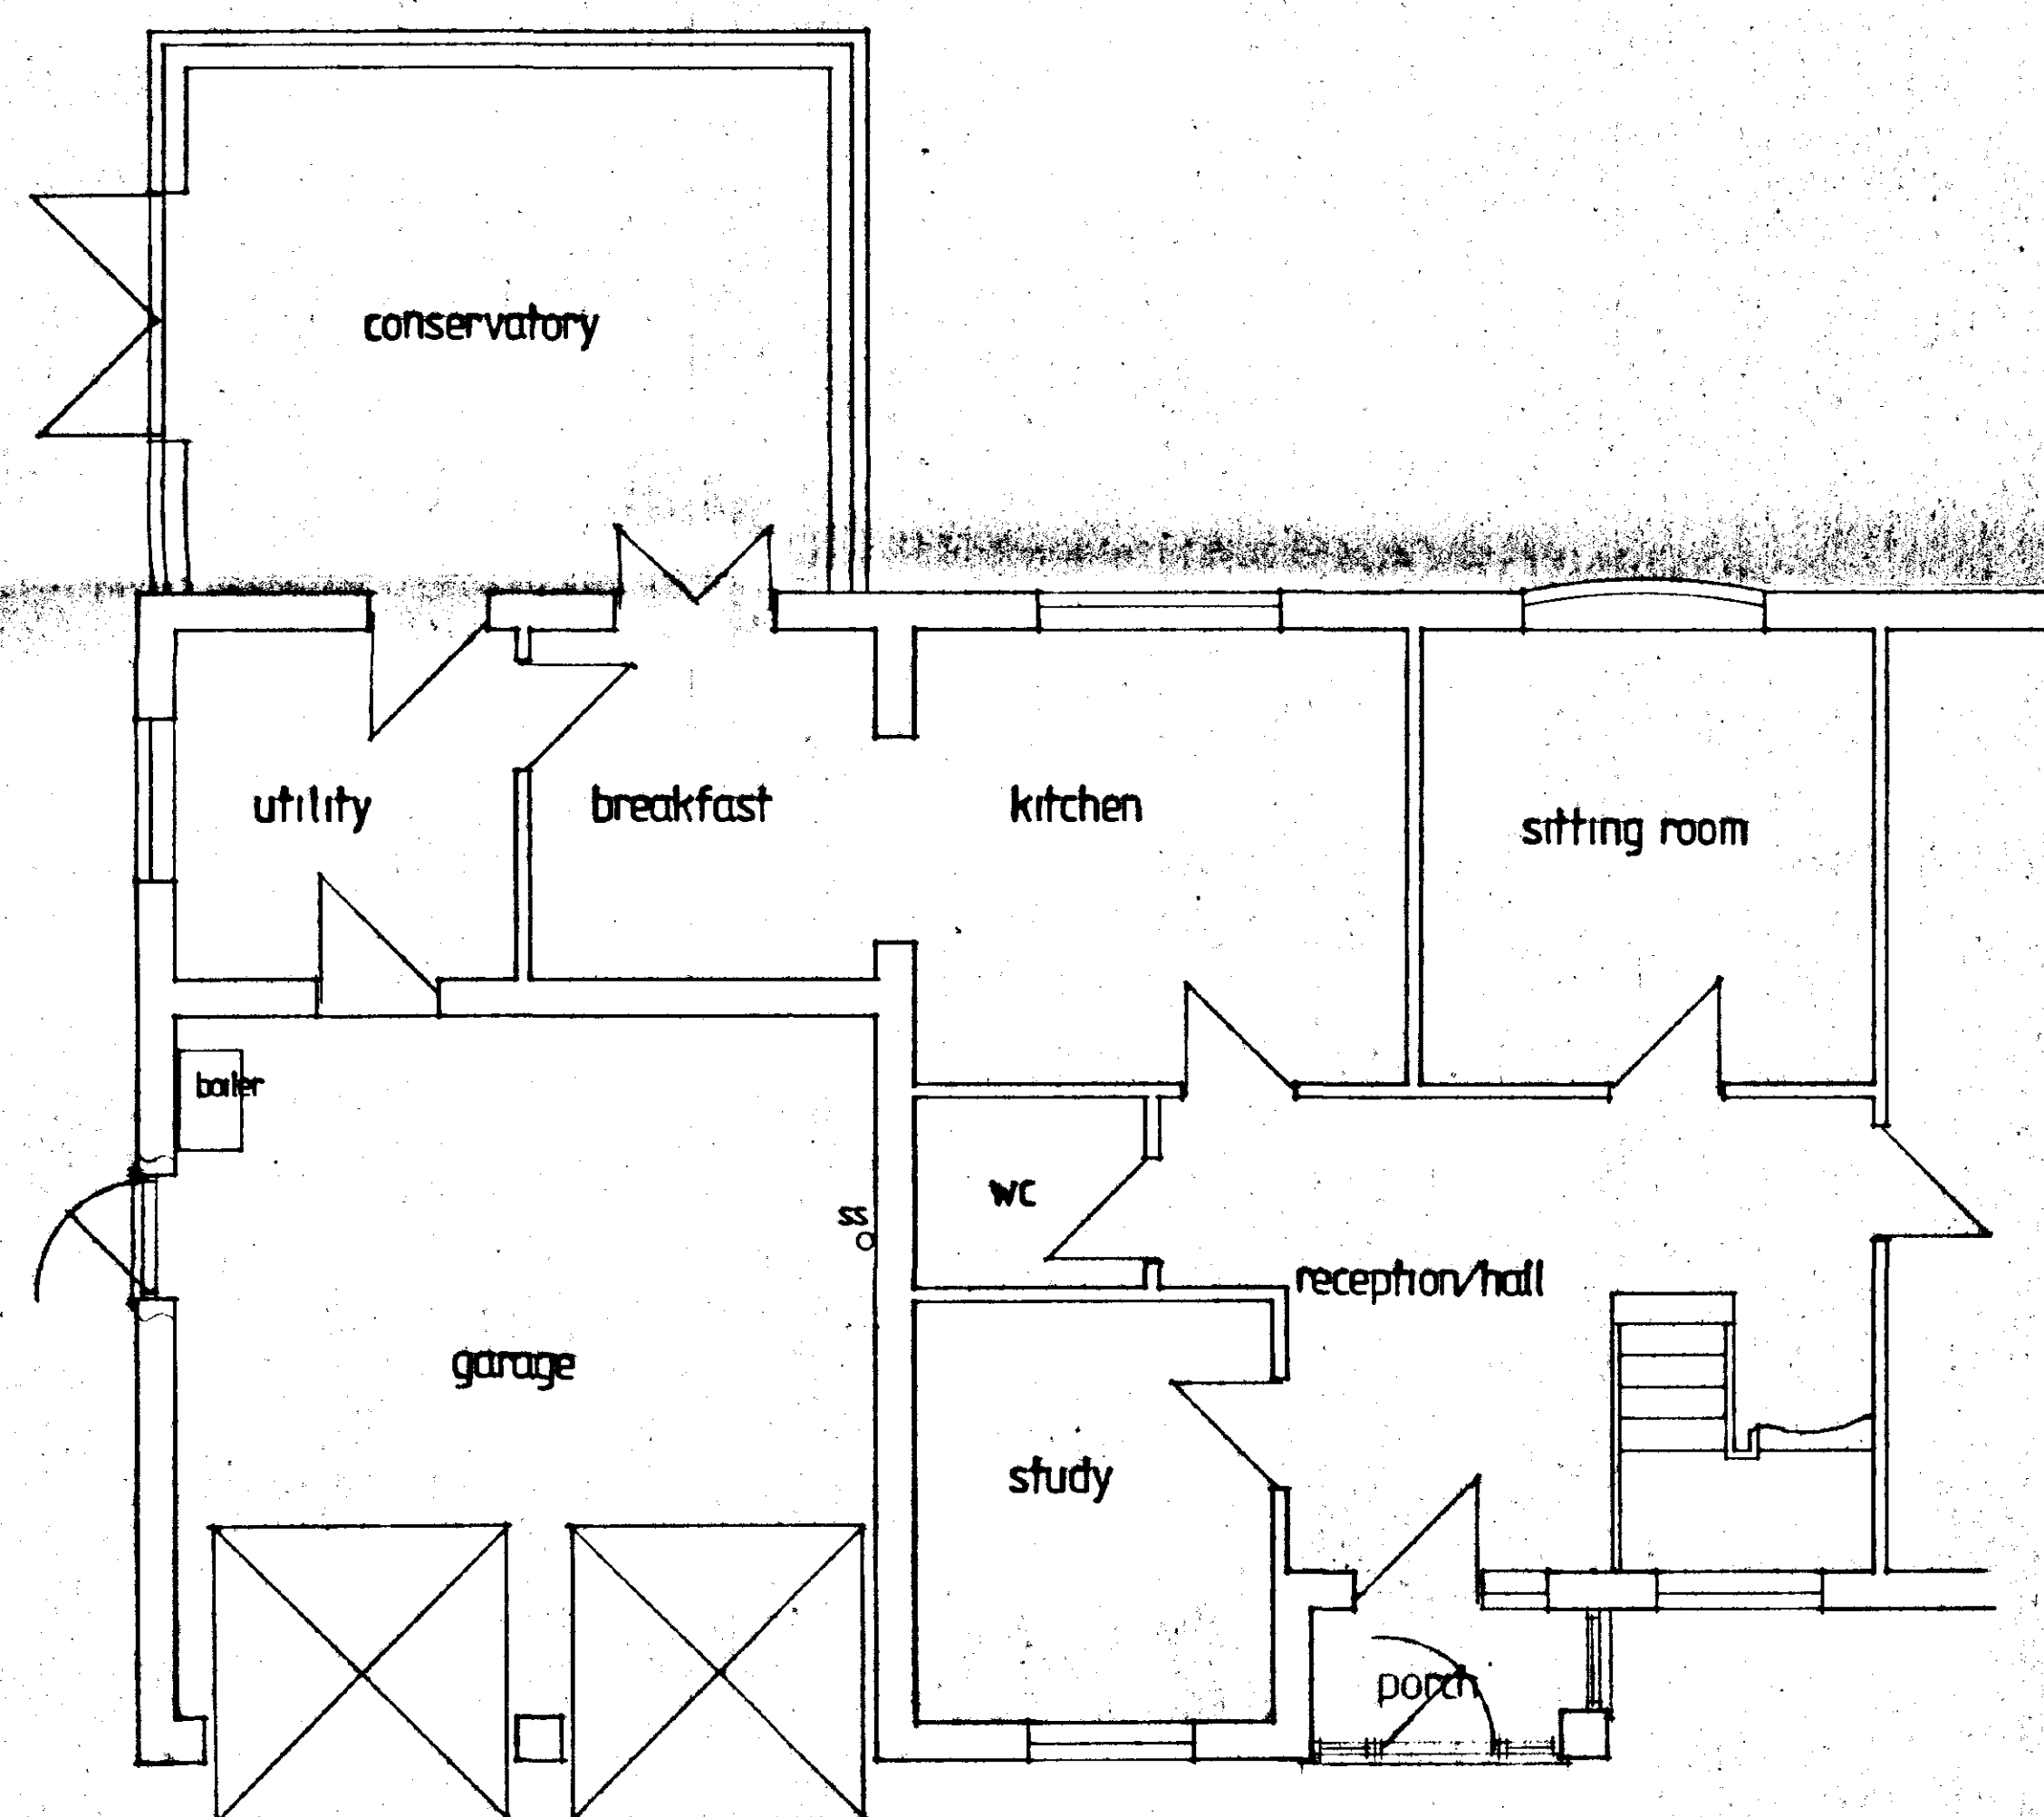

PROPOSED GROUND FLOOR PLAN

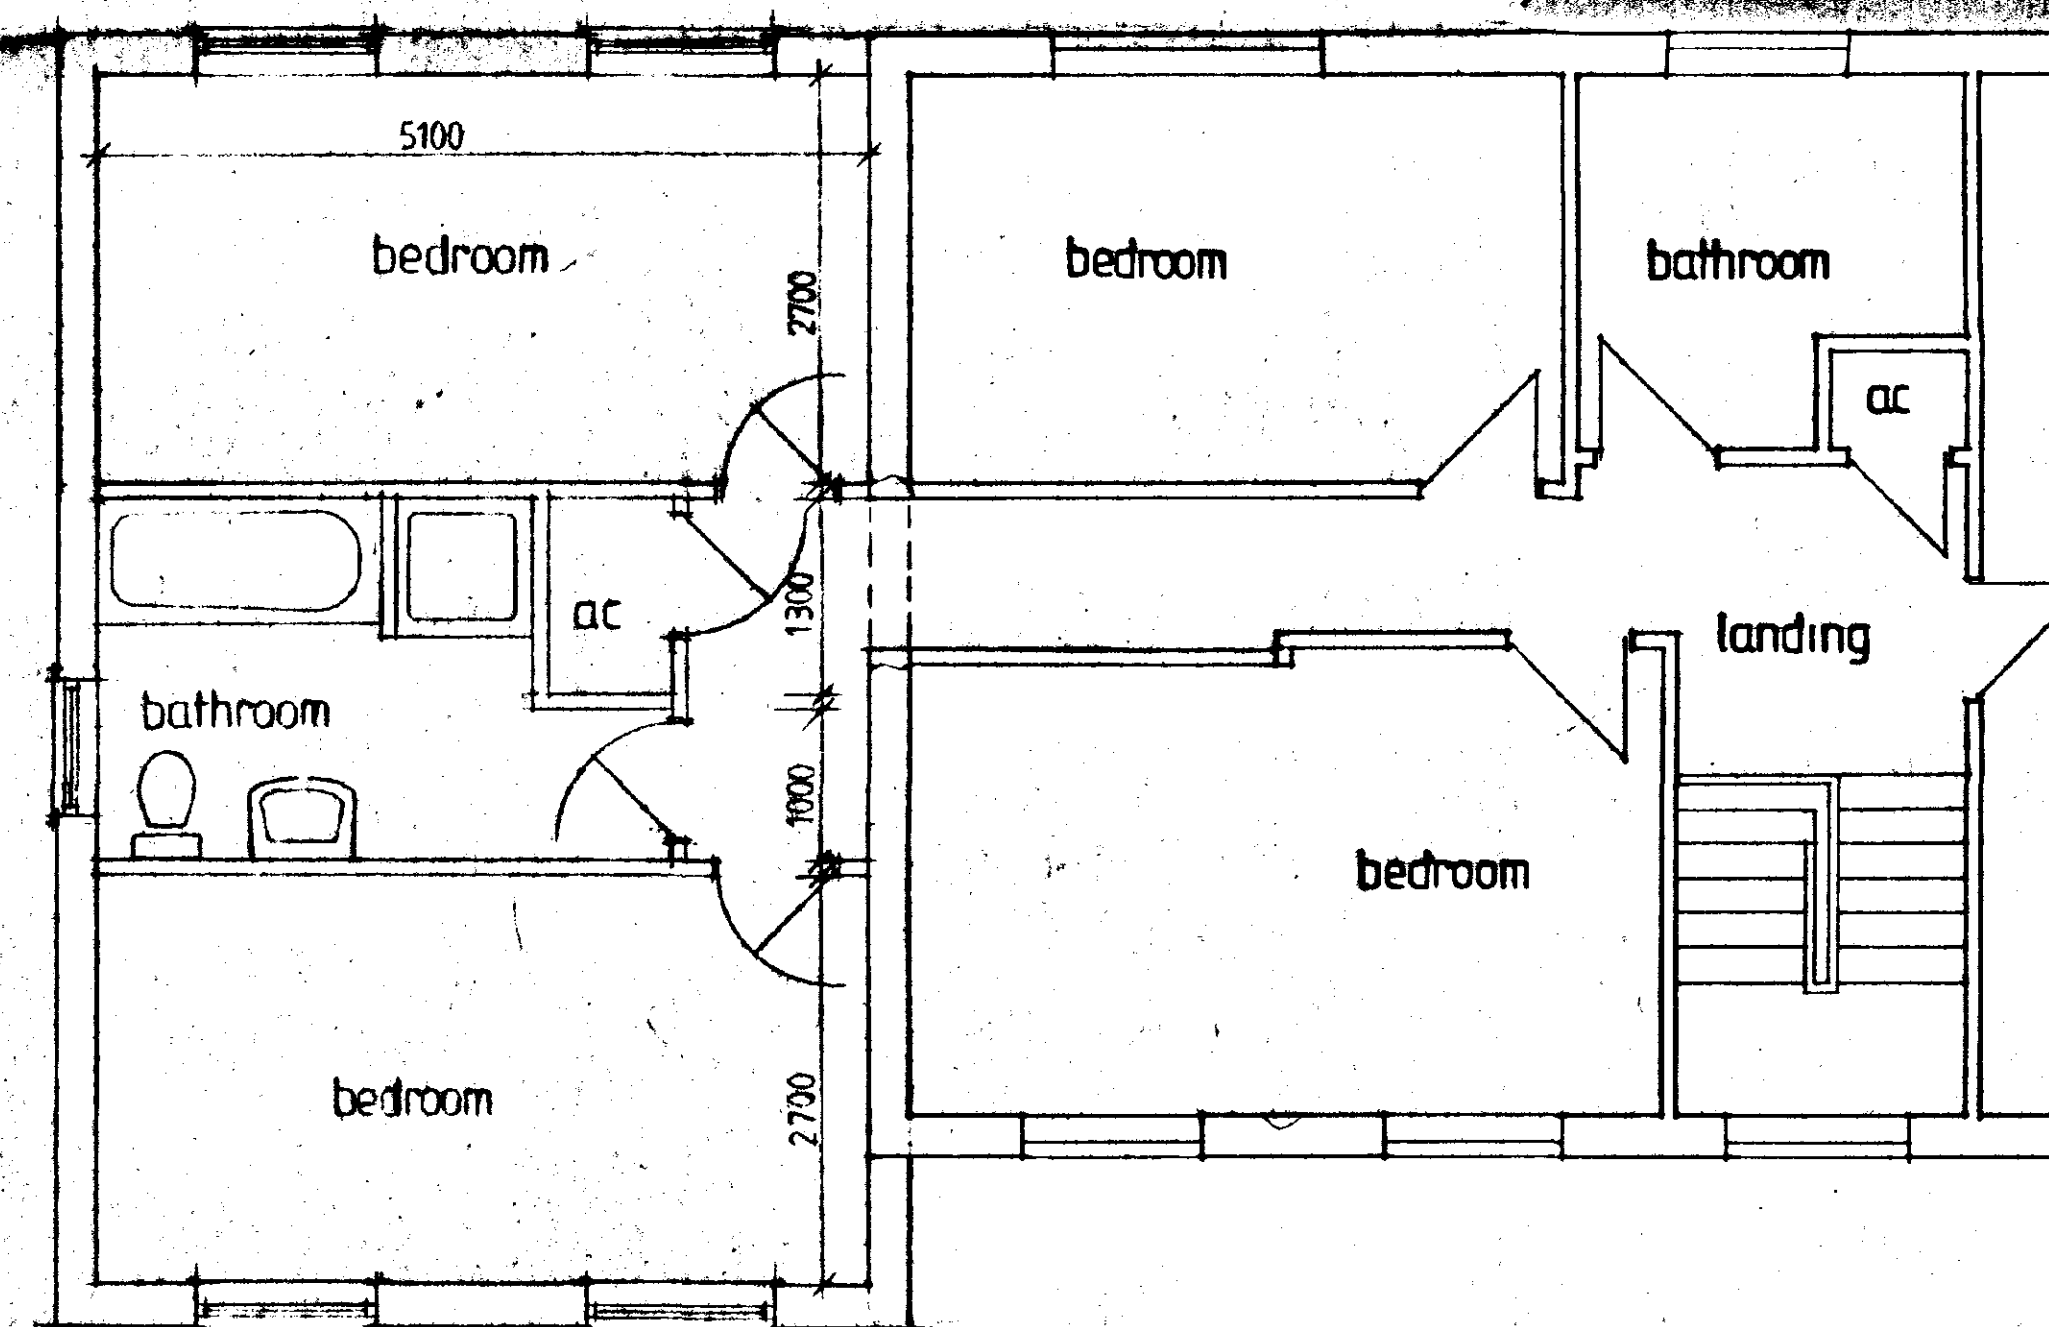

PROPOSED FIRST FLOOR PLAN

DO NOT SCALE FROM THIS DRAWING
This drawing is copyright and may not be altered, traced, photographed or used for any purpose other than that for which it is issued.
The General Contractor is to check all dimensions on site and report discrepancies to the Architect.
All details shown on this drawing including foundations are based upon typical site conditions related to the area. No responsibility can be accepted for abnormal conditions which may be discovered during construction unless reported to the Architect so that design amendments may be considered. Site soil surveys are recommended in respect of foundations to establish specific site conditions before foundation work is undertaken.

B - SITE AND LOCATION PLAN ADDED - DEC 00
A - CLIENT ALTS - AUG 2000

G. R. MERCHANT
IENG AMICE, FIWO,
ARCHITECTURAL, STRUCTURAL
& LAND DRAINAGE CONSULTANT
TEL: HOLBEACH (01408) 490800

PROJECT:

**PROPOSED EXTENSION & ALTERATIONS
14 LUDLOW GARDENS
QUADRING**

CLIENT:

MR & MRS S. BROADBENT

SCALES:

1/50 1/100

DATE:

JULY 2000

DRAWING No.:

051/00/03 AB

REVISIONS:

AB

**DETERMINED
PLAN**

REVISION AND DO
NOTHING PLANNING
14 DEC 2000
Rob Hiss Hassleco