


front elevation

side elevation - from Watergate



rear elevation

side elevation - from glasshouses

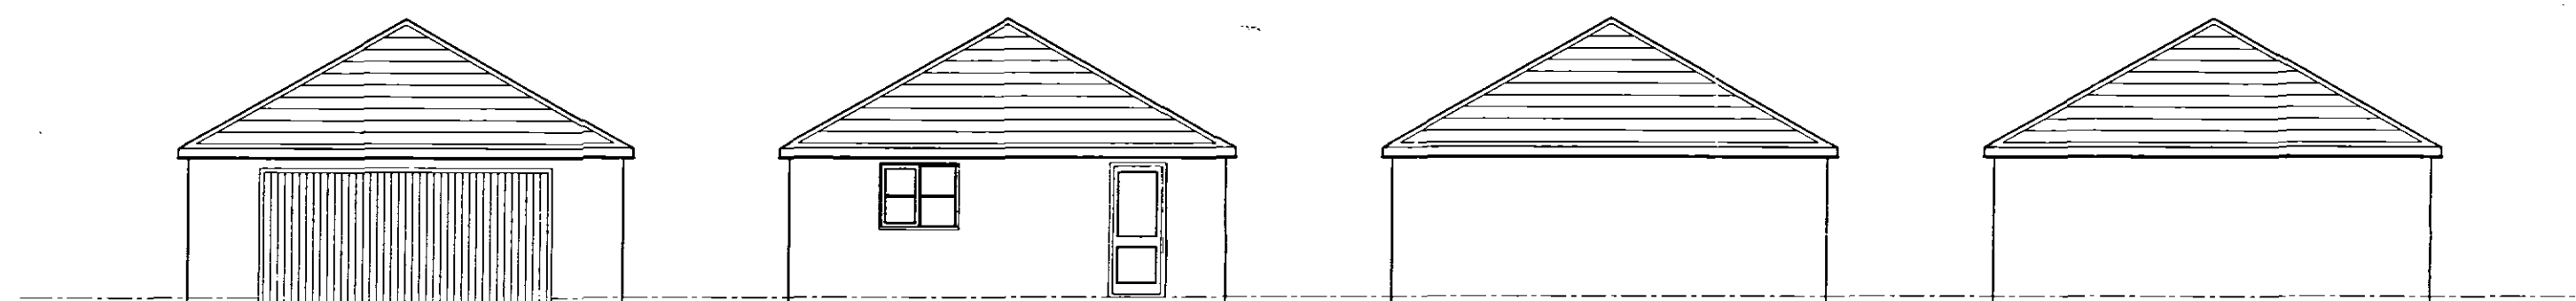


front

side


rear

side

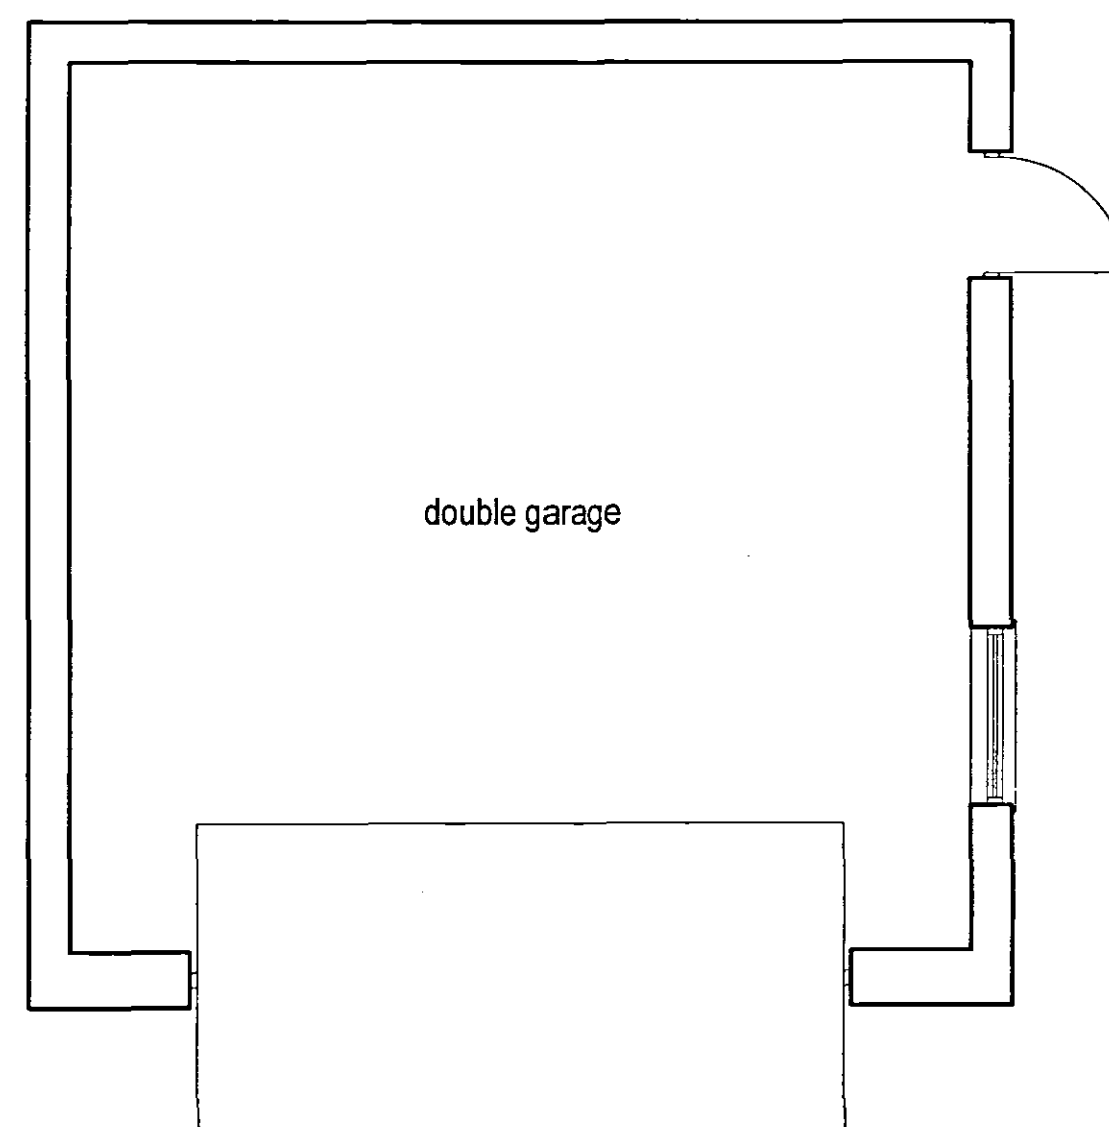

double garage

LAYOUT

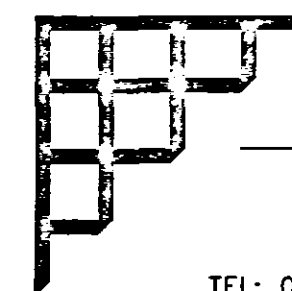

MARK DENNIS
architectural services

6 TULIP FIELDS - WHAPLODE
SPALDING - LINCOLNSHIRE - PE12 6US
TEL: 01406 371123 MOBILE: 07788 834568

PROJECT TITLE

PROPOSED BUNGALOW AT
EXISTING NURSERY, WATERGATE
QUADRING, SPALDING, Lincs

FOR: MR A KING - KINGS PLANTS

PROPOSED ELEVATIONS &
GARAGE PLAN AND ELEVATIONS

REV	DESCRIPTION	DATE	BY

SCALE 1:50, 1:100

DRAWN MD

DATE NOV 04

DRAWING No. 04.008/02

SHDC
Planning & Development
17 NOV 2004
Ref: 1532/04

DETERMINED
PLAN