



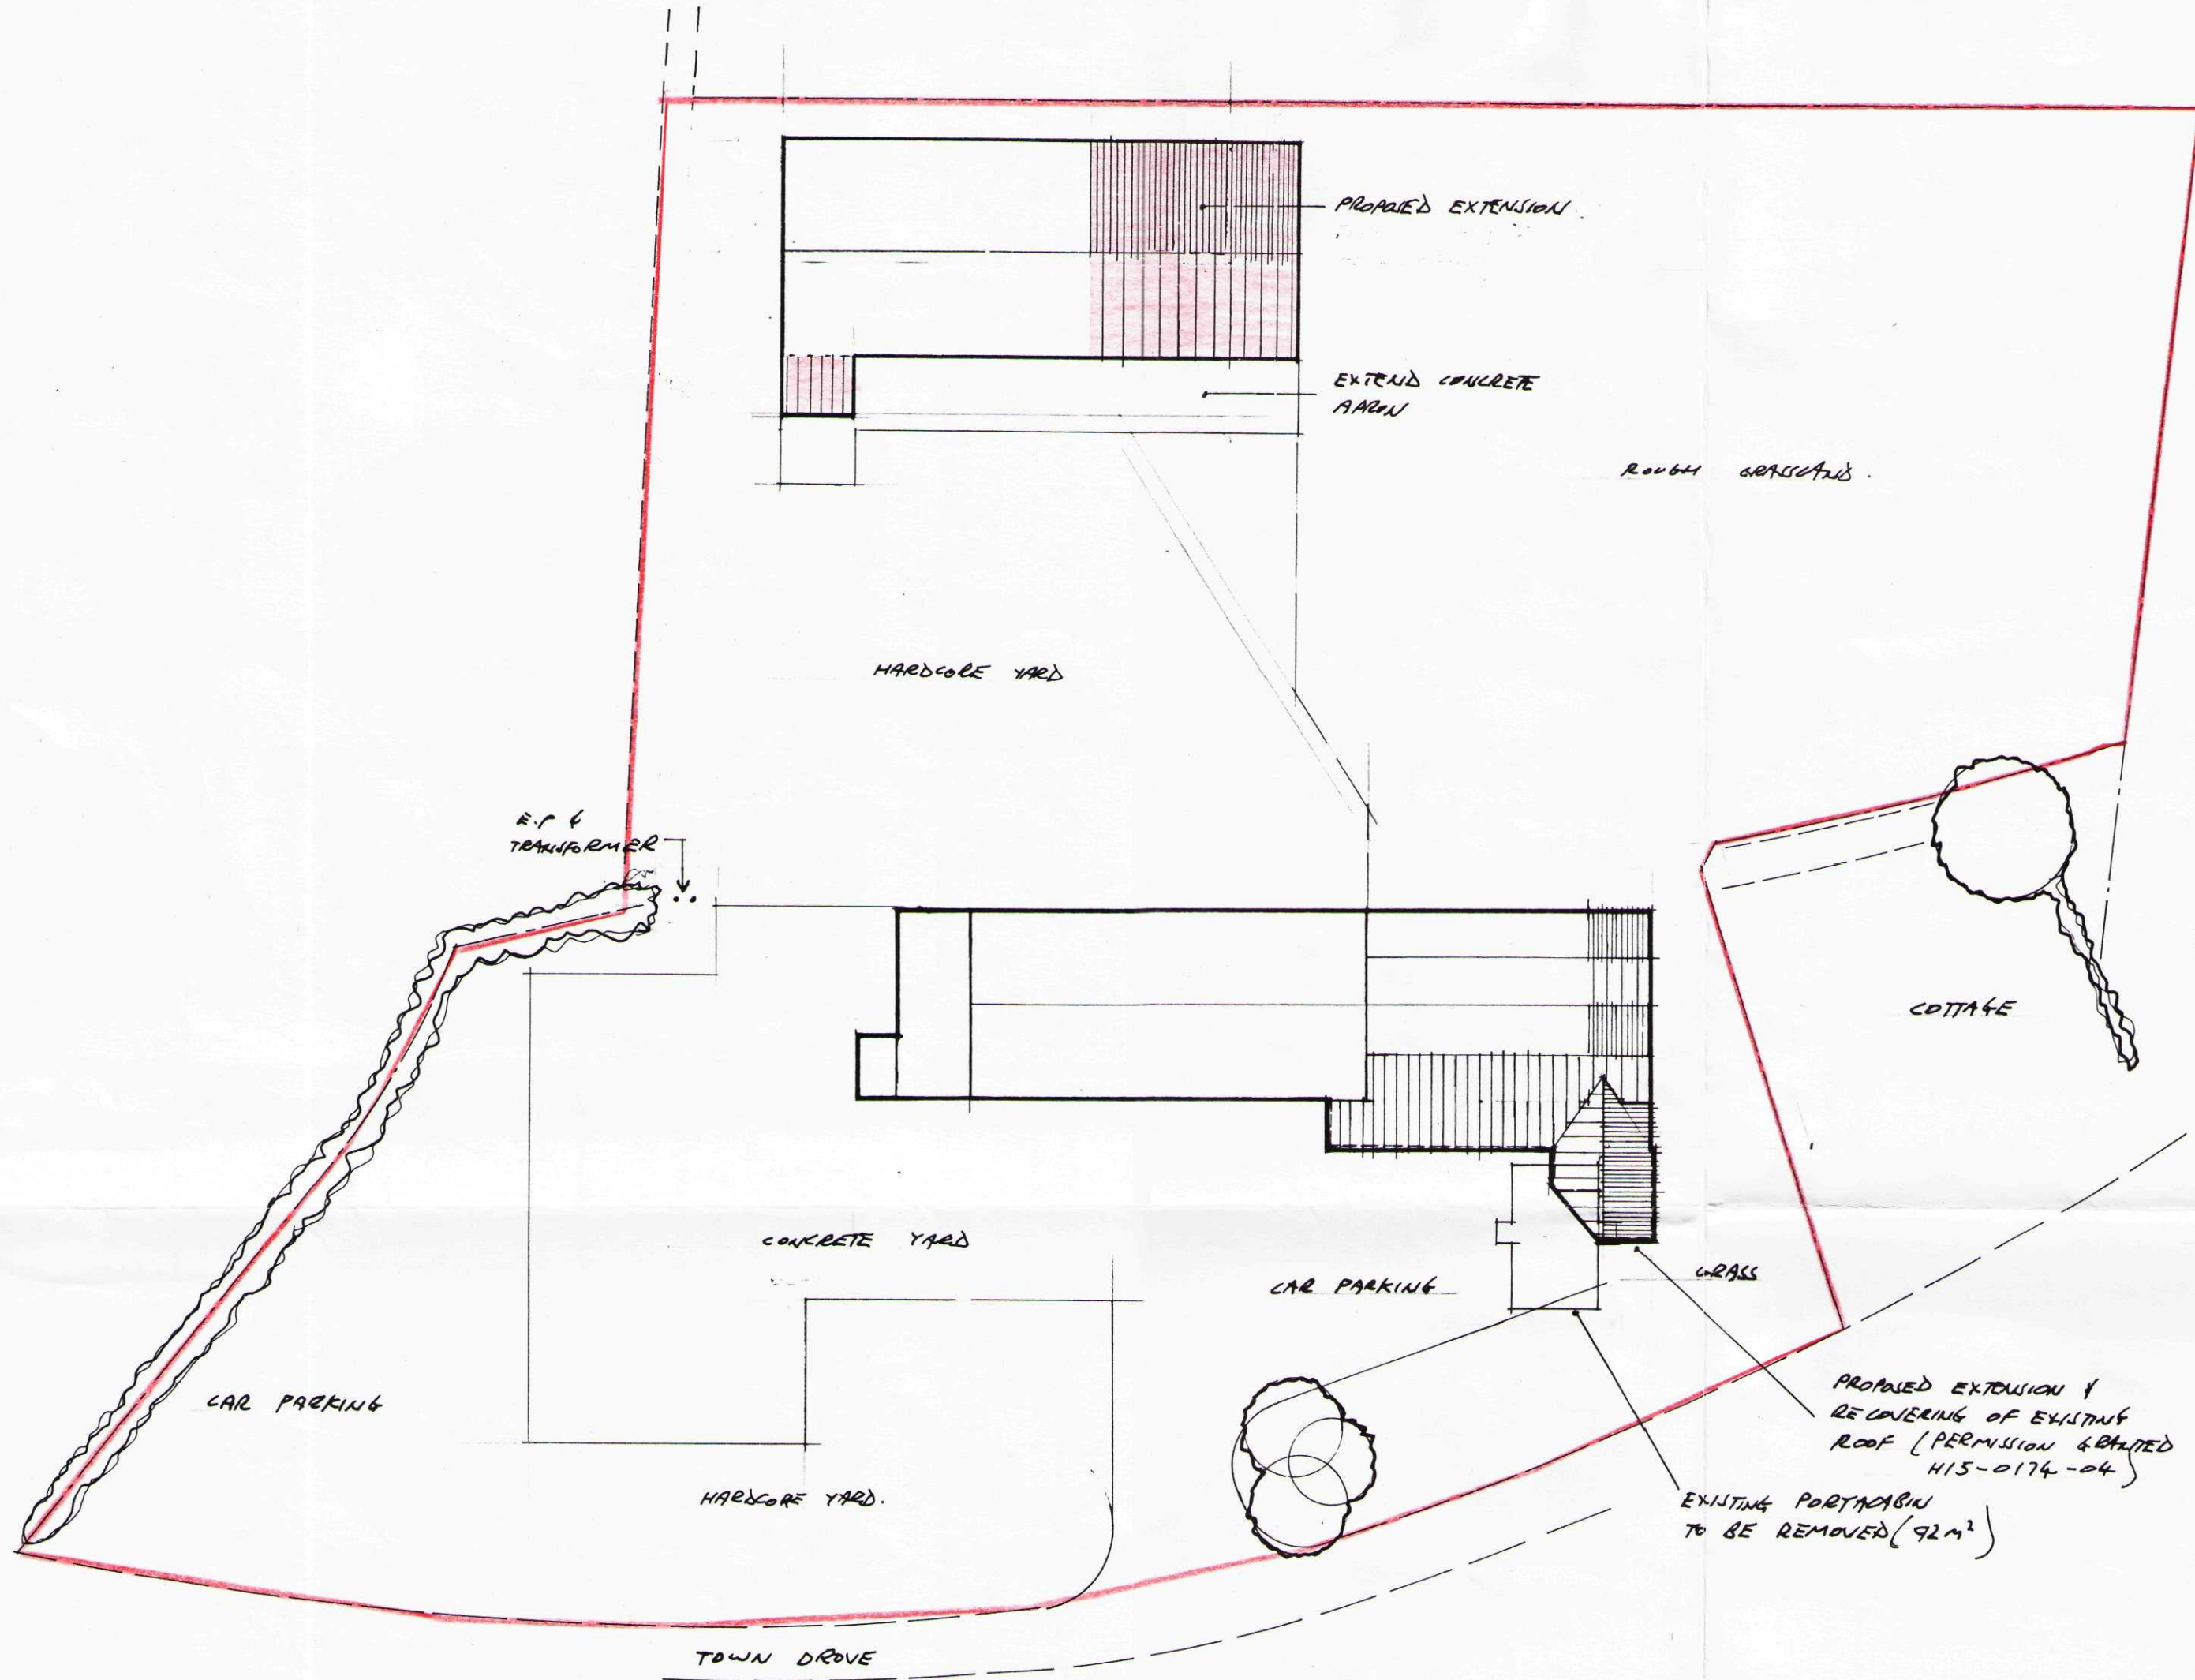

SITE PLAN scale 1-500

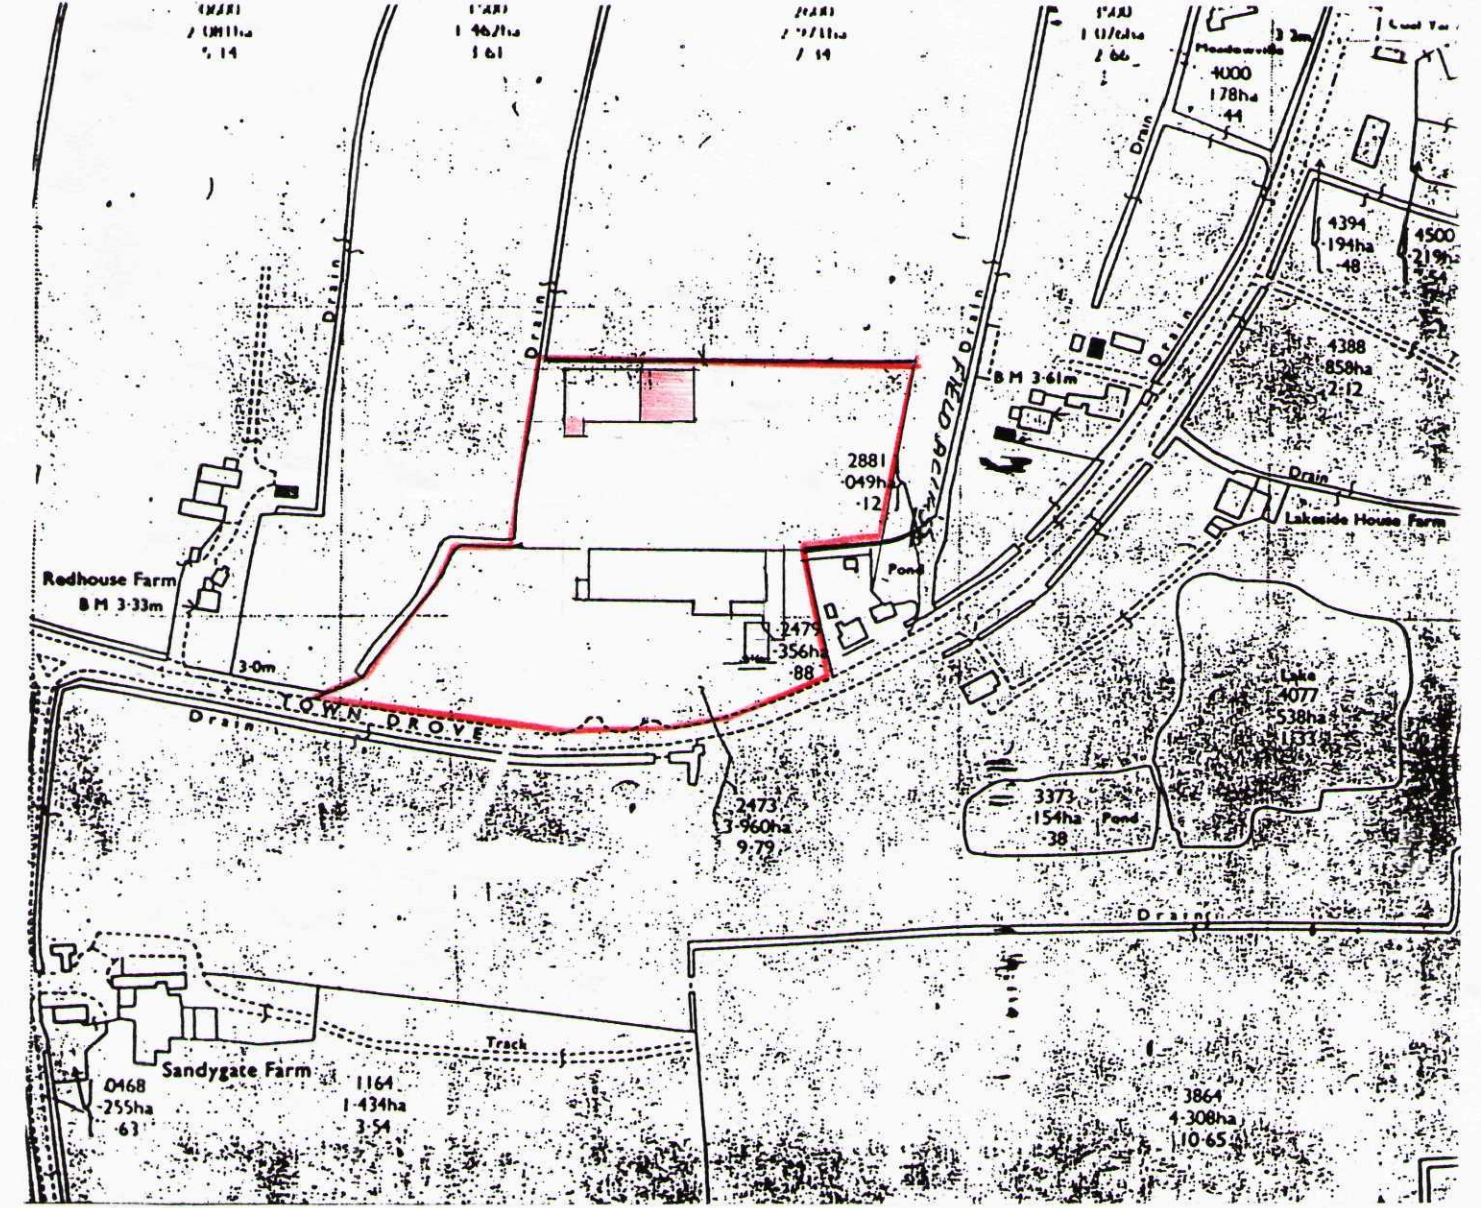

LOCATION PLAN scale 1-2500

SHDC
Planning & Development
16 DEC 2004
Ref: 1651/04

**DETERMINED
PLAN**

Contractor To Check All Dimensions On Site Before Work Commences.		Revision Details.	
Rev.	Date	Init.	Rev.
1	15-12-04	MB	MB
PODDINGTONS Architectural Design Consultants		Project: MBE FABRICATIONS LTD. TOWN DROVE, QUADRING. PROPOSED EXTENSIONS	
-Rabbit Hollow, Church Lane, North Raueby- -Sleaford, Lines-NG24-8QU- -Tel: (01529) 488899 - Fax: (01529) 488844		Drawing No. 3027-3	
Drawing: SITE & LOCATION PLAN		Scale: AS SHOWN	
Date: SEPT 2001		Rev. A	