



NOTES


1. Do not scale this drawing. Only figured dimensions shall be used.
2. All discrepancies to be referred to the Architect before commencing.
3. This drawing is copyright.

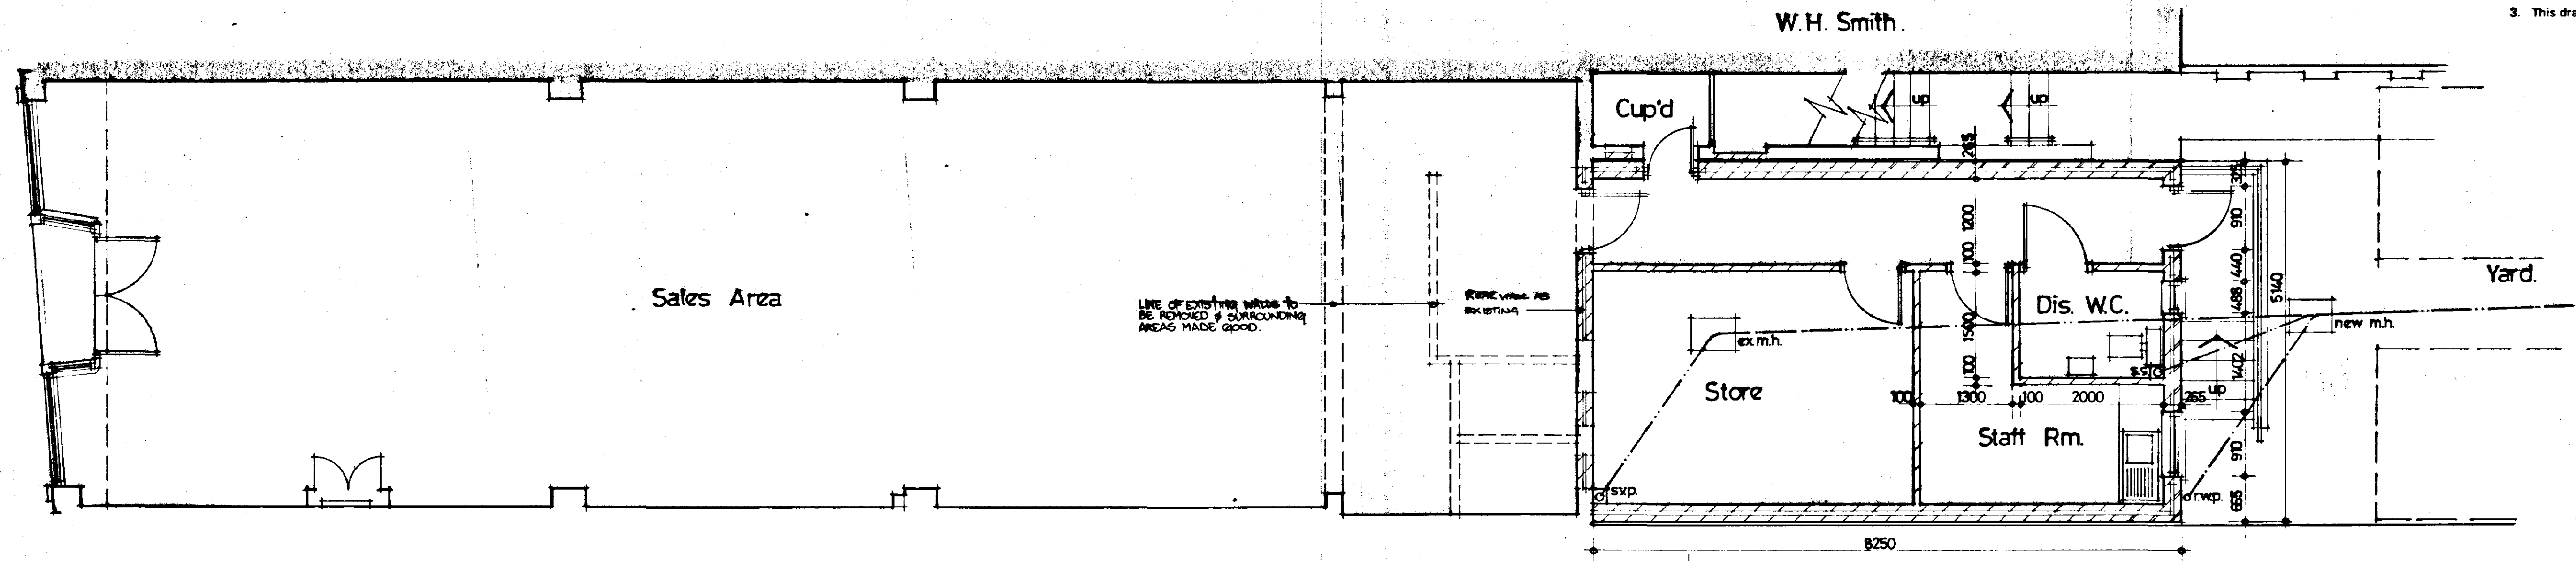

Ground Floor Plan

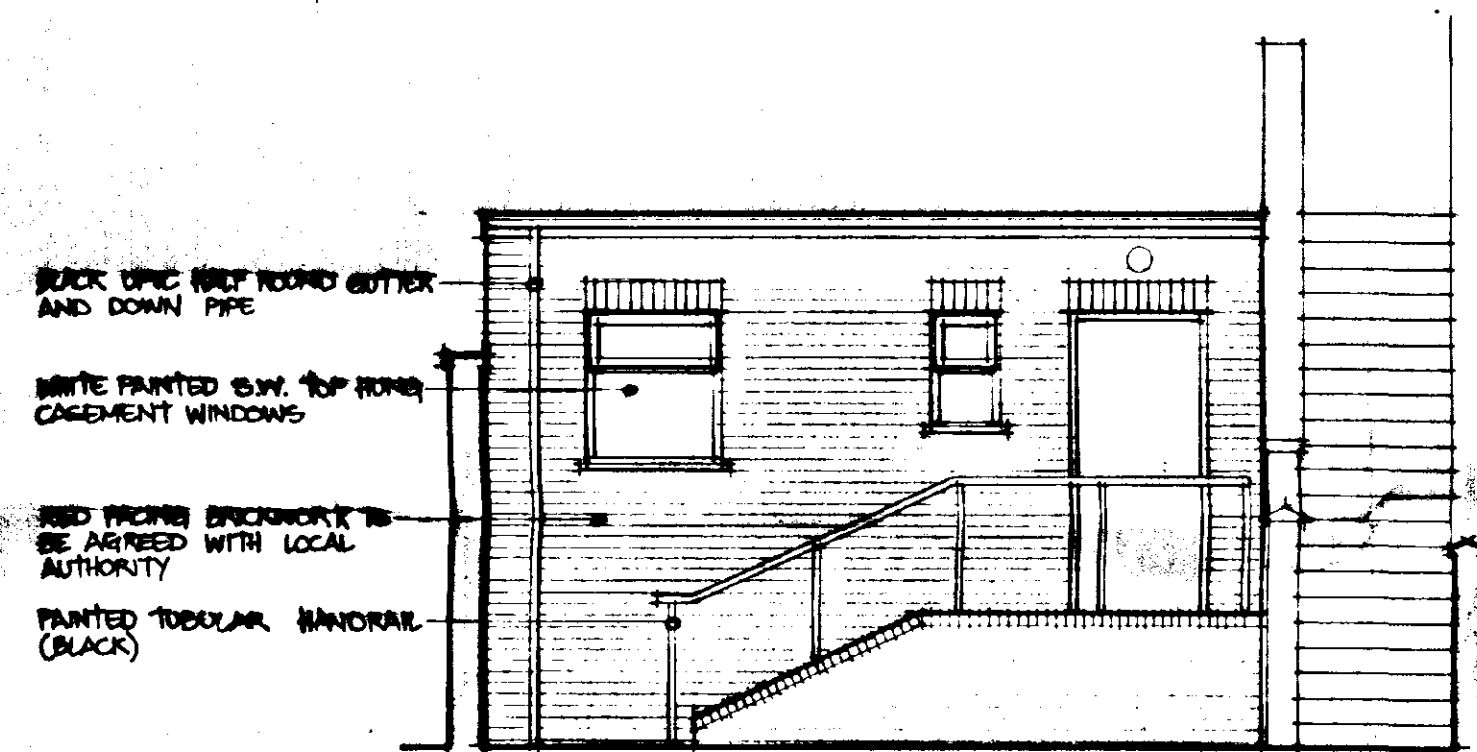

Rear Elevation

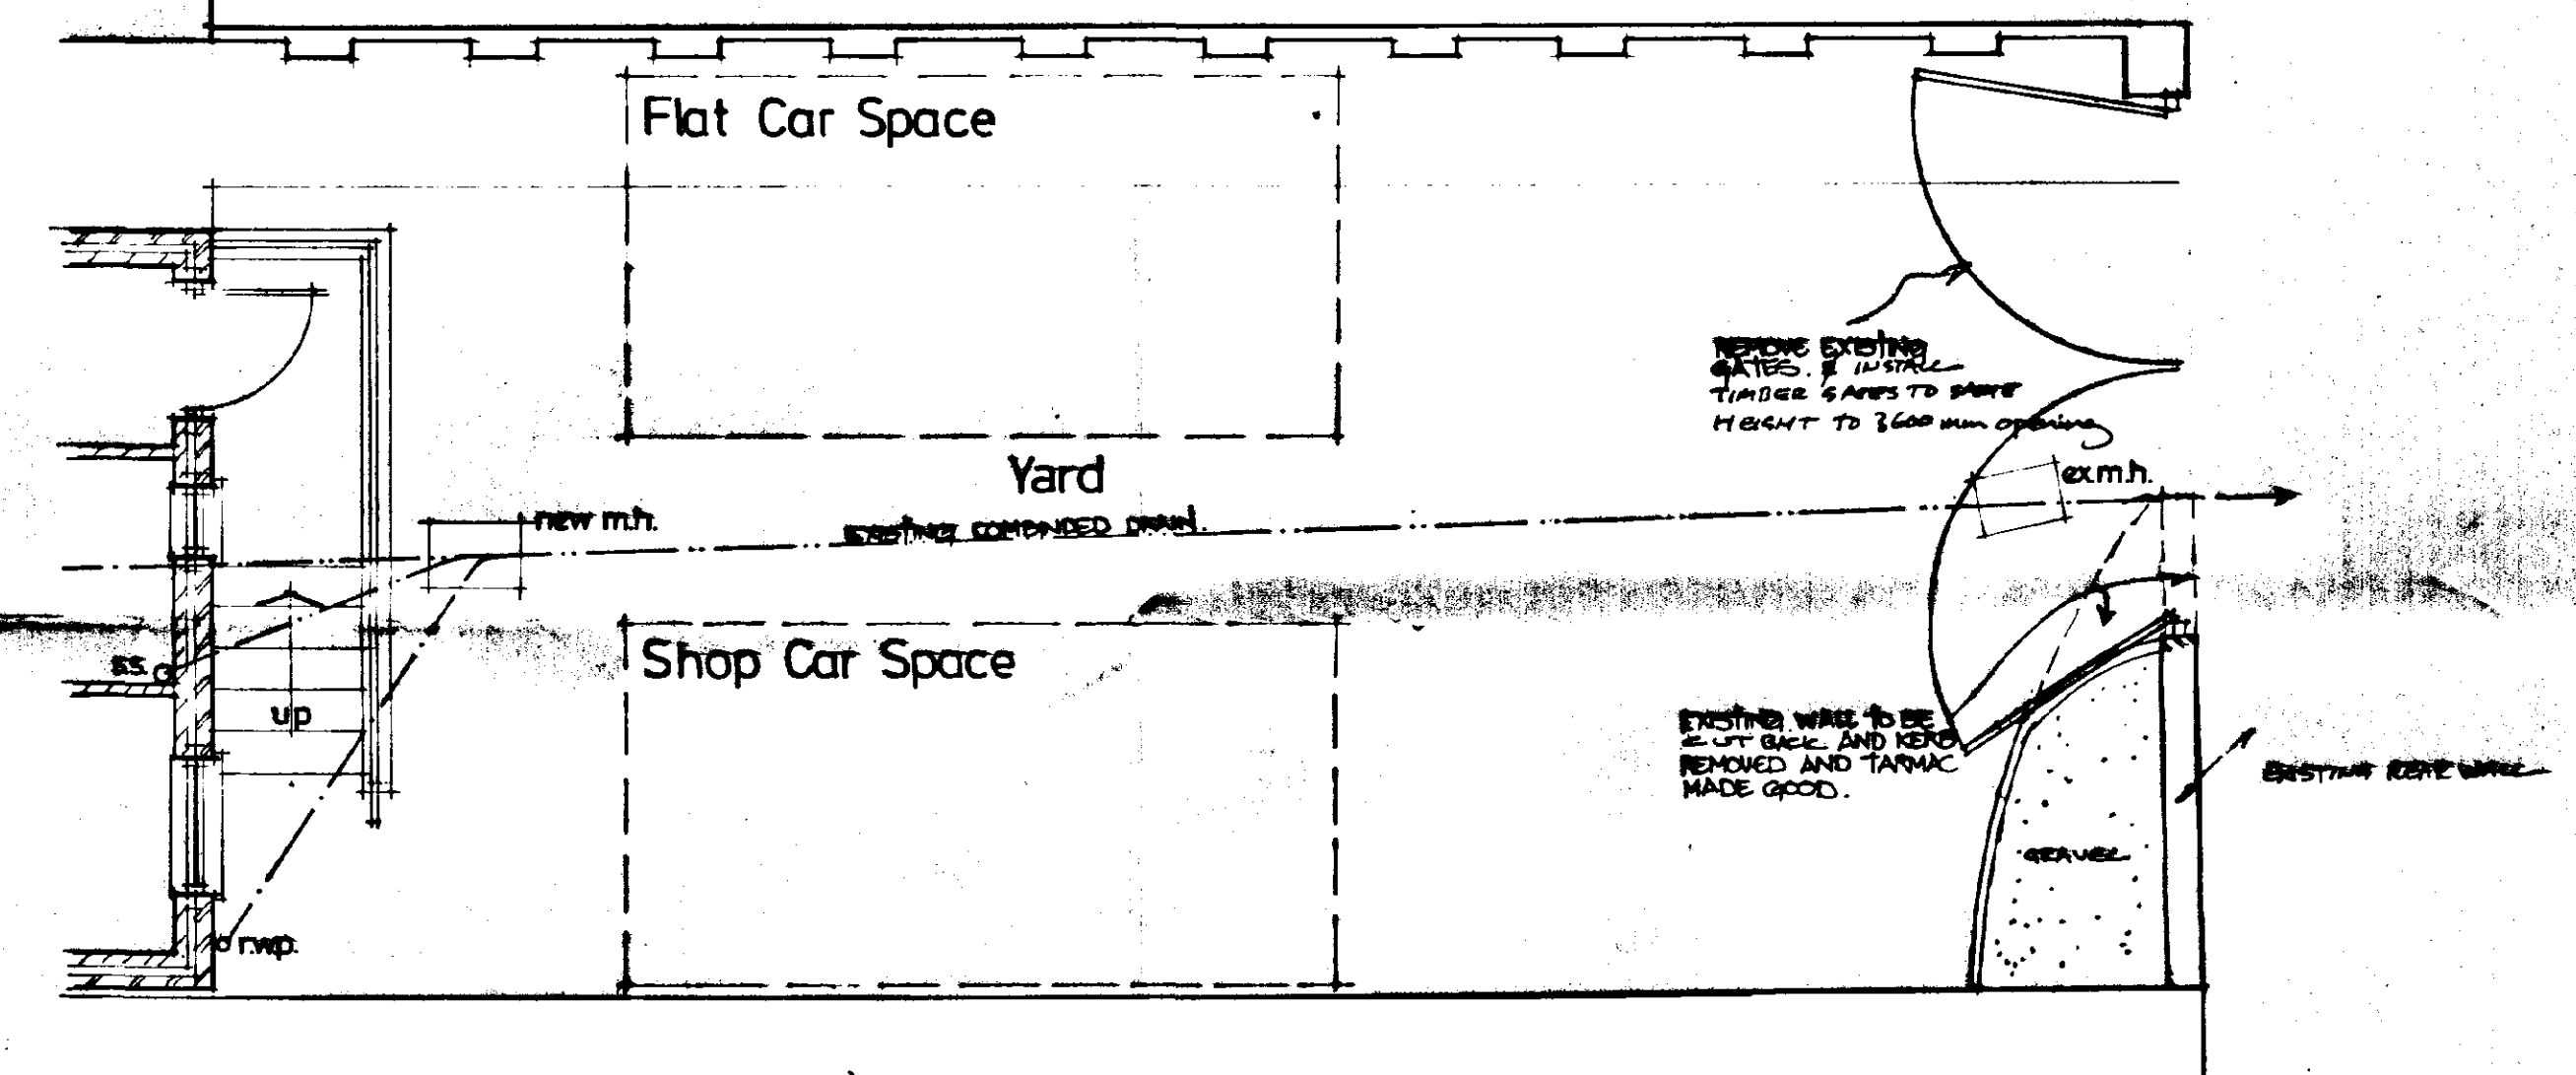

Yard Plan

AMENDED PLAN
Ref.

DETERMINED PLAN
SOUTH HOLLAND DC
HOUSING & PLANNING
- 4 FEB 1993
Ref: 0002 98

Rev A. IN VIEW OF DETERMINED PREVIOUSLY PROPOSED EXISTING GATEWAY/WALL TO REAR YARD NOW SHOWN REQUIRED TO CREATE LARGER ENTRANCE 2/4/98



Le Sage
ASSOCIATES
CHARTERED
ARCHITECTS

68 BRIDGE STREET DEERING ST. JAMES
PETERBOROUGH PE6 6HA
TEL. (01778) 344200 FAX. (01778) 344391

PROJECT
Proposed Extension to,
8 Hall Place,
Spalding, Lincolnshire.

CLIENT
Shepherd Development Co. Ltd

DRAWING
Proposed Plans & E

DATE 30/12/97	SC. 1:5
DRAWING NO. 1122:02	REV.

