
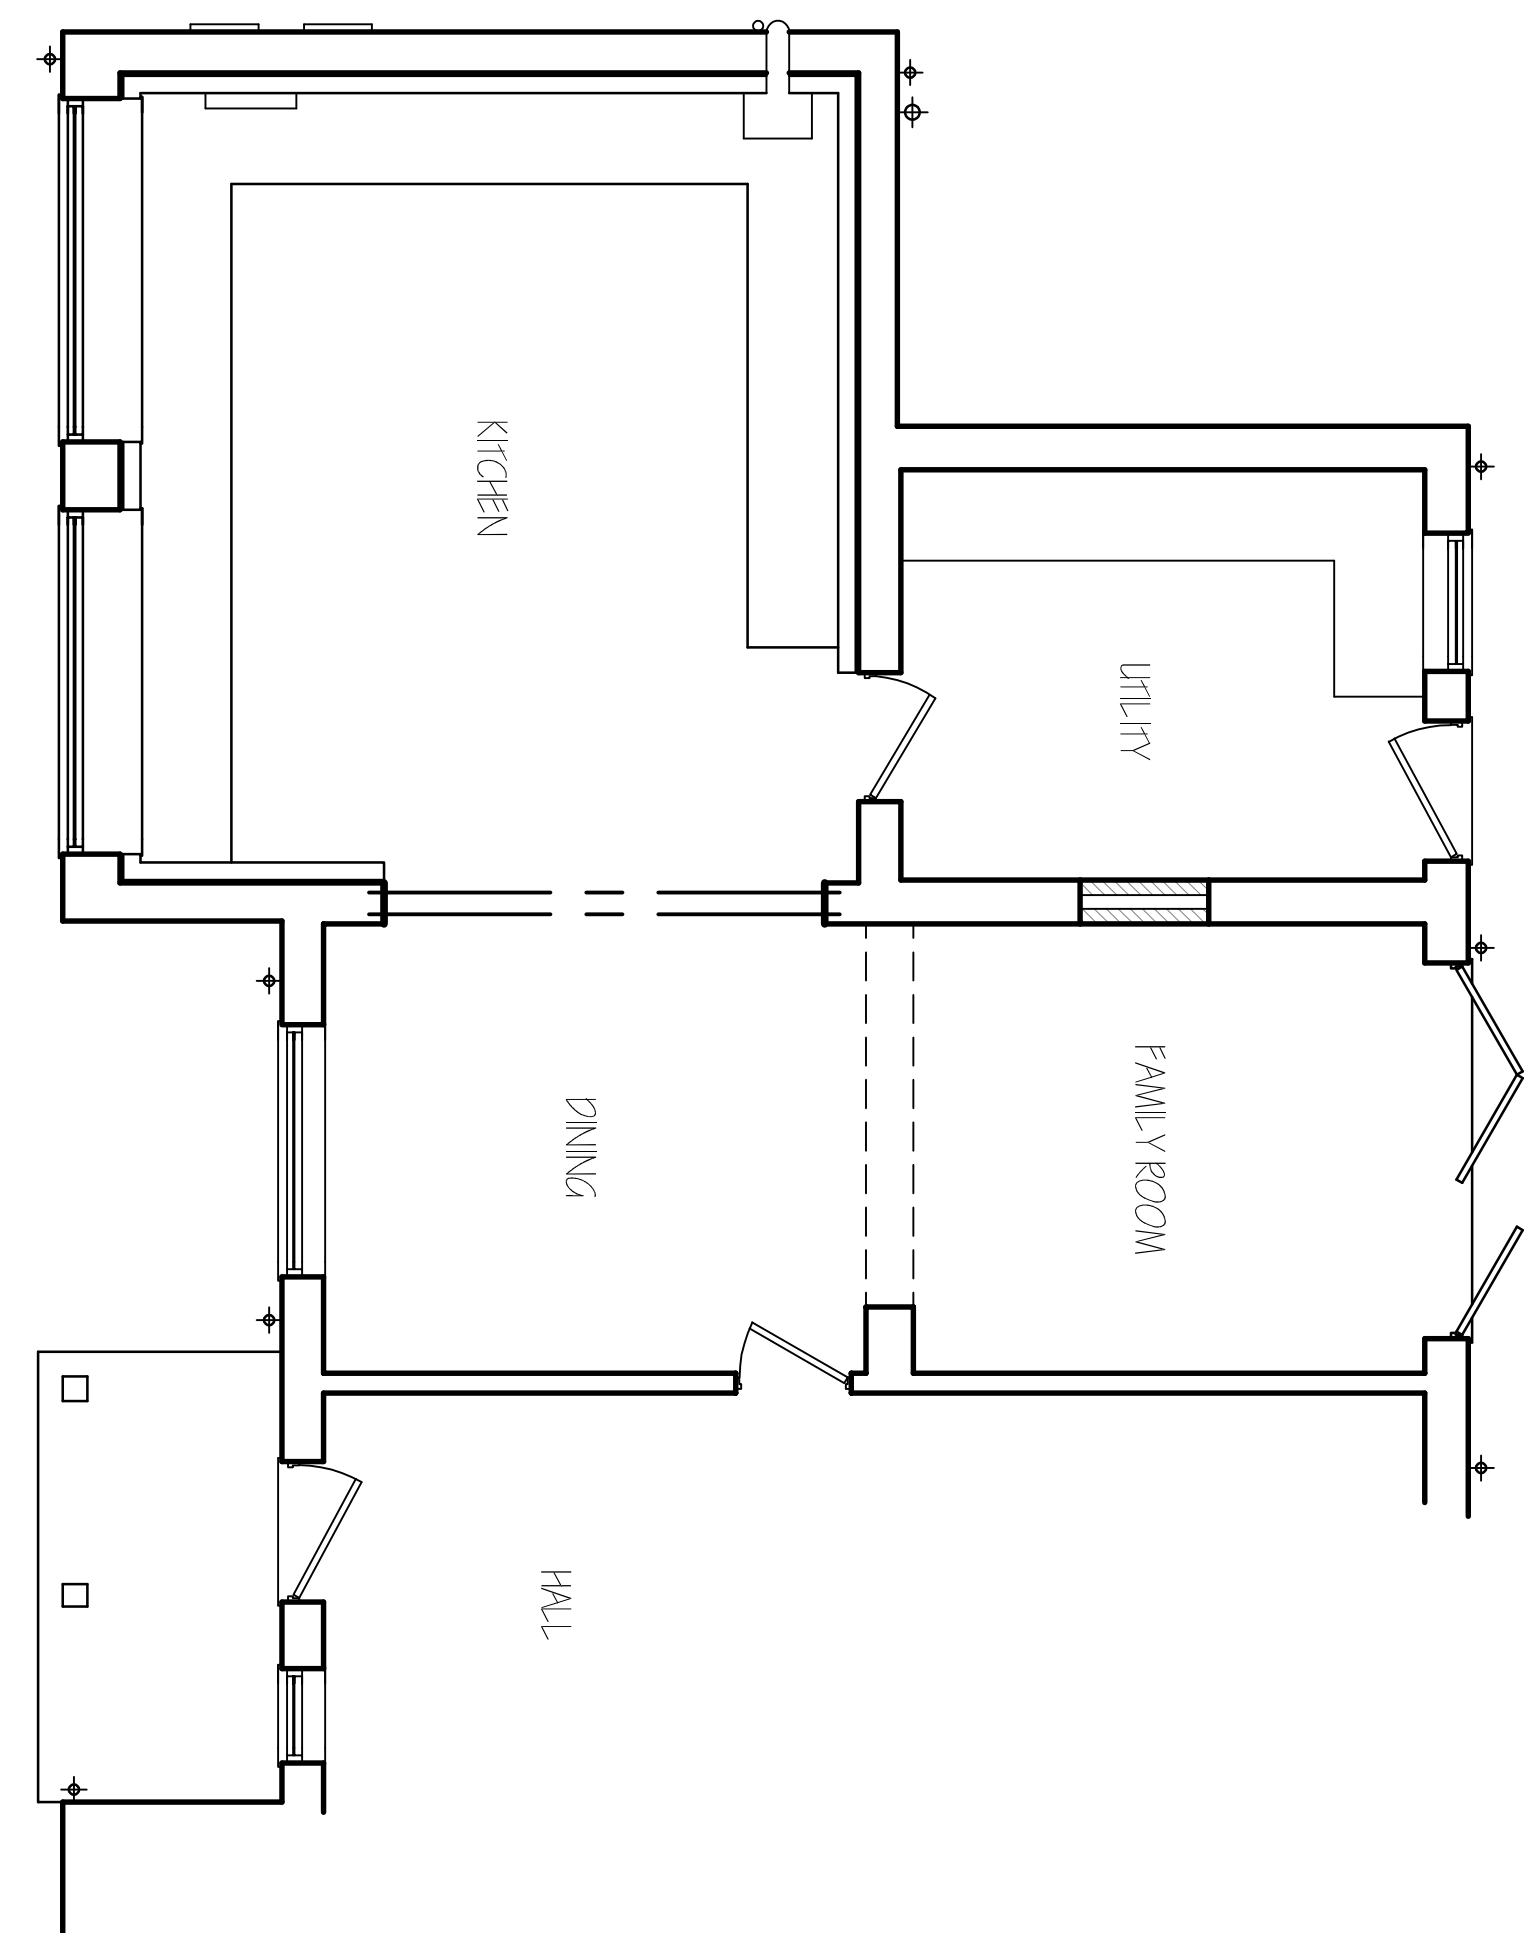
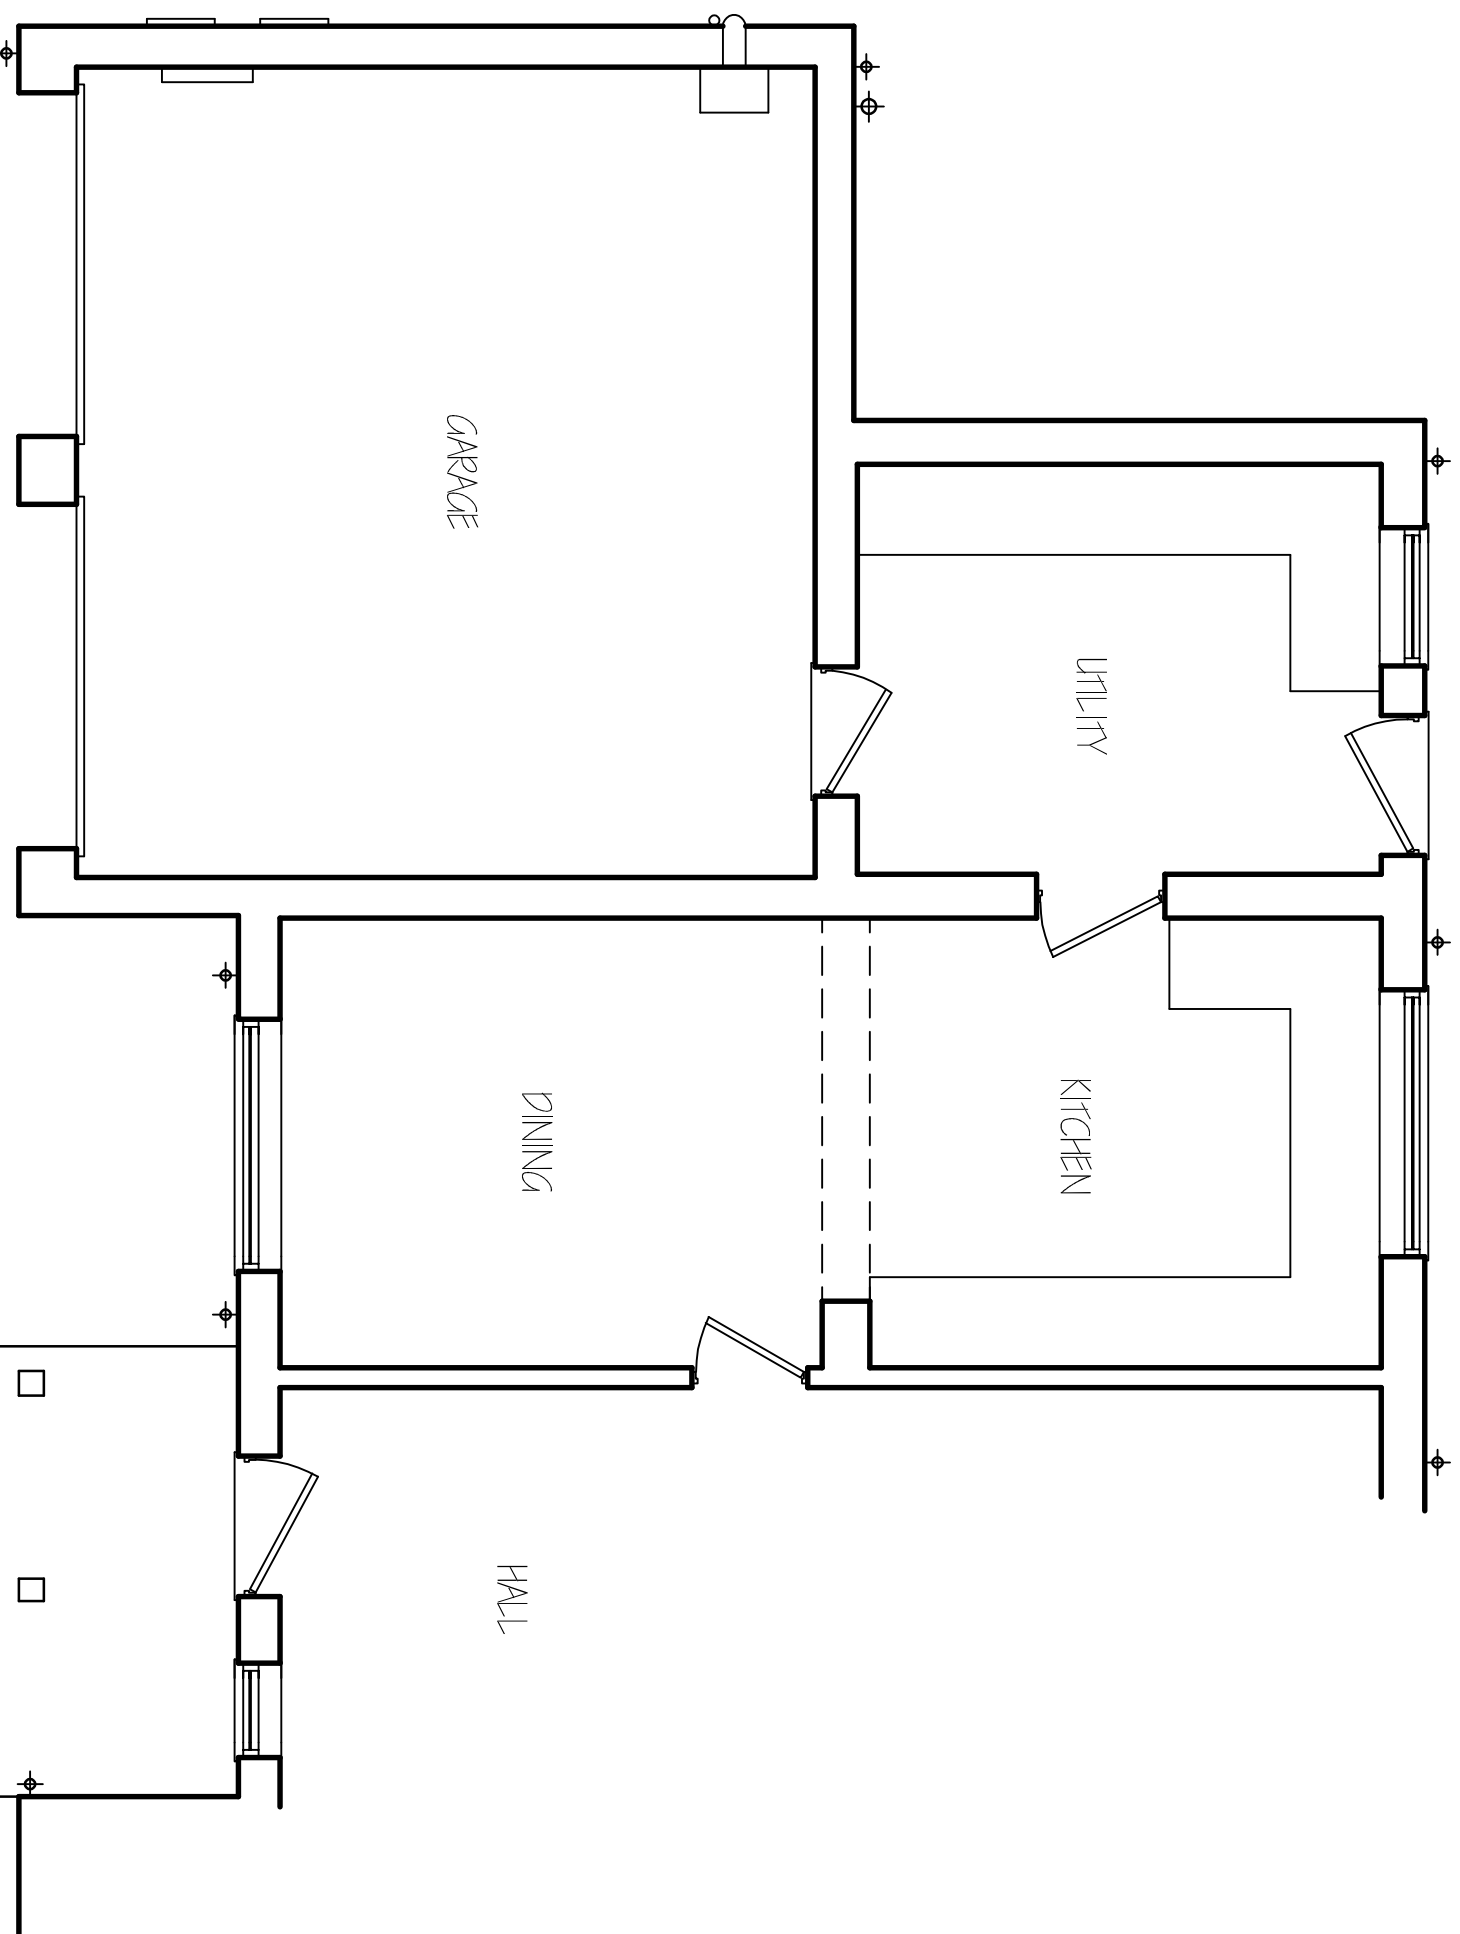
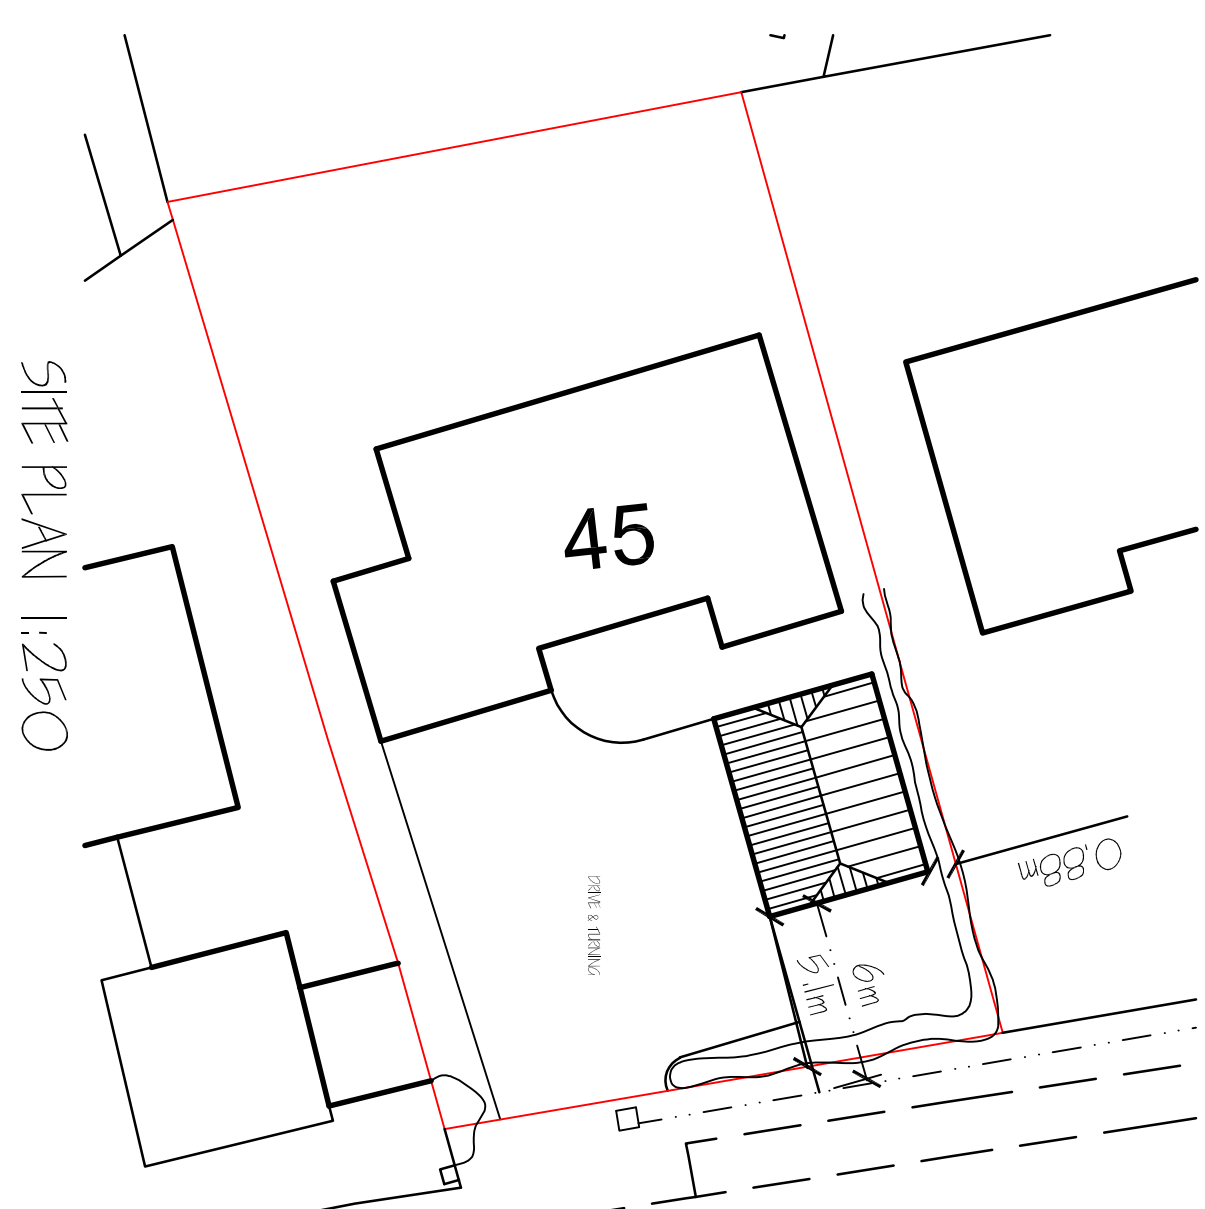
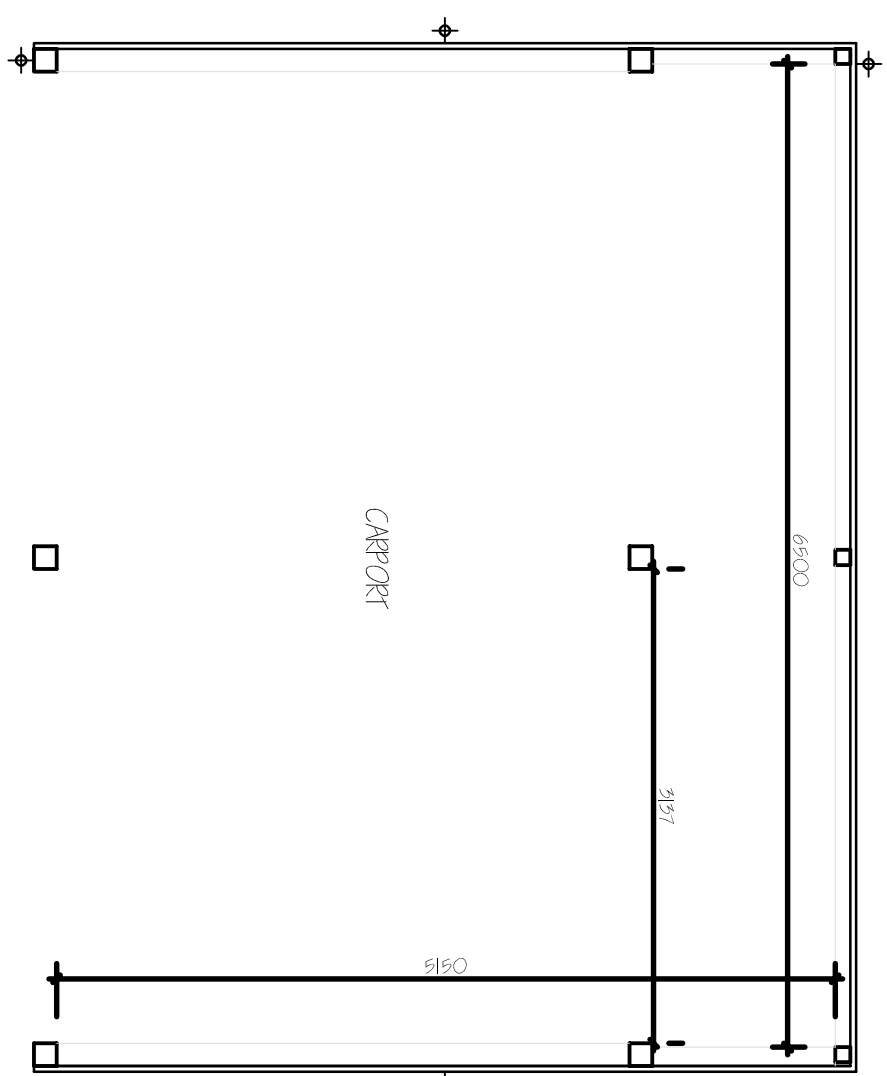
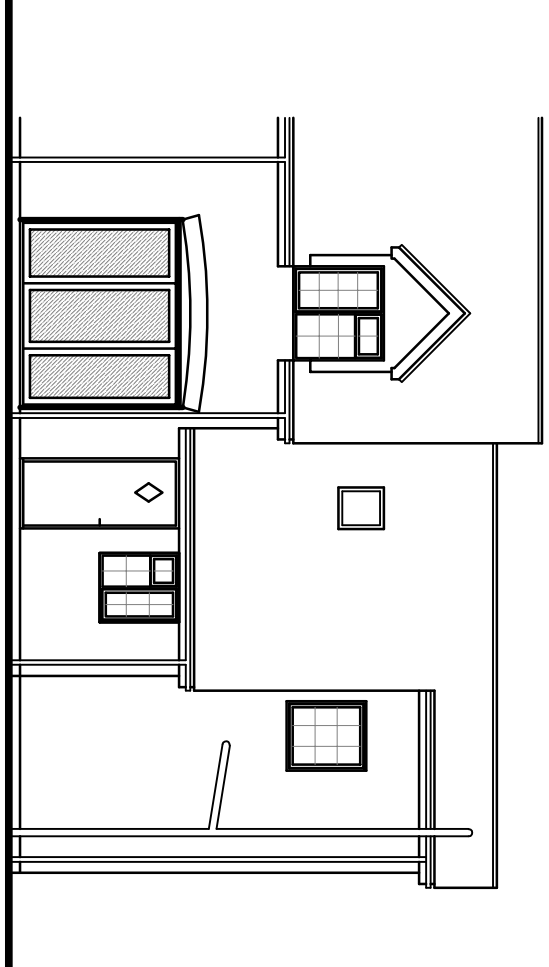
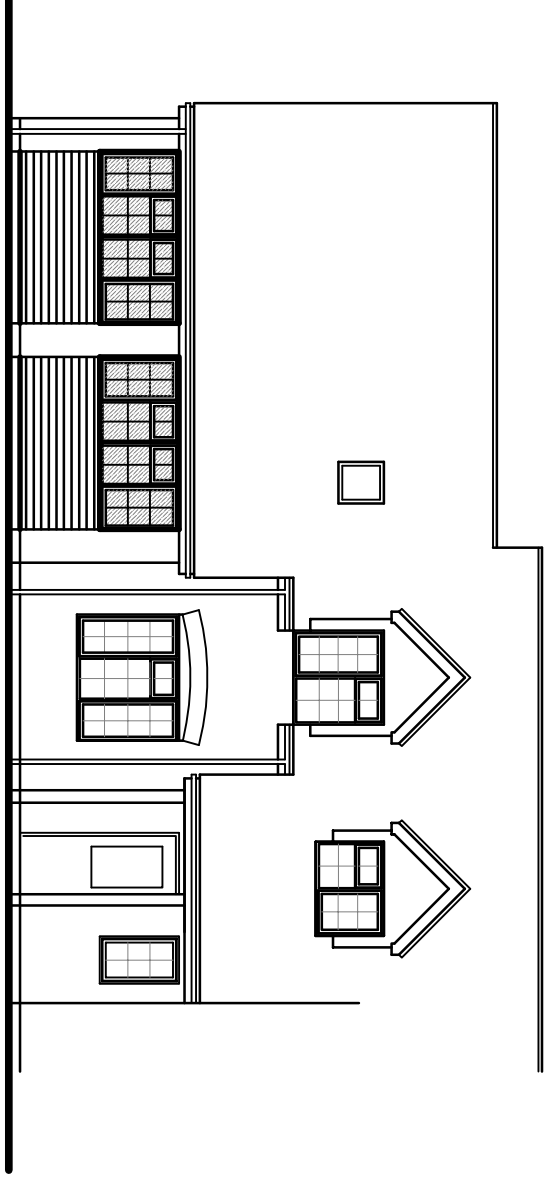
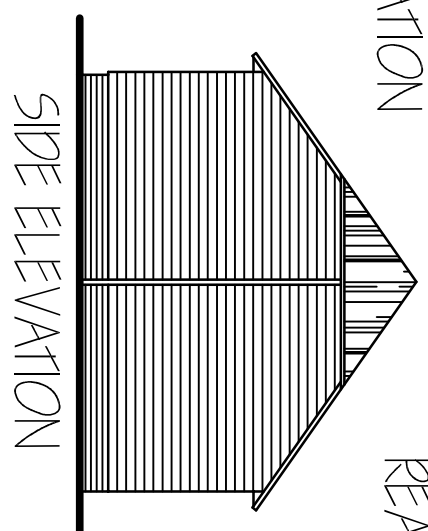
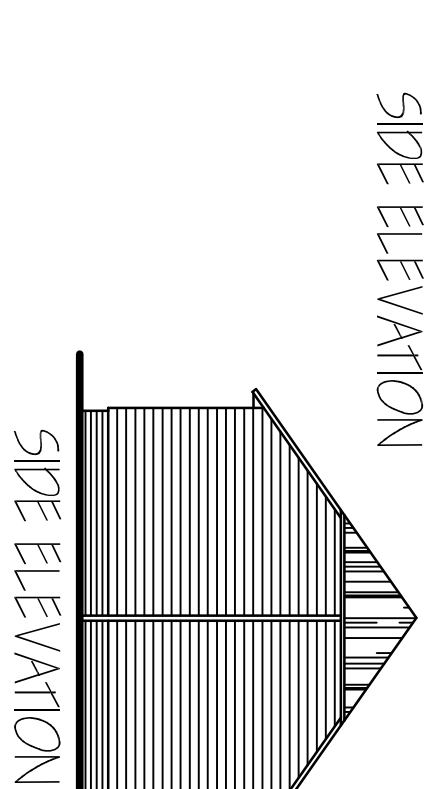
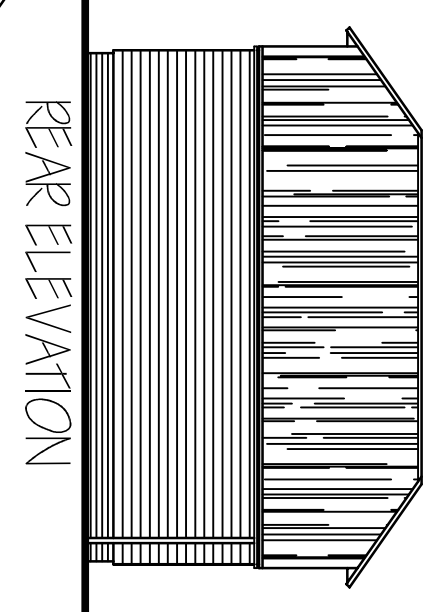
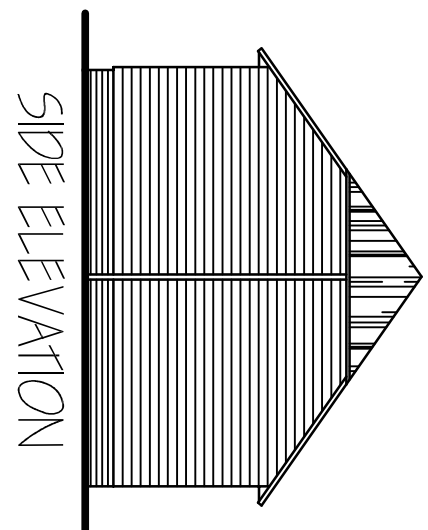
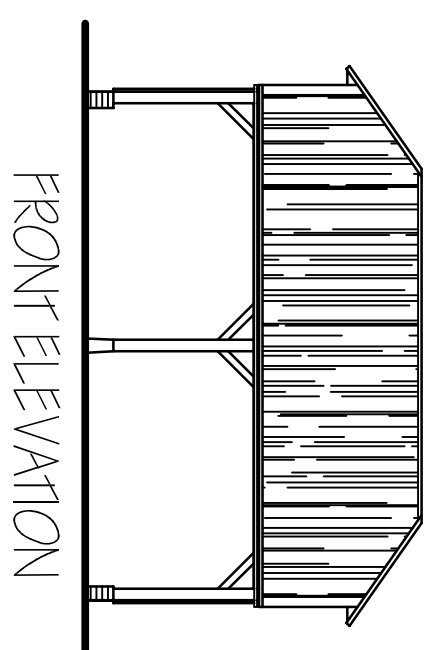
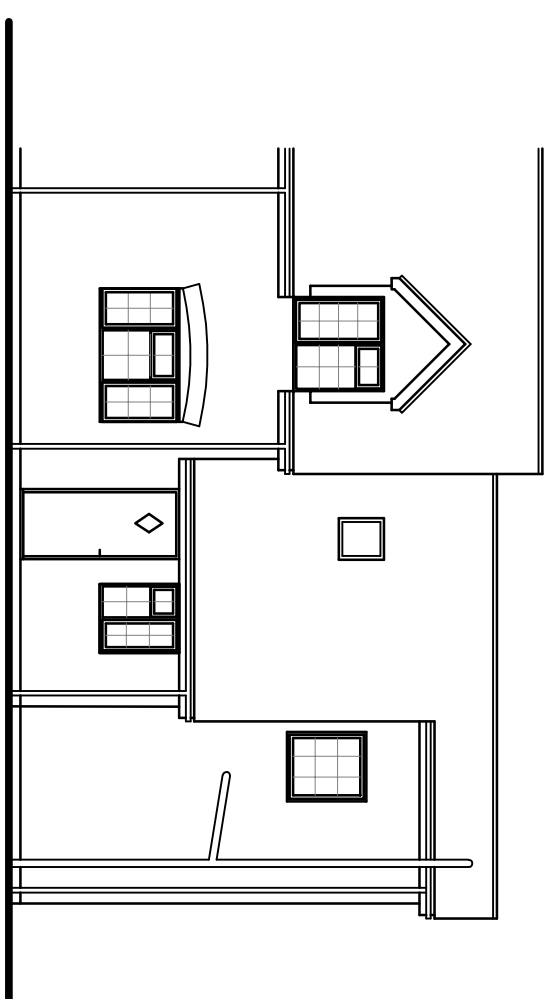


[illegible]

C. R. MERCHANT LTD.
1, ENG AMICE FIMO

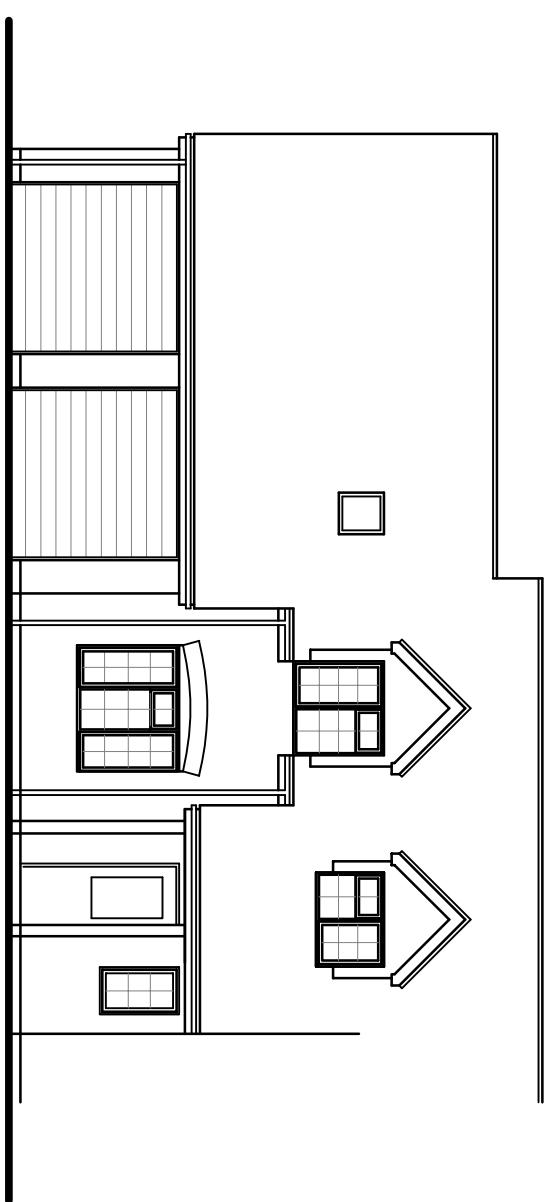

**ARCHITECTURAL, STRUCTURAL
AND LAND DRAINAGE
CONSULTANTS**

4 Wrights Mews
12A Park Road, Holbach,
Spalding, Lincs. PE9 5RE
Tel: 01430 850000
Fax: 01430 425744
E-Mail: gr.merchant@btconnect.com

Product

PROPOSED GARAGE & INTERVAL ALTERNATION
AT WOODHAM WYATE
SPALDING
Lincs. PE11 1PR.

Client	MR & MRS J. PROGNL		
Drawing	FLOOR PLANS & ELEVATIONS SITE & LOCATION PLANS		
Job Ref.	4091-22	Drawing No.	01B.
Date	DECEMBER 2022	Drawn	SLD

[illegible]