




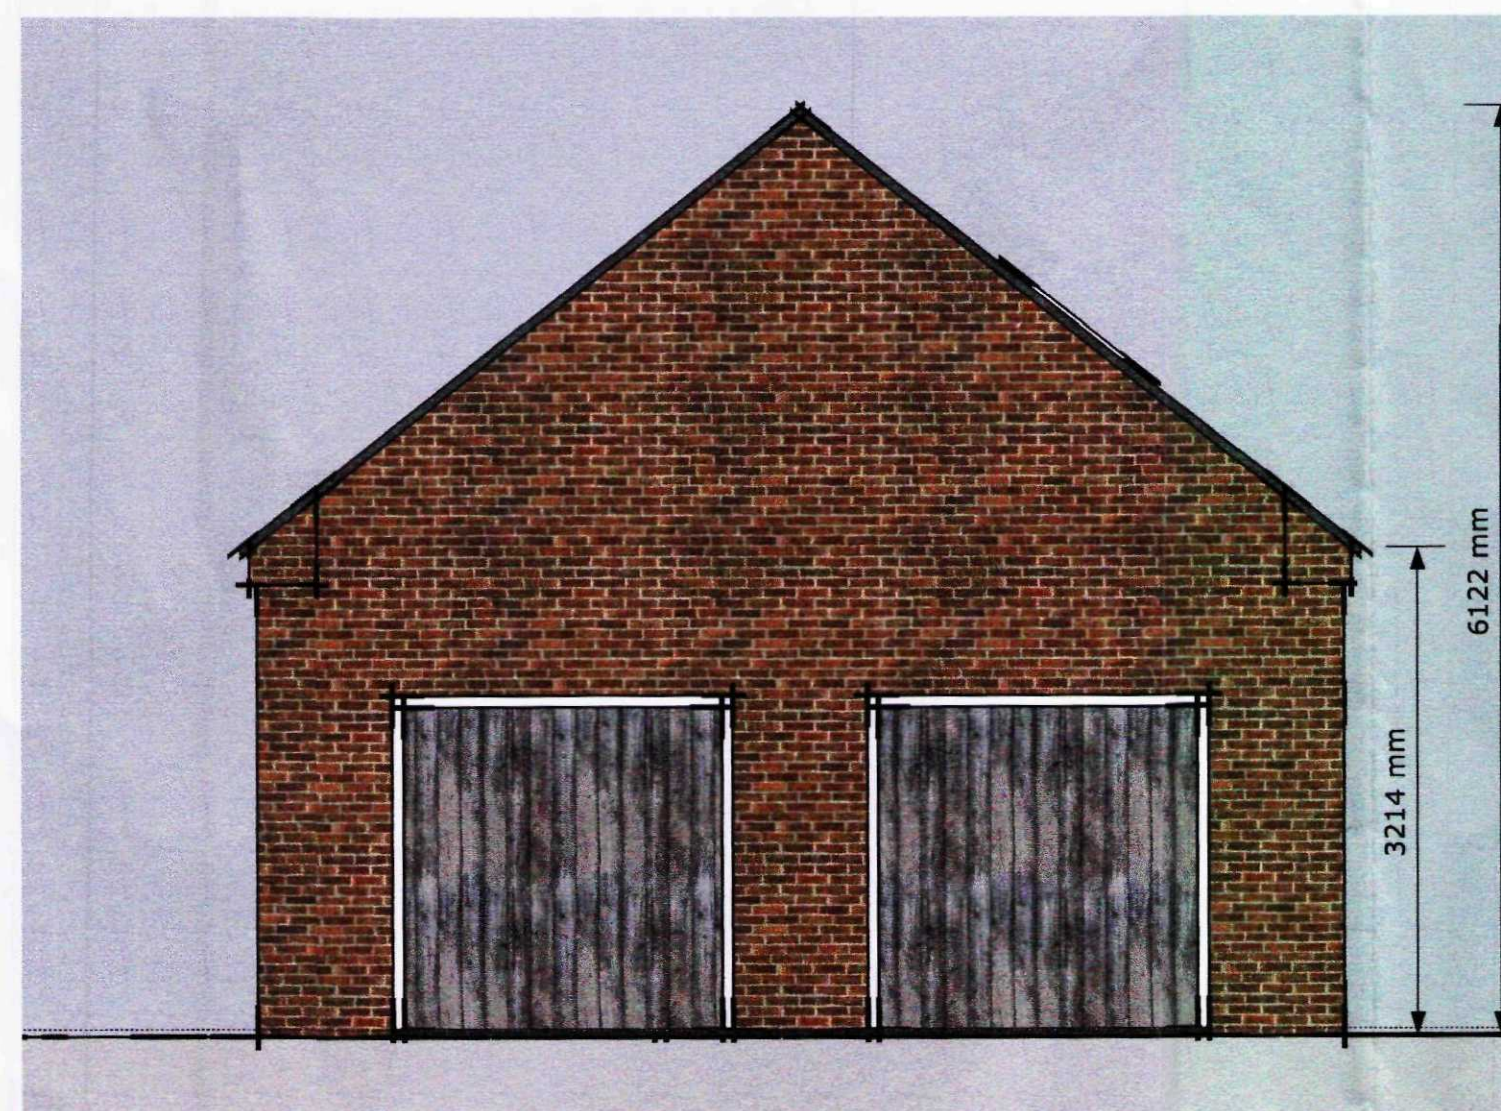


SOUTH EAST ELEVATION 1:50

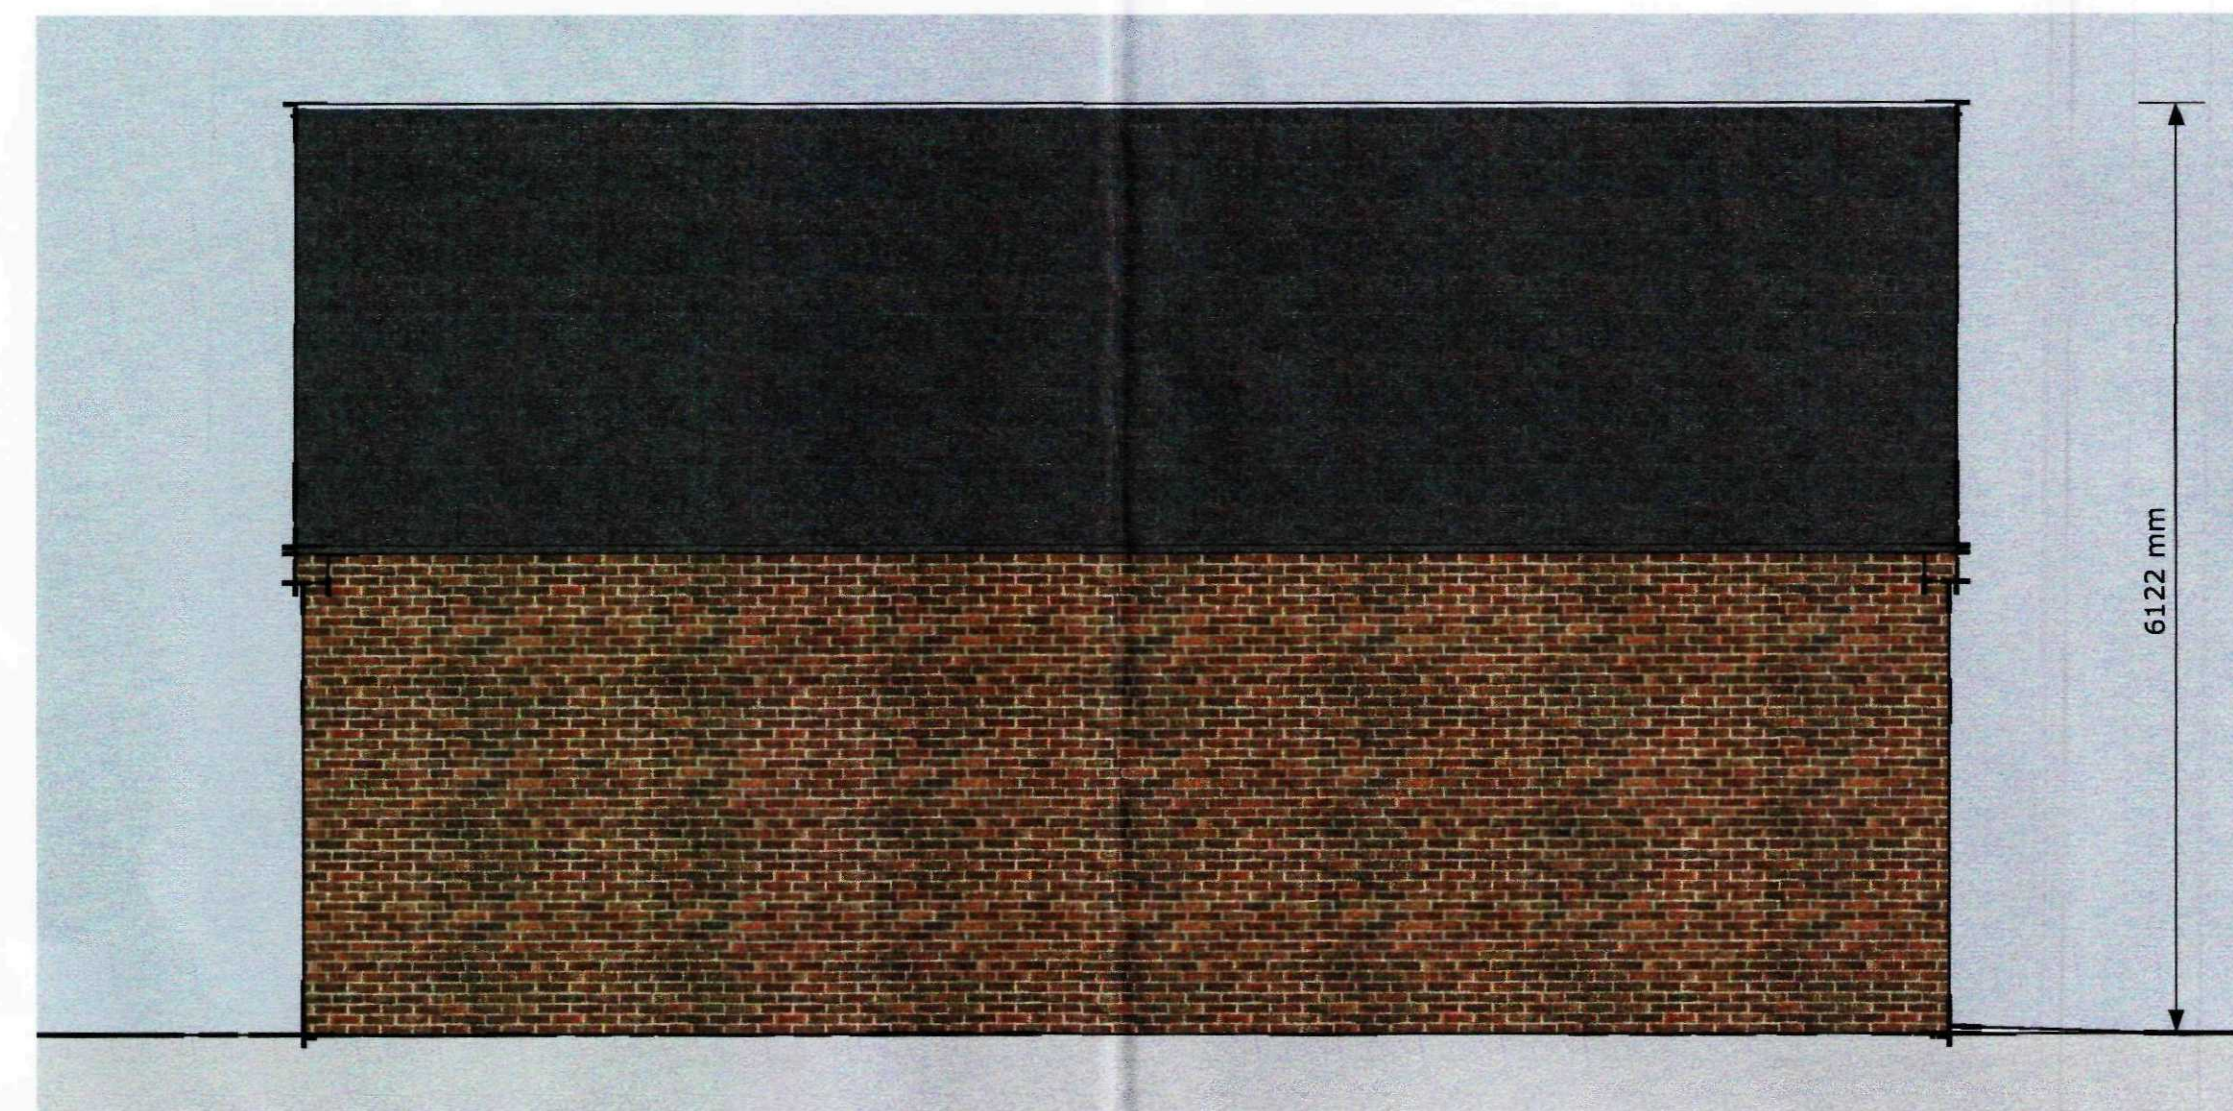


SOUTH WEST ELEVATION 1:50

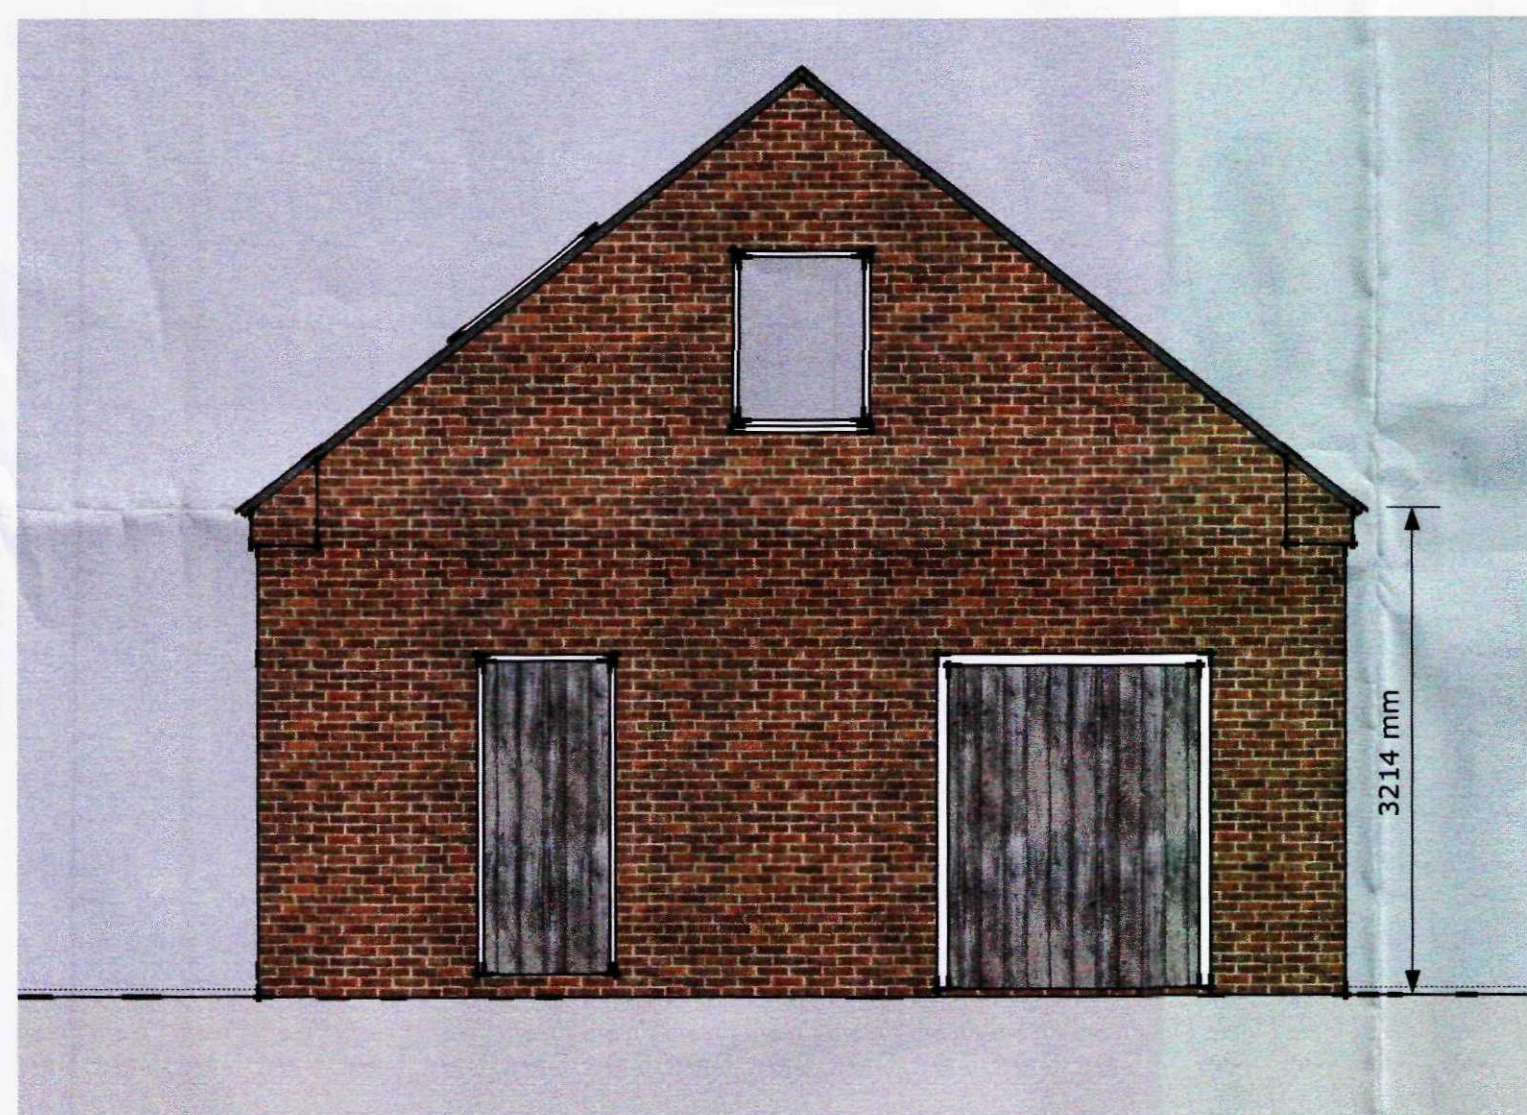

NORTH WEST ELEVATION 1:50

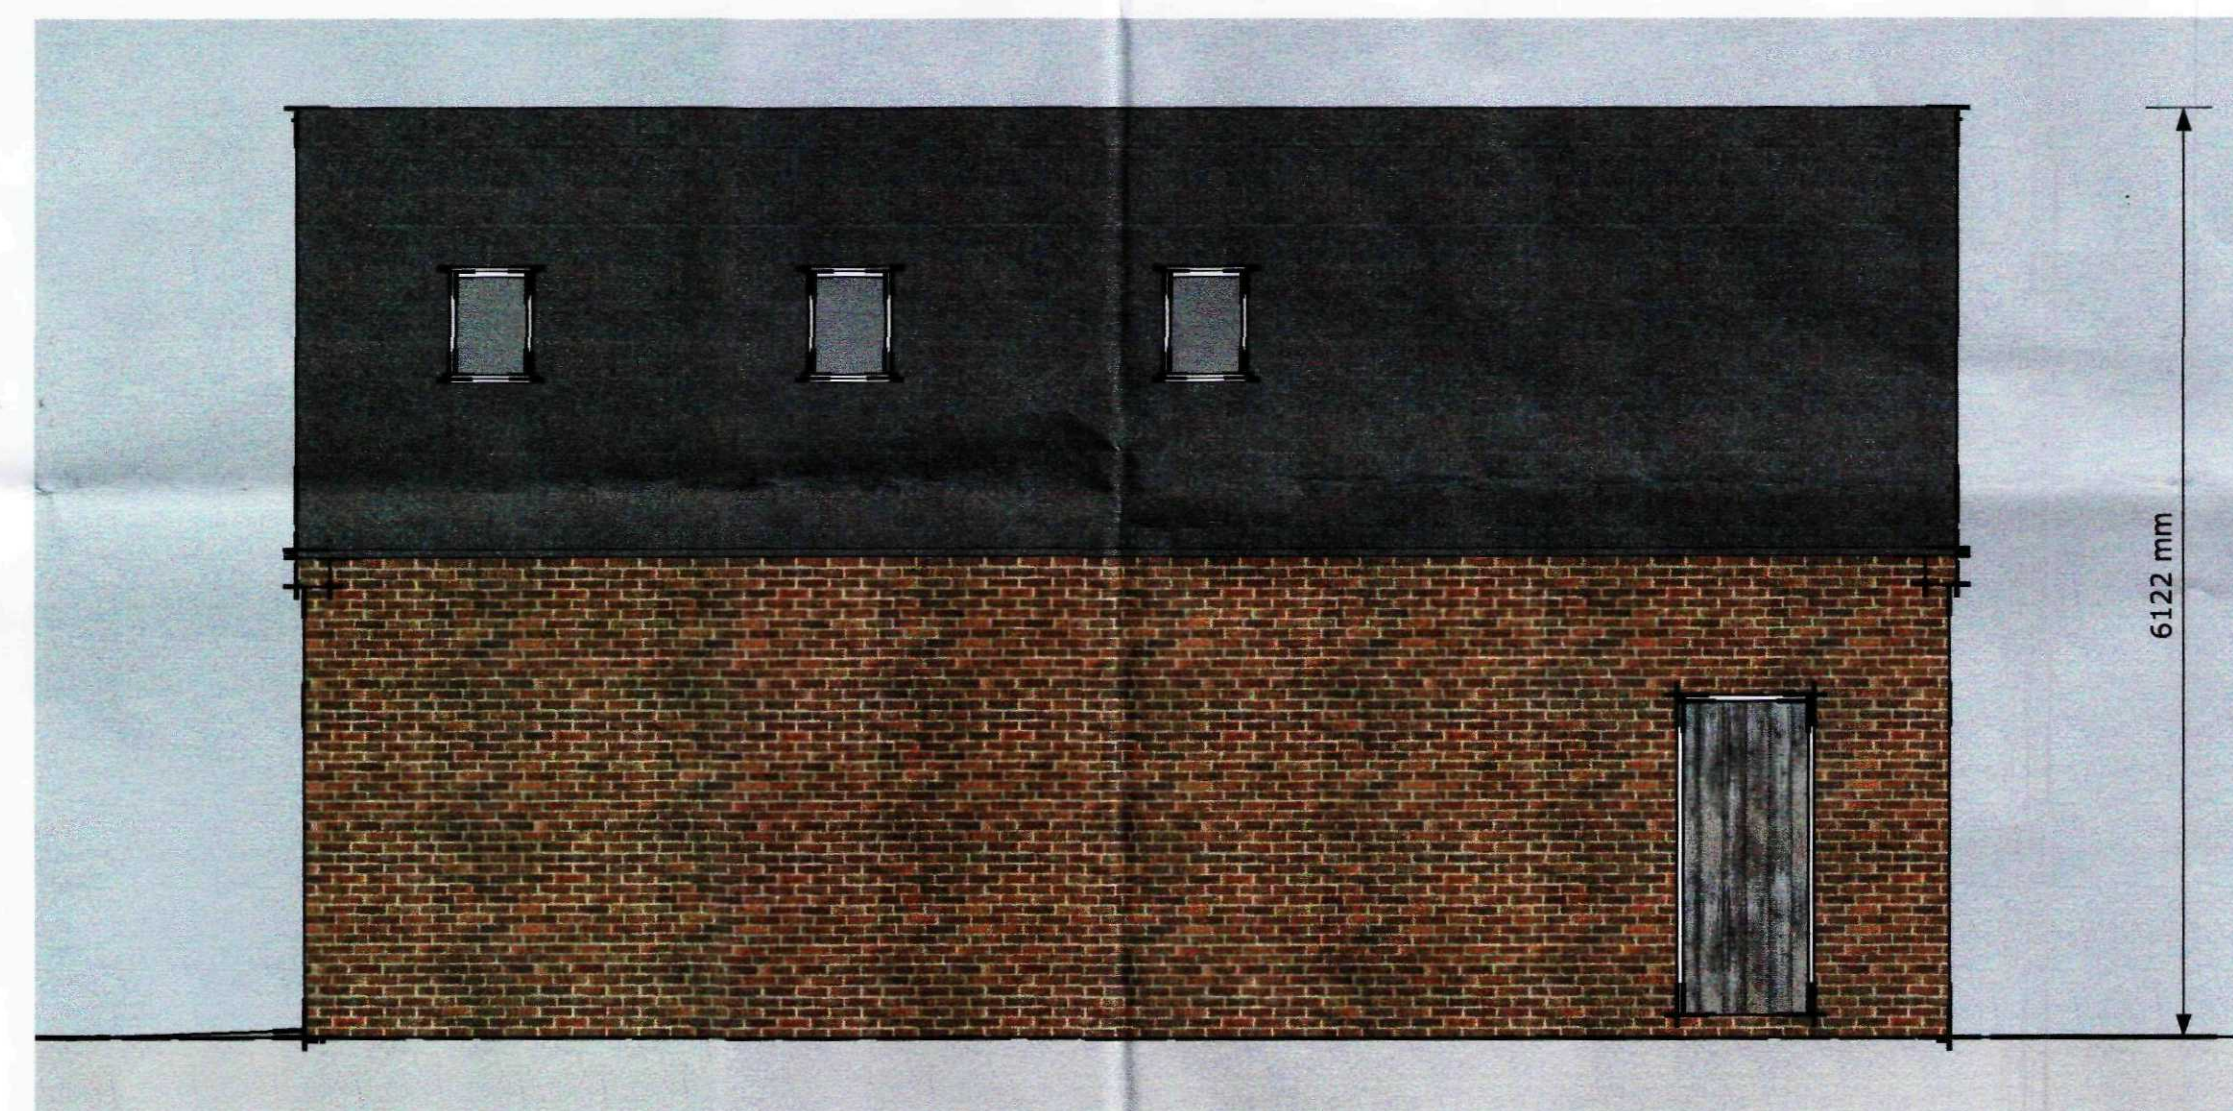

NORTH EAST ELEVATION 1:50

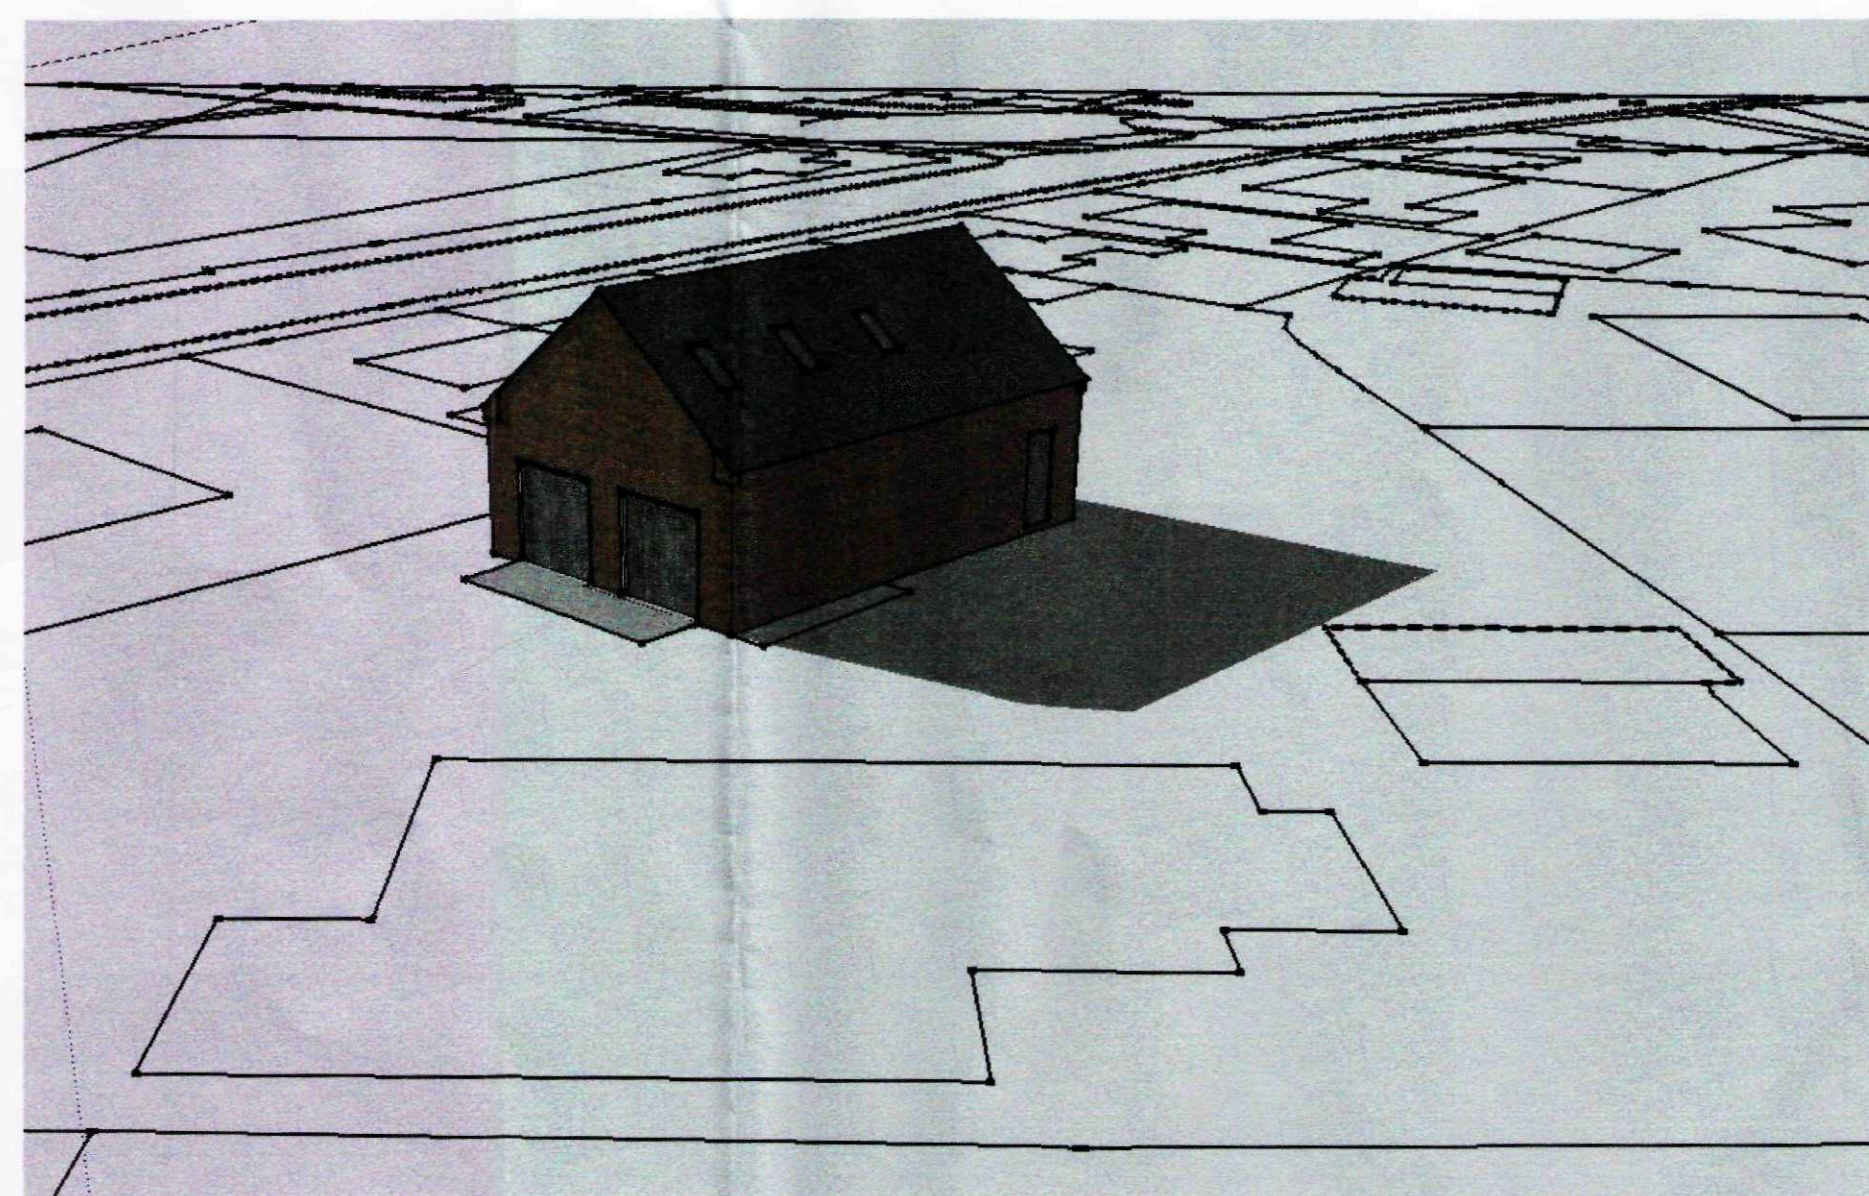


3D VISUALISATION N.T.S.

DO NOT SCALE FROM THIS DRAWING - IF IN DOUBT - ASK



Albion Technical Solutions

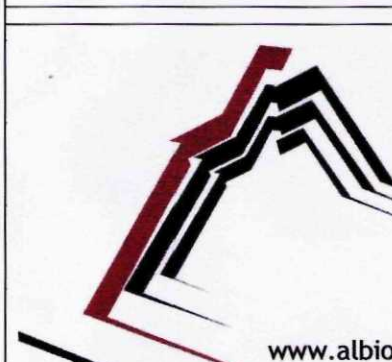A GABLE WINDOW ADDED - PLANNING JAN' 2012	
 8 Malvern Avenue Spalding Lincs PE11 2DG Tel: 01775 714449 Fax: 01775 667541 www.albion-technical-solutions.com	
Architectural Design & Planning Consultants	
CLIENT MR P HAMMOND	
PROJECT PROPOSED NEW GARAGE 'MARDEN' CLAY LAKE SPALDING Lincs. PE11 2QG	
DRAWING TITLE PROPOSED ELEVATIONS	
DRAWING STATUS PRELIMINARY	
SCALE AS NOTED	DATE JAN' 2012
PROJECT NO. ATS/126-10	REVISION
DRAWING NO. 03	ORIGINAL SHEET SIZE A1

Copyright Albion Technical Solutions