


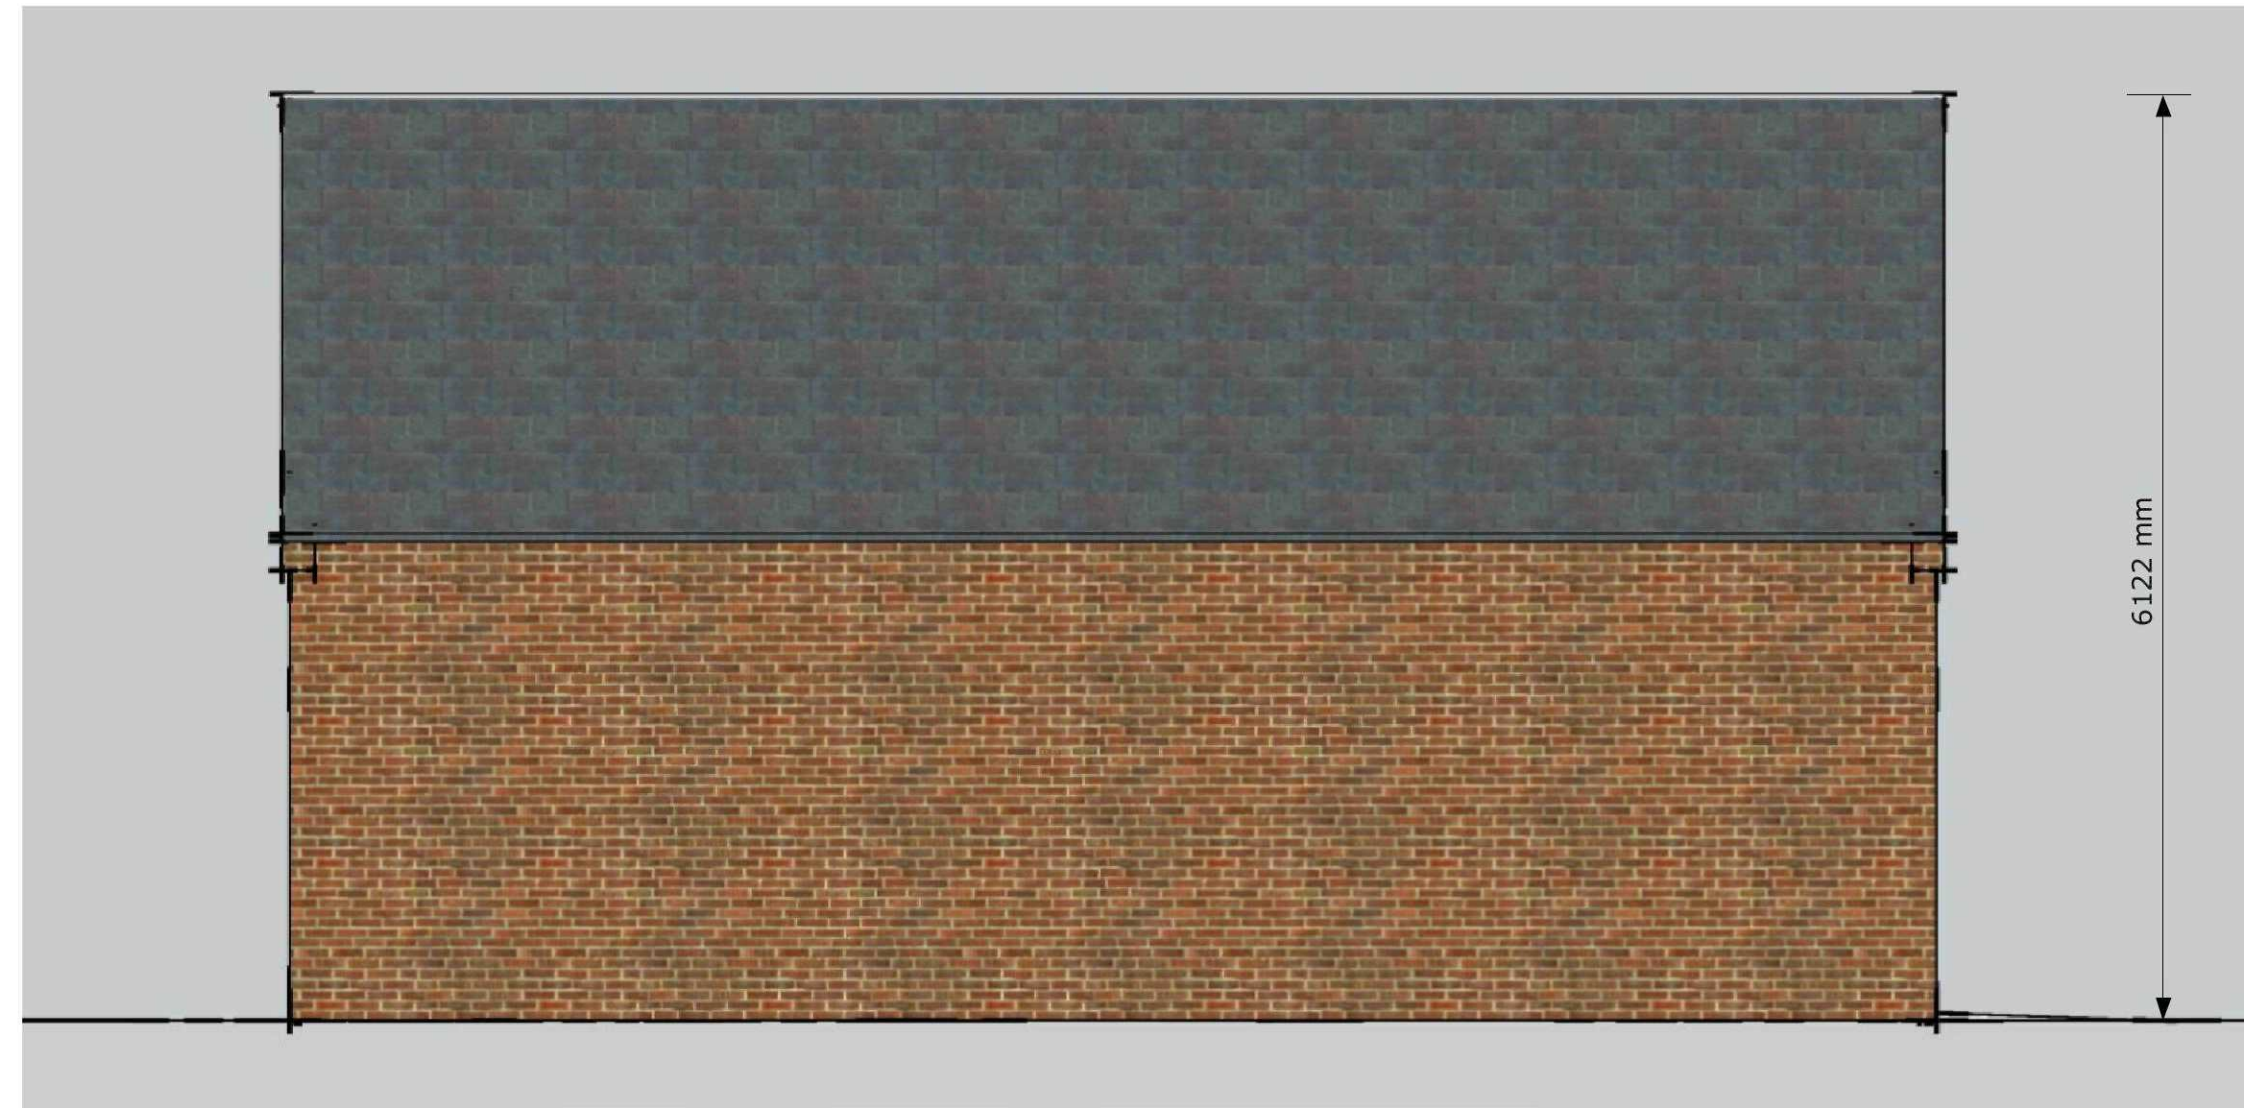


SOUTH EAST ELEVATION 1:50



SOUTH WEST ELEVATION 1:50



NORTH WEST ELEVATION 1:50

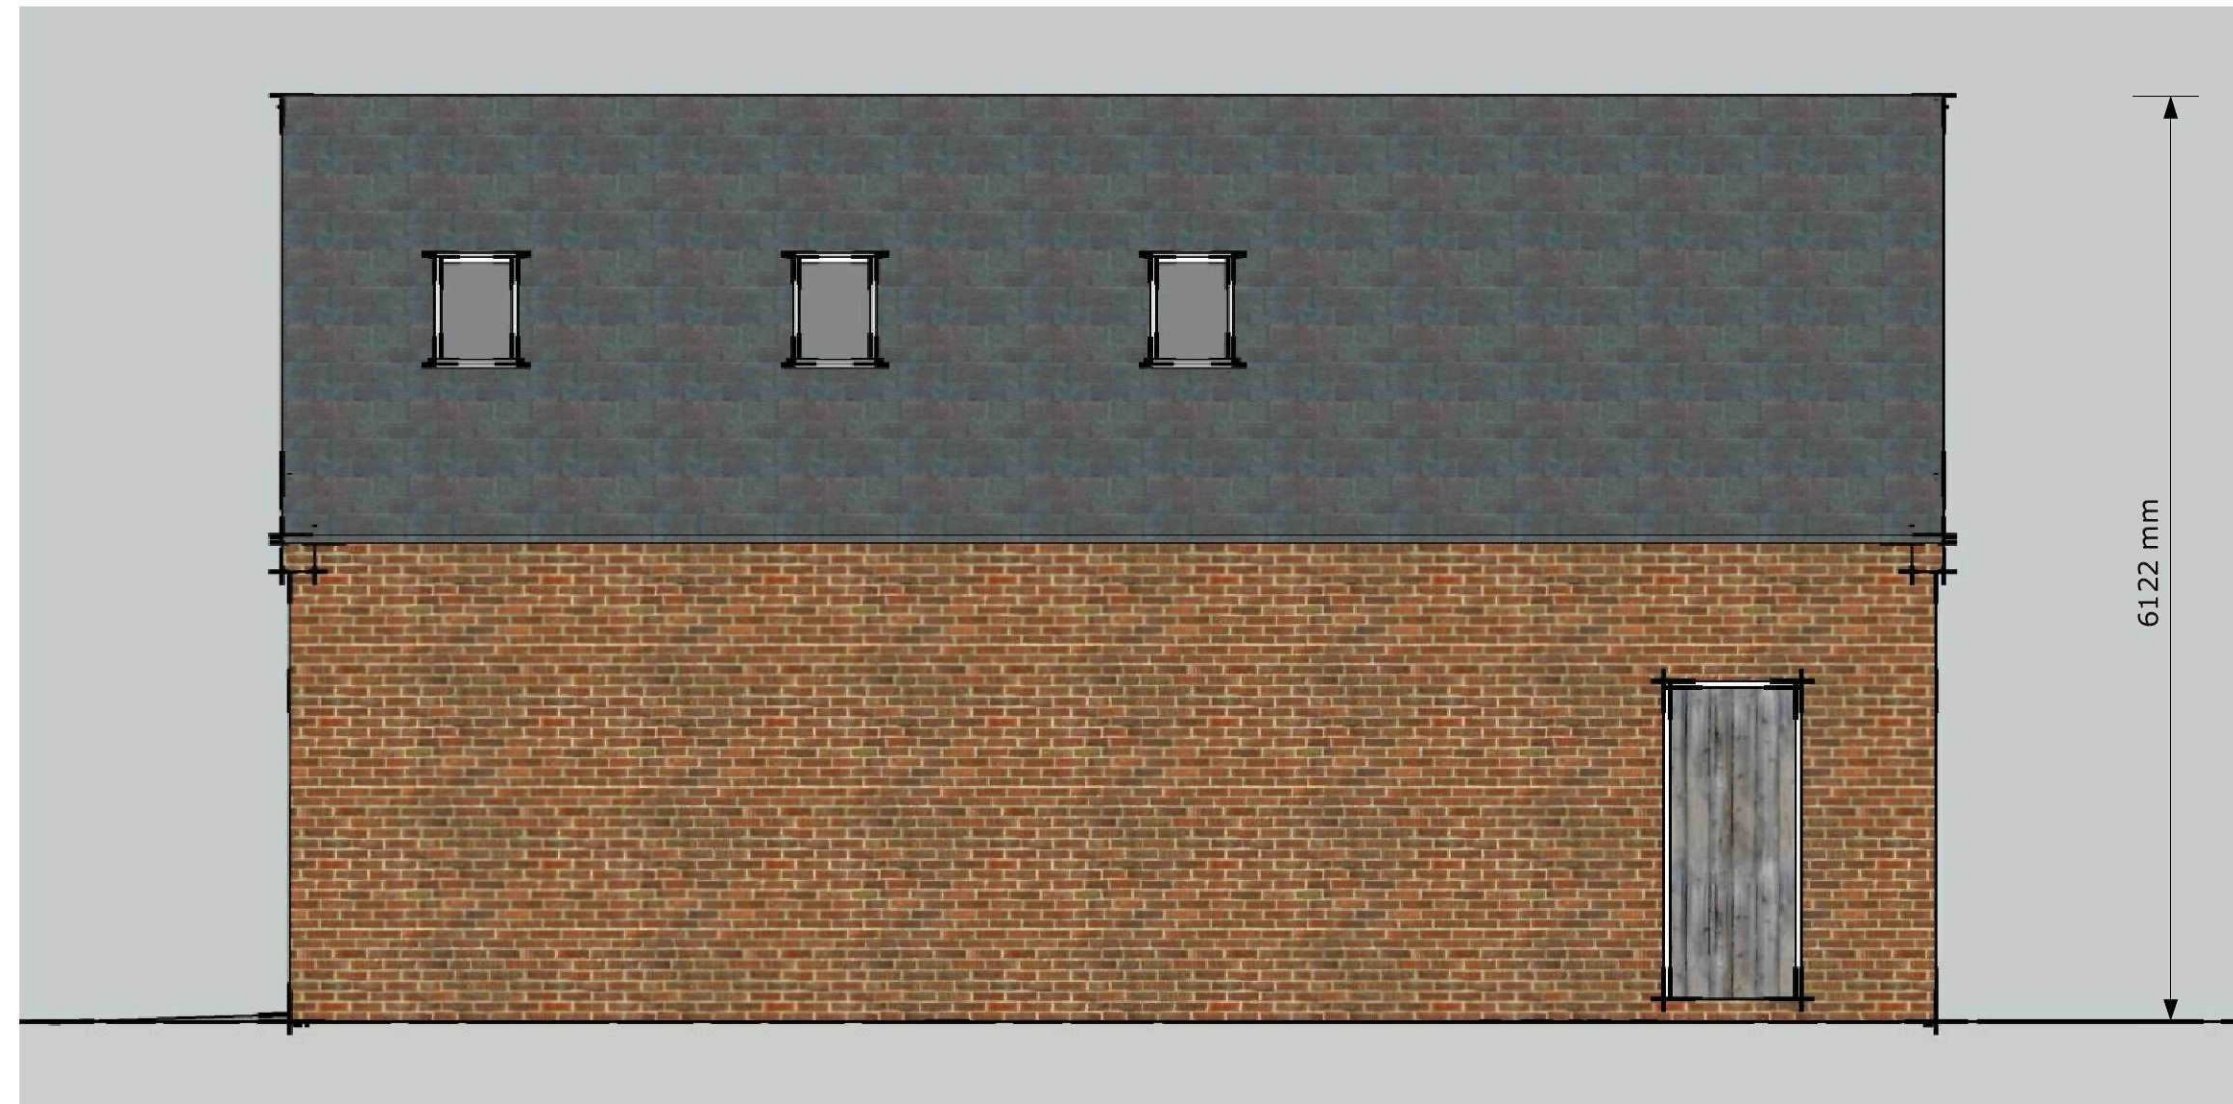

NORTH EAST ELEVATION 1:50



3D VISUALISATION N.T.S.



CLIENT		MR P HAMMOND	
PROJECT		PROPOSED NEW GARAGE 'MARDEN' CLAY LAKE SPALDING Lincs. PE11 2QG	
DRAWING TITLE		PROPOSED ELEVATIONS	
DRAWING STATUS		PRELIMINARY	
SCALE	AS NOTED	DATE	JAN' 20 12
PROJECT No.	ATS/ 126 - 10	REVISION	
DRAWING No.	03	ORIGINAL SHEET SIZE	A1