


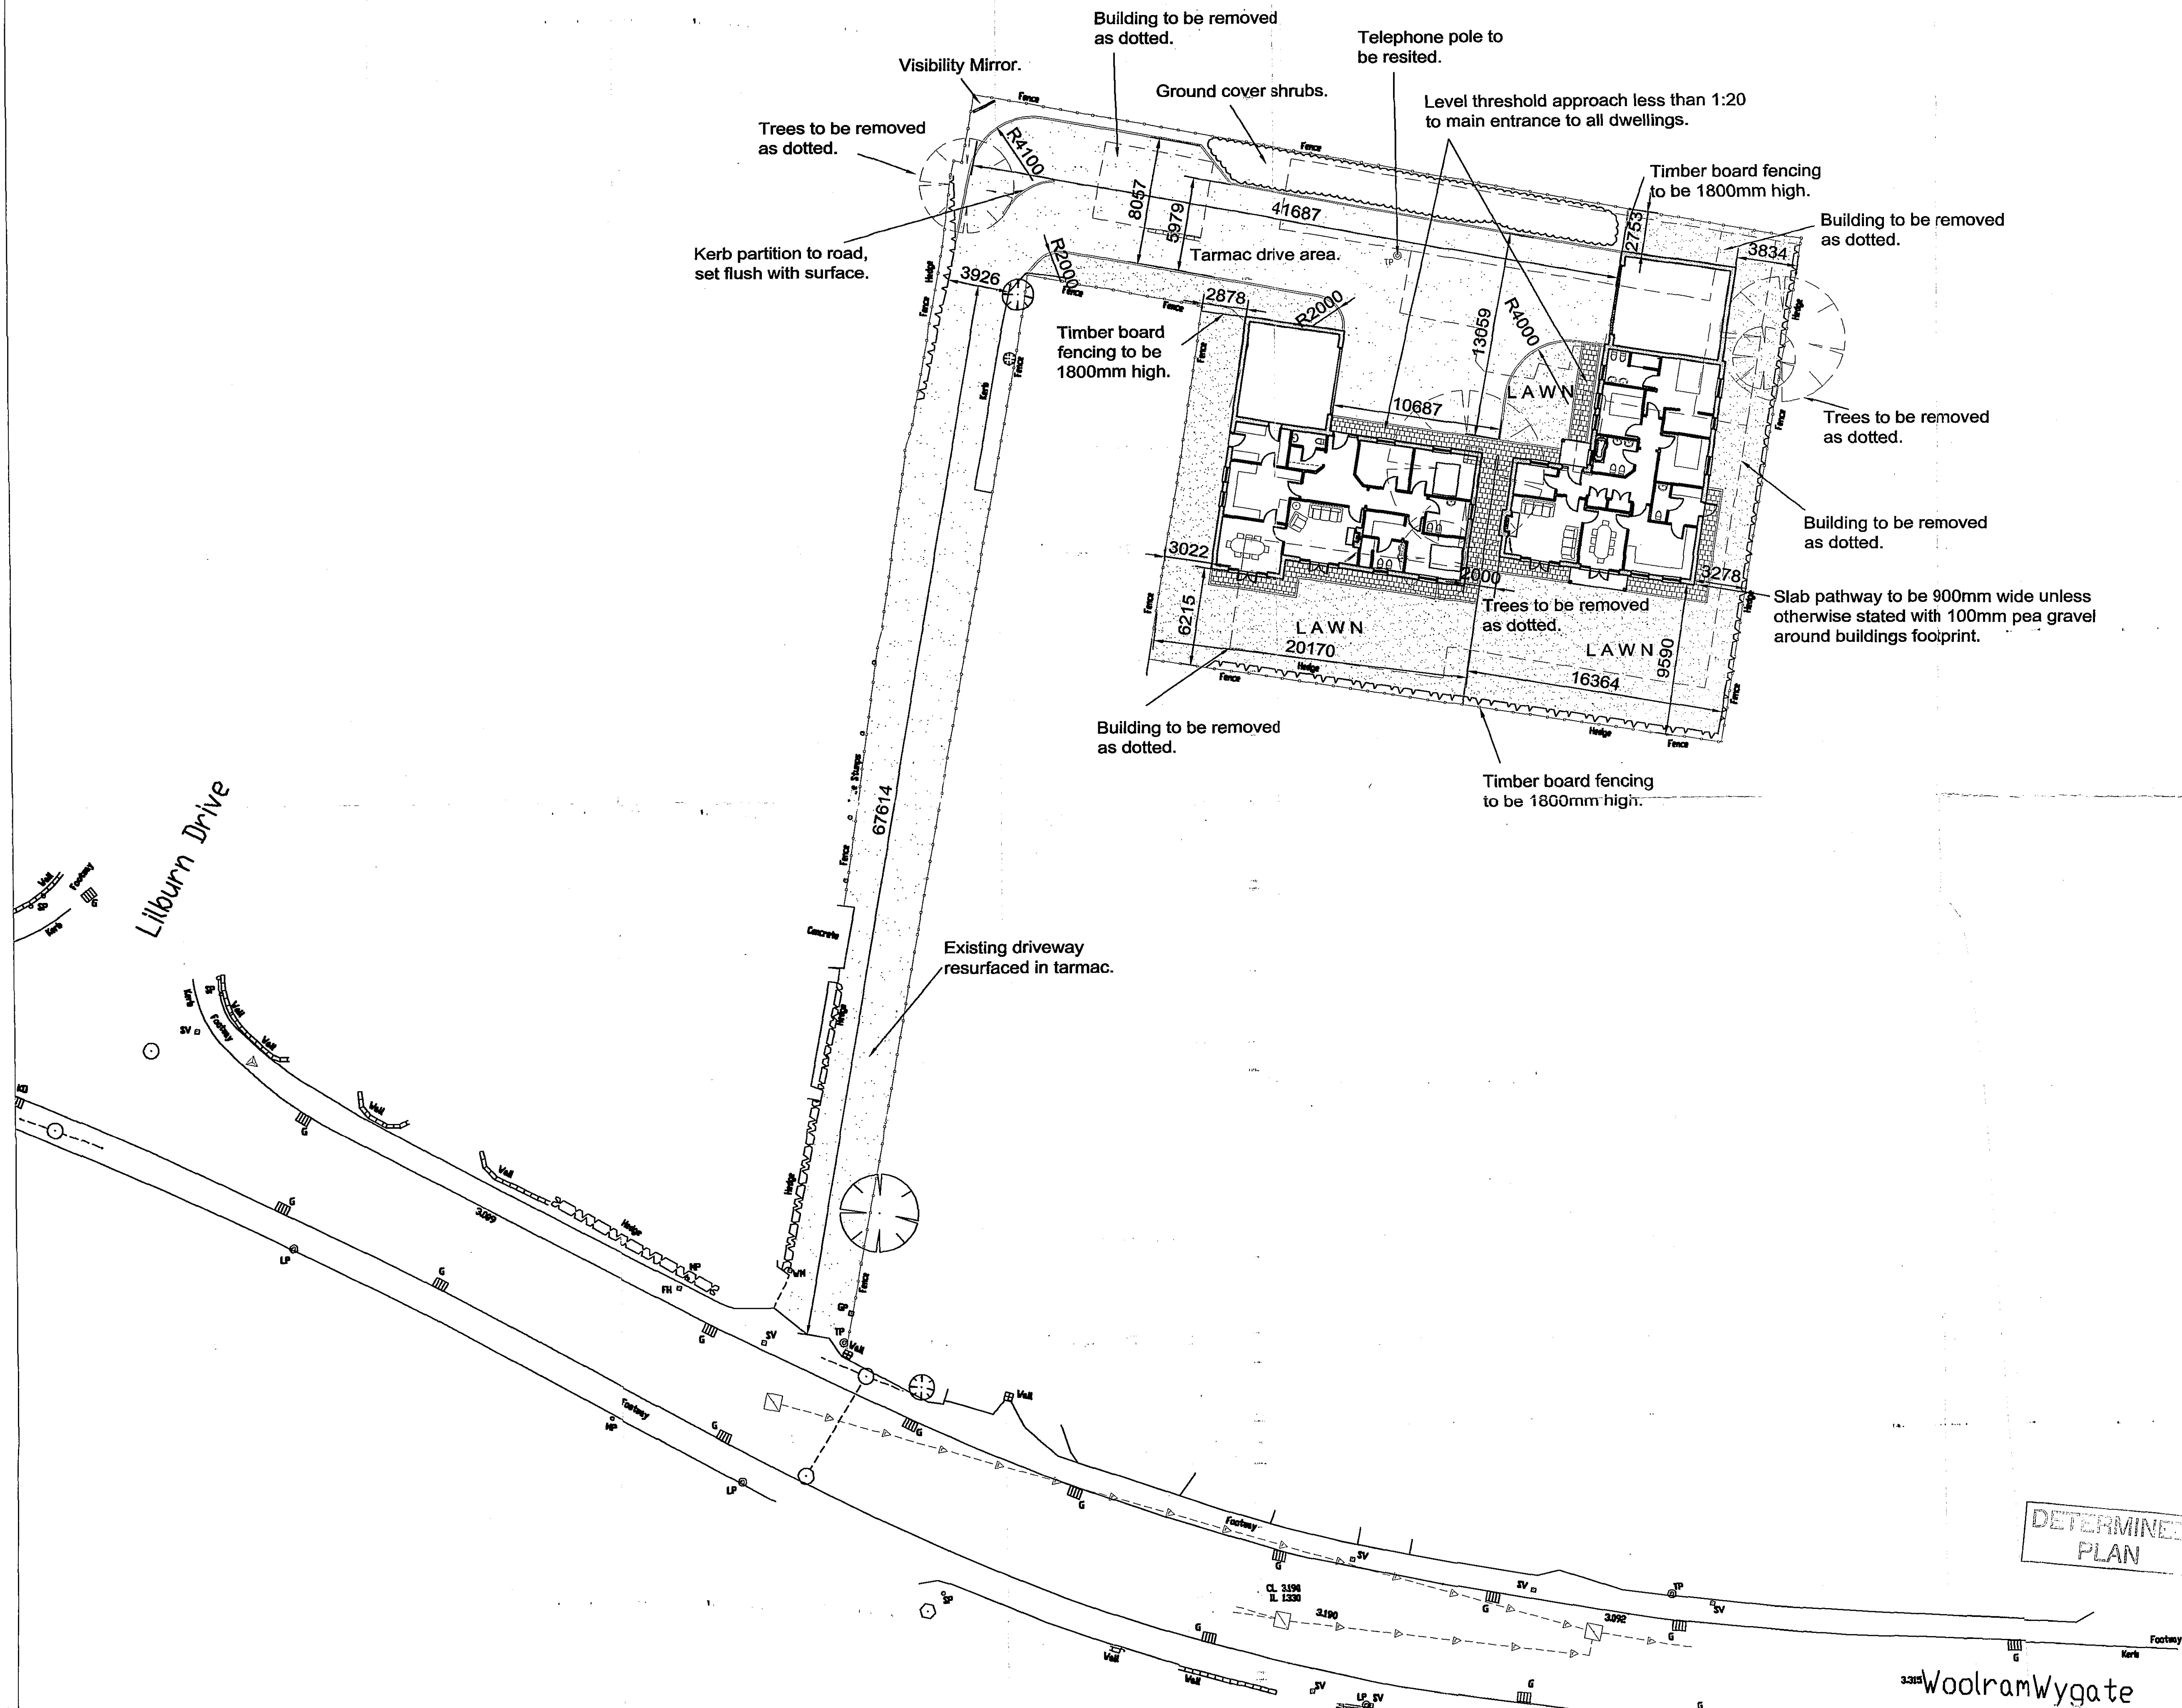


Oglesby & Limb Ltd

Chartered Architects
and Building Surveyors

67 London Road
Newark, Notts
NG24 1RZ

Tel: 01636 702030
Fax: 01636 703740
e-mail: design@o-ltd.co.uk

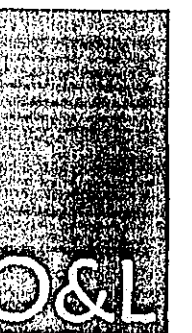

Client:

Stepford Homes

Project:

Proposed Residential Development
Land off Woolram Wygate,
Spalding

Drawing Title:

Proposed Site Plan

Planning SHDC
03 JAN 2007

Ref: 0006/07

PLANNING APPLICATION ISSUE

Date:

Nov. 2006

Scale:

1:200.

Drawn by:

CDA.

Checked by:

AJO.

Drawing Number:

A0482 - 20

Rev: