


DO NOT SCALE THIS DRAWING. THE DIMENSIONS ARE TO BE CHECKED ON SITE AND REPORT ANY DISCREPANCIES TO OGLESBY & LIMB LTD. THE CONTENTS OF THIS DRAWING ARE COVERED BY COPYRIGHT AND REMAIN THE PROPERTY OF OGLESBY & LIMB LTD. WRITTEN APPROVAL MUST BE OBTAINED FROM OGLESBY & LIMB LTD PRIOR TO DUPLICATION OR REPRODUCTION OF THIS DRAWING OR ITS CONTENTS. ANY DIMENSIONS NOT SHOWN ARE TO BE CHECKED AND AGREED WITH OGLESBY & LIMB LTD.




Rainwater goods to be white squareline plastic.
Windows & door to be white uPVC.
Windows cills to be stone finished.
Windows to have brick head soldier course.

Front Elevation as Proposed
Scale 1:50

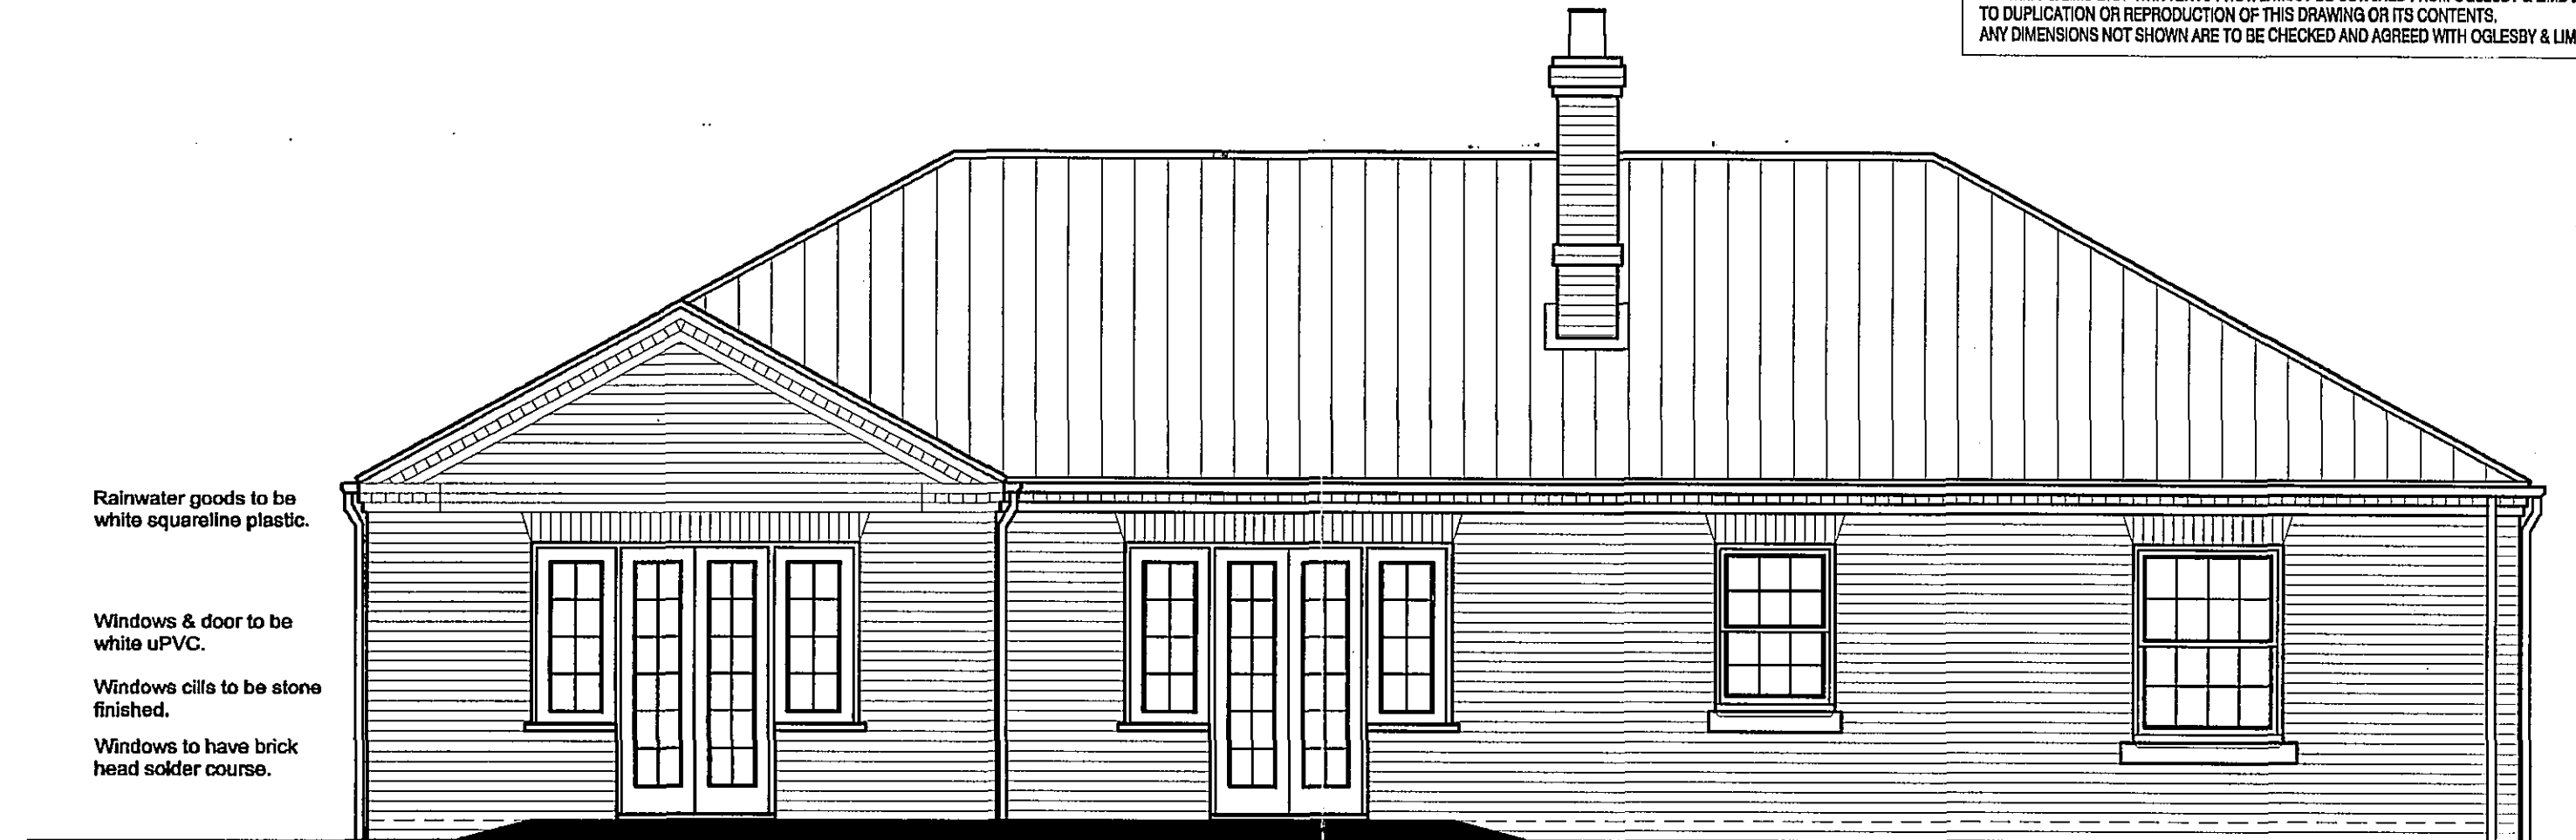


Rainwater goods to be white squareline plastic.
Windows & door to be white uPVC.
Windows cills to be stone finished.
Windows to have brick head soldier course.

Rear Elevation as Proposed
Scale 1:50

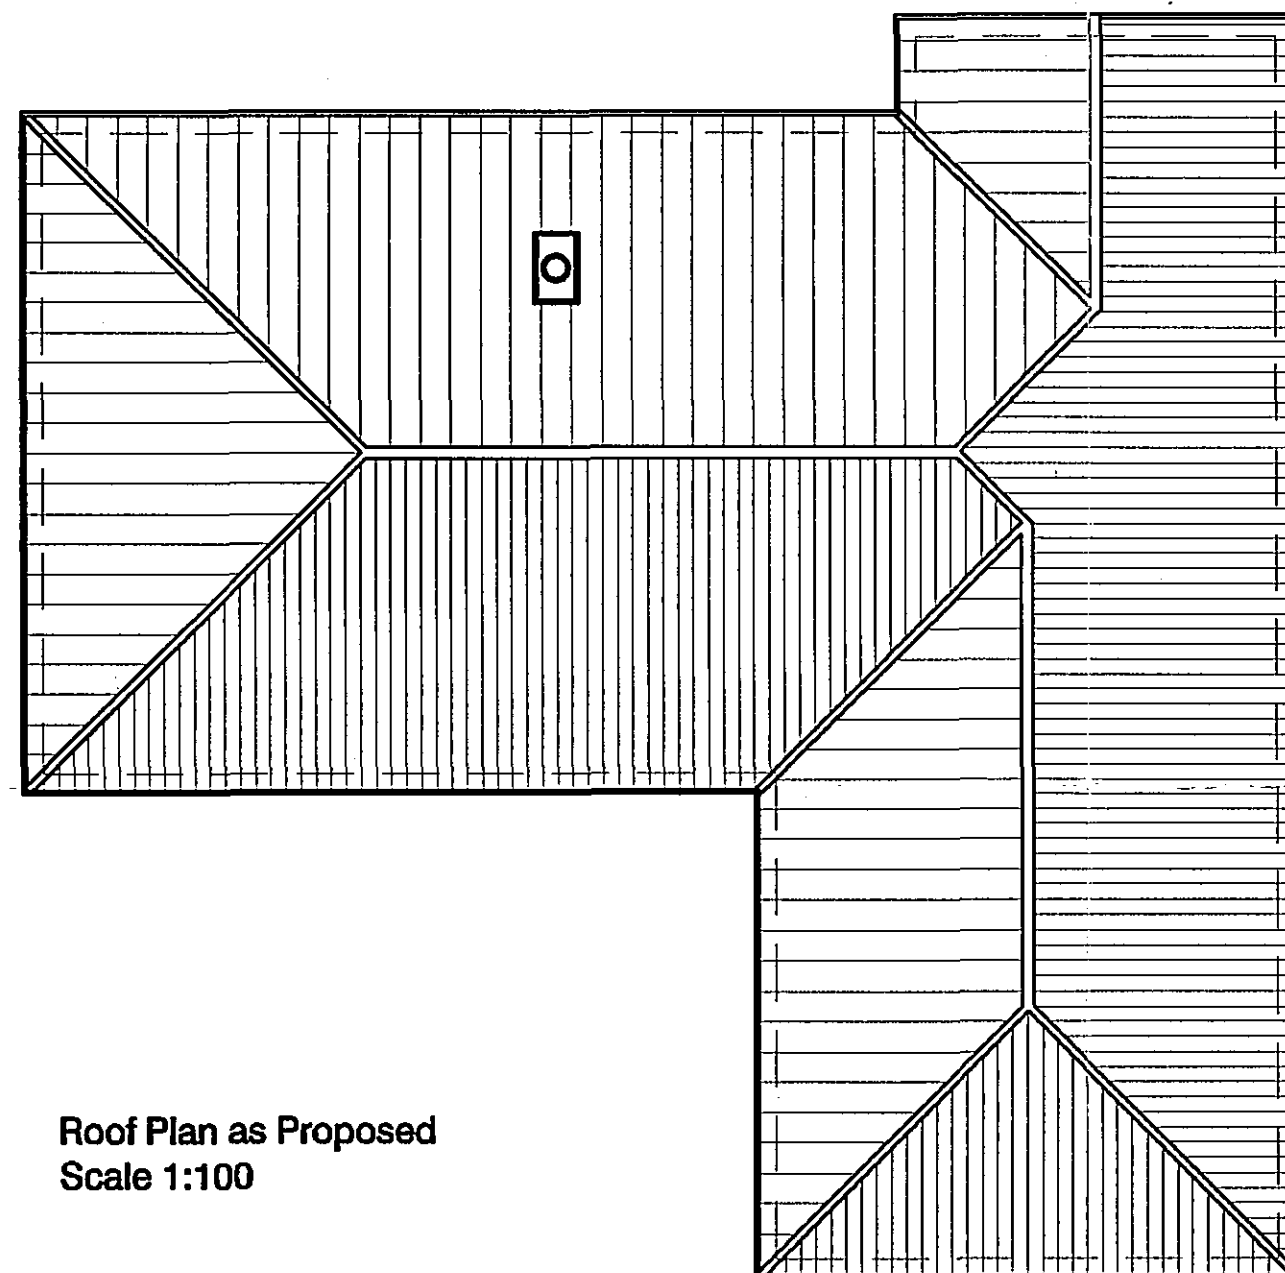


Roof Plan as Proposed
Scale 1:100

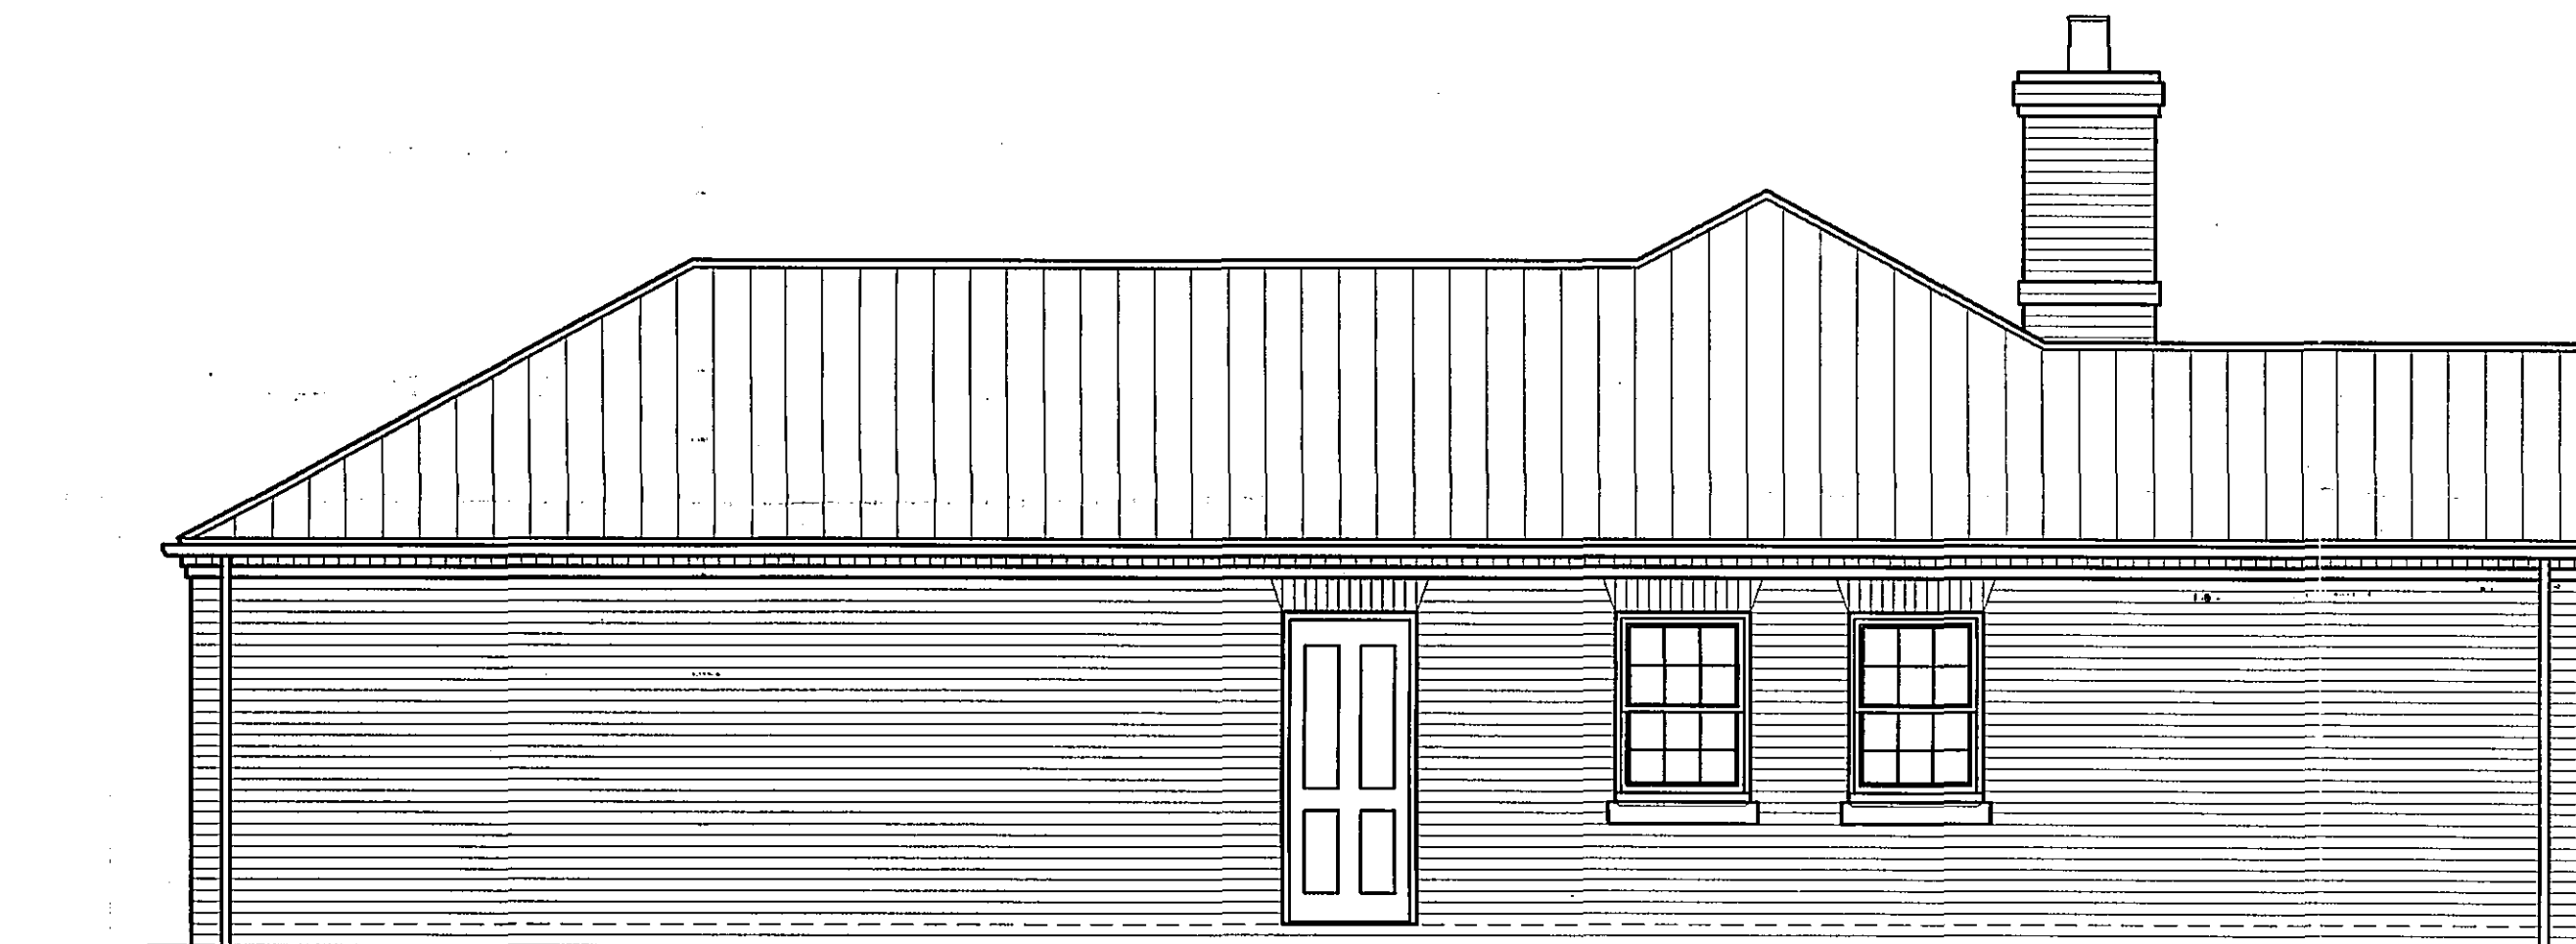


Rainwater goods to be white squareline plastic.
Windows & door to be white uPVC.
Windows cills to be stone finished.
Windows to have brick head soldier course.

Side Elevation as Proposed
Scale 1:50

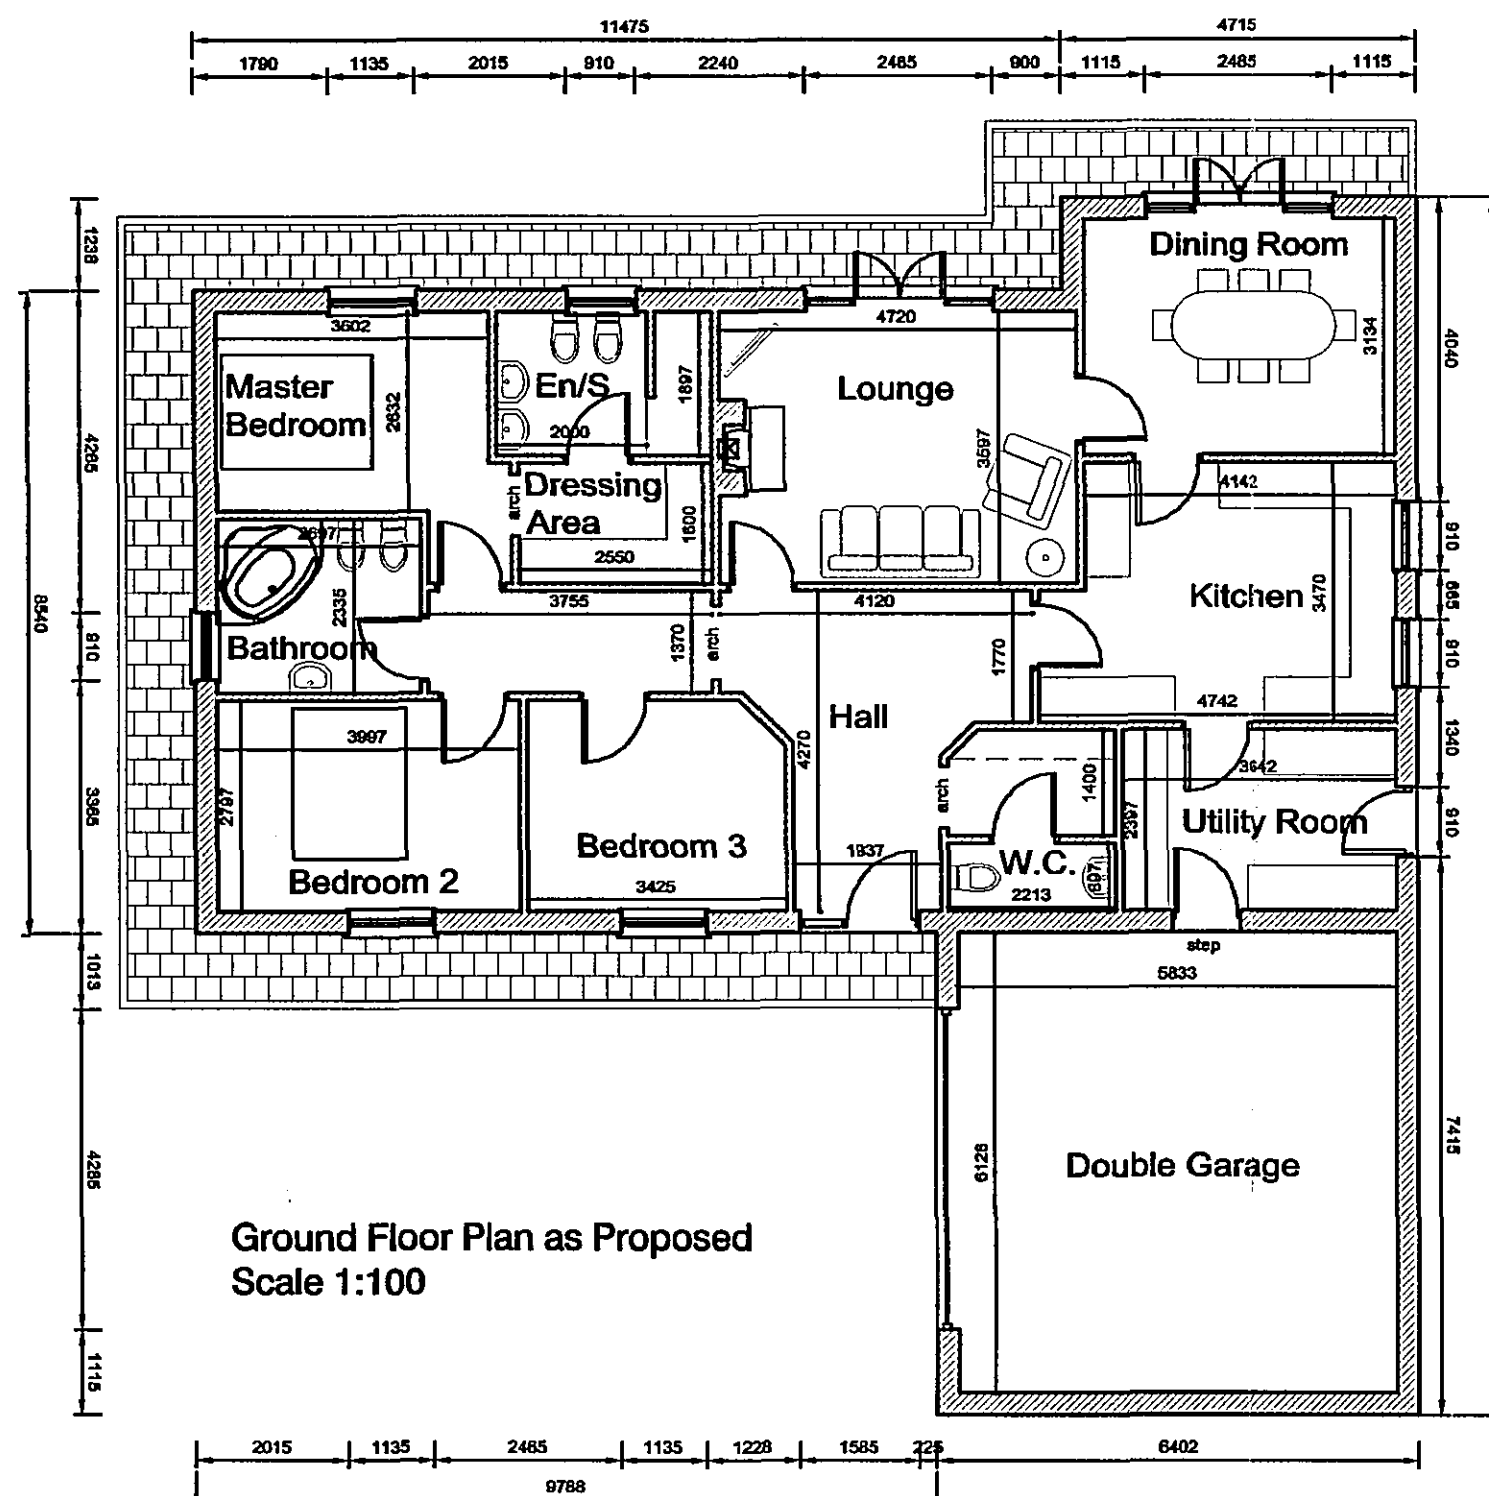

Ground Floor Plan as Proposed
Scale 1:100

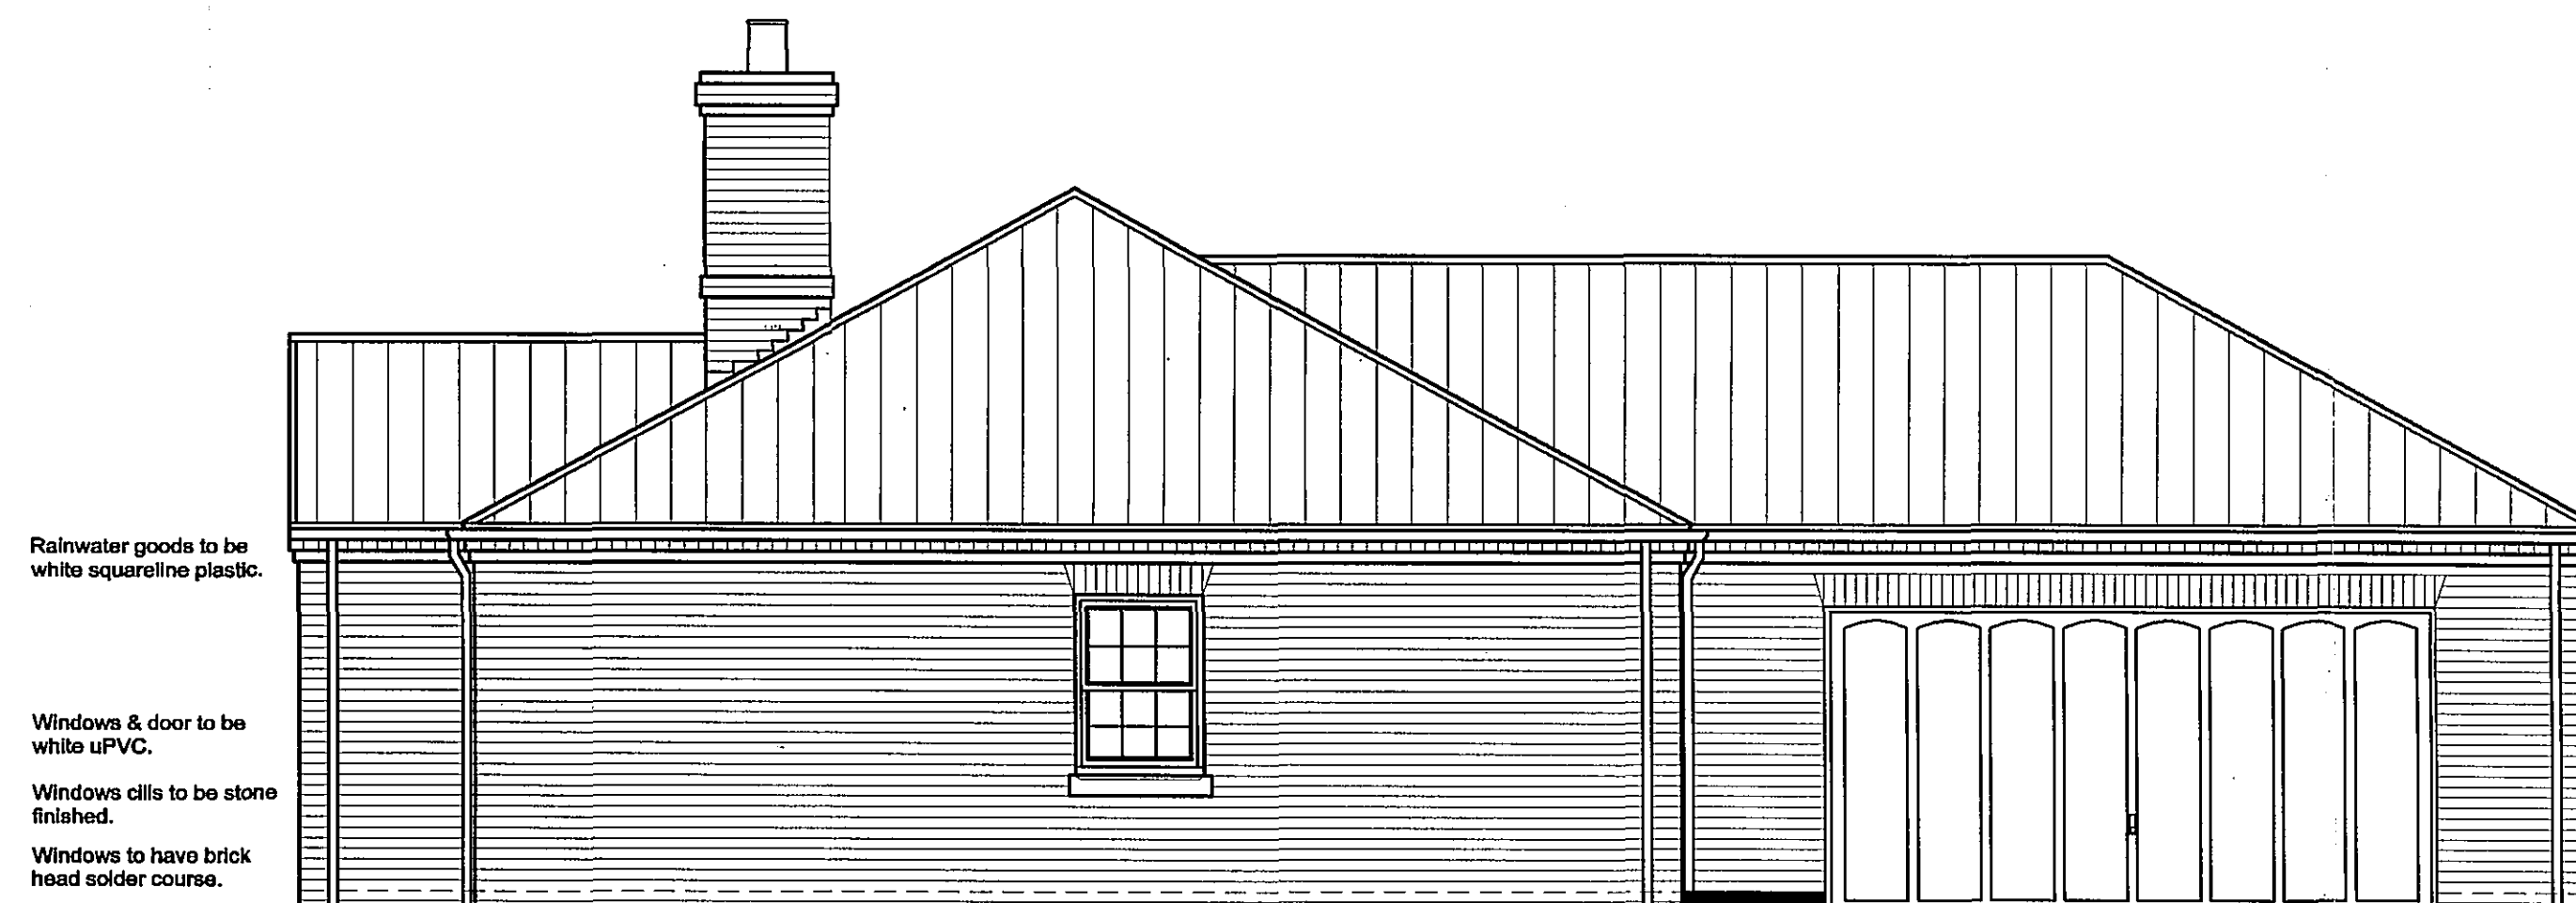

Rainwater goods to be white squareline plastic.
Windows & door to be white uPVC.
Windows cills to be stone finished.
Windows to have brick head soldier course.

Side Elevation as Proposed
Scale 1:50

Ref.	Date	Description	By
Revisions			

Oglesby & Limb Ltd
Chartered Architects
and Building Surveyors
67 London Road
Newark, Notts
NG24 1RZ
Tel: 01636 703030
Fax: 01636 703740
e-mail: design@o-l-ltd.co.uk

Client
Stepford Homes

Project
Proposed Residential Development
Land off Woolram Wygate,
Spalding

Drawing Title: The Grosvenor General Arrangement Plans & Elevations	Planning & Environment 03 JAN 2007 Ref: 000667
--	--

PLANNING APPLICATION ISSUE

Date: Nov. 2006	Scale: As shown
Drawn by: CDA	Checked by: AJO

Drawing Number: A0482-10	Rev:
------------------------------------	------