

DO NOT SCALE THIS DRAWING. THE DIMENSIONS ARE TO BE TAKEN FROM THE DIMENSIONS ON SITE AND REPORT ANY DISCREPANCIES TO OGLESBY & LIMB LTD. THE CONTENTS OF THIS DRAWING ARE COVERED BY COPYRIGHT AND REMAIN THE PROPERTY OF OGLESBY & LIMB LTD. WRITTEN APPROVAL MUST BE OBTAINED FROM OGLESBY & LIMB LTD PRIOR TO DUPLICATION OR REPRODUCTION OF THIS DRAWING OR ITS CONTENTS. ANY DIMENSIONS NOT SHOWN ARE TO BE CHECKED AND AGREED WITH OGLESBY & LIMB LTD.

Rainwater goods to be white squareline plastic.
Windows & door to be white uPVC.
Windows cills to be stone finished.
Windows to have brick head solder course.




Front Elevation as Proposed
Scale 1:50

Rainwater goods to be white squareline plastic.
Windows & door to be white uPVC.
Windows cills to be stone finished.
Windows to have brick head solder course.




Side Elevation as Proposed
Scale 1:50

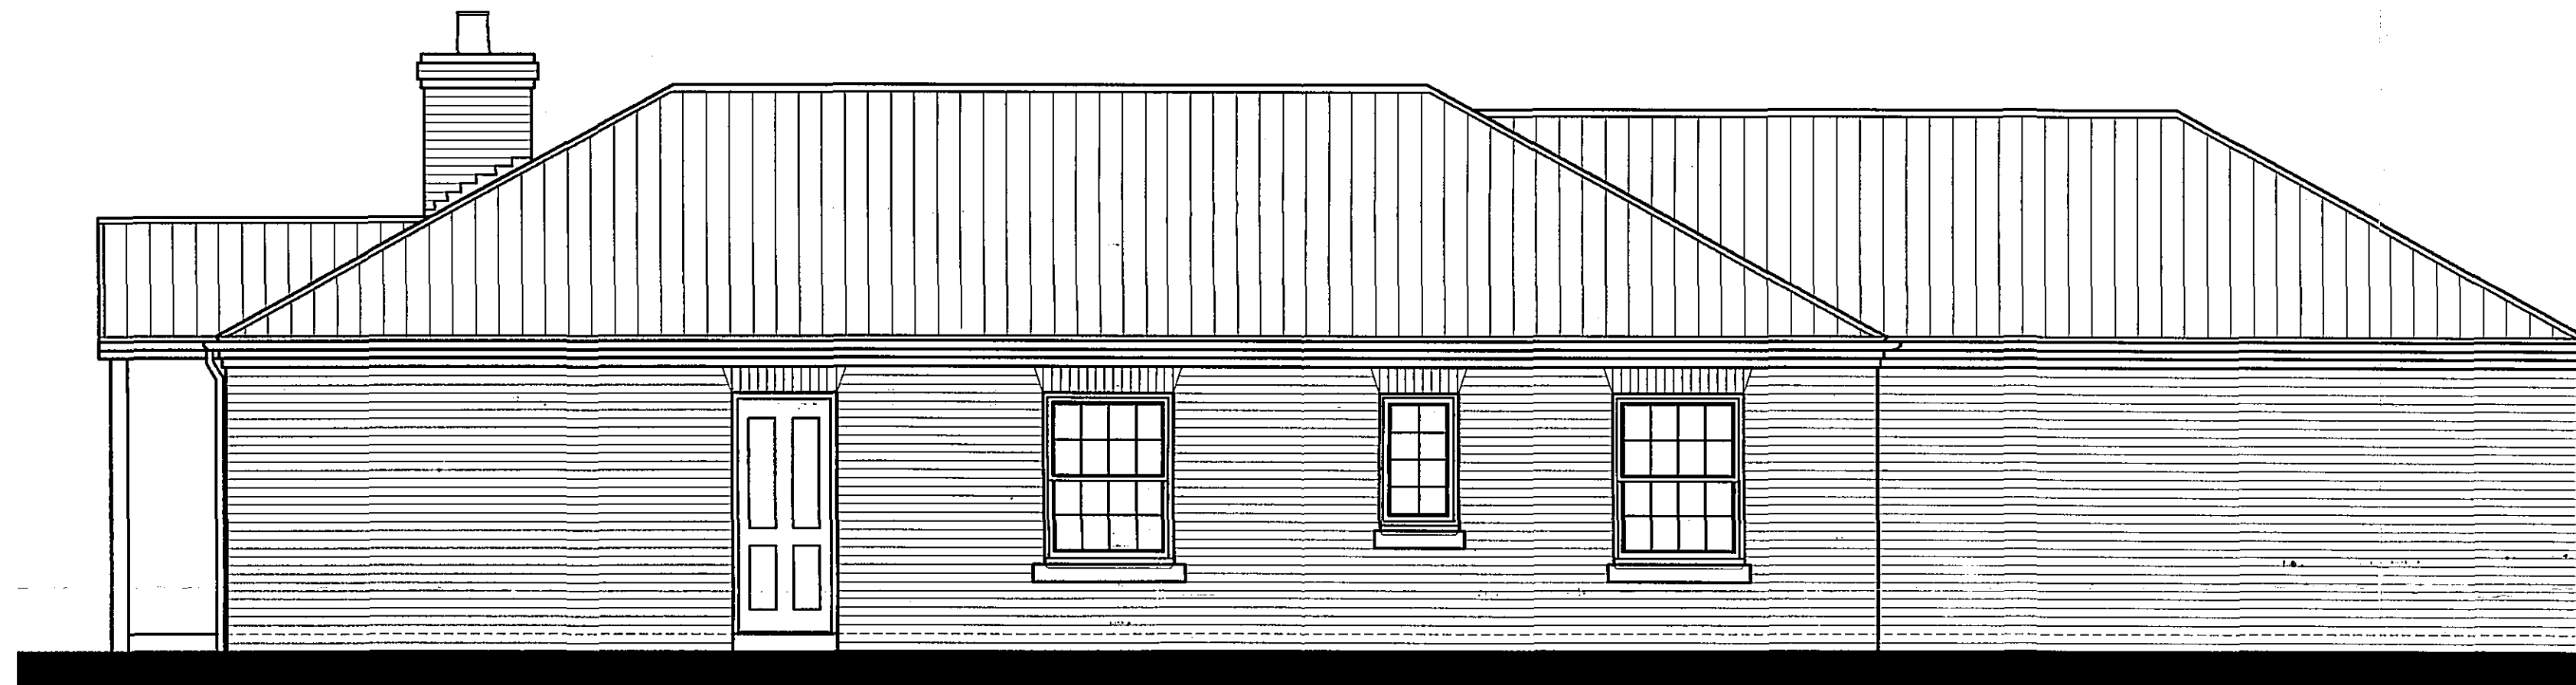


Rear Elevation as Proposed
Scale 1:50

Rainwater goods to be white squareline plastic.
Windows & door to be white uPVC.
Windows cills to be stone finished.
Windows to have brick head solder course.

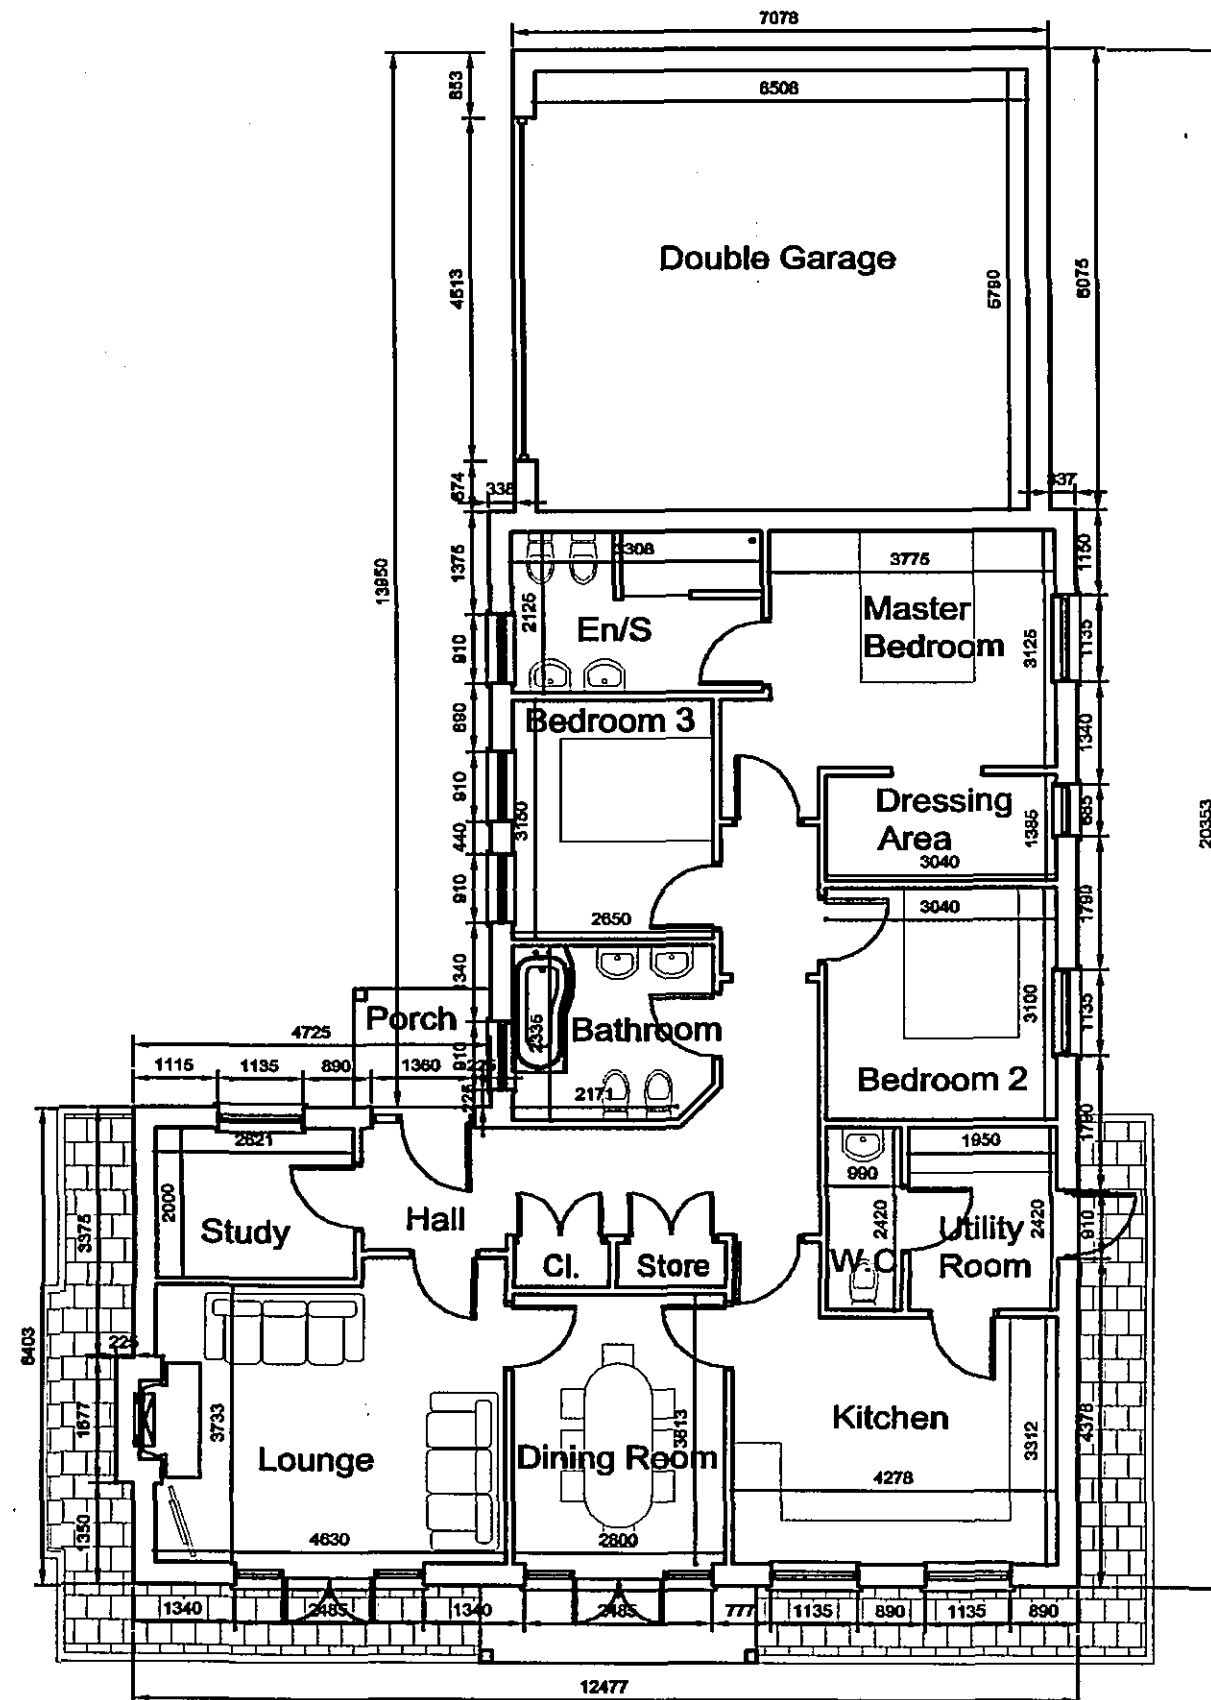

Ground Floor Plan as Proposed
Scale 1:100

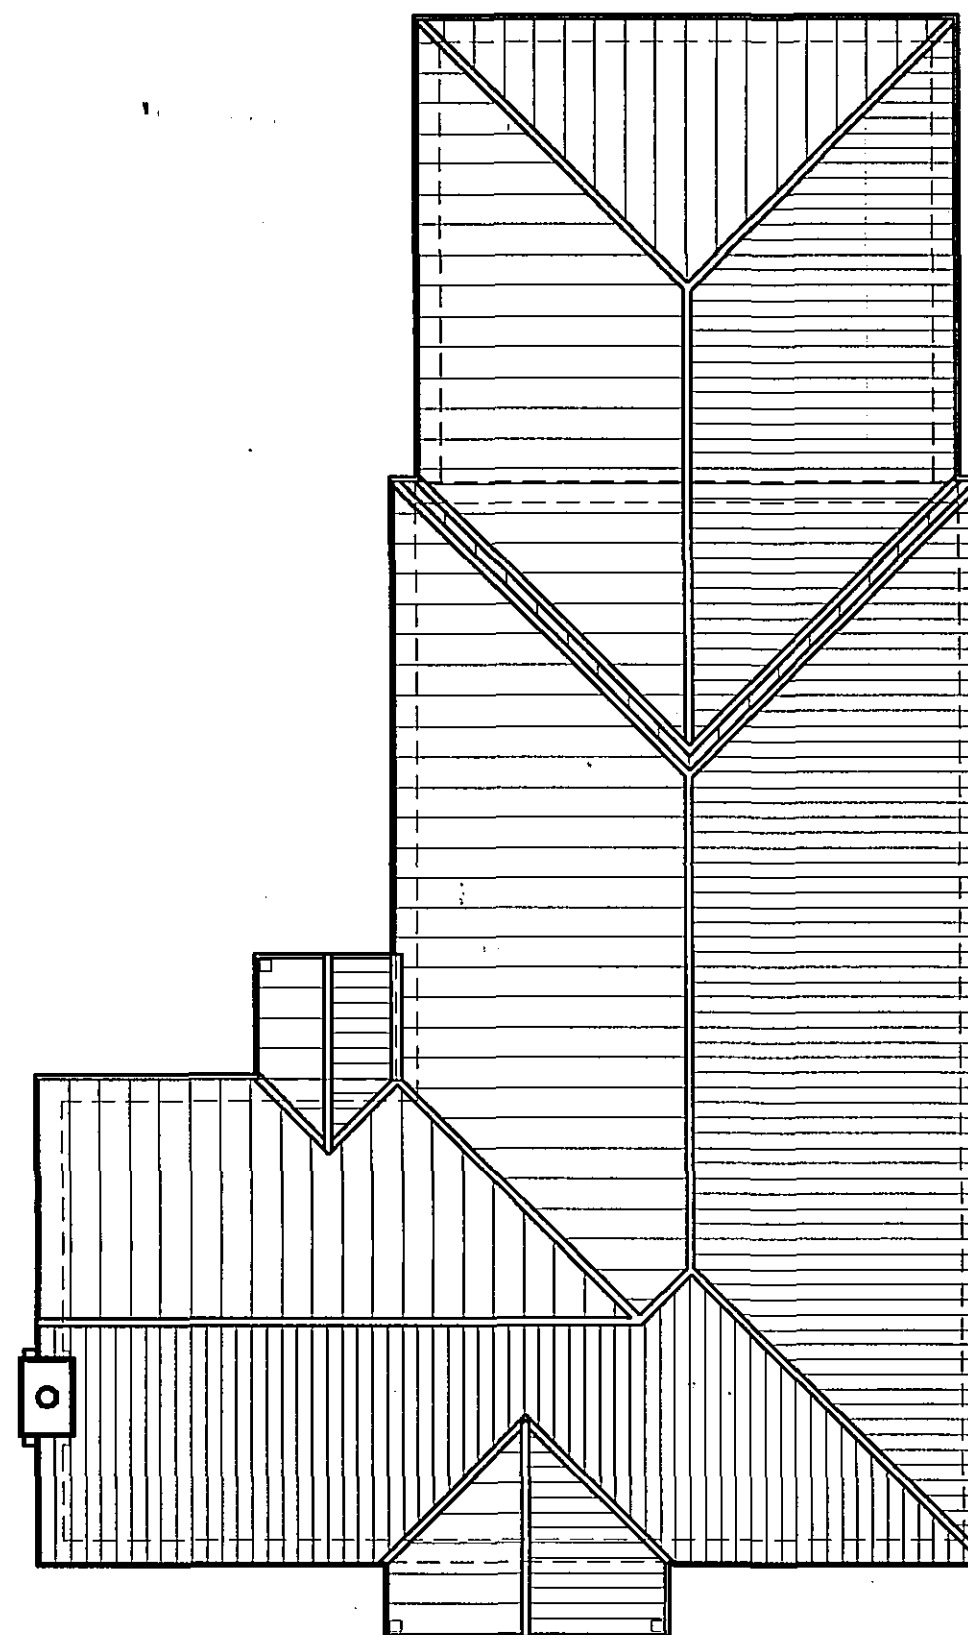

Roof Plan as Proposed
Scale 1:100



Side Elevation as Proposed
Scale 1:50

Rainwater goods to be white squareline plastic.
Windows & door to be white uPVC.
Windows cills to be stone finished.
Windows to have brick head solder course.

Rev	Date	Description	By
1			

Oglesby & Limb Ltd
Chartered Architects
and Building Surveyors
67 London Road
Newark, Notts
NG24 1RZ
Tel: 01636 702030
Fax: 01636 702740
e-mail: design@o-ltd.co.uk

Client:
Stepford Homes.

Project:
**Proposed Residential Development
Land off Woolram Wygate,
Spalding**

Drawing Title:
**The Kensington
General Arrangement
Plans & Elevations**

SHDC
Planning & Development
03 JAN 2007
Ref: 0006/07
PLANNING APPLICATION ISSUE

Date: Nov. 2006 Scale: As shown
Drawn by: CDA. Checked by: AJO.

Drawing Number:
A0482-11

**DETERMINED
PLAN**