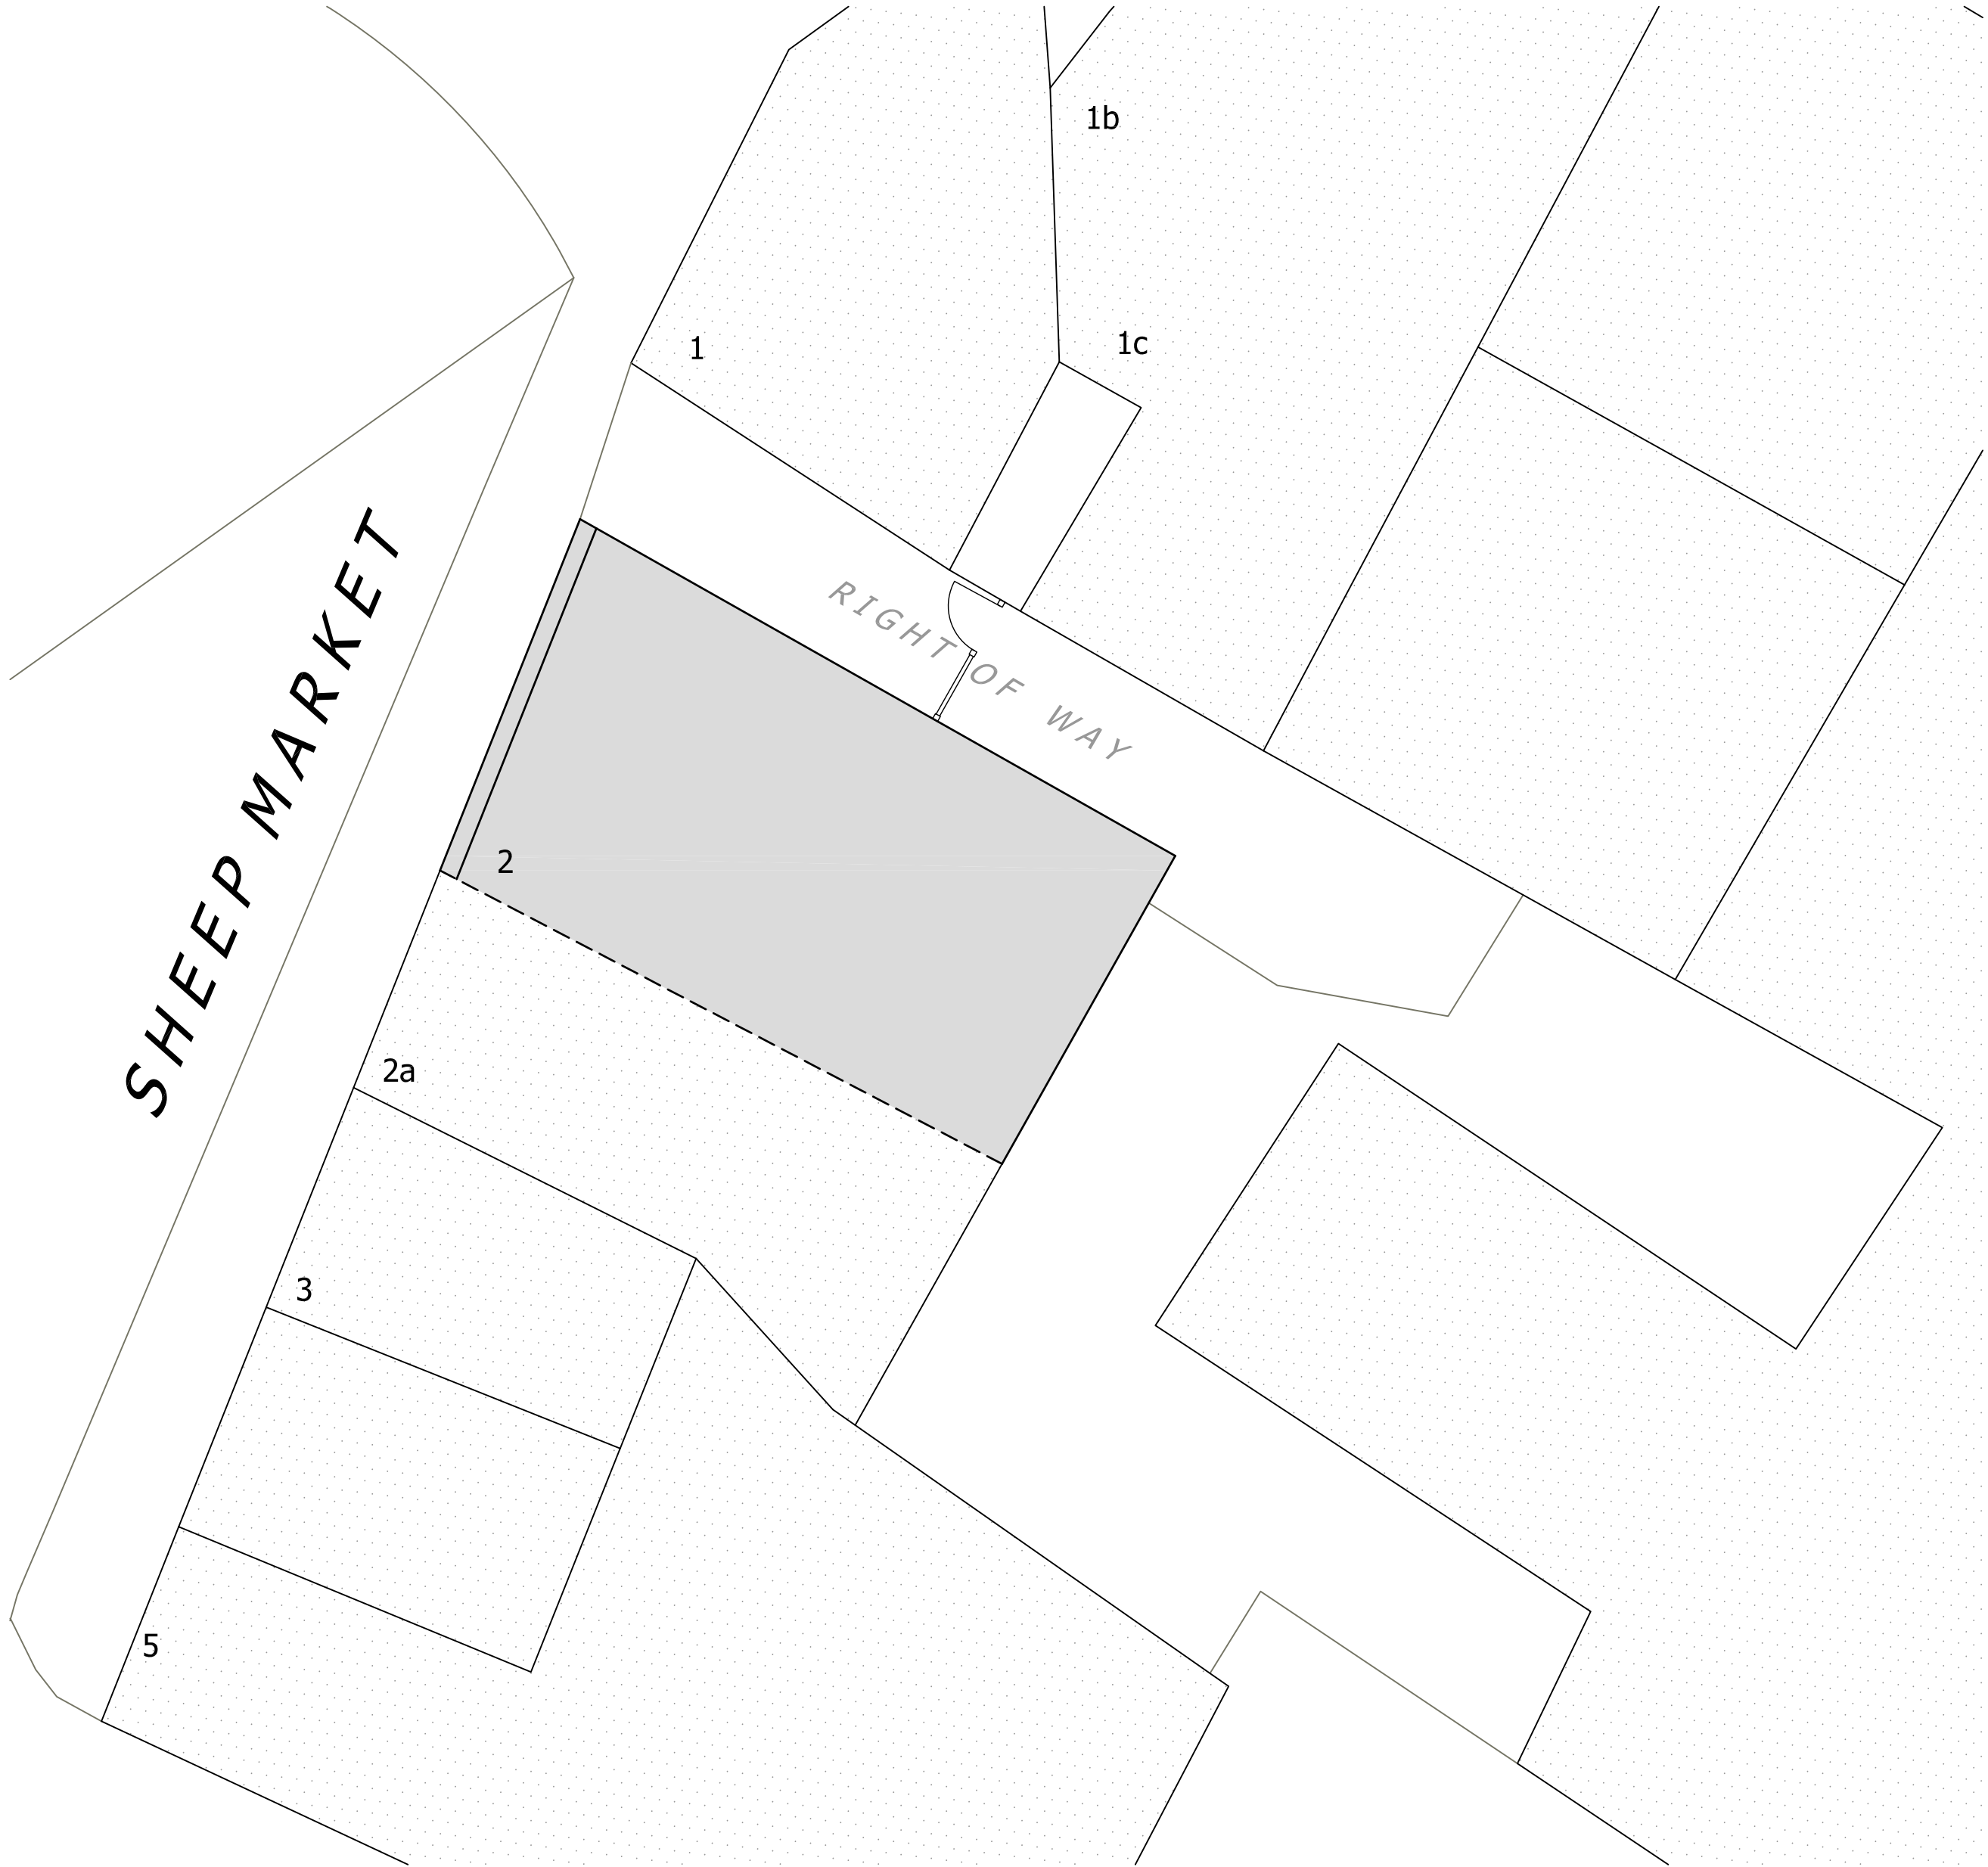


ACS ARCHITECTURAL

A. UNIT 3 Poppyfields Retail Park
Poppyfields Drive
Snettisham
PE31 7FR
T. 01485 532112
E. info@acs-architectural.co.uk

Project
Proposed Signage
2 Sheep Market
Spalding
Lincolnshire
PE11 1BH

Title
Existing Site Plan

Date	Drawn	Paper
Sept. 2021	MCR	A2

Drawing No.	Rev.
644/21/04	0