


ELEVATIONS

ROOF: Grey coloured profiled interlocking concrete tiles

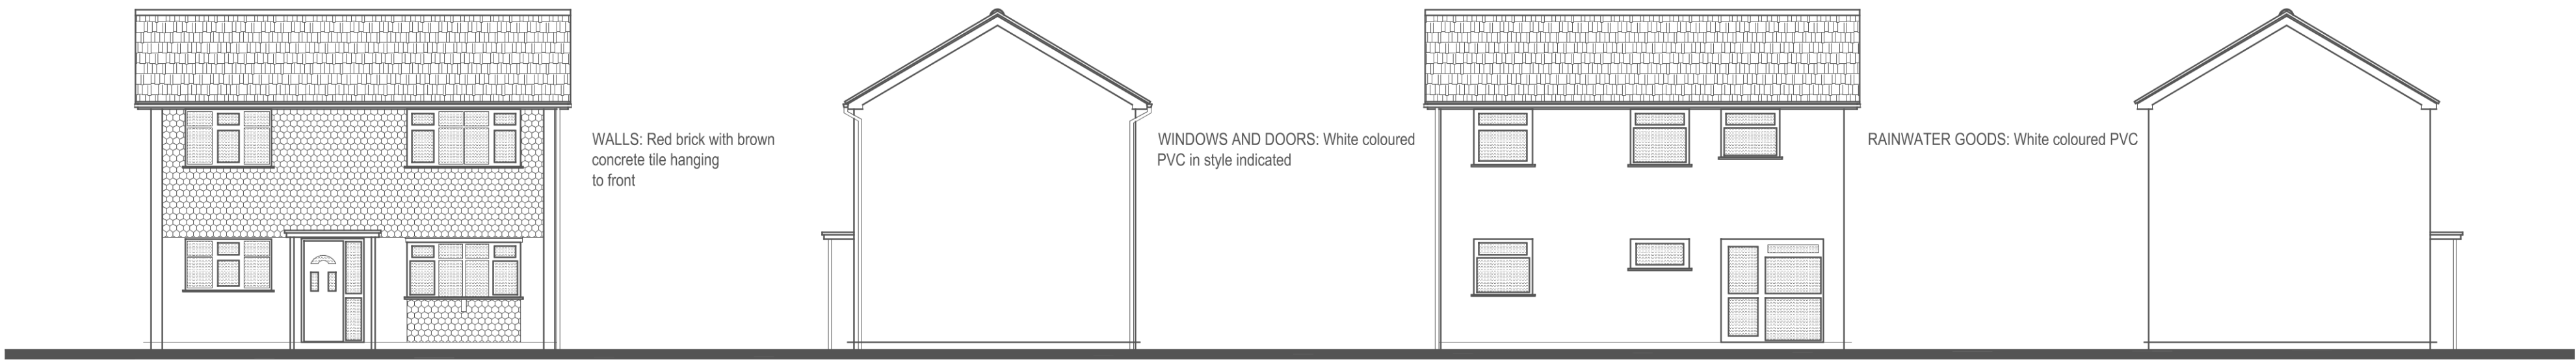


FRONT


SIDE

REAR


SIDE

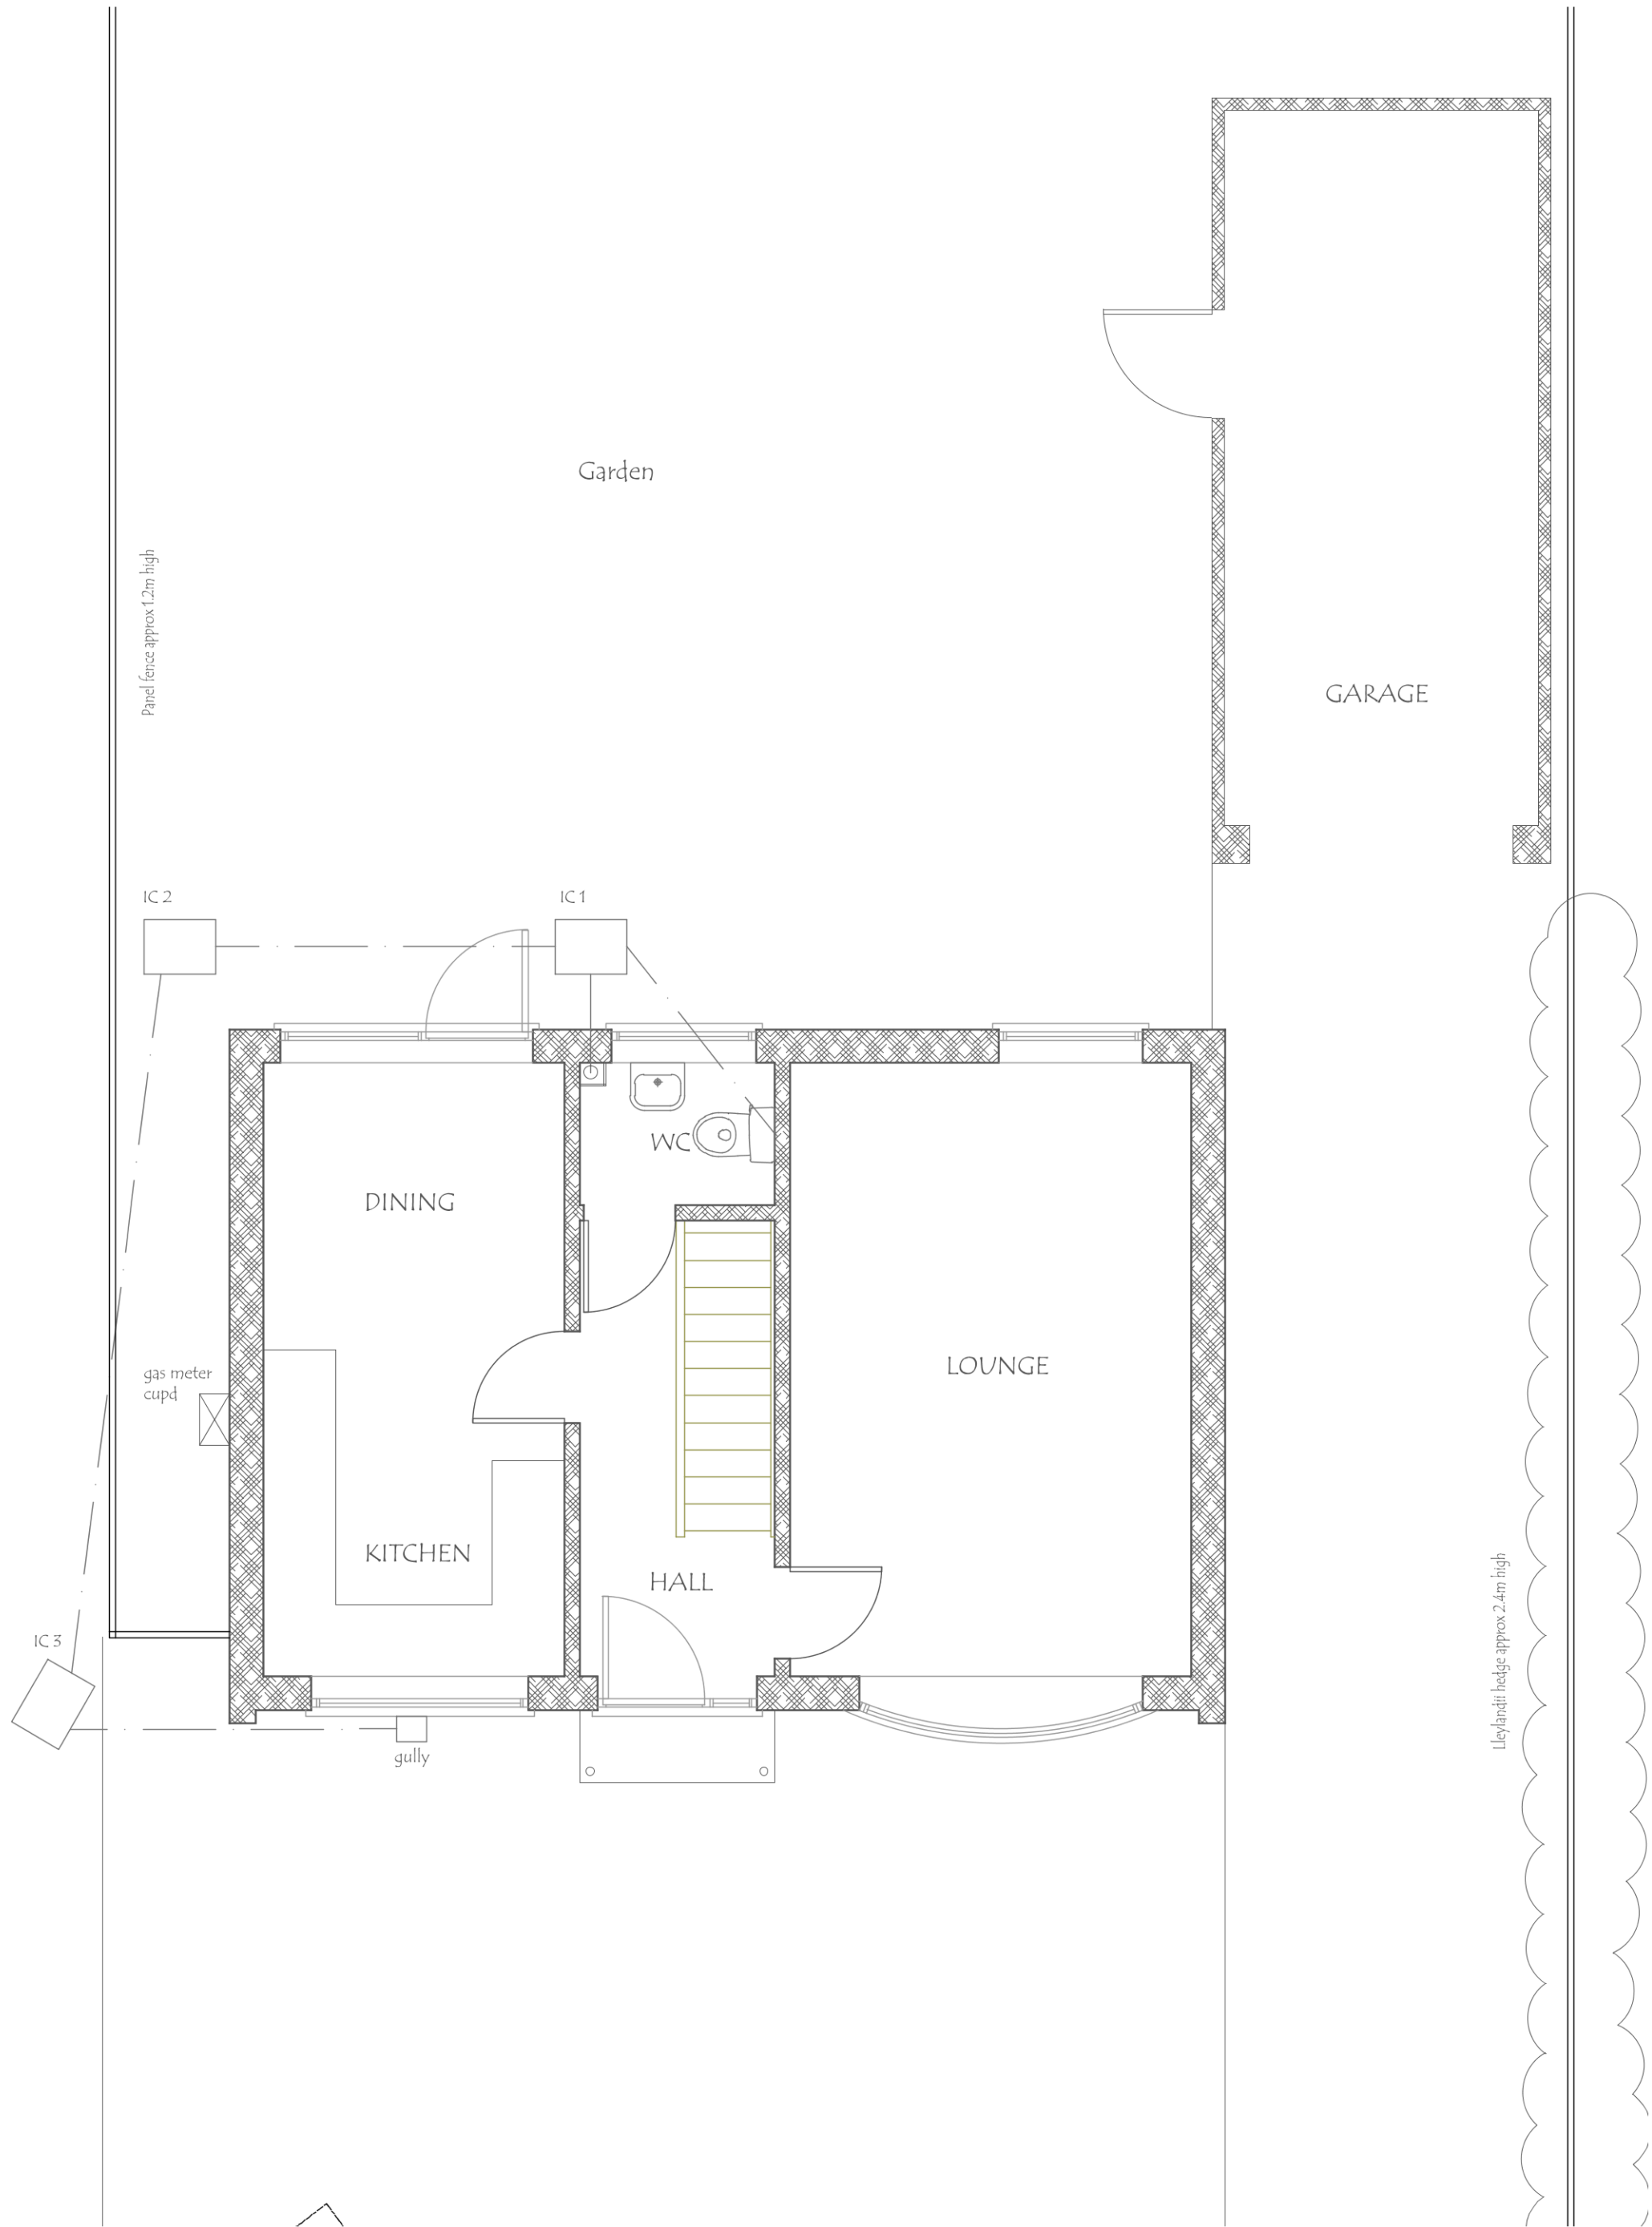

GROUND FLOOR PLAN

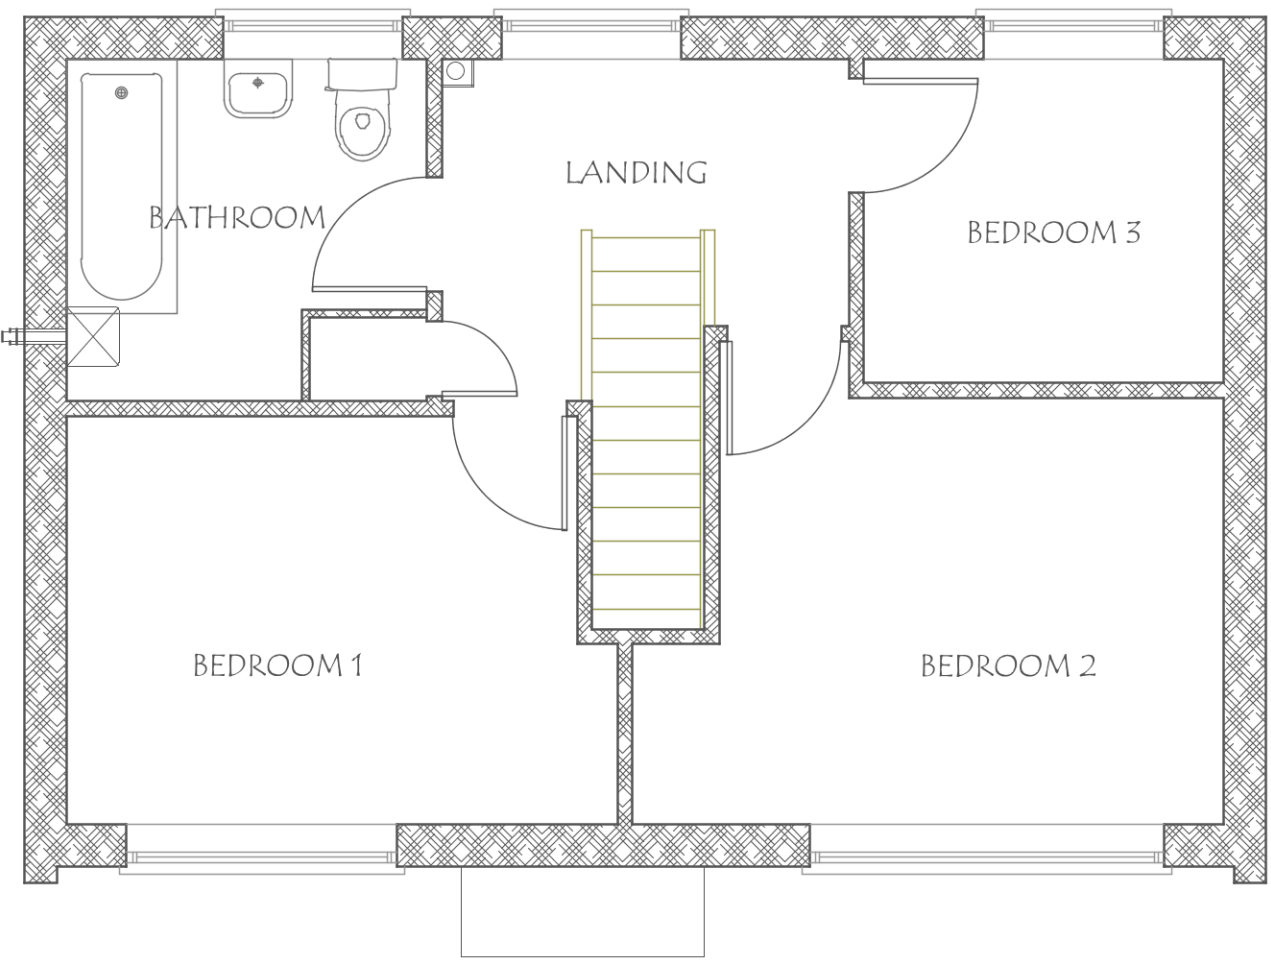

FIRST FLOOR PLAN

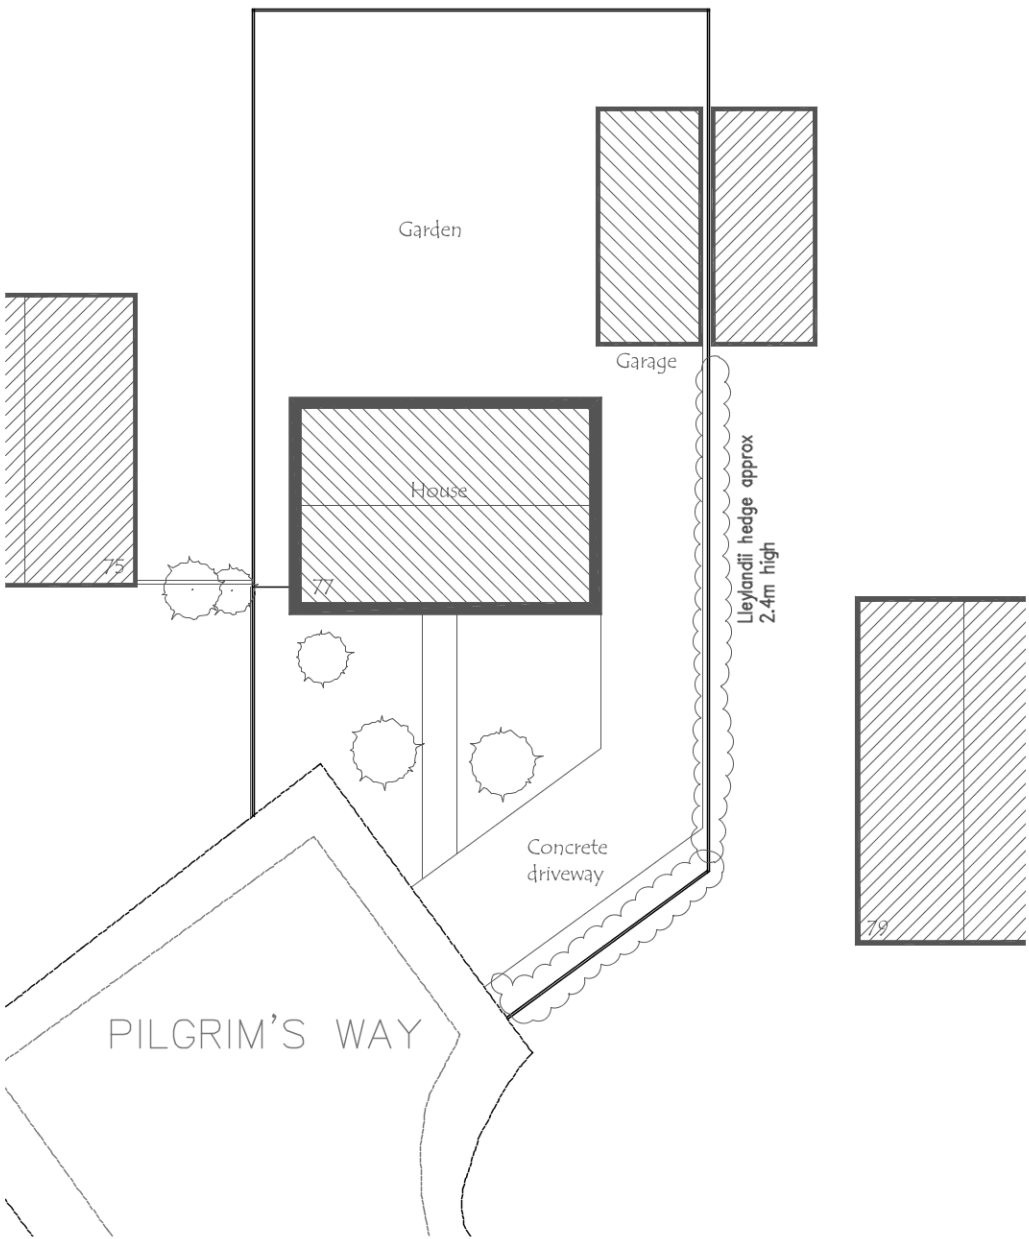

BLOCK PLAN 1:200

AMENDMENTS
A 05.02.17 Block Plan of existing dwelling added

SURVEY DRAWING

PROPOSED EXTENSION TO
EXISTING HOUSE

77 Pilgrims Way
Spalding
PE11 1LJ

Sam Lithgow

Date: 17th November, 2016

Scales: 1:50, 1:100, 1:200, 1:1250

Job number: Drg number:

16/07

01 A

Copyright Sam Lithgow 17.11.2016