


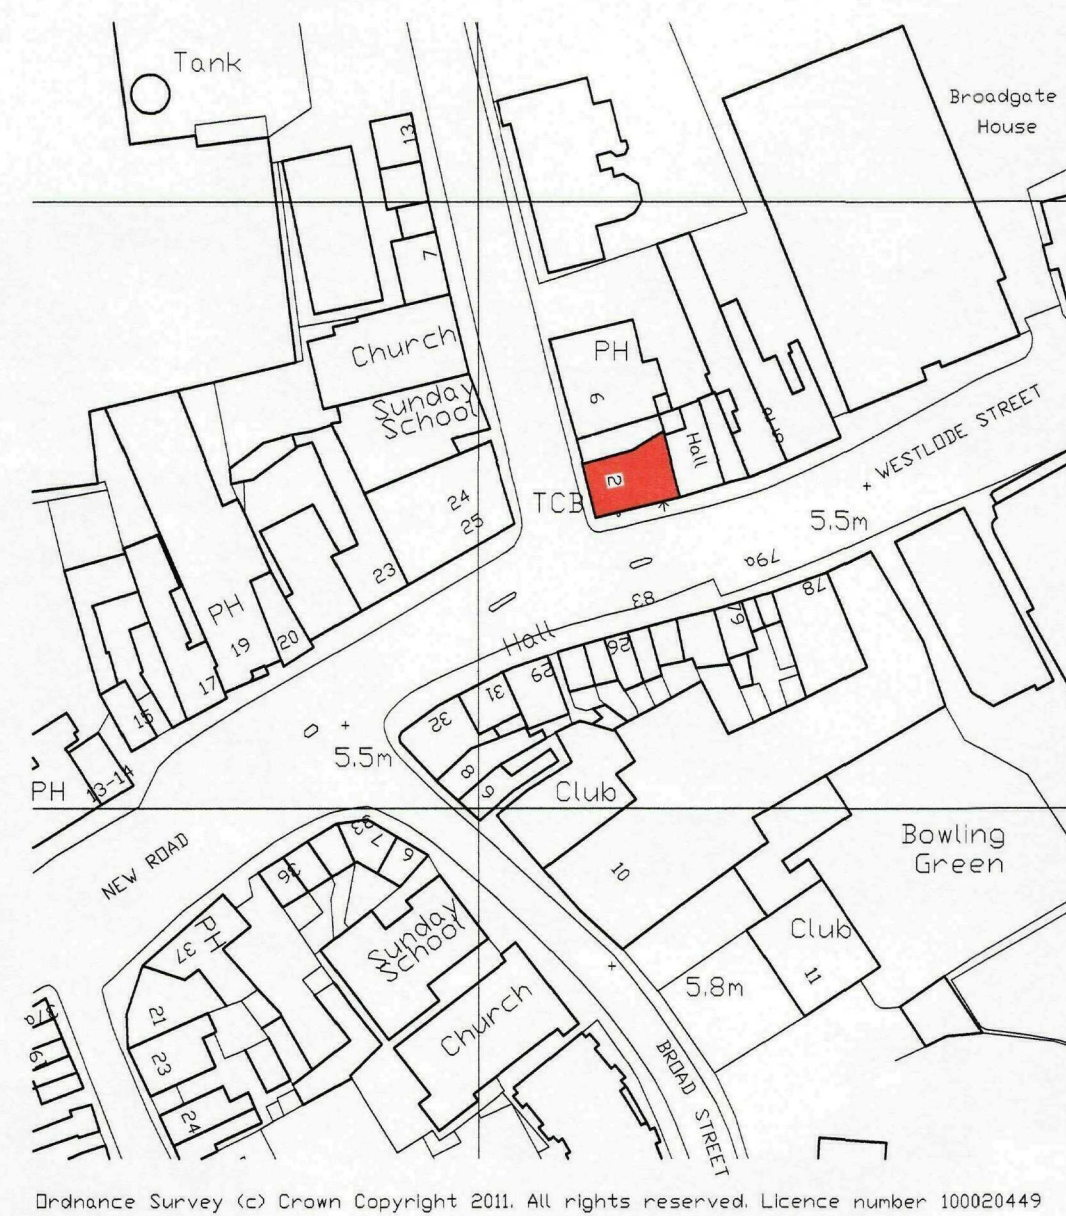

LIMITATIONS. This drawing is limited in the amount of information contained and does not purport to contain a full specification of the work to be done solely for the purpose of obtaining Planning/Building Regeneration approval. The drawing must not be used as a contract document and any variations must be taken from the actual work. Under no circumstances shall measurements be scaled from this drawing for construction purposes. All given dimensions shall be checked by the Builder/Contractor and will be his responsibility from the commencement of the work. The works will not be supervised or inspected on site by C.A.D. or any representative thereof. It is the client or their agent's responsibility to ensure that there is no substitution of materials, adherence to specification, variations to contract etc.

COPYRIGHT RESERVED. If this drawing must be made used with the written permission of Cooper Architectural Design.

COPYRIGHT RESERVED.
Copies of this Drawing must be made only with the written permission of Cooper Architectural Design.



STANDARDS.
All materials to be new unless otherwise stated and all components and materials etc. to be used fitted and installed etc. in strict accordance with manufacturers instruction and relevant Code of Practice.
Materials shall conform to appropriate British Standard Specification or BBA Certificate or European Code equivalent.

HEALTH & SAFETY.
The Employer/Cliant shall ensure that the selected contractor is conversant with and adopts all measures necessary to achieve compliance with Health & Safety legislation for Building Sites and Work Places.
The Employer /Cliant is advised that should the works need to comply with the Construction Design and Management Regulations an independent Planning Supervisor will be required.


SCOPE OF THE WORKS.
The works shall comprise of all that is shown on the drawing and details. Work that may not be specifically shown but may be reasonably inferred as necessary to carry out the works shall be deemed to be included.

Ordnance Survey (c) Crown Copyright 2011. All rights reserved. Licence number 100020449

LOCATION PLAN 1:1250

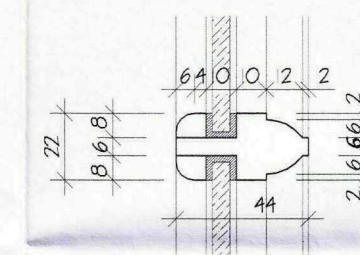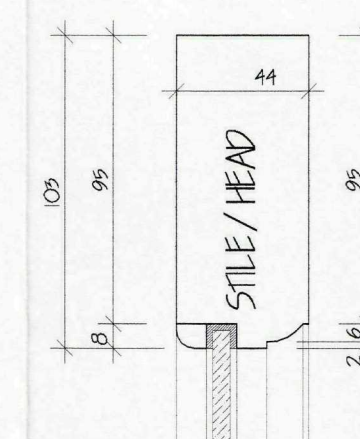


GLAZING BAR

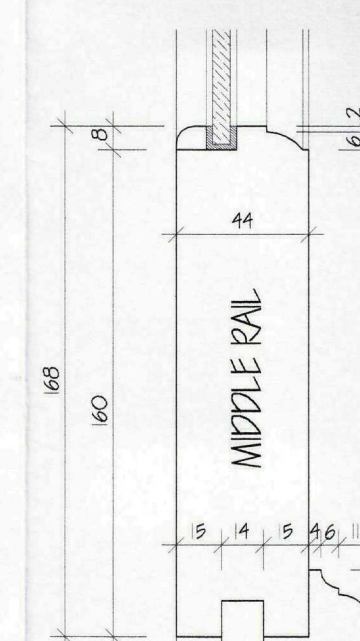


INSIDE FACE

PANEL

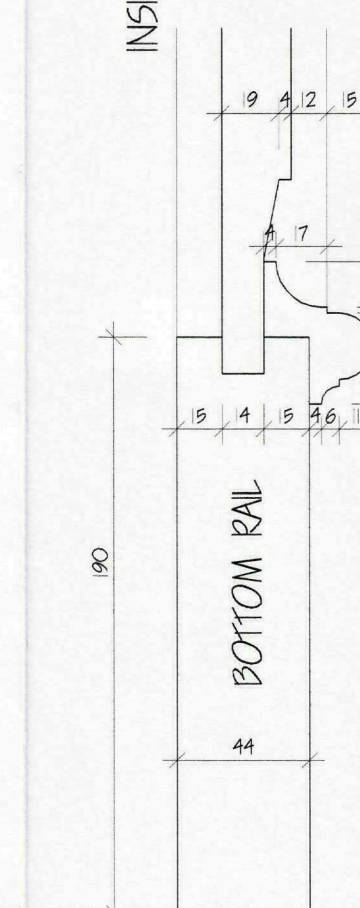


DOOR DETAIL 1:2.5

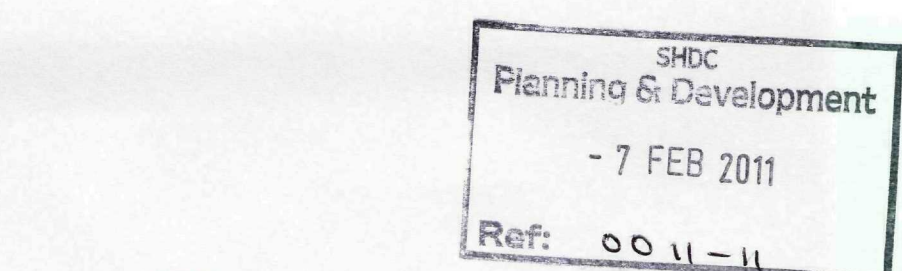

AMENDED PLAN

Ref. A1

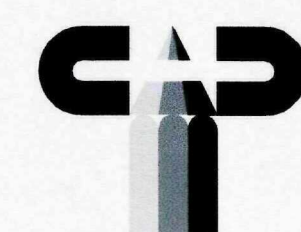[illegible]

COOPER
ARCHITECTURAL
DESIGN

90 WINSOVER ROAD
SPALDING, LINC'S PE11 1HA
Tel: 01775 711174
Mobile : 07808 125 778
E-MAIL : c.o.d@btconnect.com

Client. TULIP TANDOORI RESTAURANT

Project.
PROPOSED NEW SIGNAGE
2 PINCHBECK ROAD
SPALDING
Lincs.
PE11 1QD

Drawing.

Scale 1:50 1:20 1:10 1:25	Drawing No. 1043-01-A
Date. JAN. 11	Drawn. J.C.



WEST ELEVATION - PROPOSED



SOUTH ELEVATION - PROPOSED



WEST ELEVATION - EXISTING



SOUTH ELEVATION - EXISTING