





1 3D View Front Left

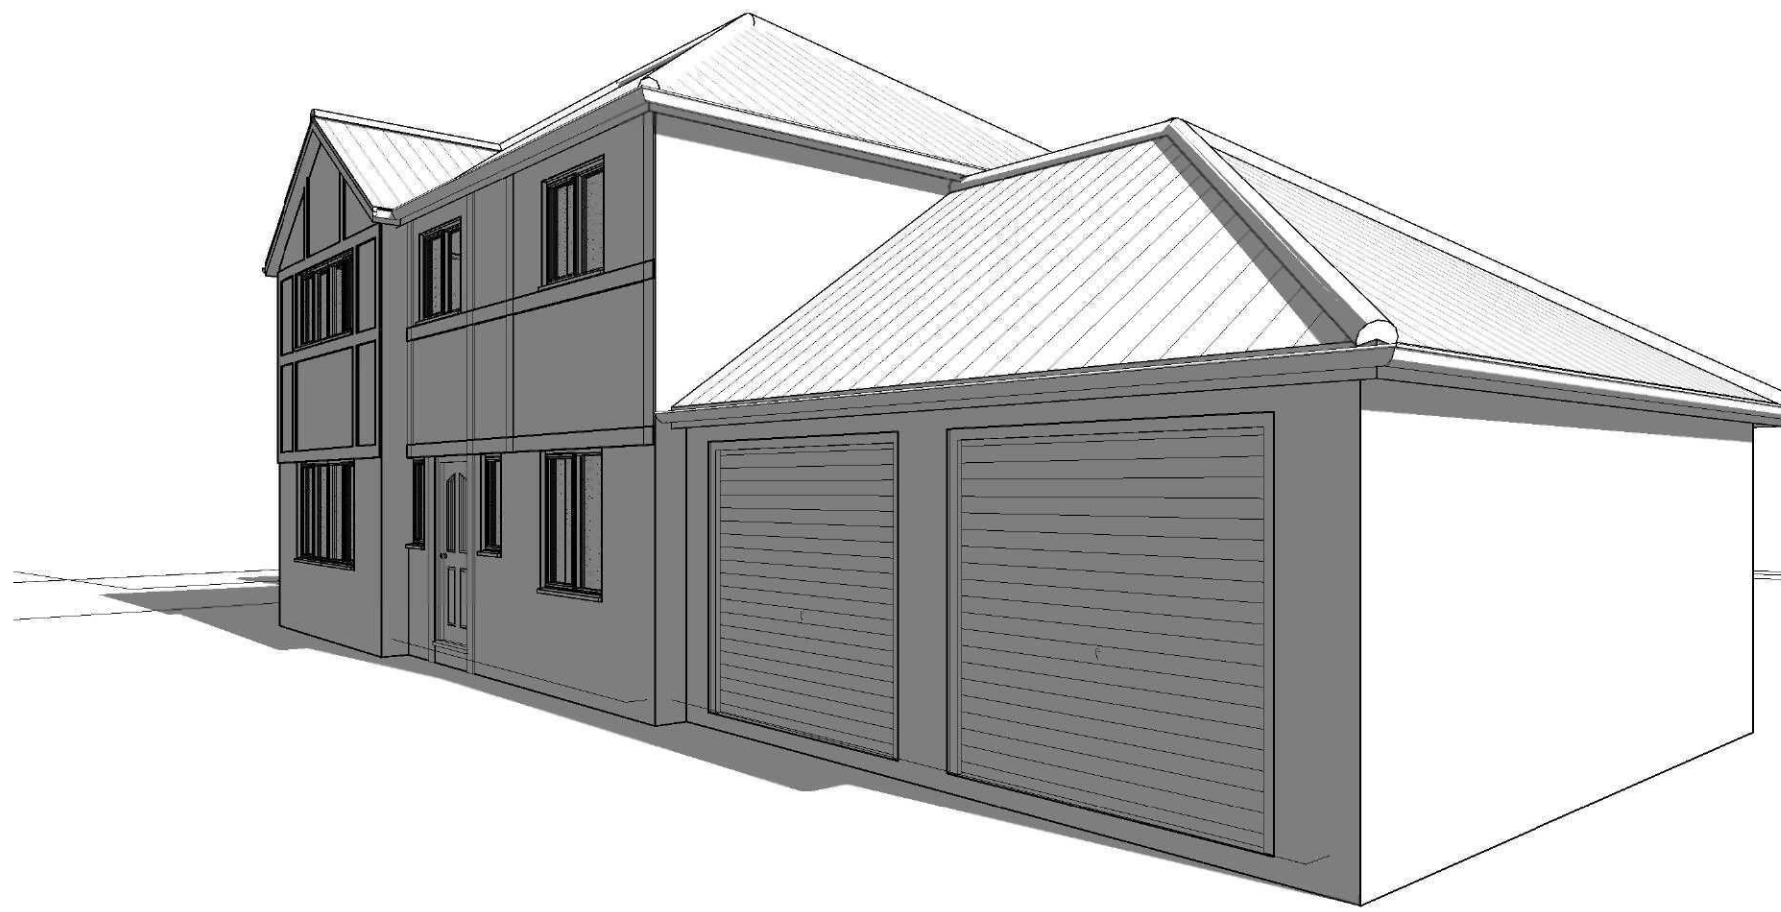


2 3D View Front Right

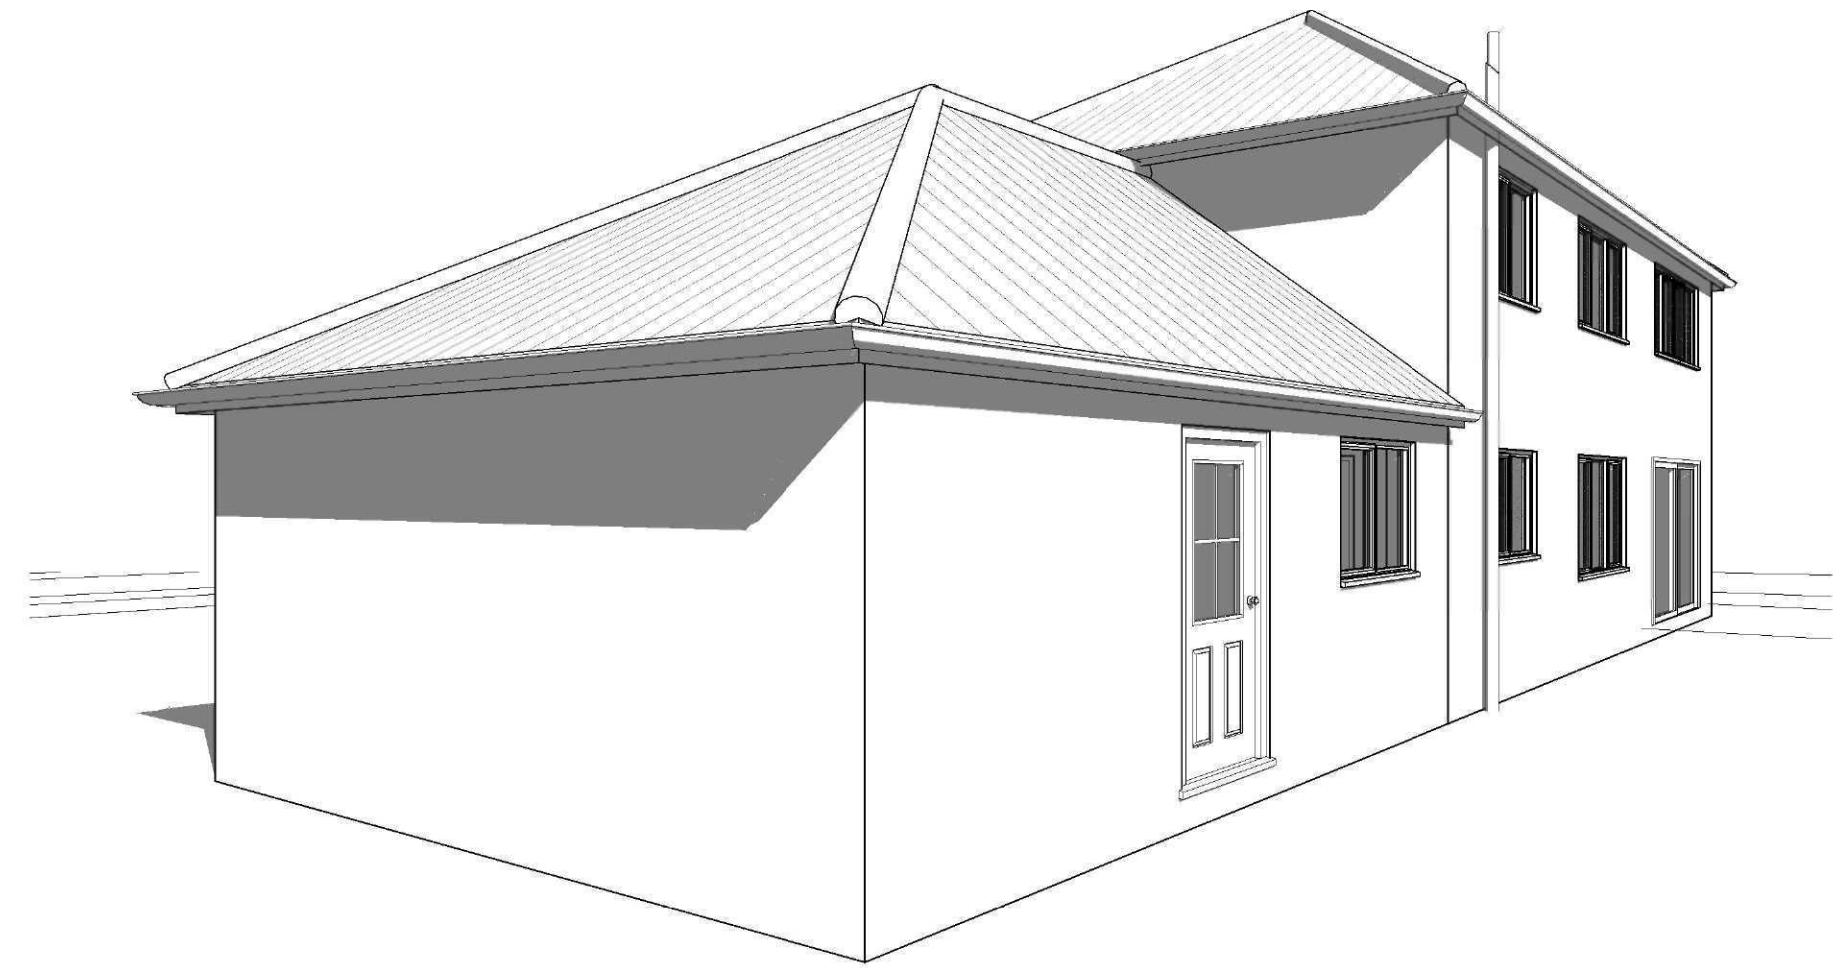


3 3D View Rear Left




4 3D View Rear Right

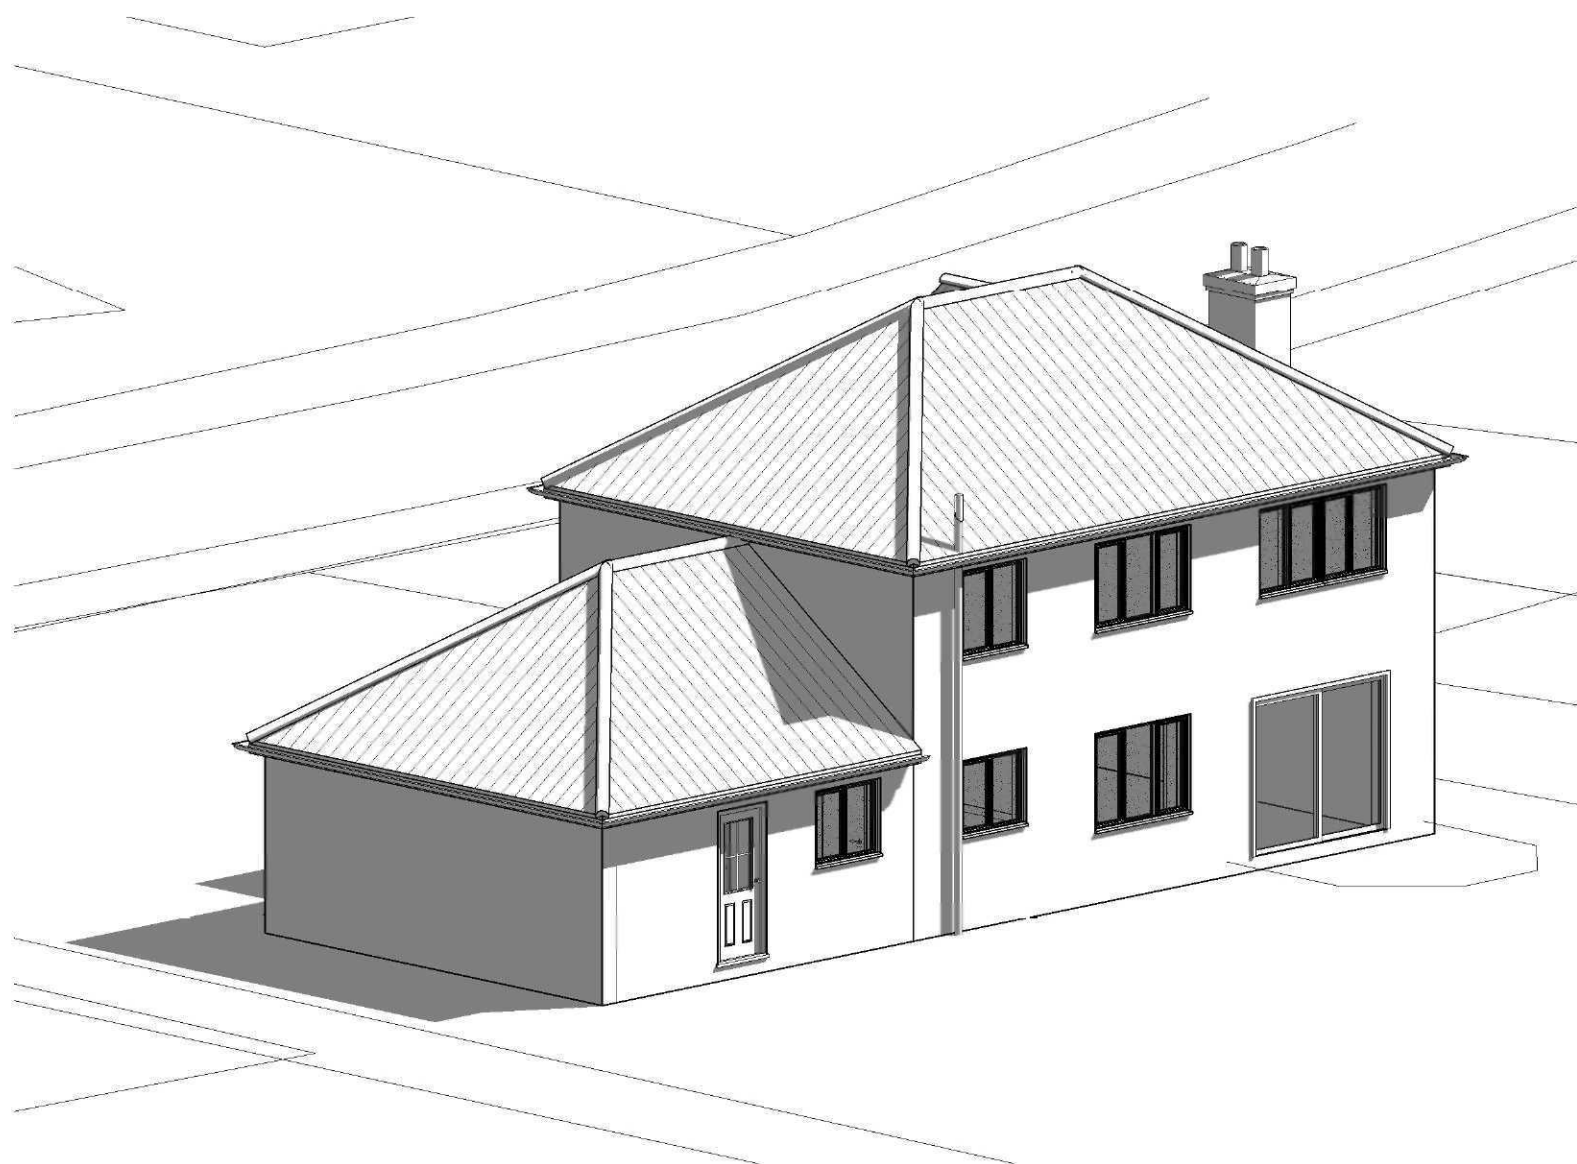


6 Rear Aerial View

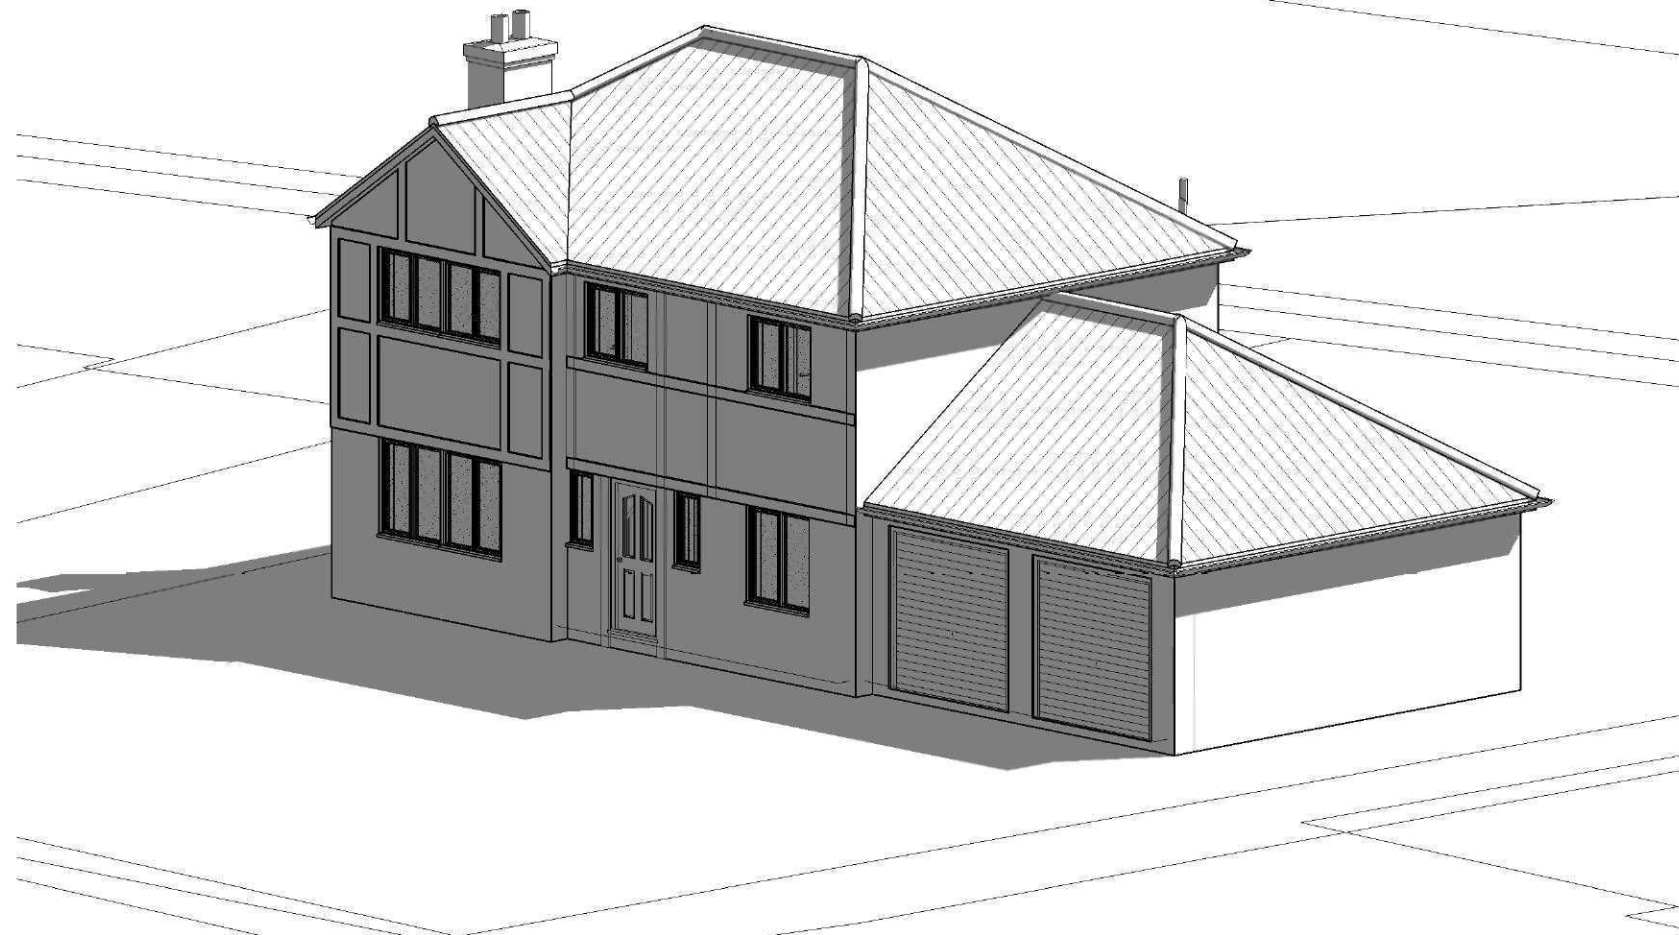

5 Front Aerial View

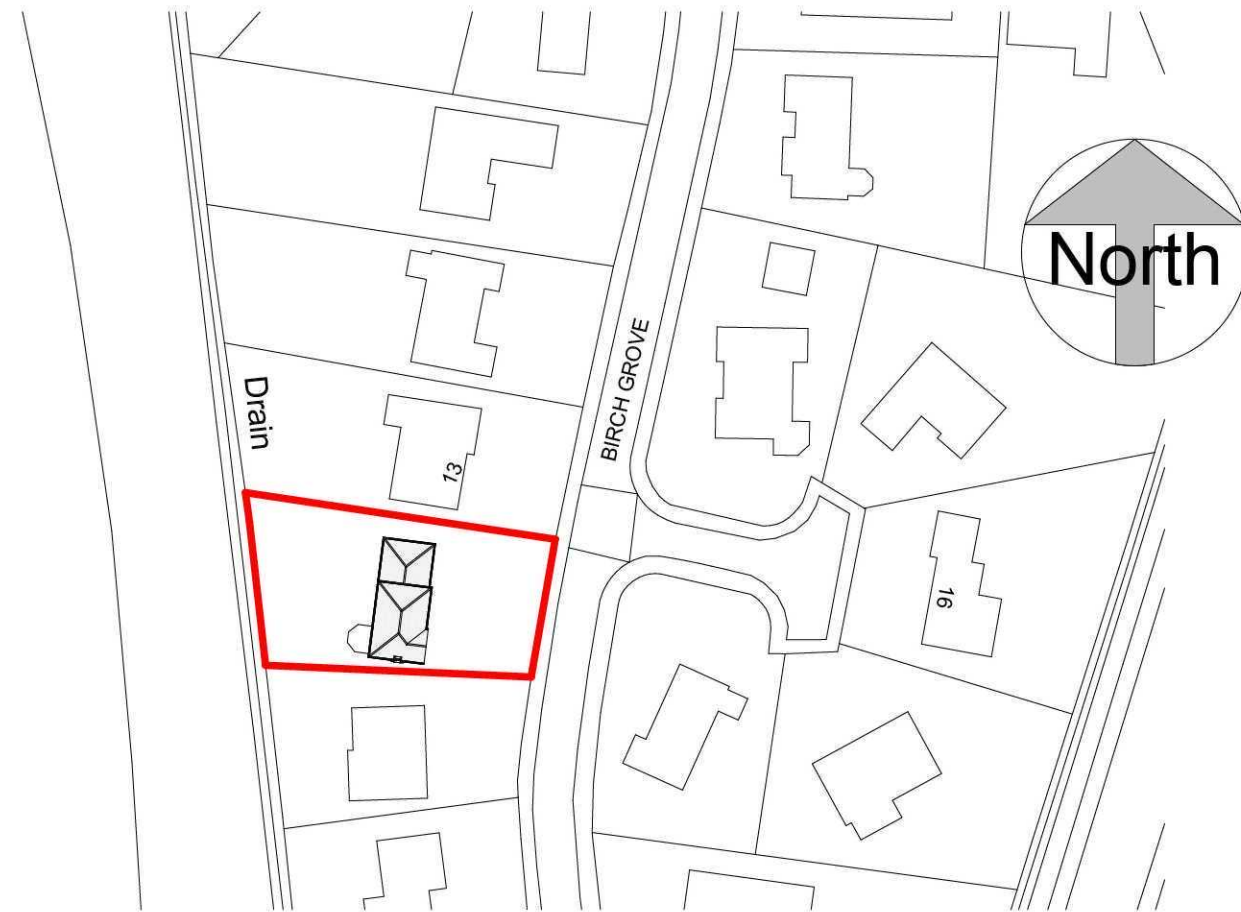

7 Site Location
1 : 1000

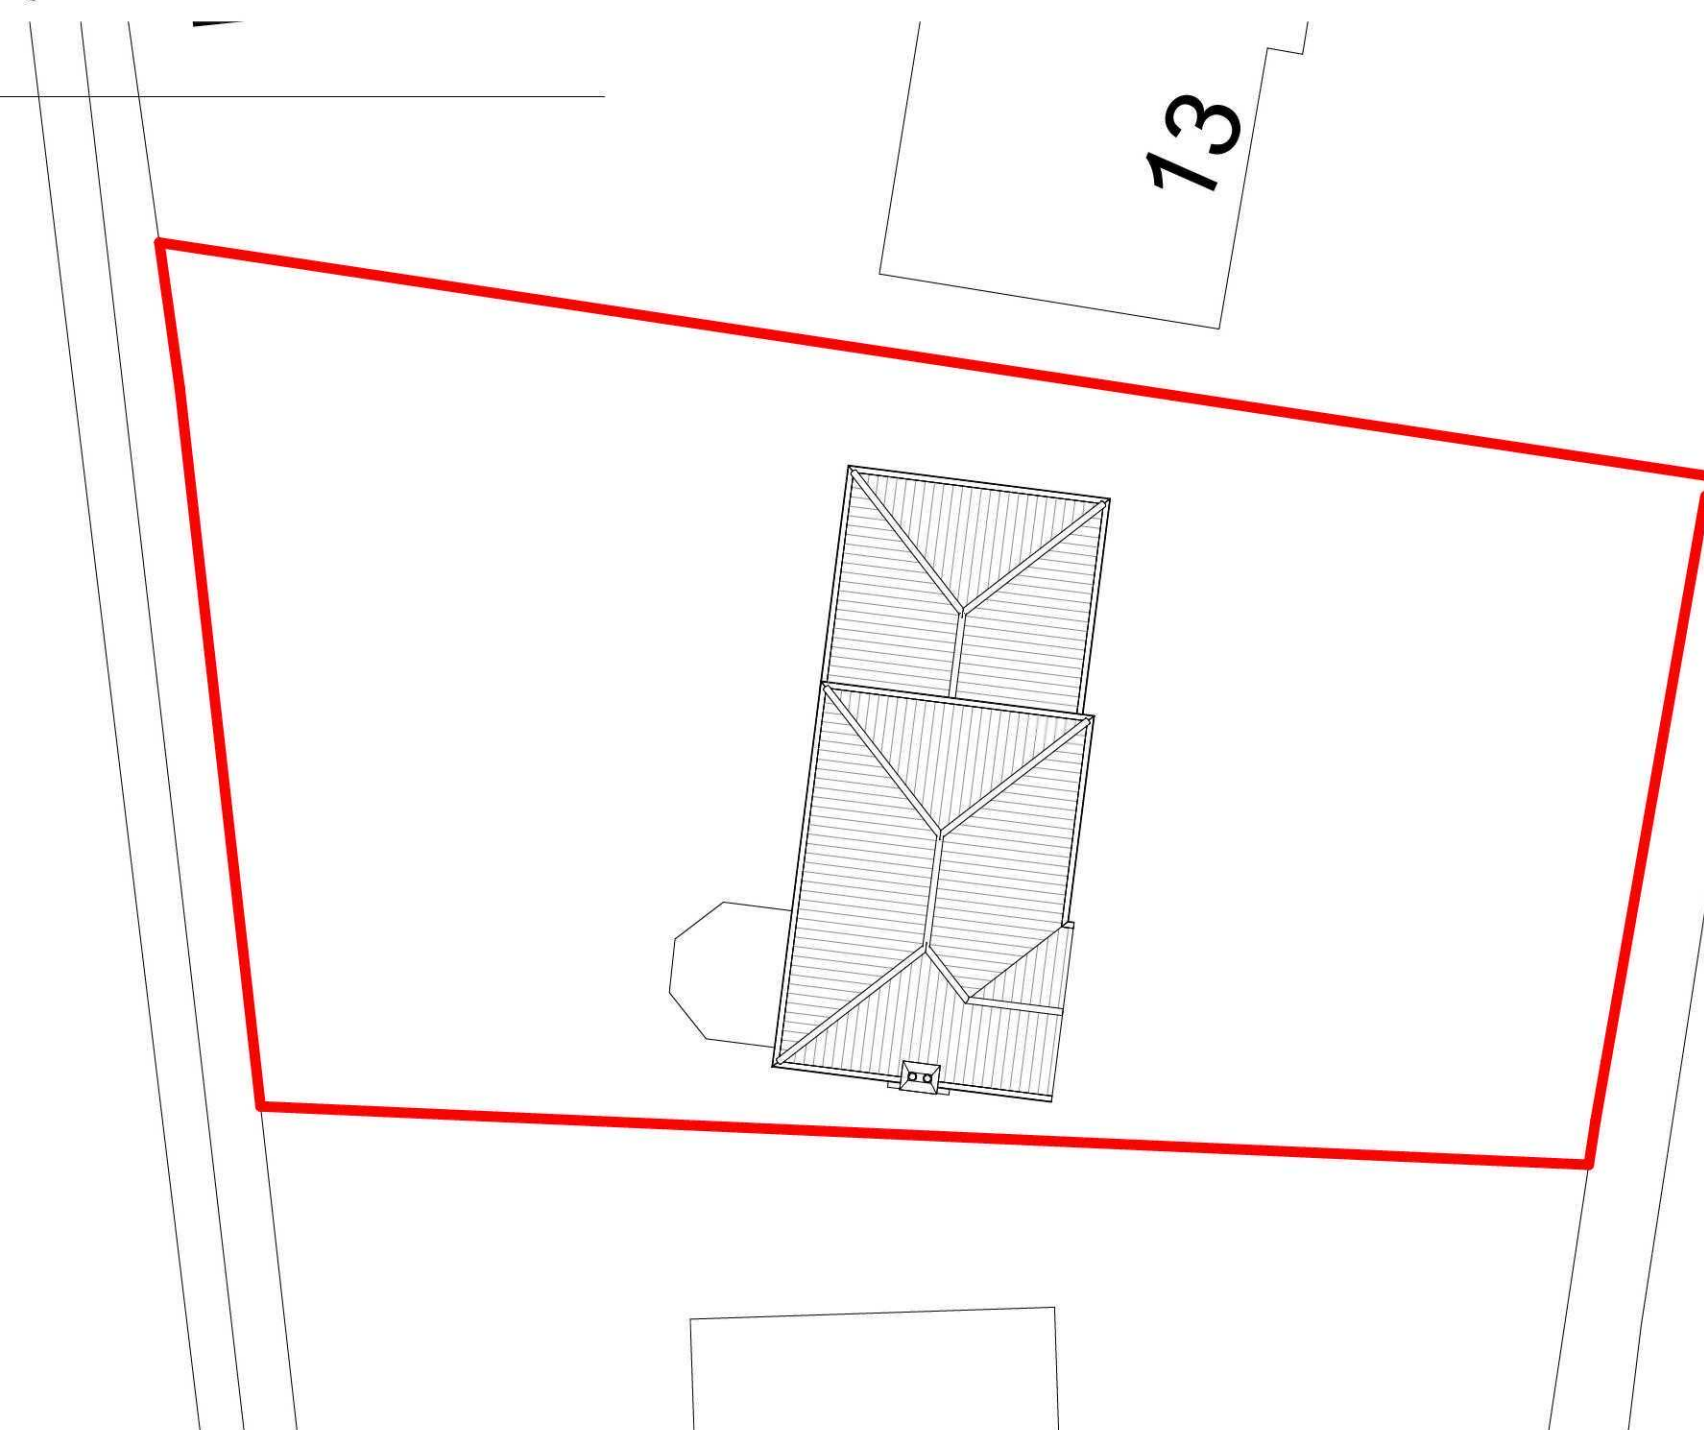

8 Block Plan
1 : 200

GENERAL CONDITIONS
Contractors are responsible for checking all dimensions on site when work commences and before ordering any materials. Any discrepancies should be brought to the attention of the Client for remedial action before commencing further.
All materials not specified to be of a standard suitable for the work proposed and be fit for purpose. All work to be in accordance with good building practise and all necessary BS codes for Workmanship on Building Sites.

Revisions

Client: Mr & Mrs D Povey

Site: First Floor Extension above Existing Garage with Internal Alterations

Drg Title: Existing Site Plans



"Treetops", The Raceground, Spalding
PE 11 3AP
Tel : 01775 768 921
e-mail: jason@remwaydesign.co.uk

Drawing Number: a1
2061-01
Revision: