


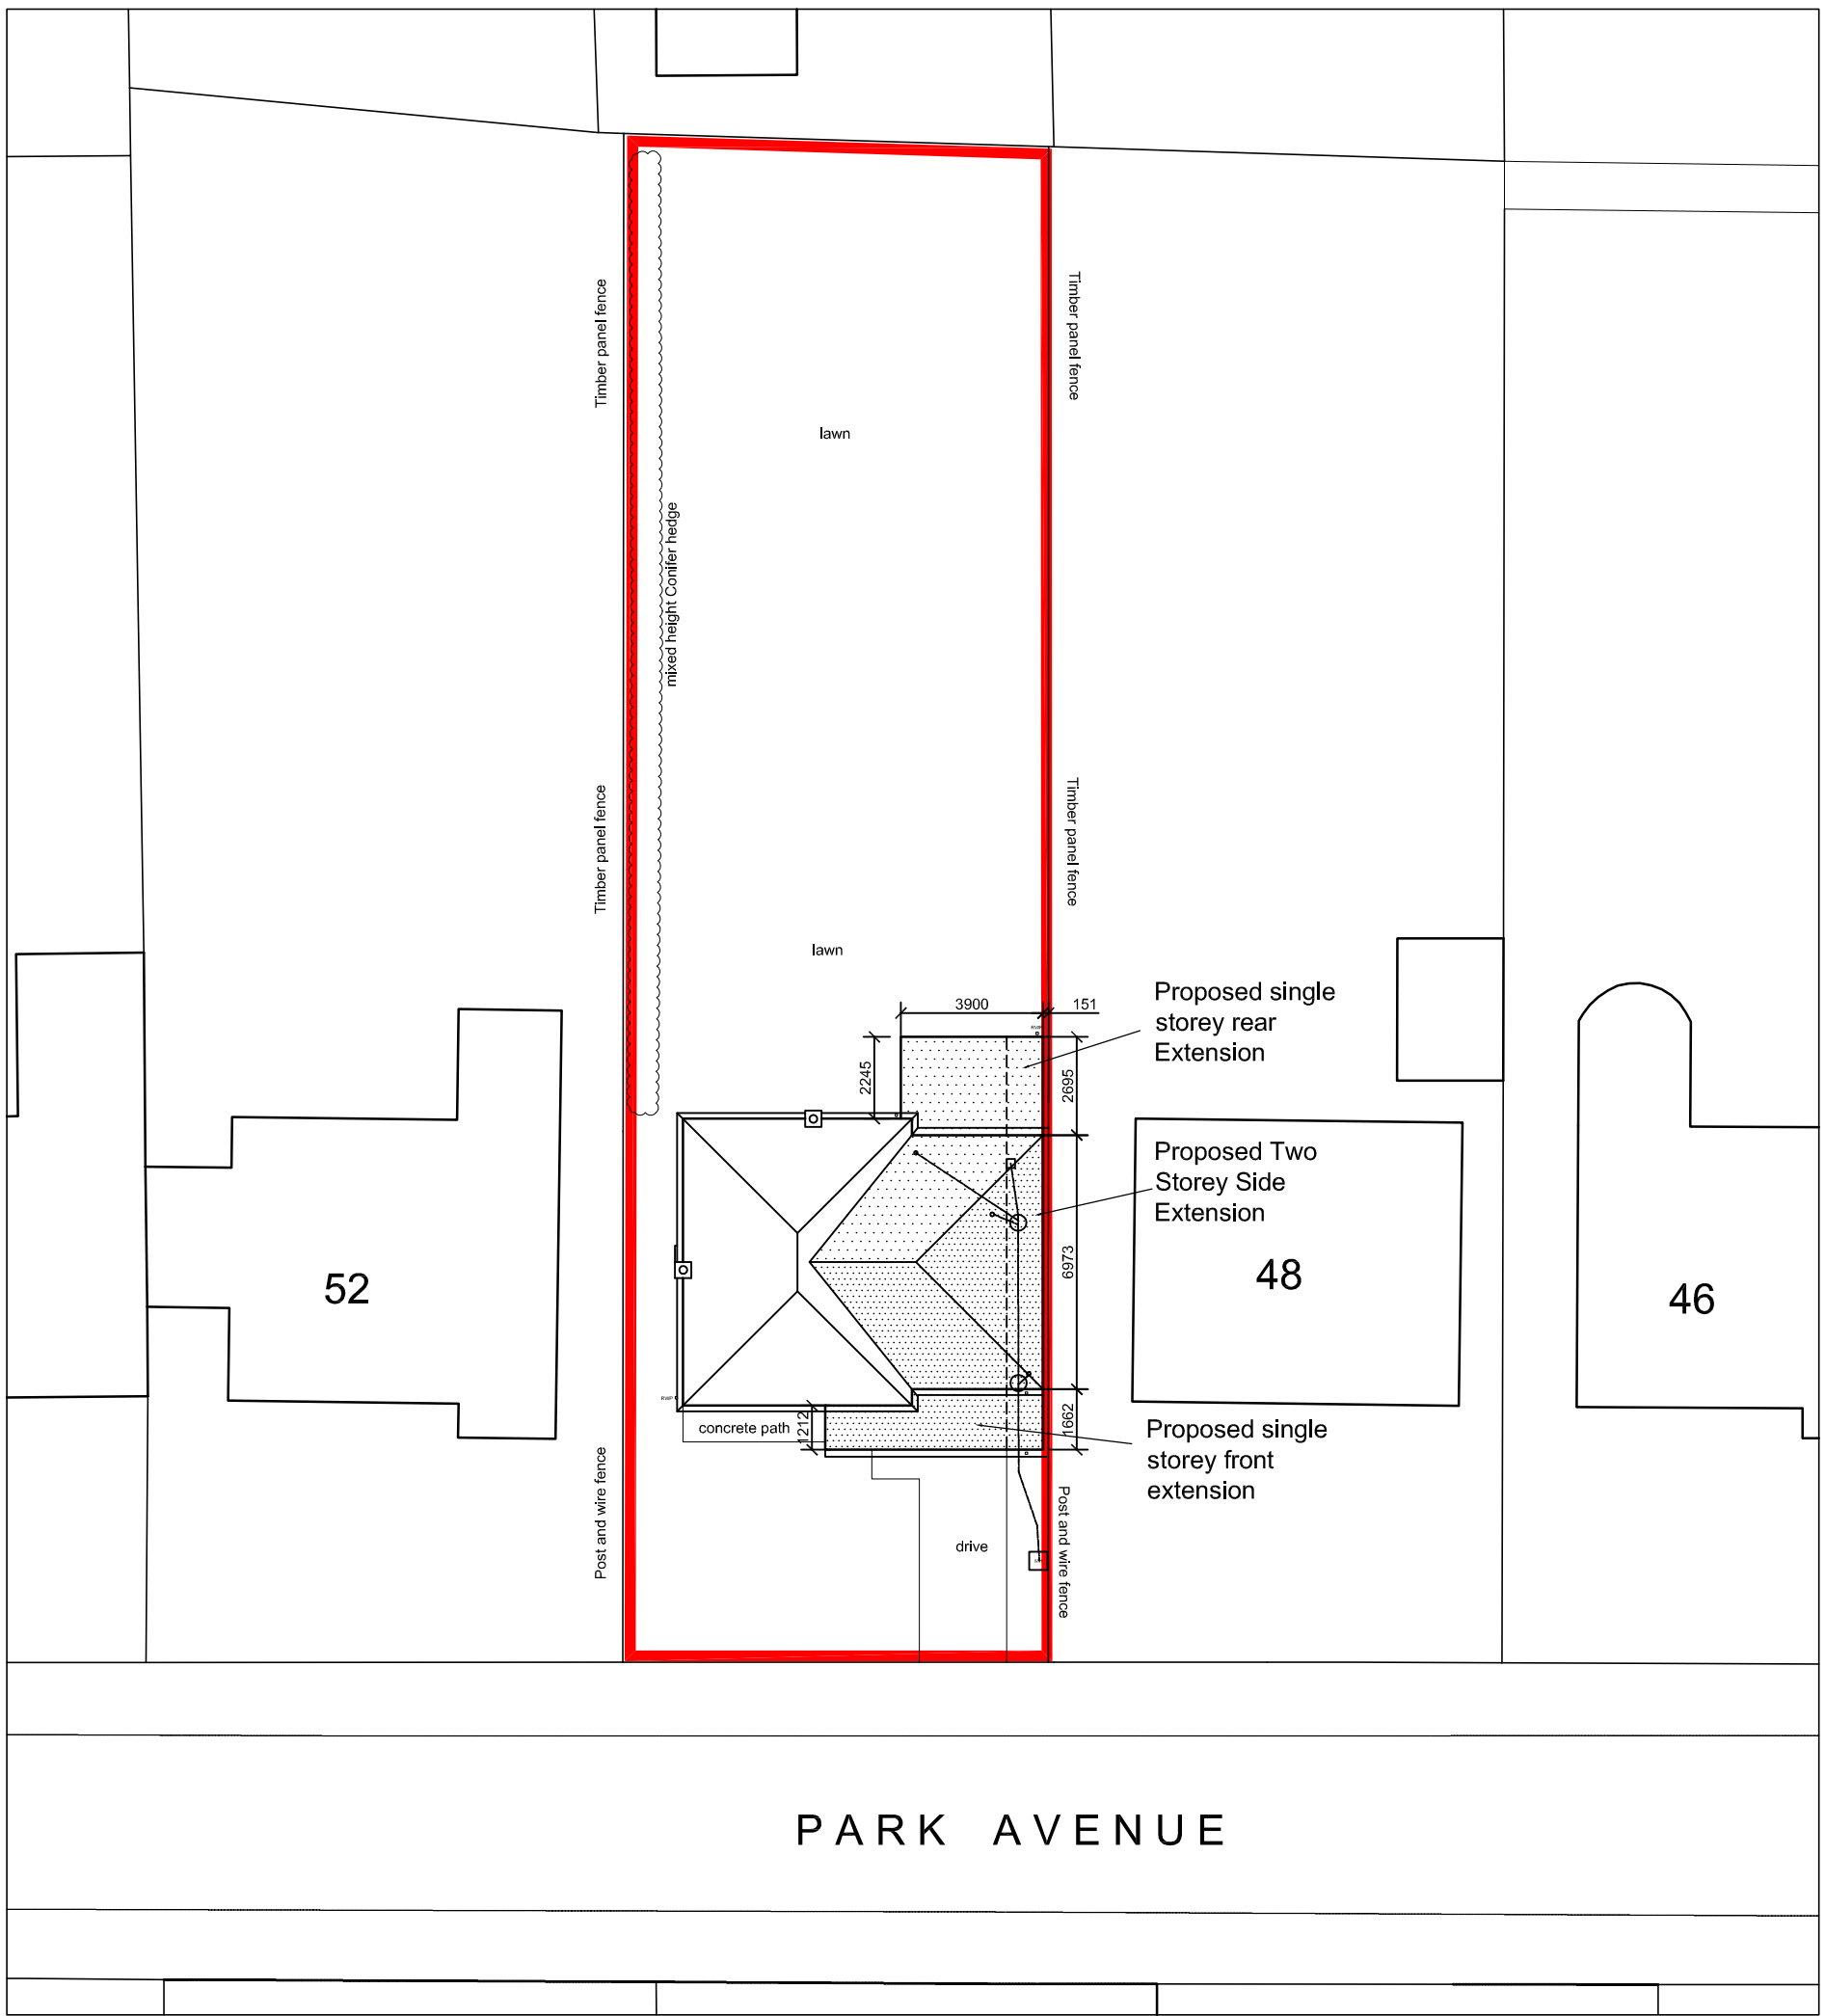

Site Plan @ 1:200 Scale

DRAINAGE
Foul drains to existing main sewer
Surface water drains into new soakaway or to existing SW system on site if there is one

Jenny McIntee Architectural Design www.jennymcintee.co.uk info@jennymcintee.co.uk Tel 07921 003153			
Project:	Proposed Extension	Date:	Dec 2016
Address:	50 Park Avenue, Spalding, Lincs PE11 1QX	Scale:	1:200 on A3
		Job No:	16106
Drawing Title:	Site Plan As Proposed	Dwg No:	02 B

