
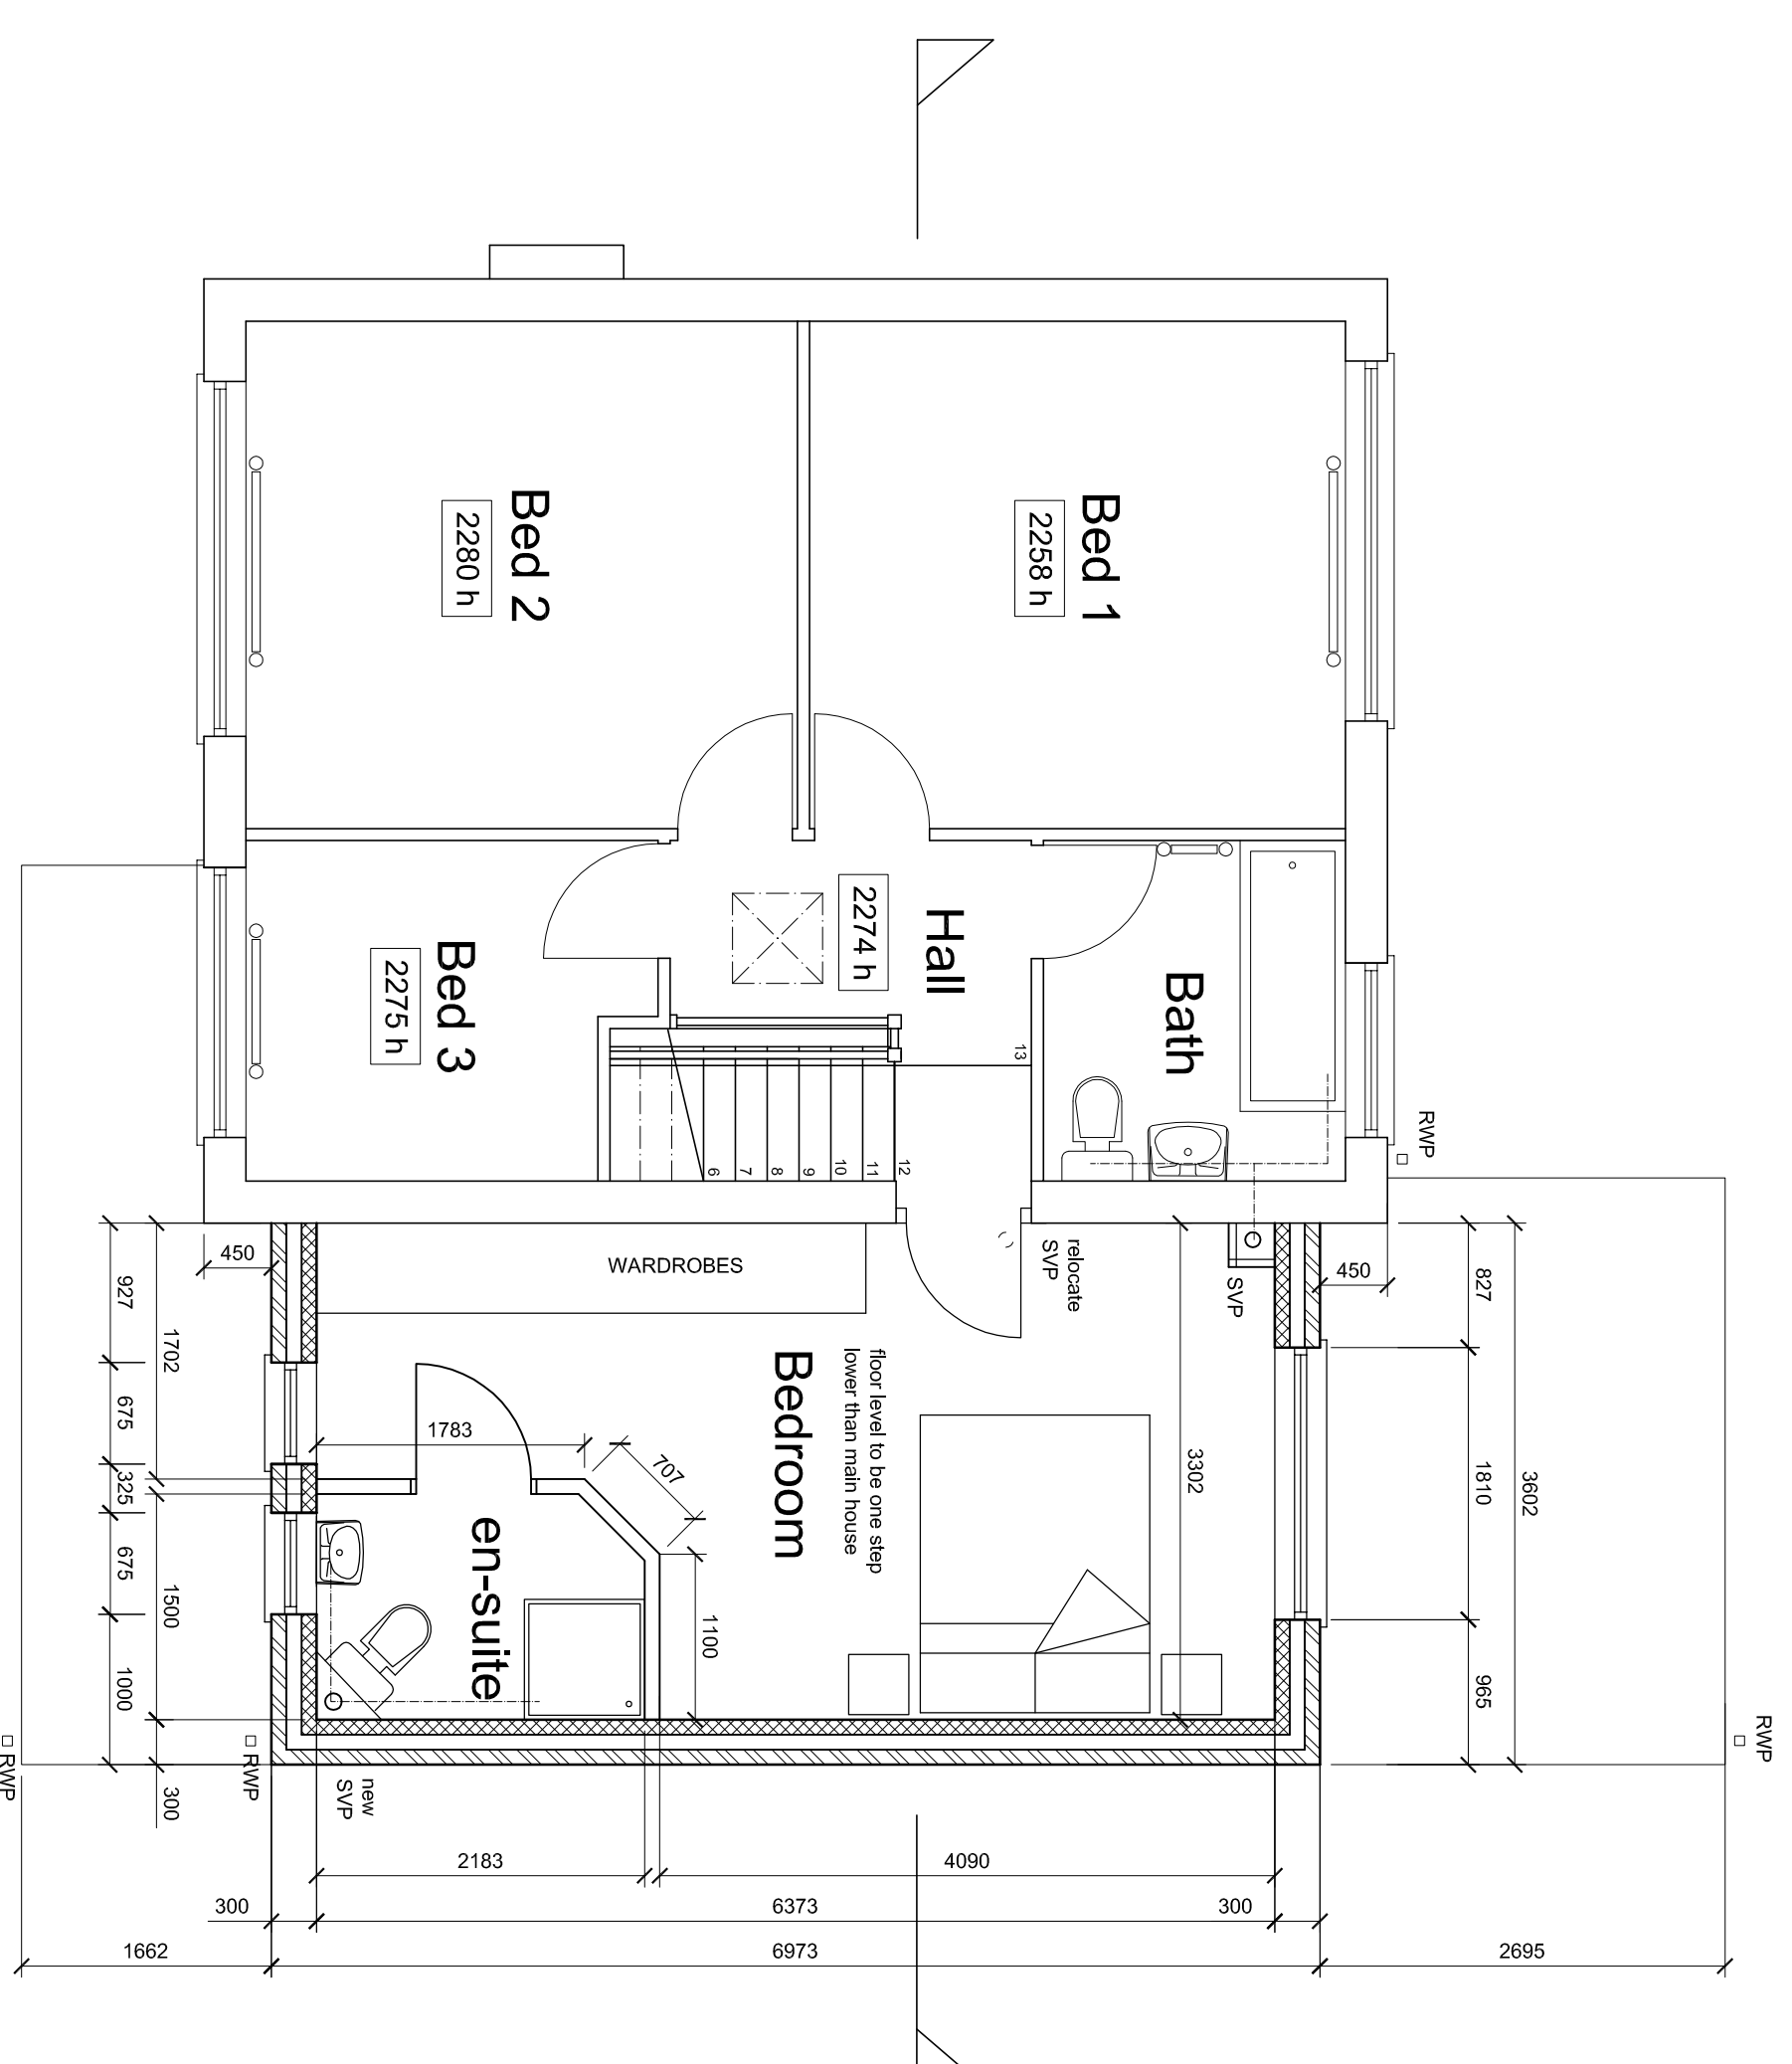


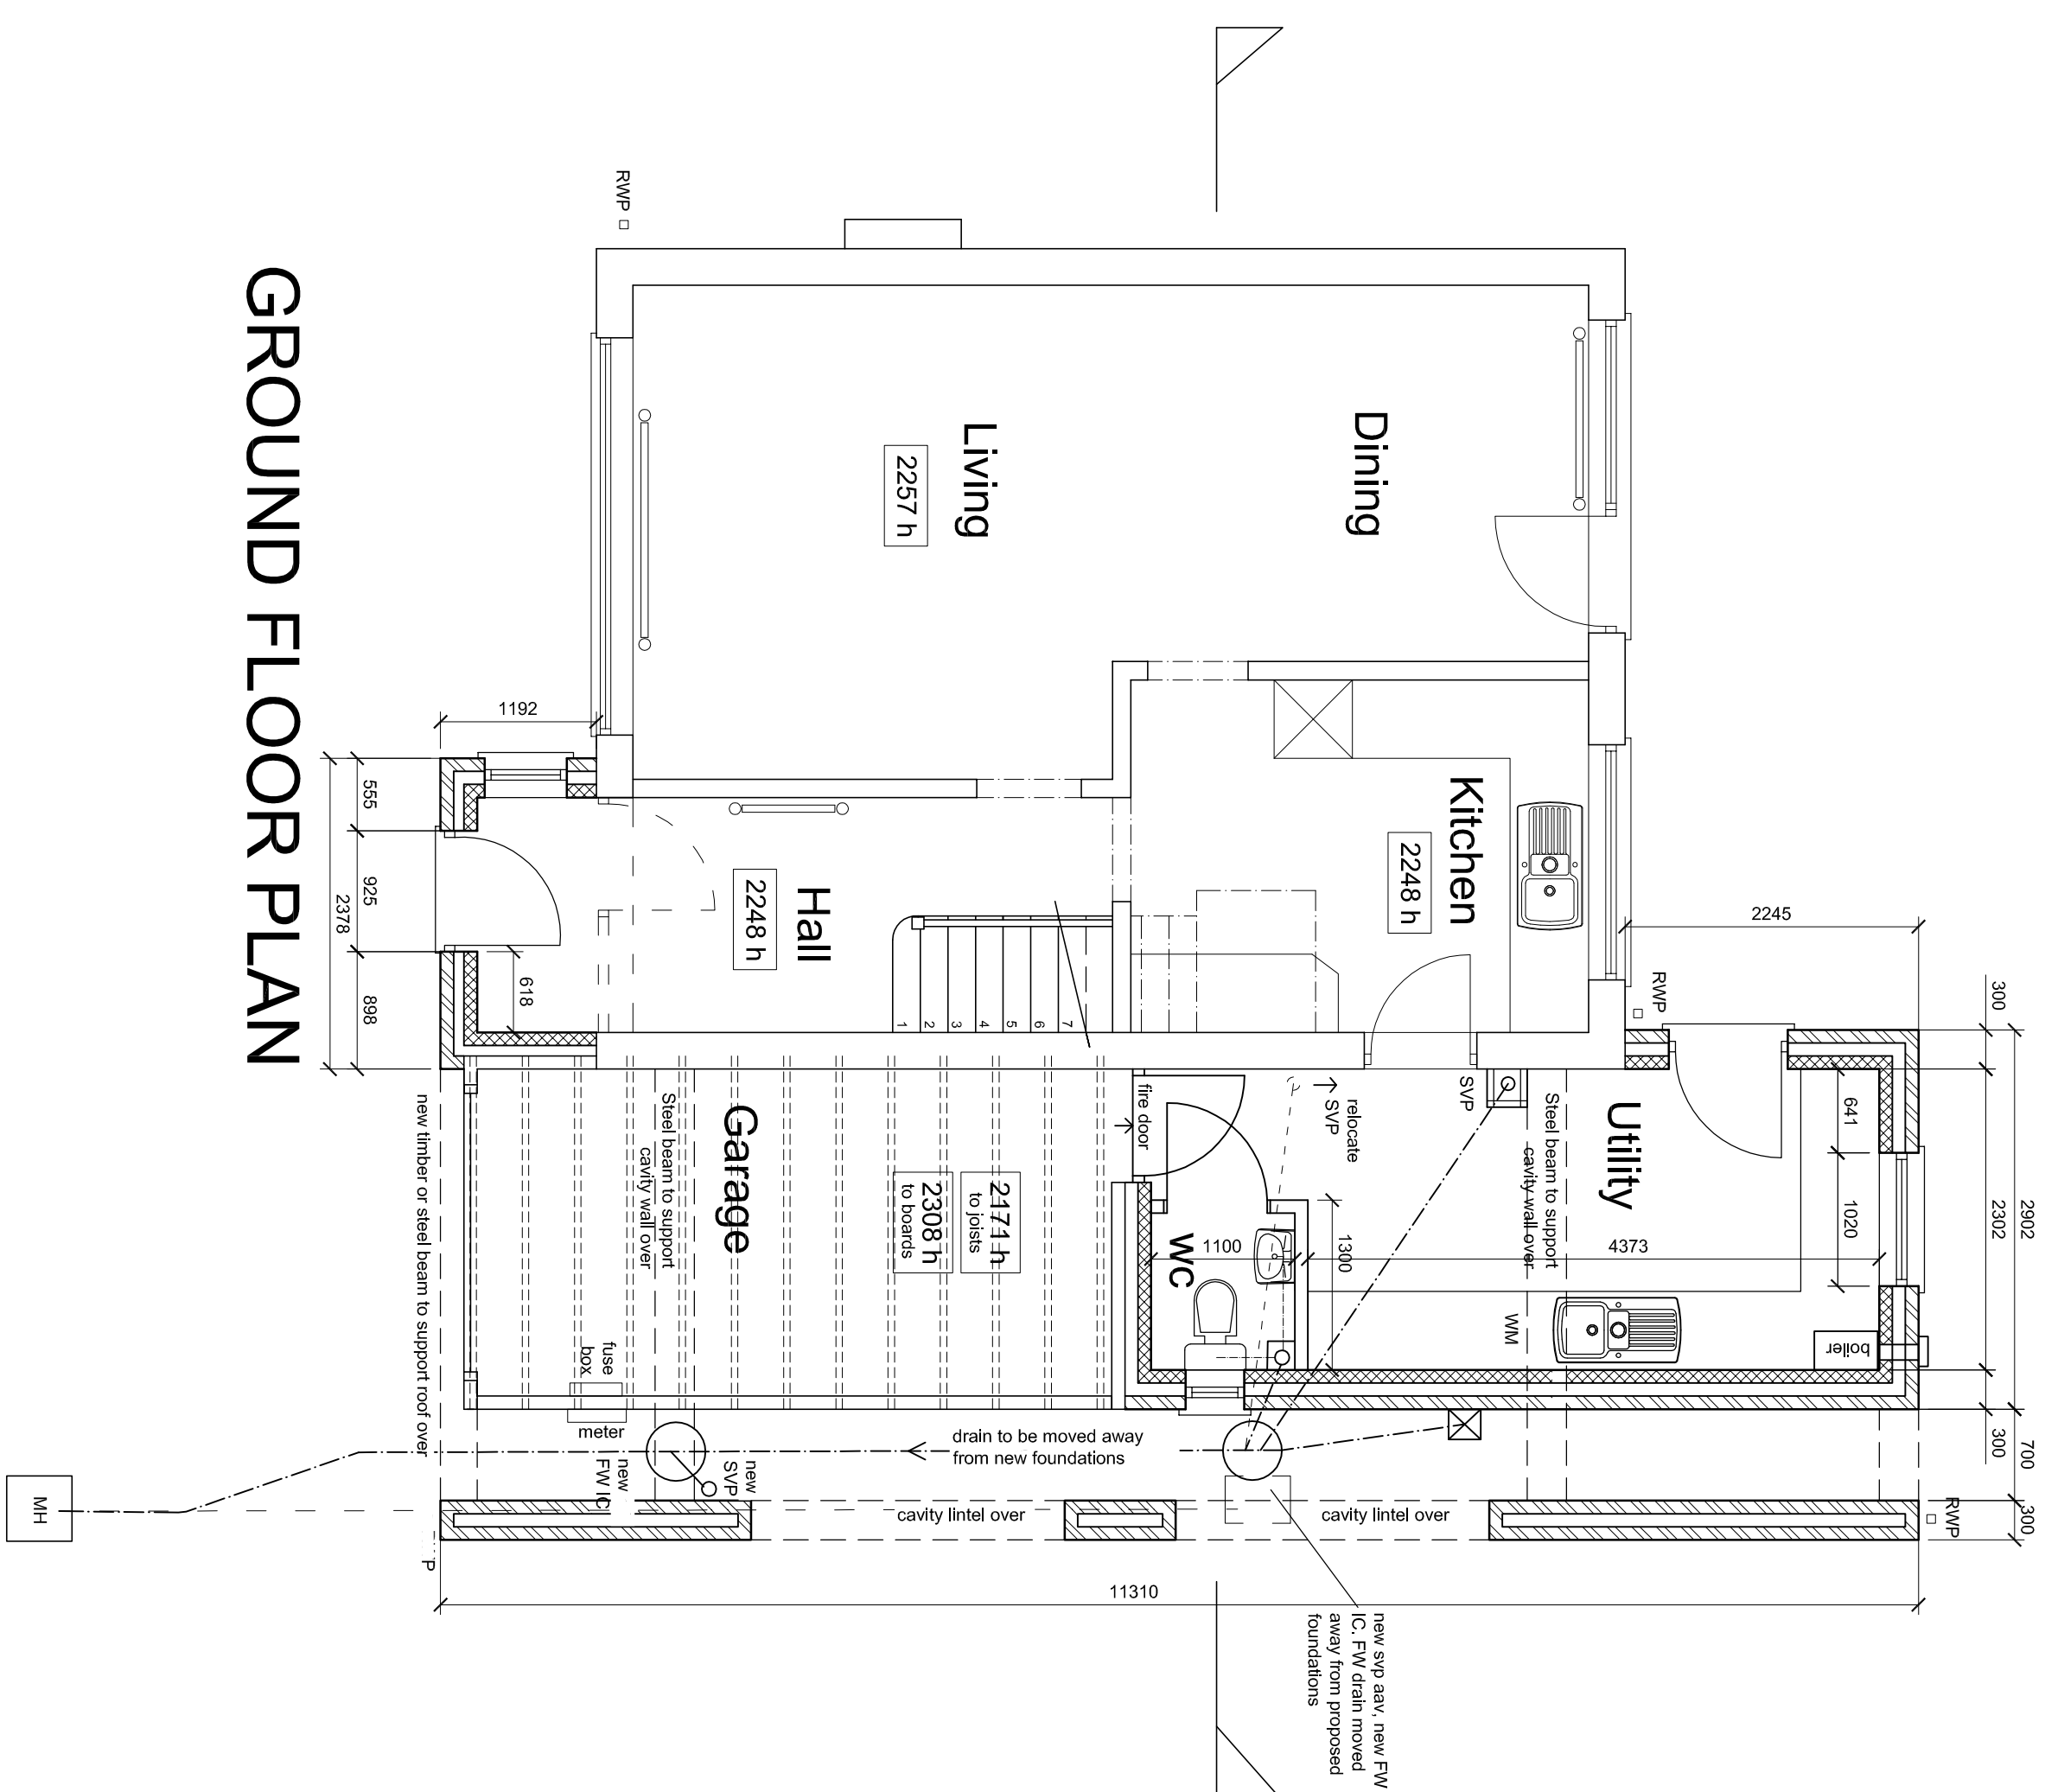

FLOOR PLANS AS PROPOSED

Jenny McIntee Architectural Design			
www.jennymcintee.co.uk info@jennymcintee.co.uk Tel 07921 003153			
Project:	Proposed Extension	Date:	Dec 2016
Address:	50 Park Avenue, Spalding, Lincs PE11 1QX	Scale:	1:100 on A3 1:50 on A1
		Job No:	16106
Drawing Title:	Proposed Floor Plans	Dwg No:	05 C