




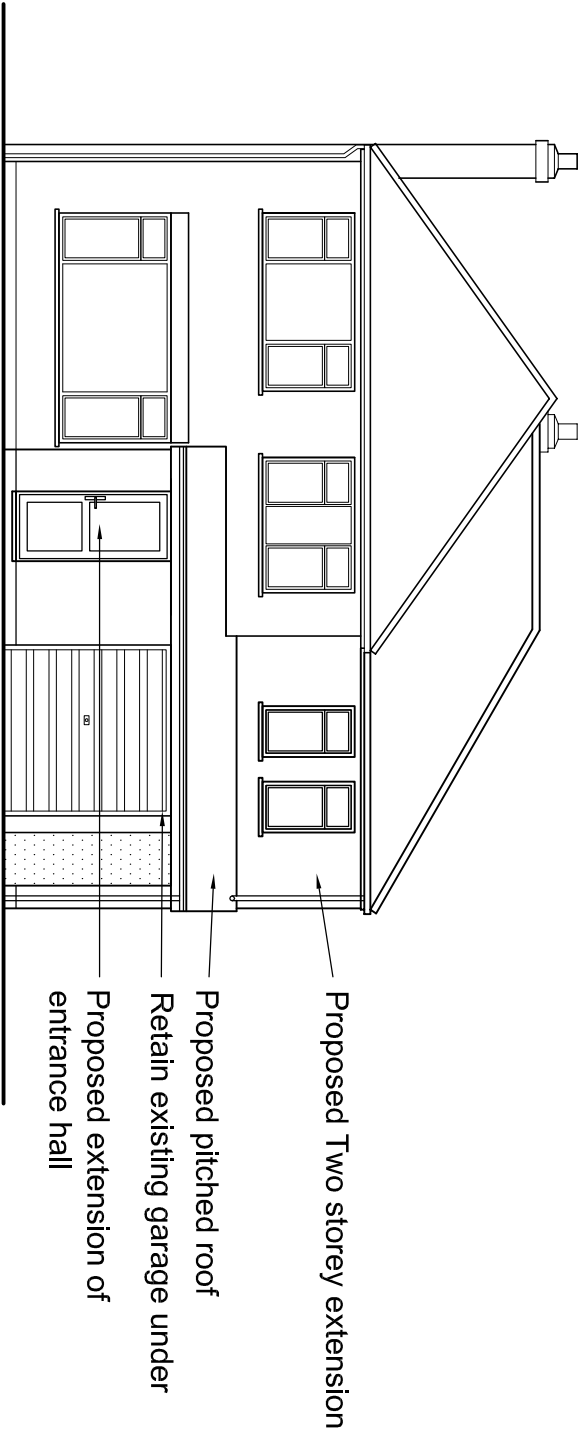


FRONT ELEVATION

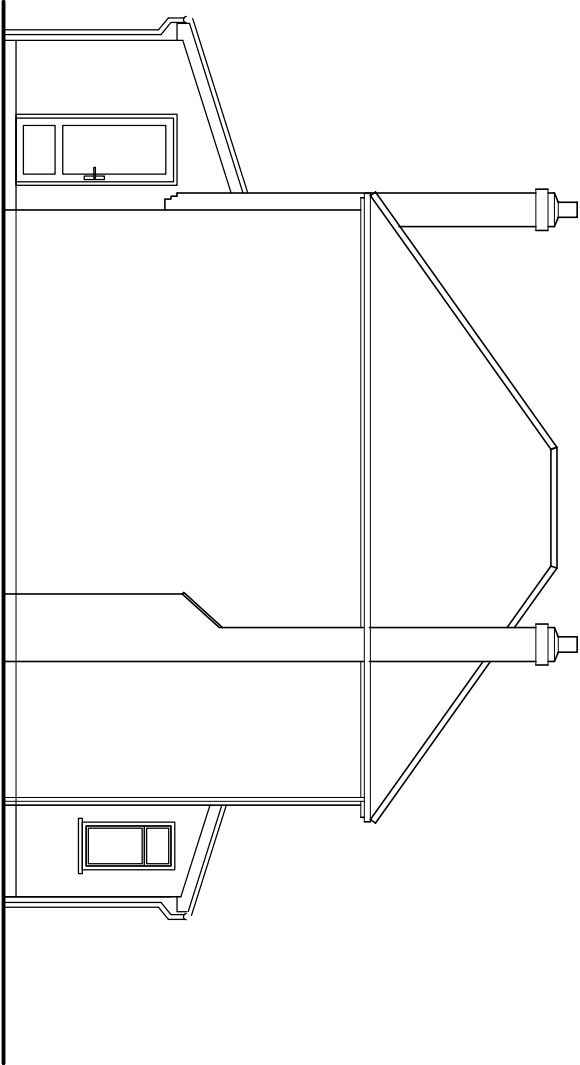

SIDE ELEVATION

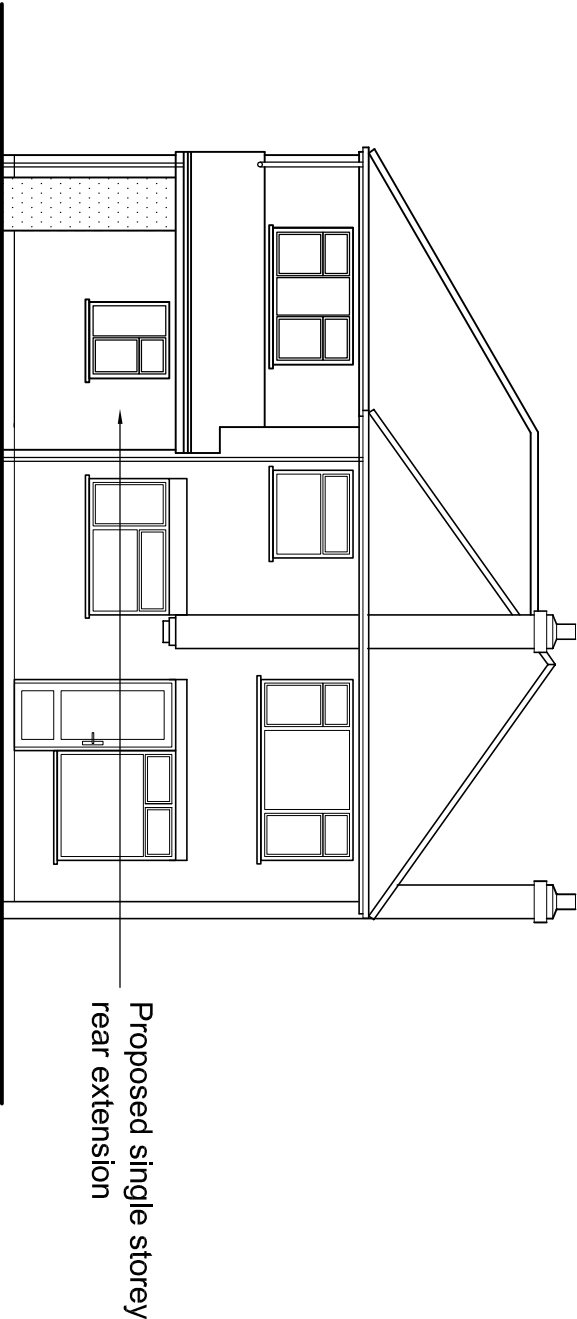

REAR ELEVATION

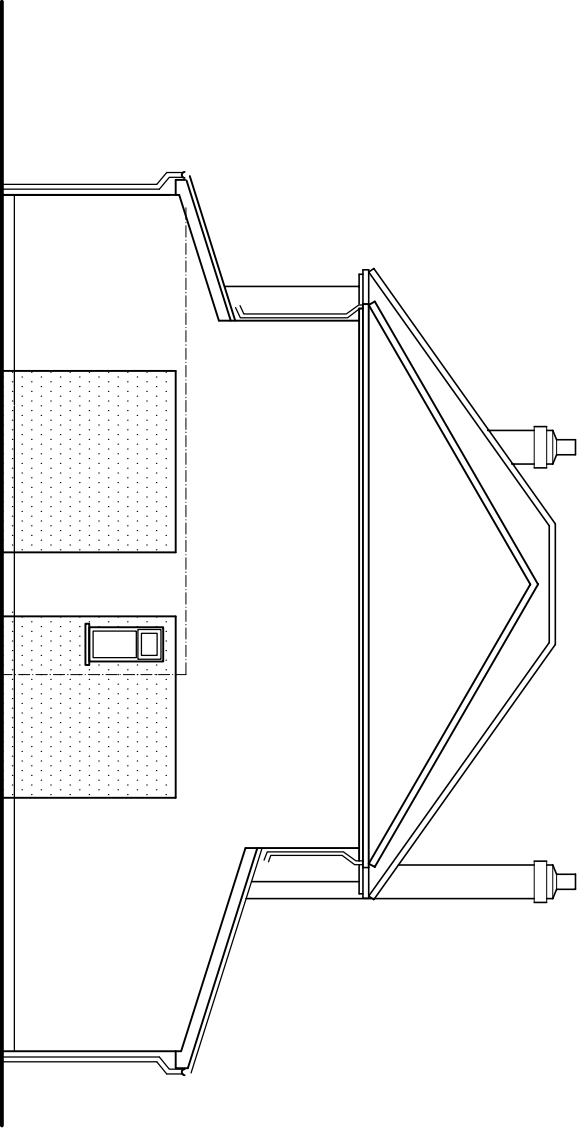


SIDE ELEVATION

EXTERNAL MATERIALS

ROOF: PITCHED ROOF TILES TO MATCH EXISTING

WALLS : BRICK TO MATCH EXISTING

WINDOWS & DOORS : TO MATCH EXISTING

 

ELEVATIONS AS PROPOSED

Jenny McIntee Architectural Design			
www.jennymcintee.co.uk info@jennymcintee.co.uk Tel 07921 003153			
Project:	Proposed Extension	Date:	Dec 2016
Address:	50 Park Avenue, Spalding, Lincs PE11 1QX	Scale:	1:100 on A3
		Job No:	16106
Drawing Title:	Proposed Elevations	Dwg No:	06 C