




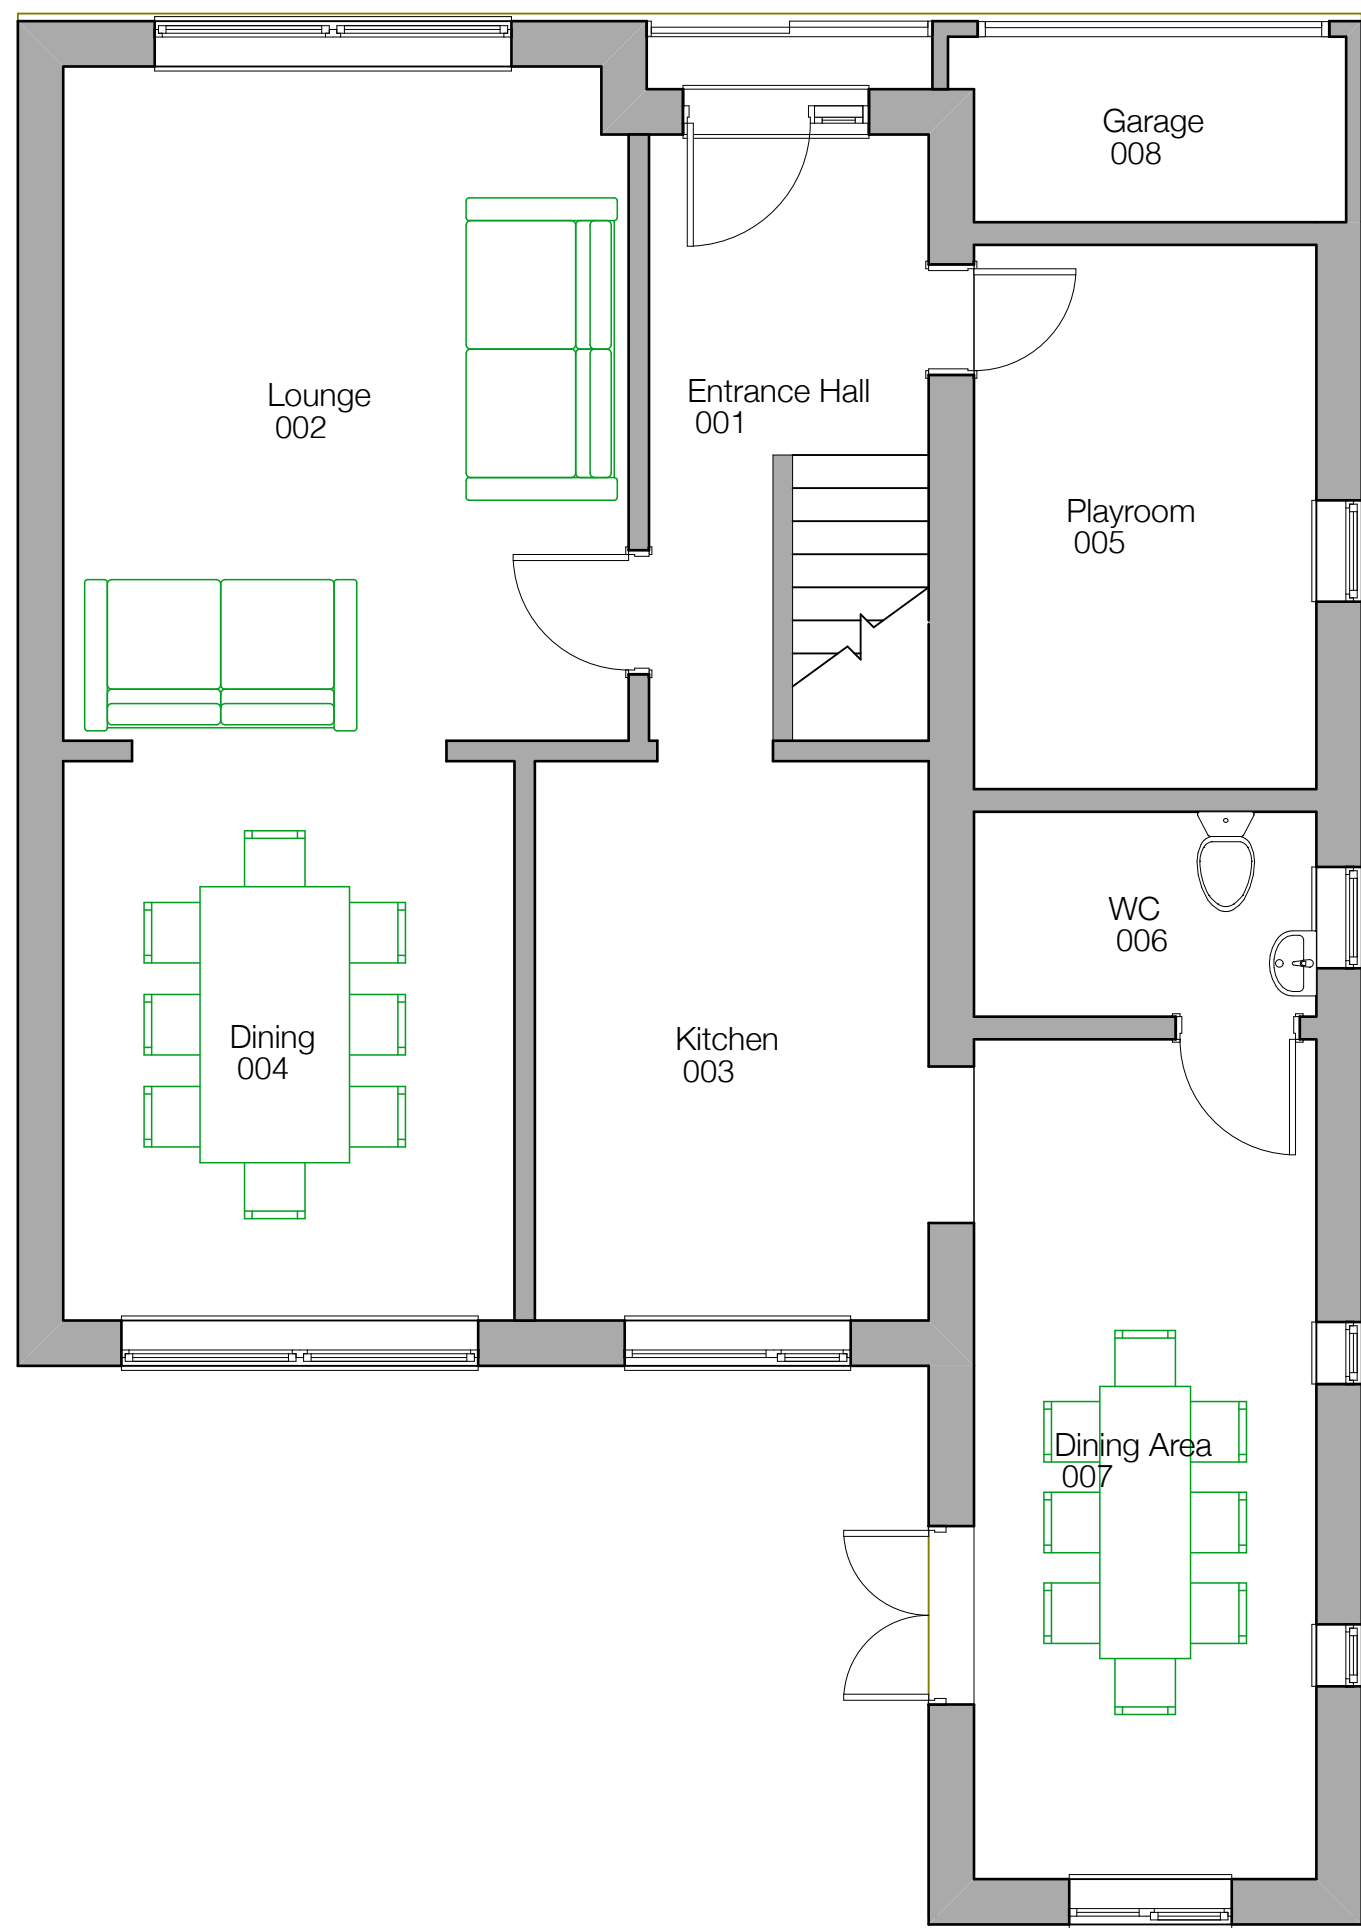


Ground Floor
Scale1:50

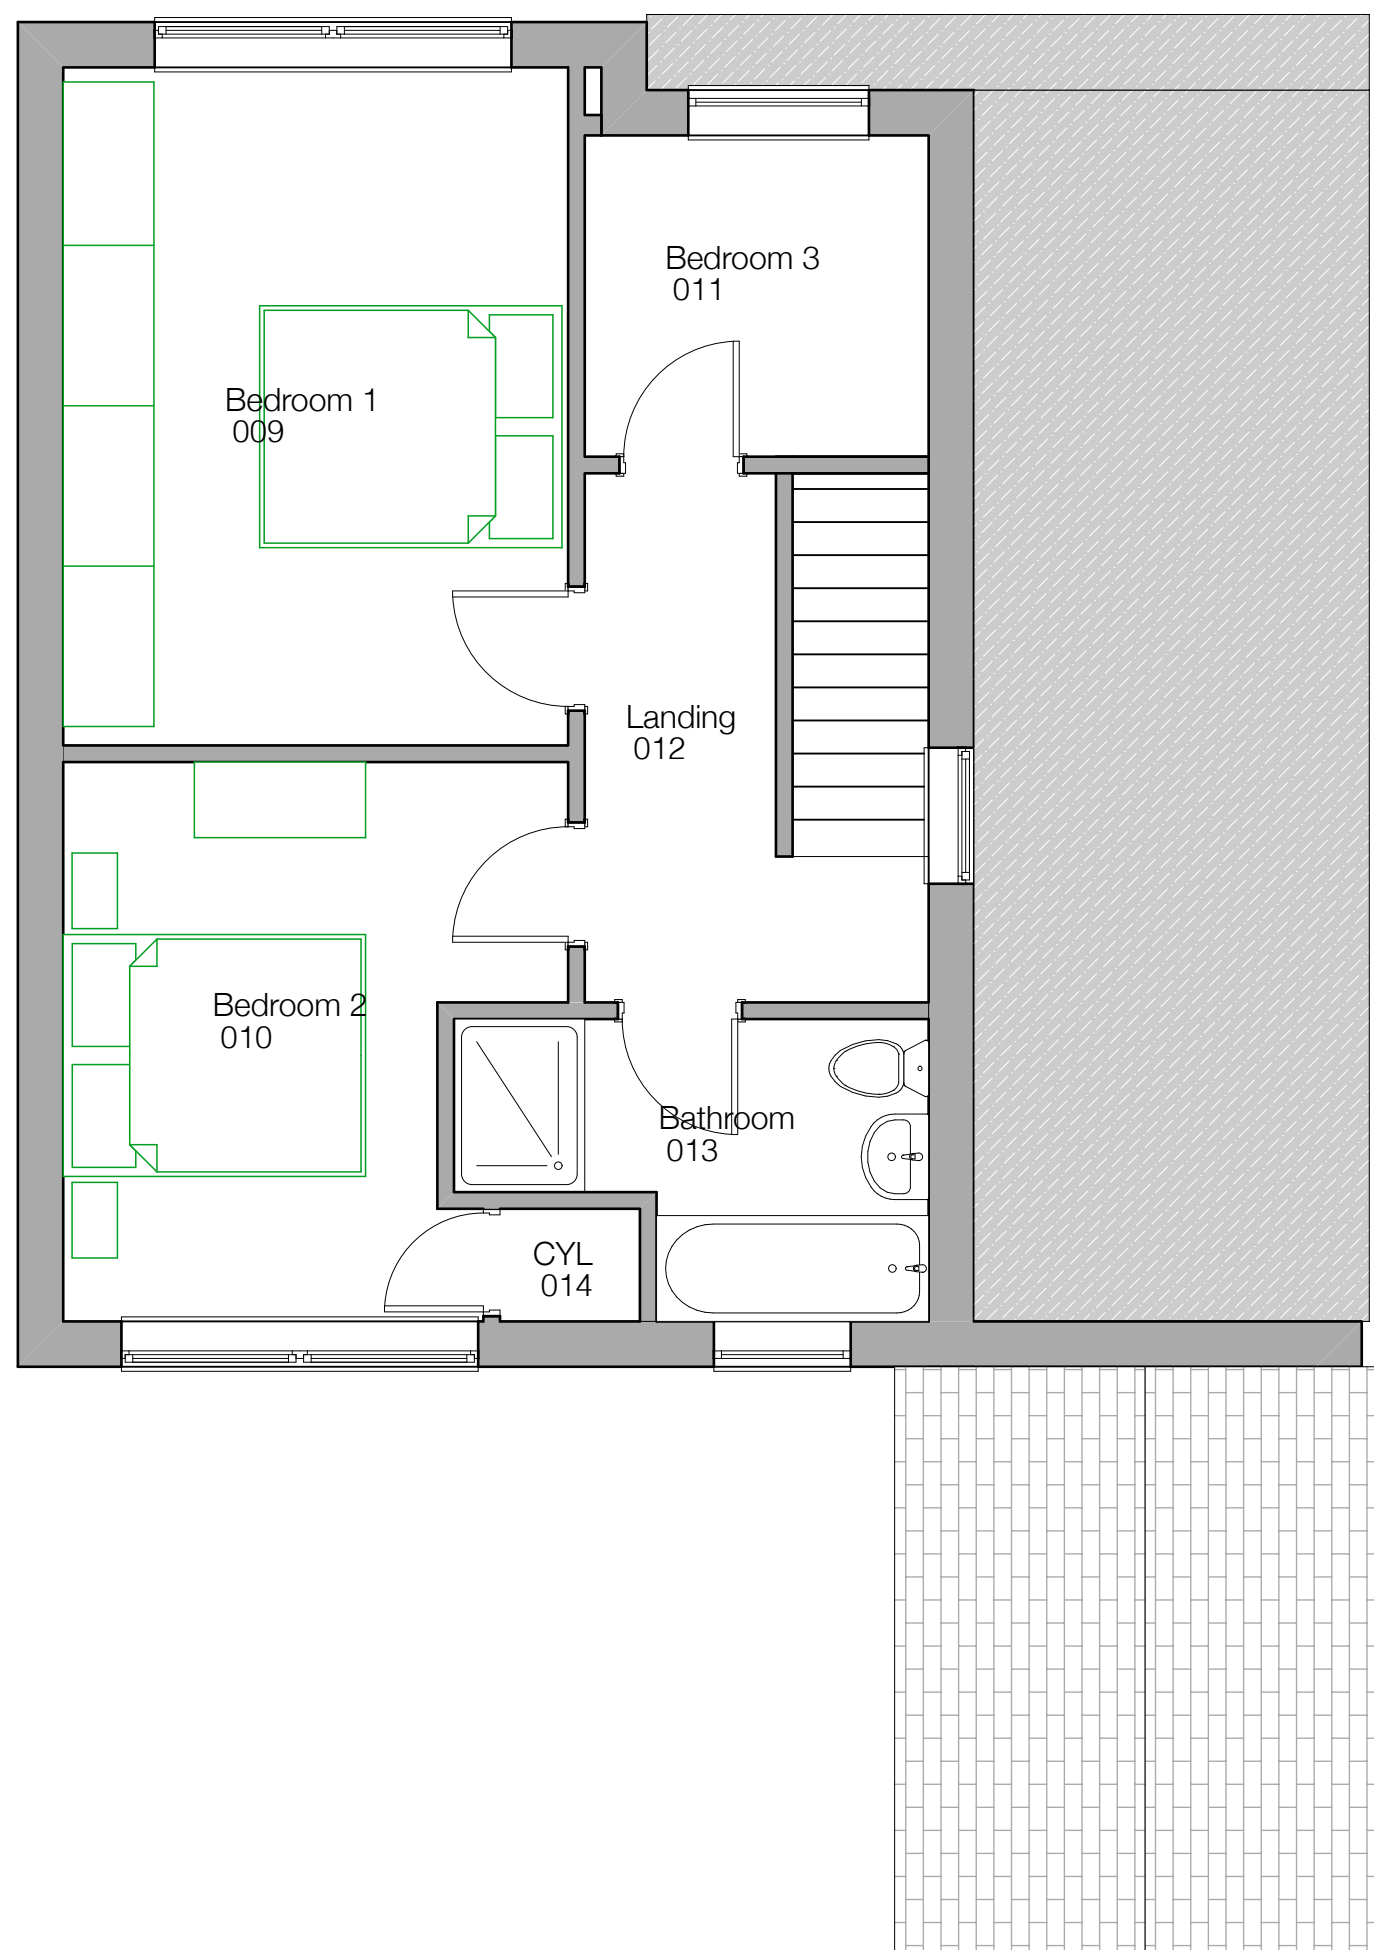


First Floor
Scale1:50

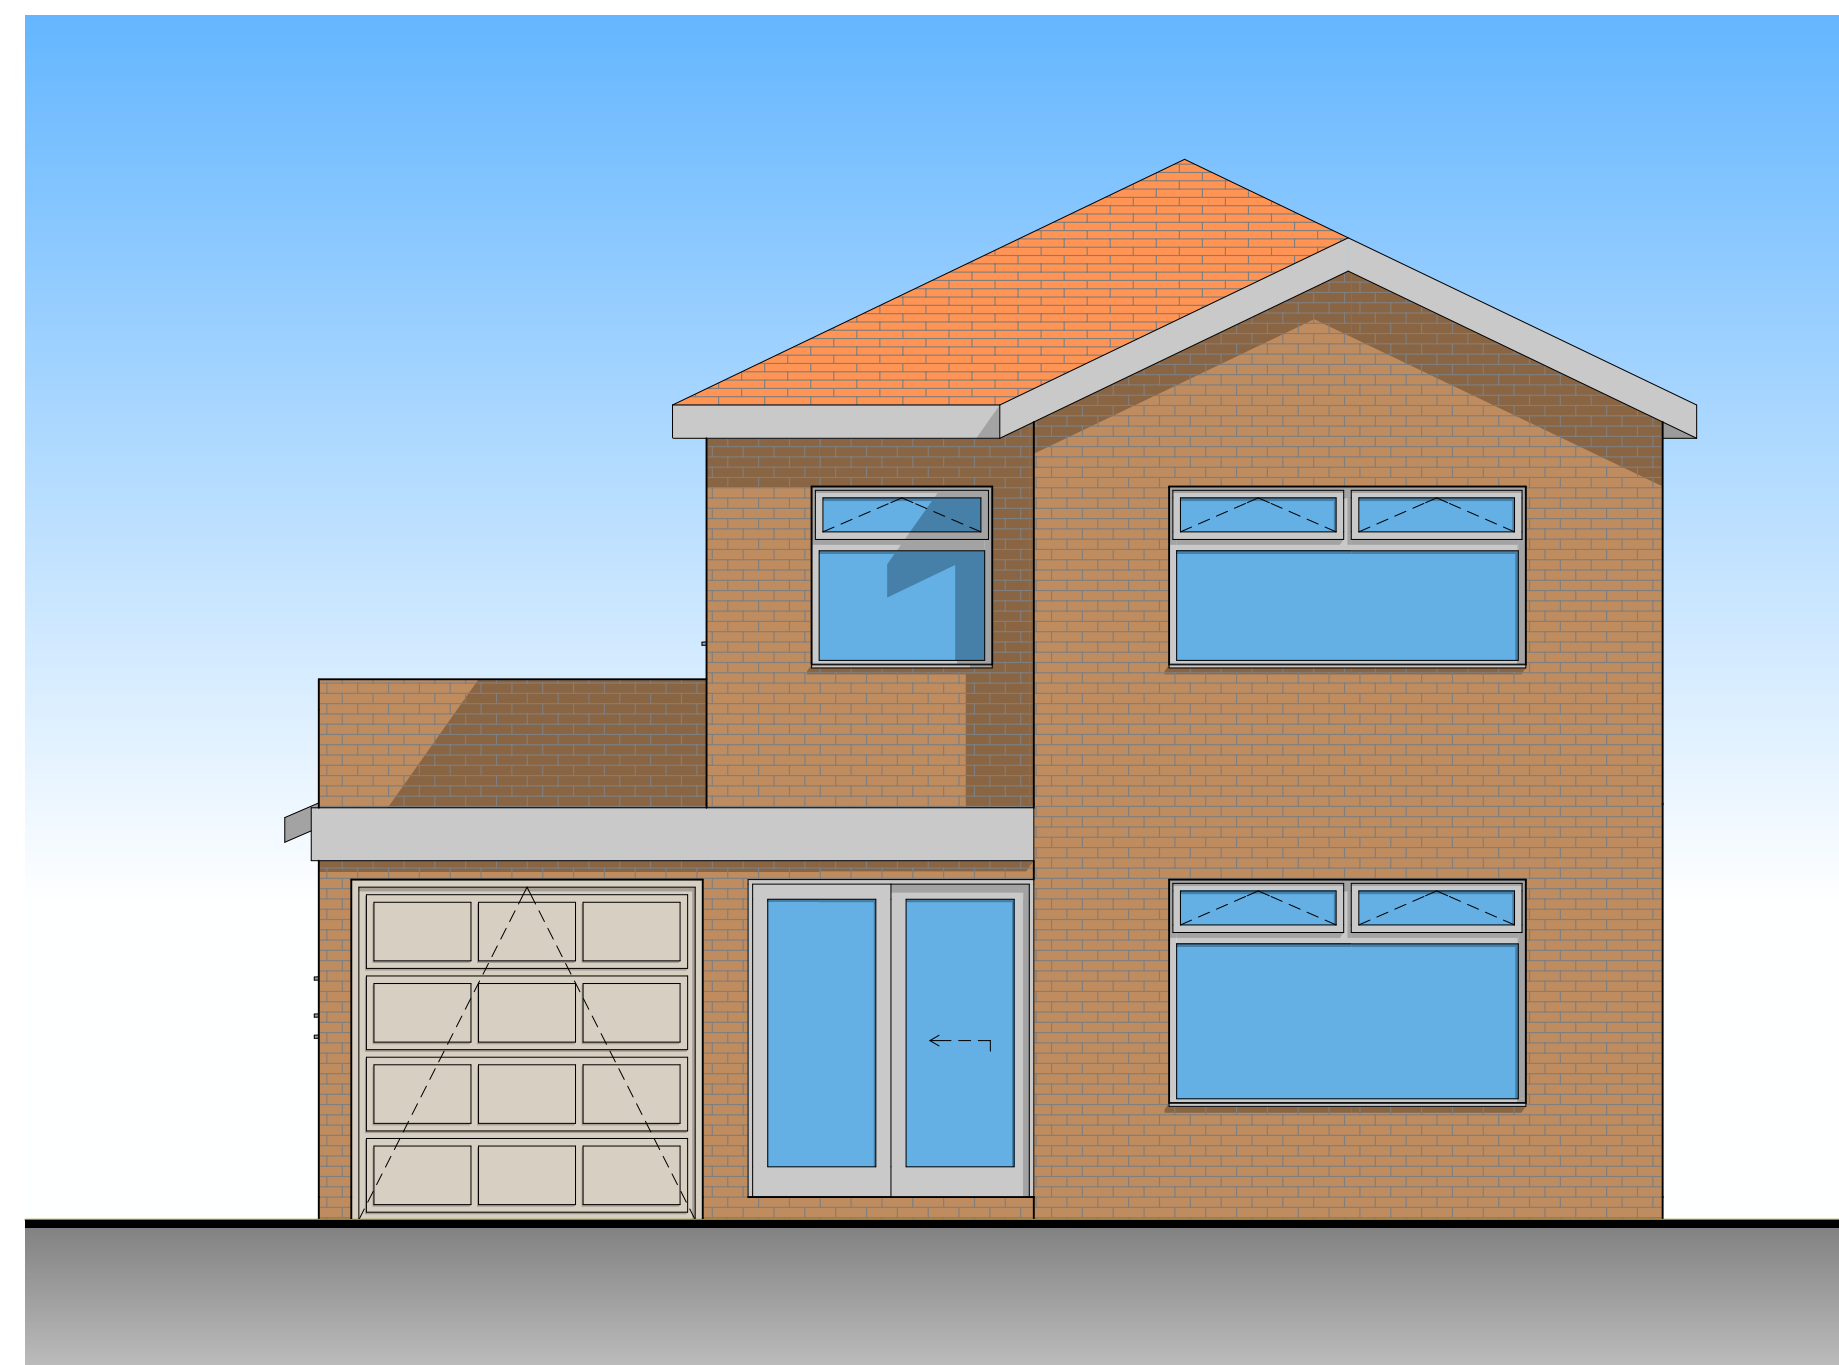


North Elevation
Scale1:50

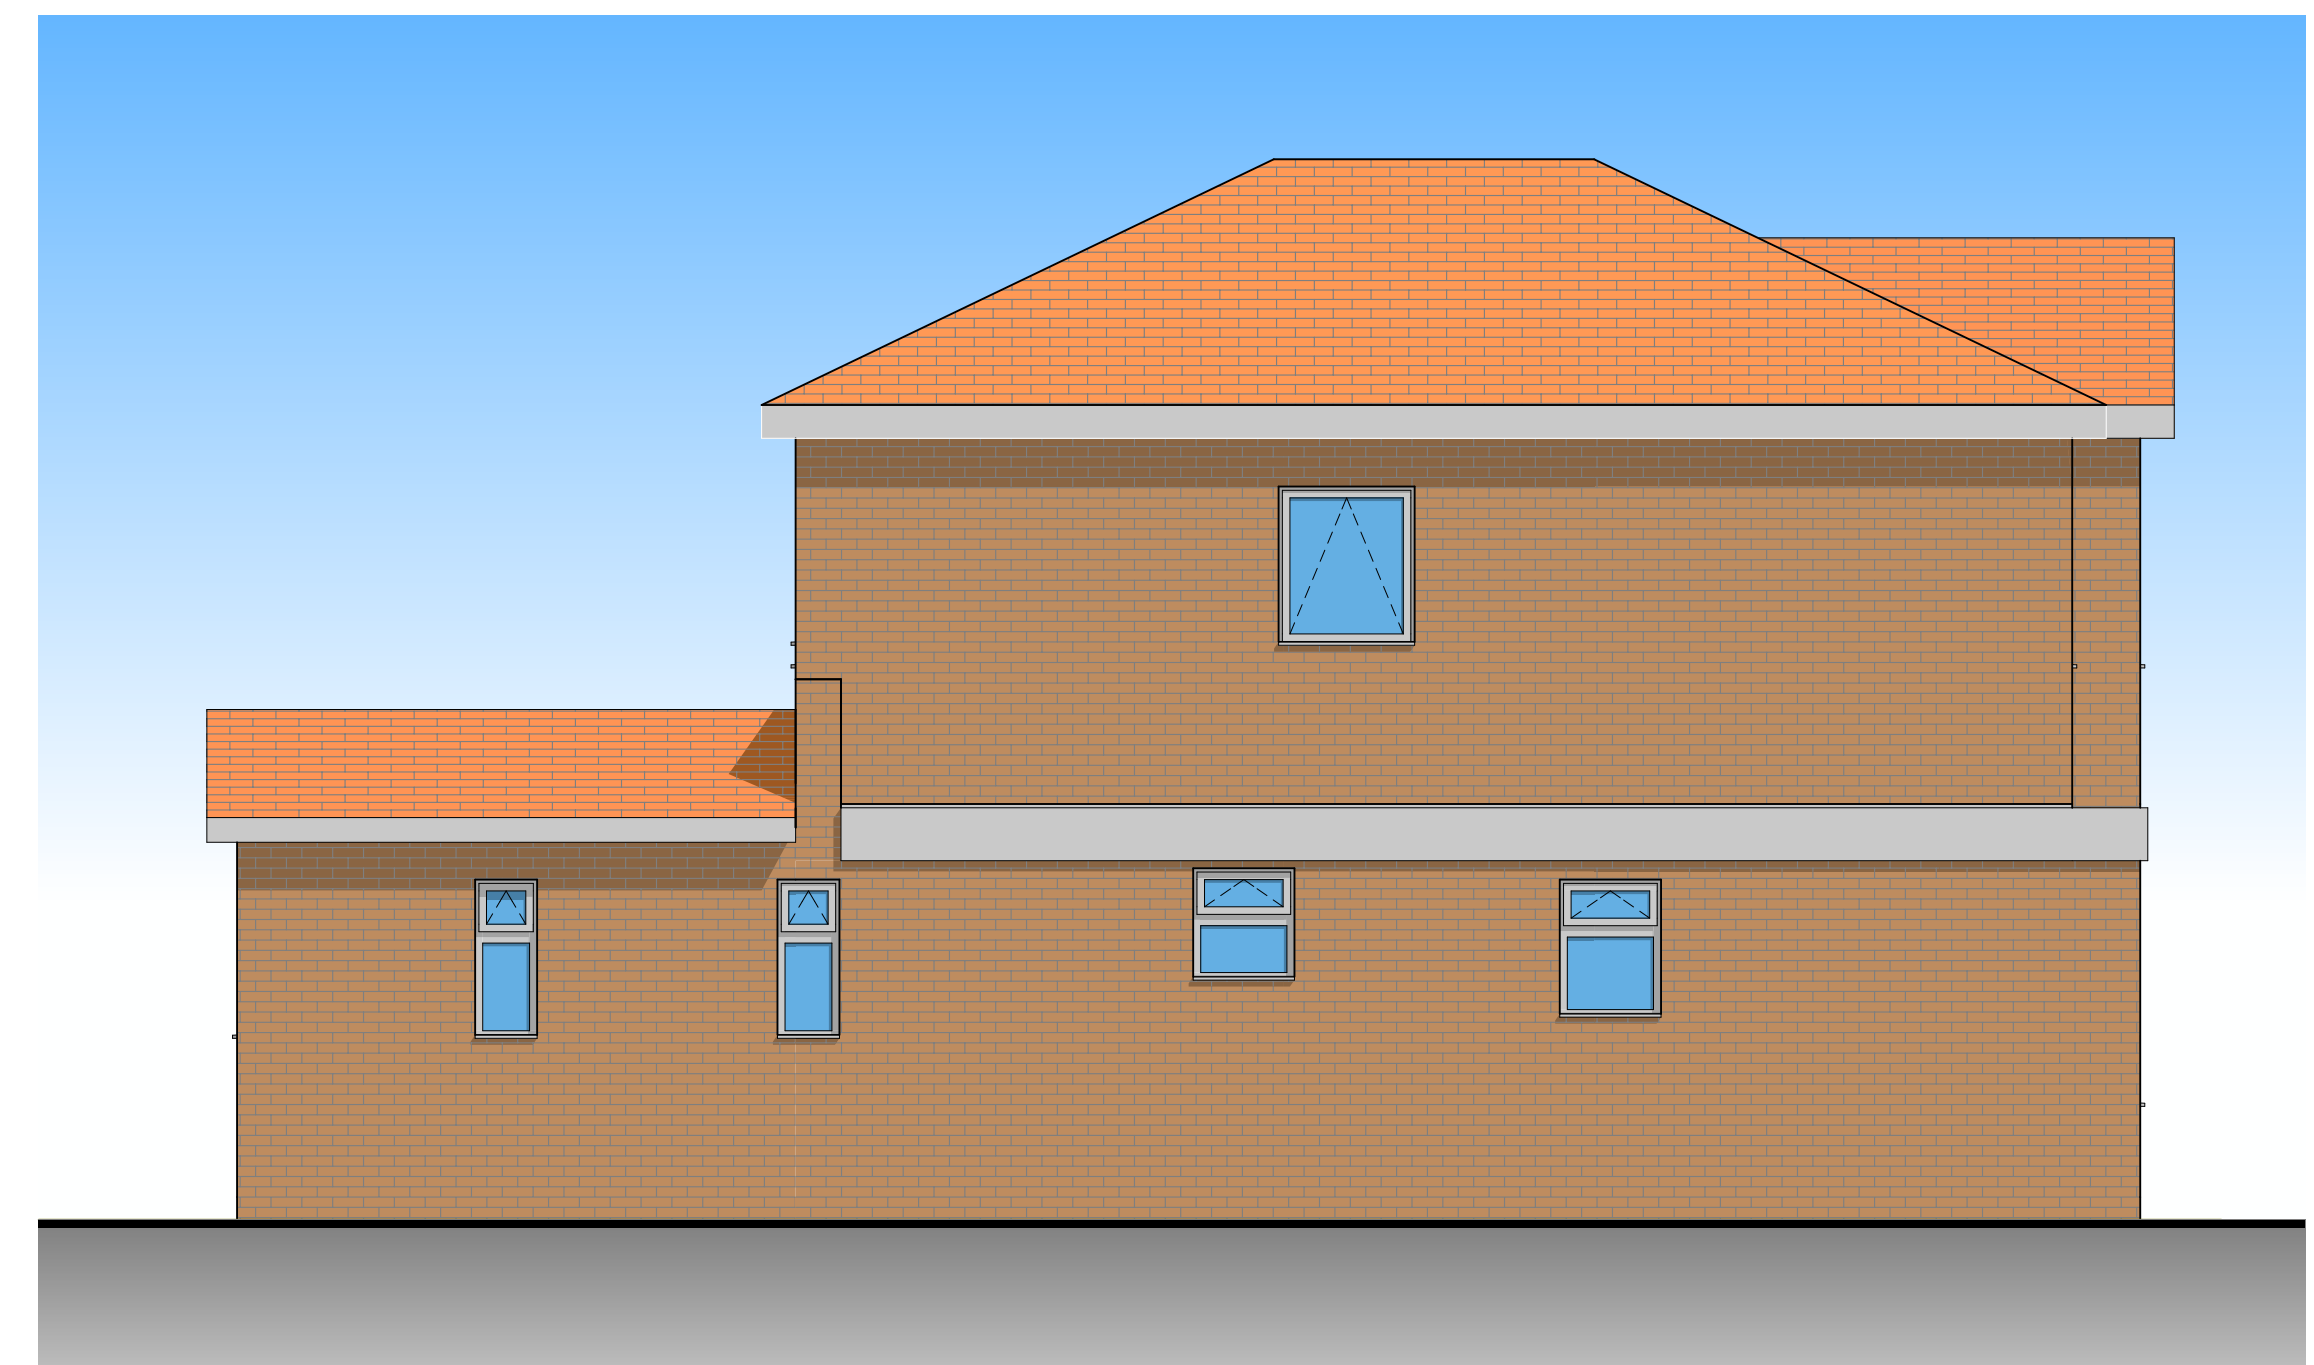


East Elevation
Scale1:50

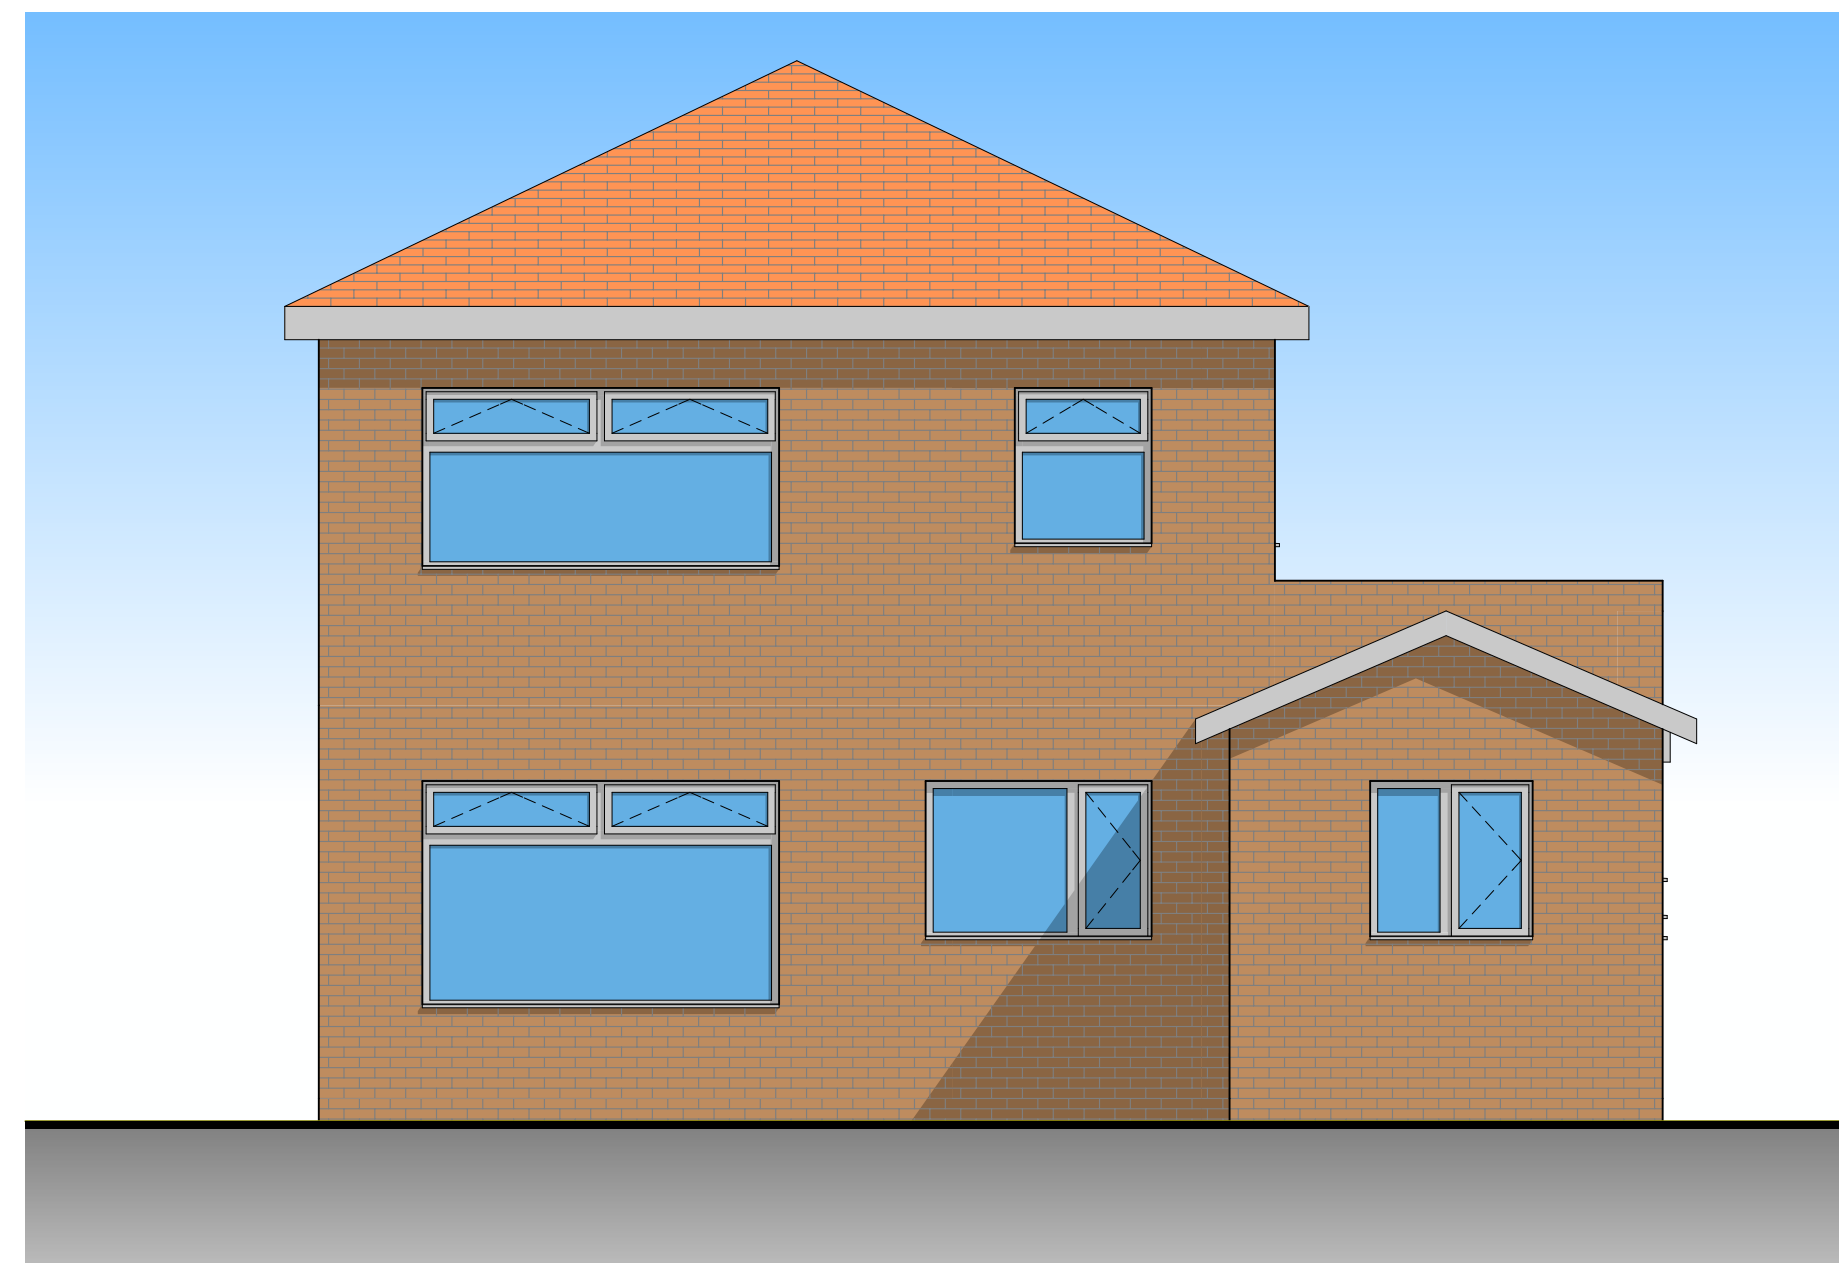

South Elevation
Scale1:50

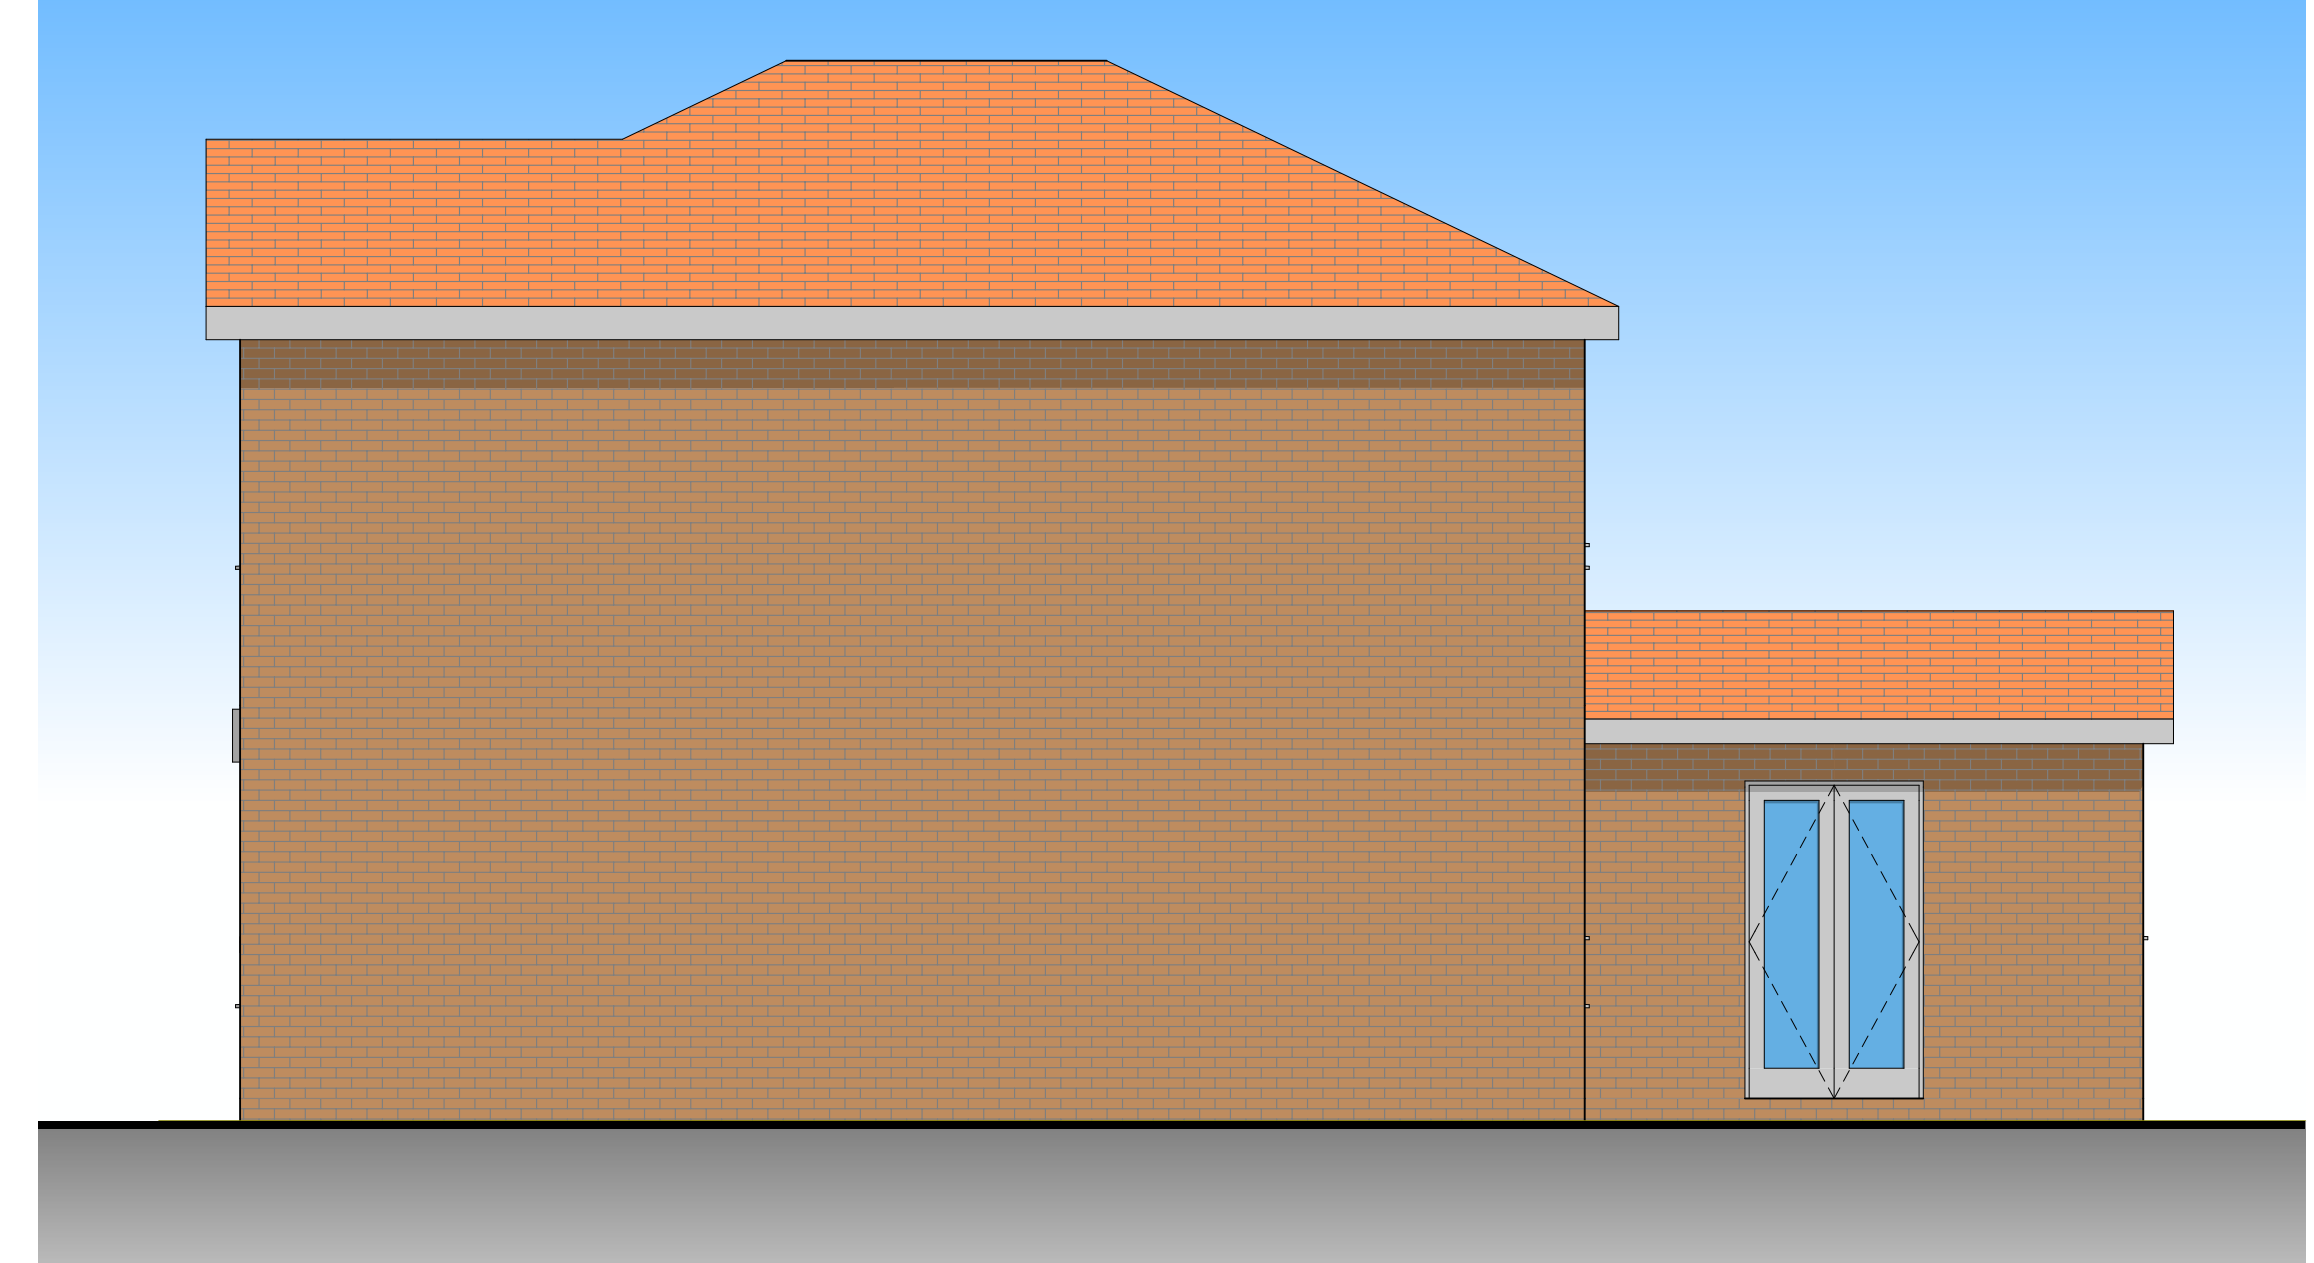


West Elevation
Scale1:50

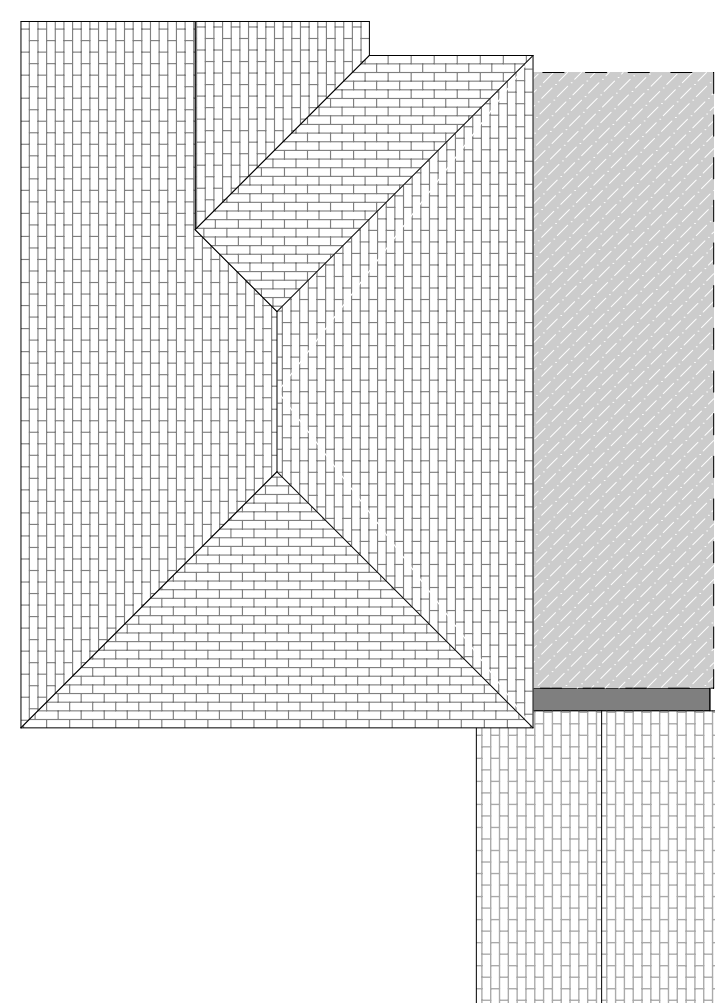

Roof Plan
Scale1:100



Existing 3D Front View
Scale1:220
3D-02

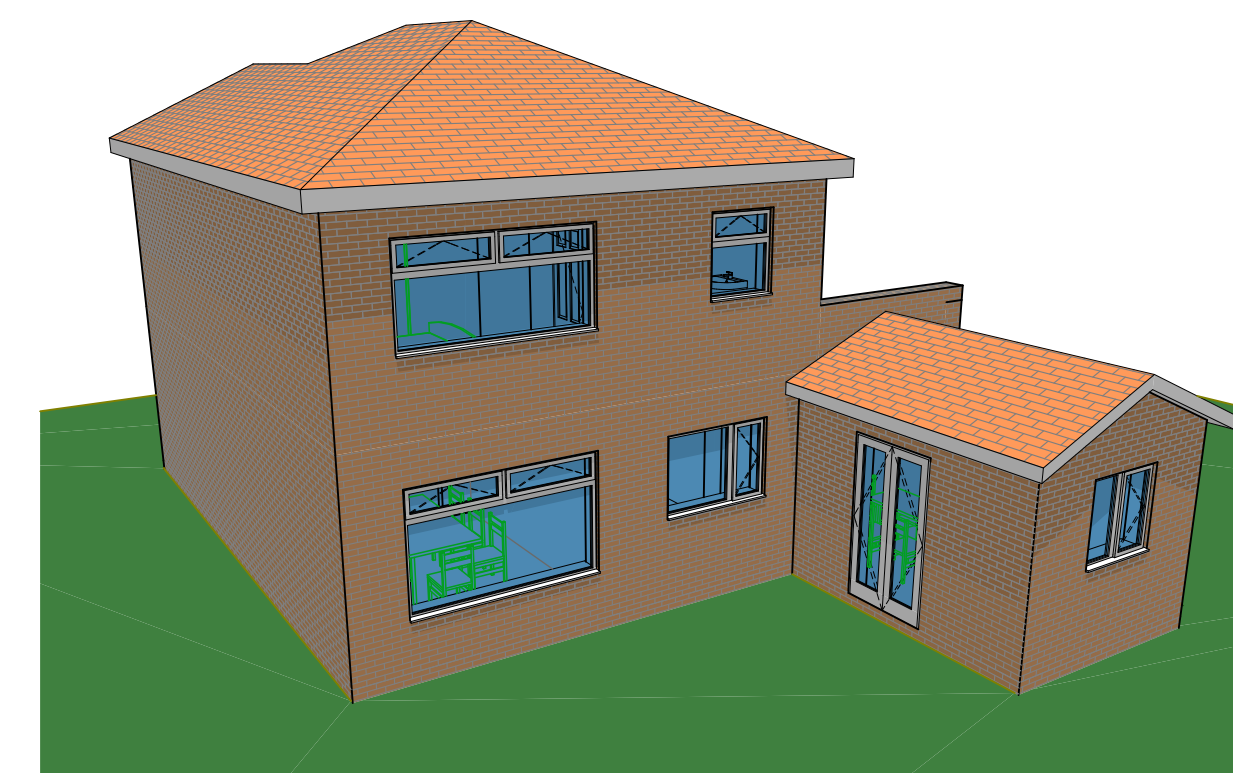

Existing 3D Rear View
Scale1:220
3D-03

PROJECT: 12 Aintree Drive, Spalding (Side Extension)

DRAWING: Existing GA Layouts

PROJECT No. 0014

SCALE: 1:50/1:100 @ A1

DWG No. A.01.1

DATE: 08.01.18