




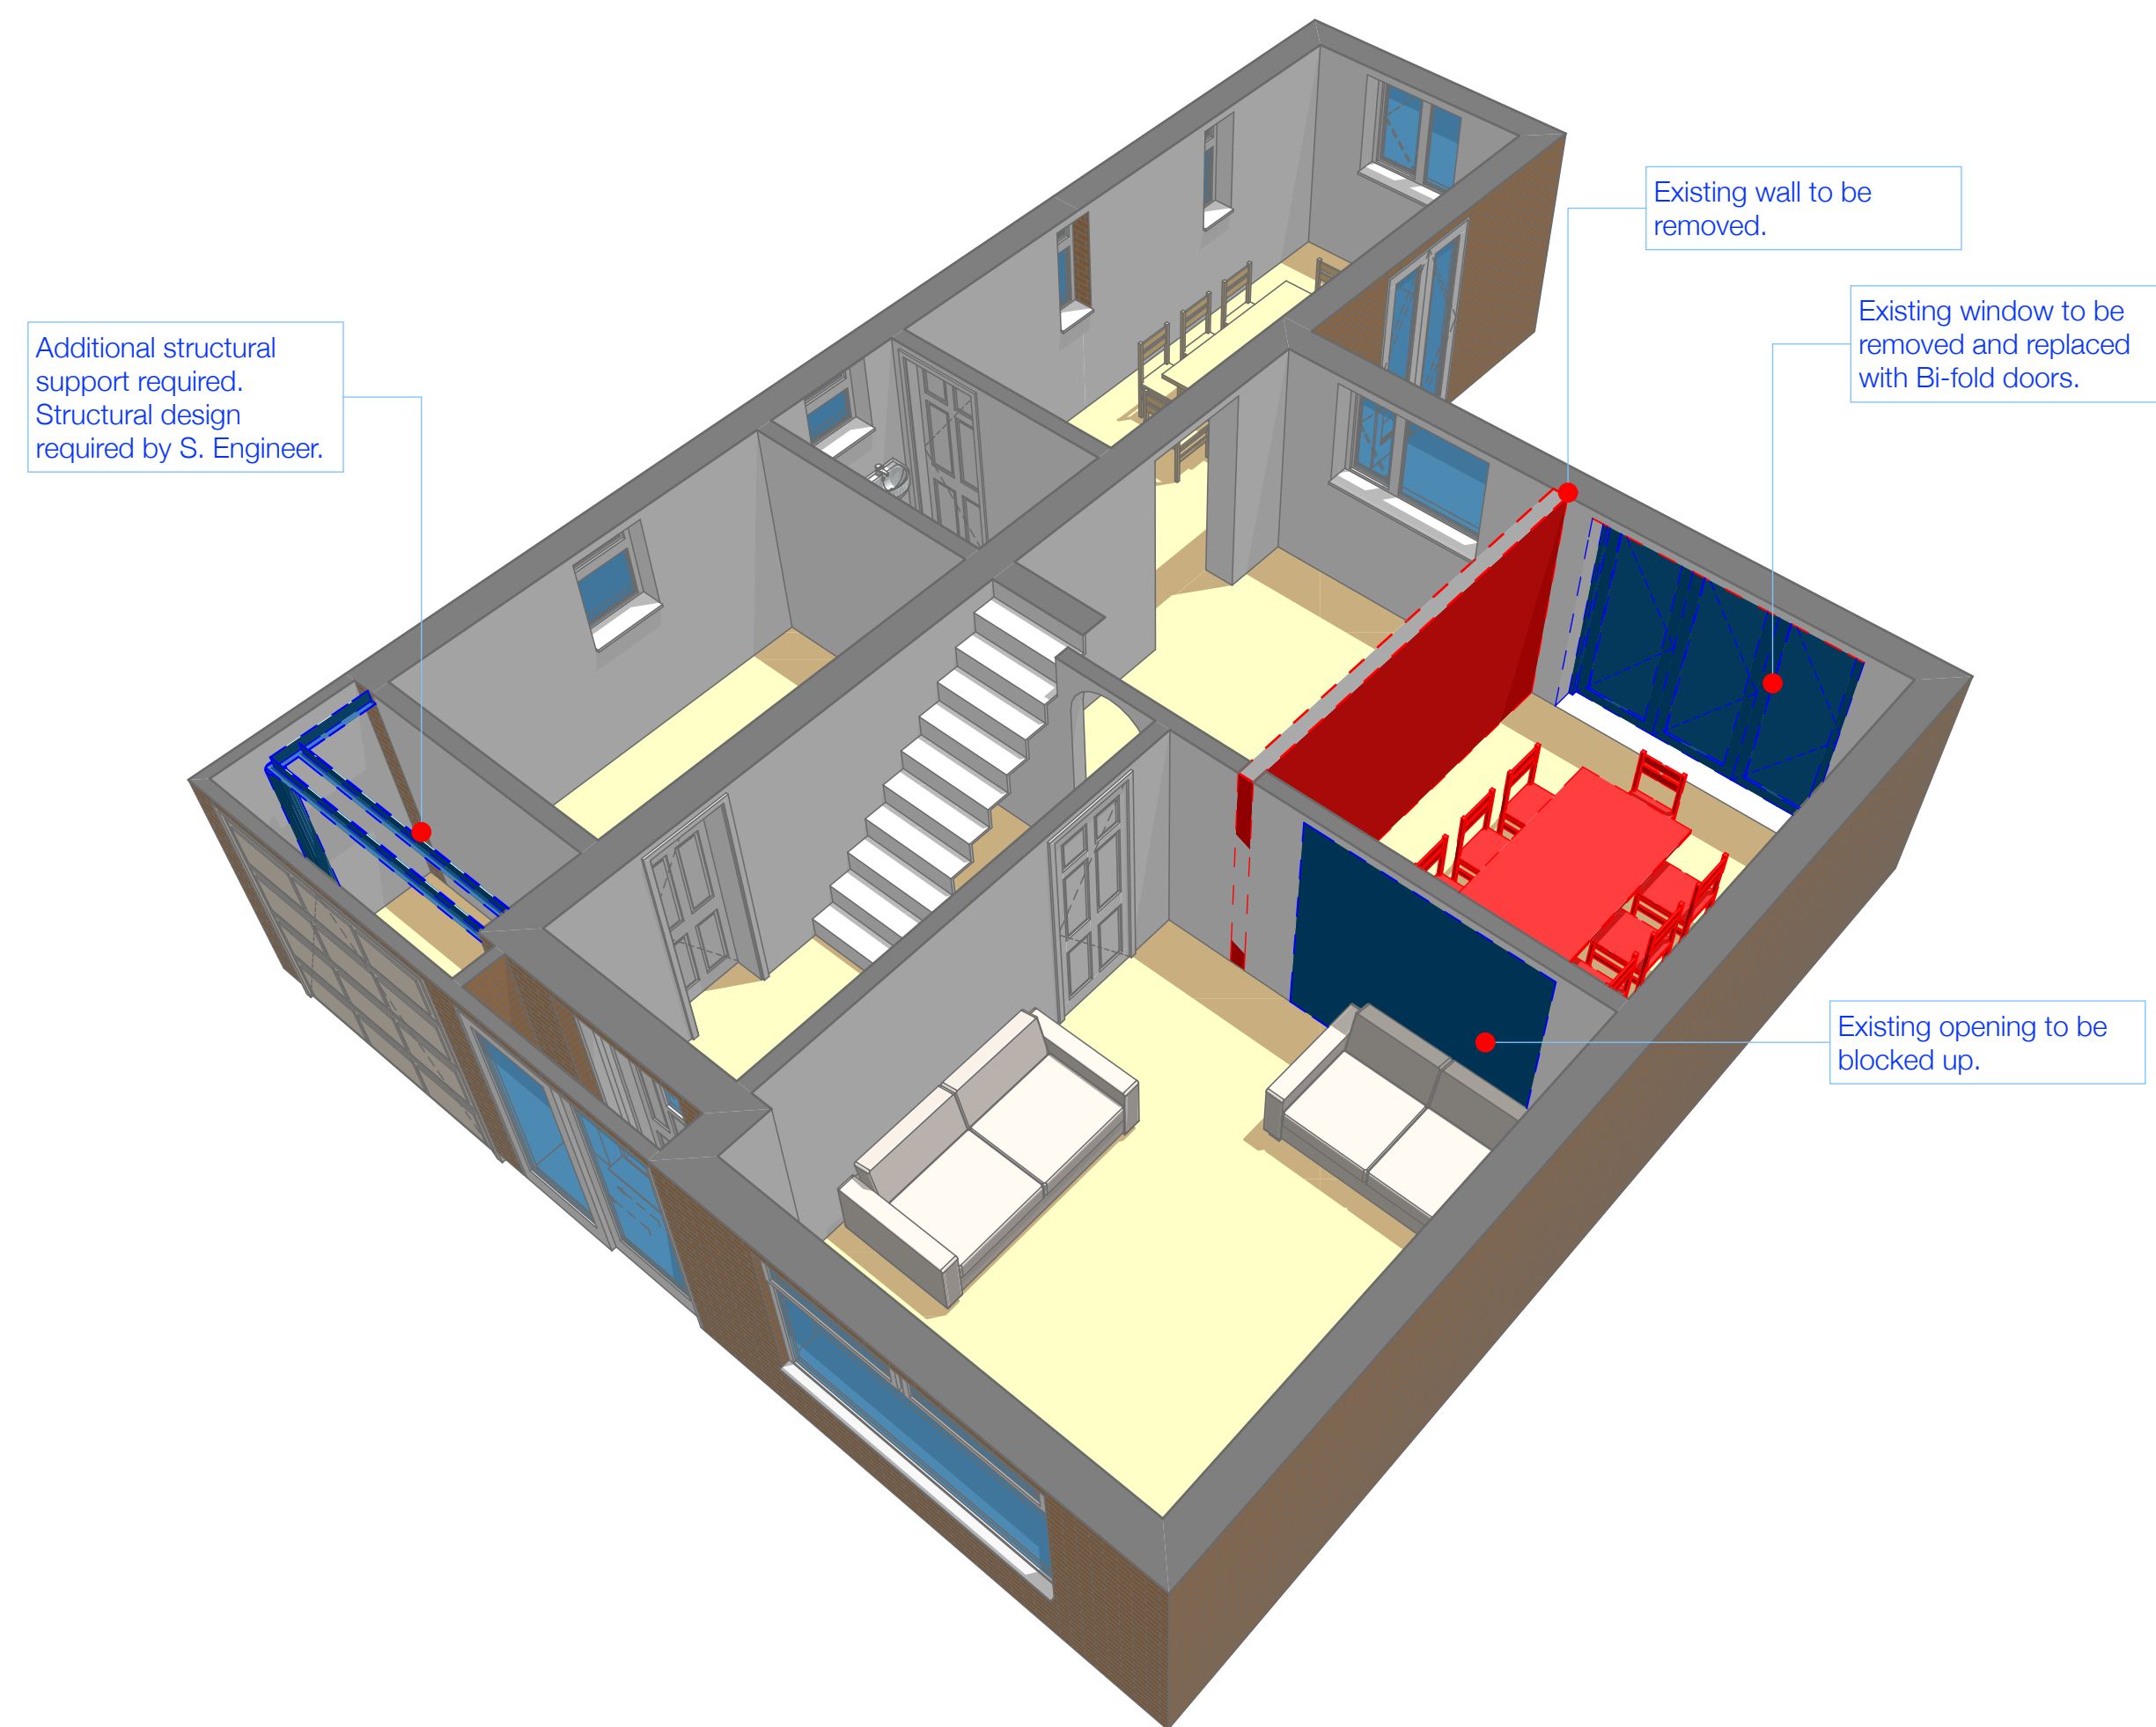


Proposed Ground Floor: Isometric View
Scale 1:100

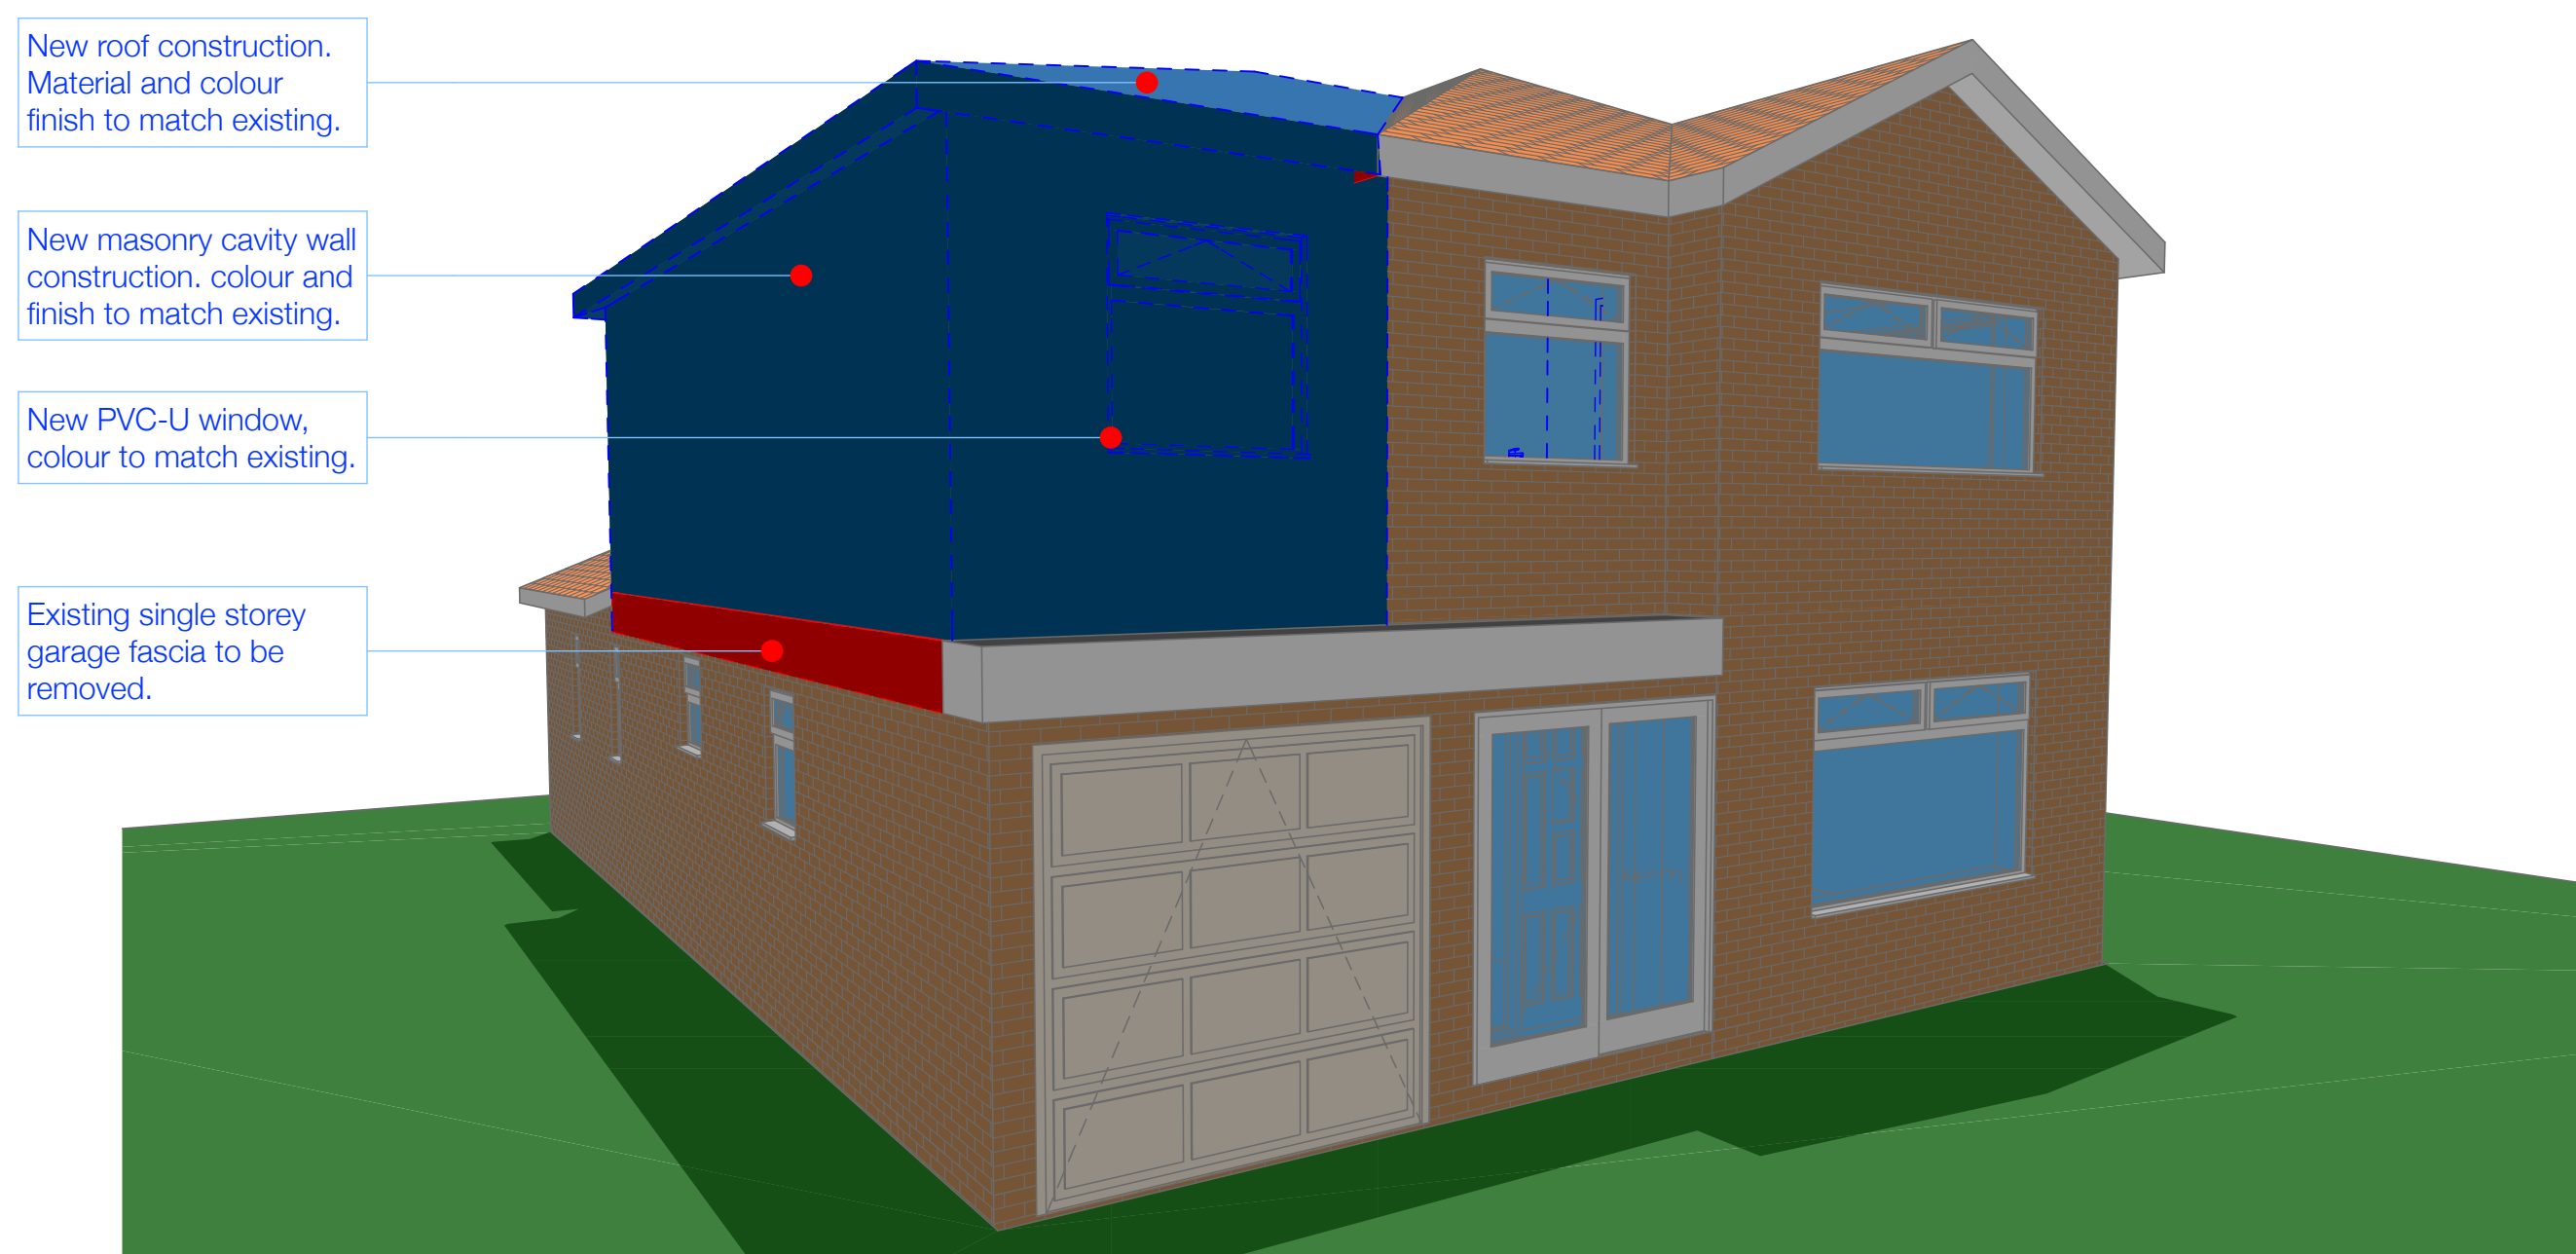

Proposed External View: Front View
Scale 1:150

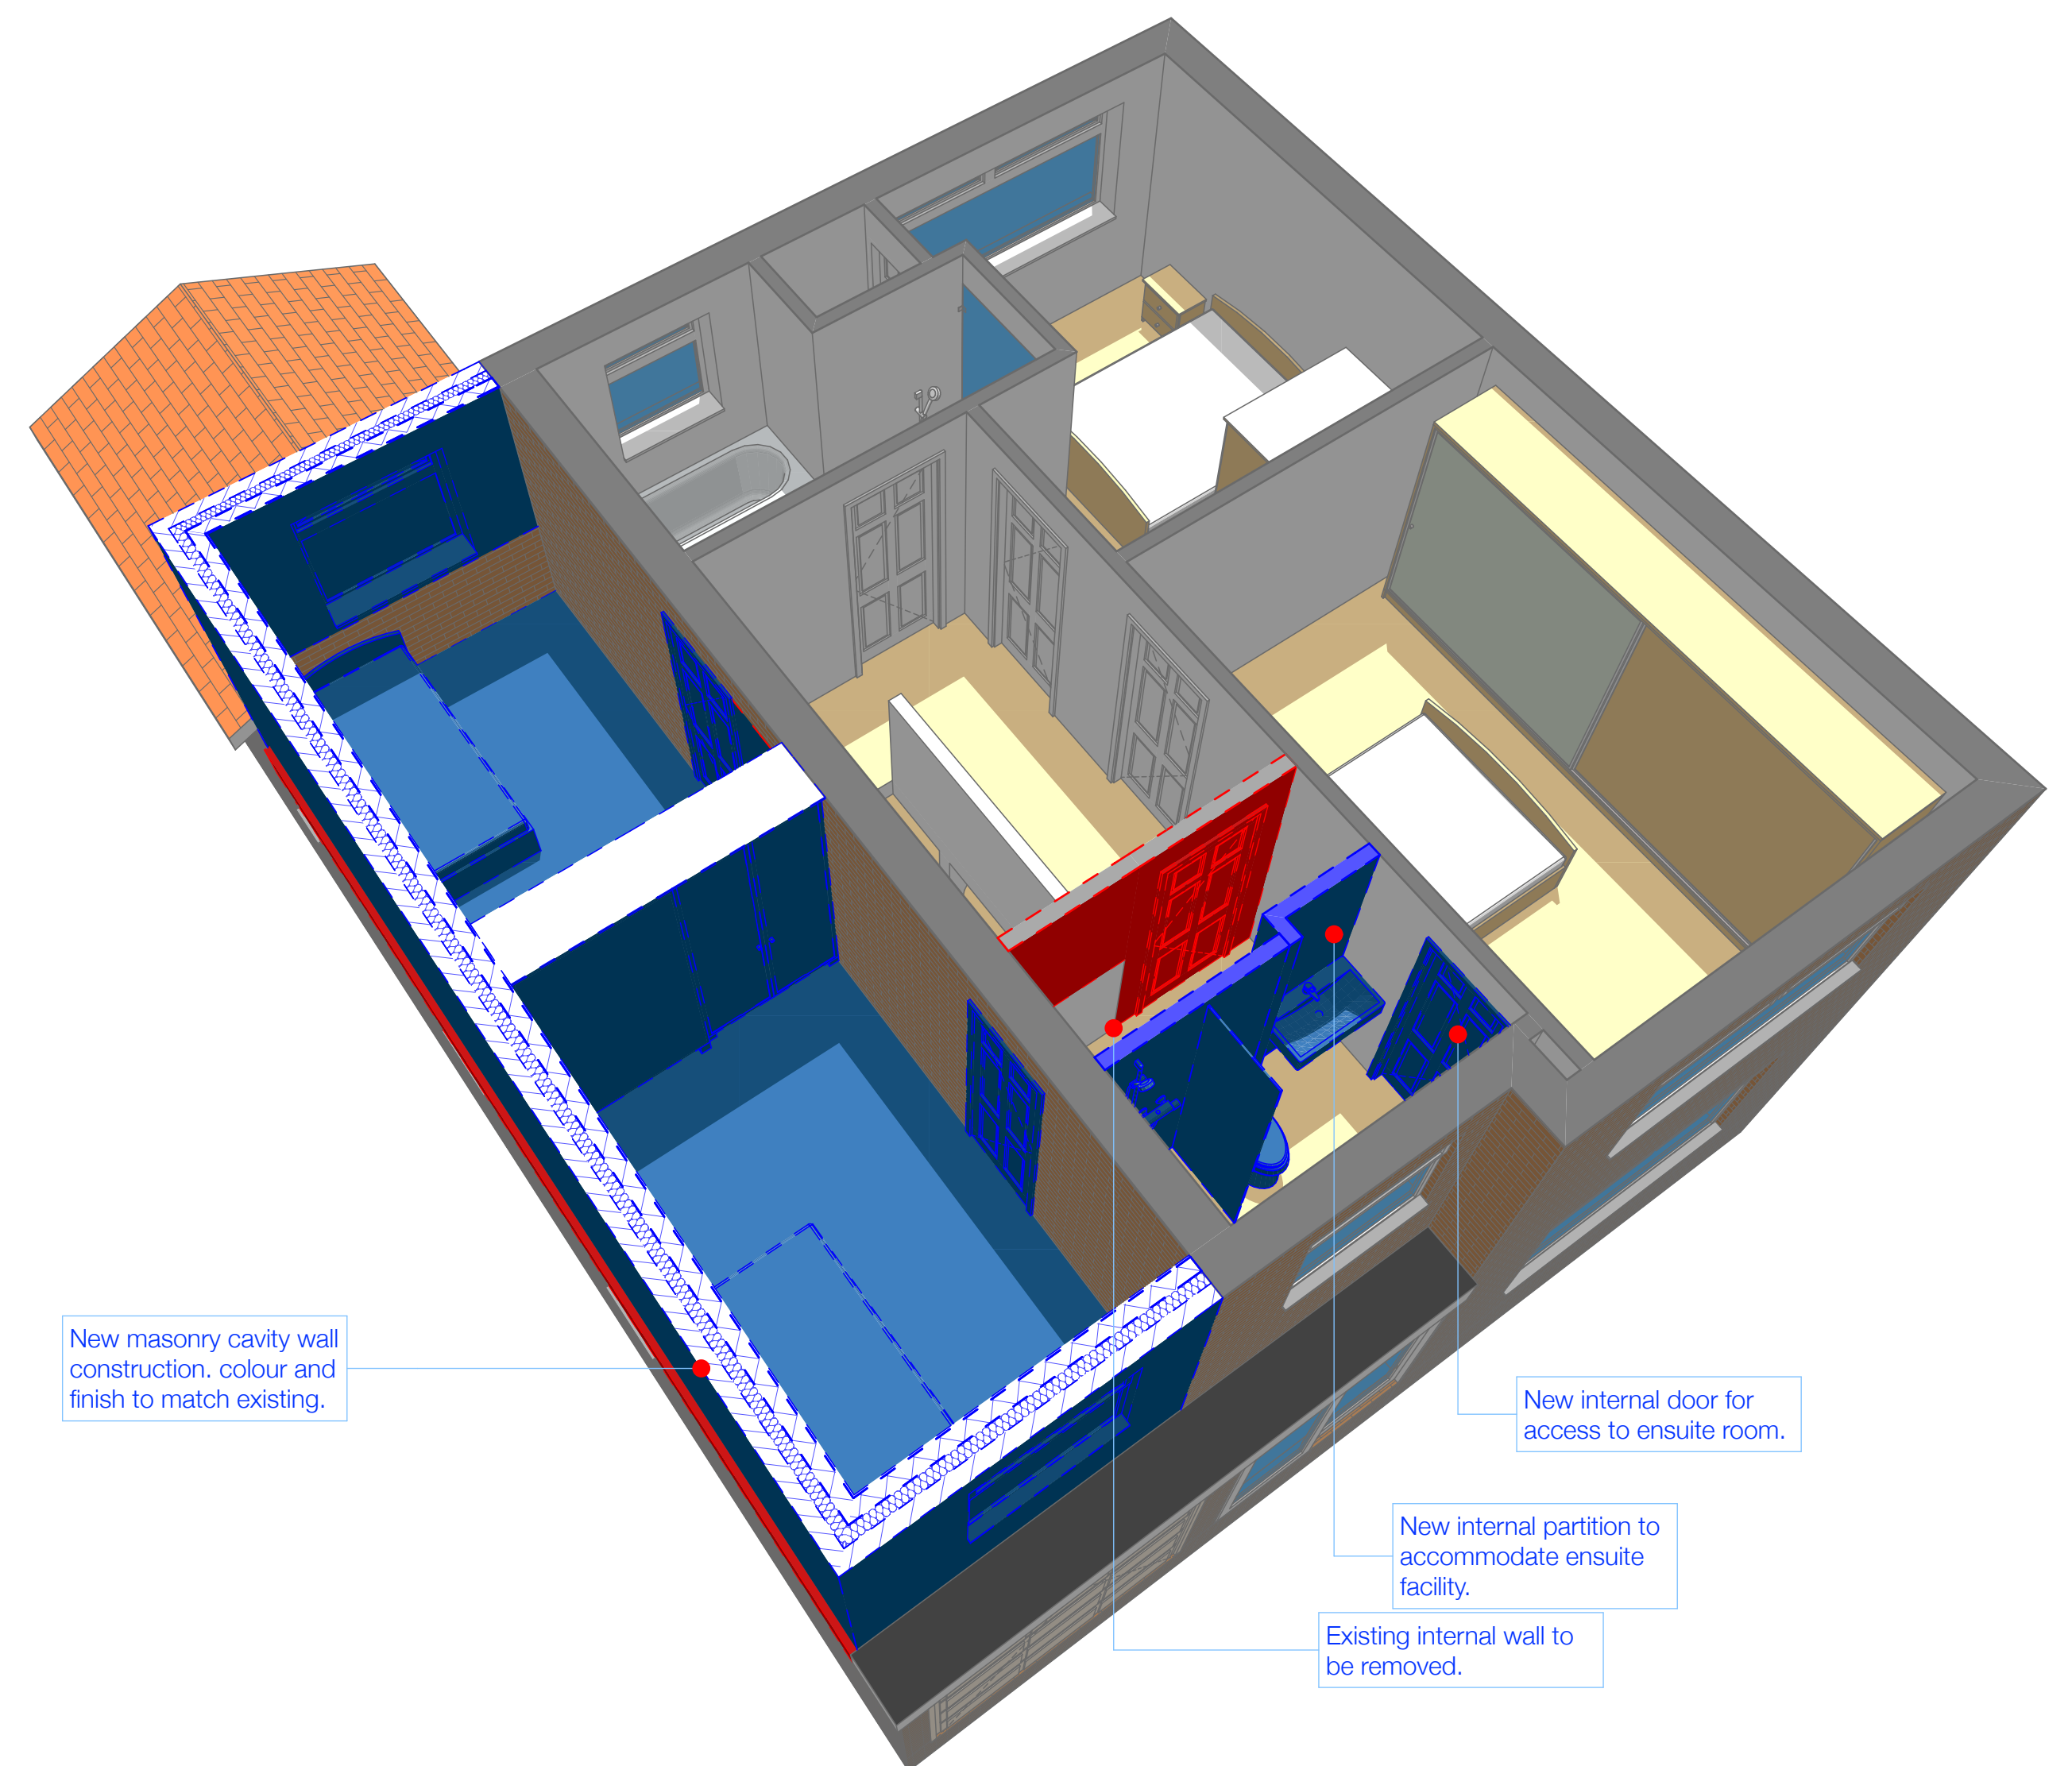

Proposed First Floor: Isometric View
Scale 1:100

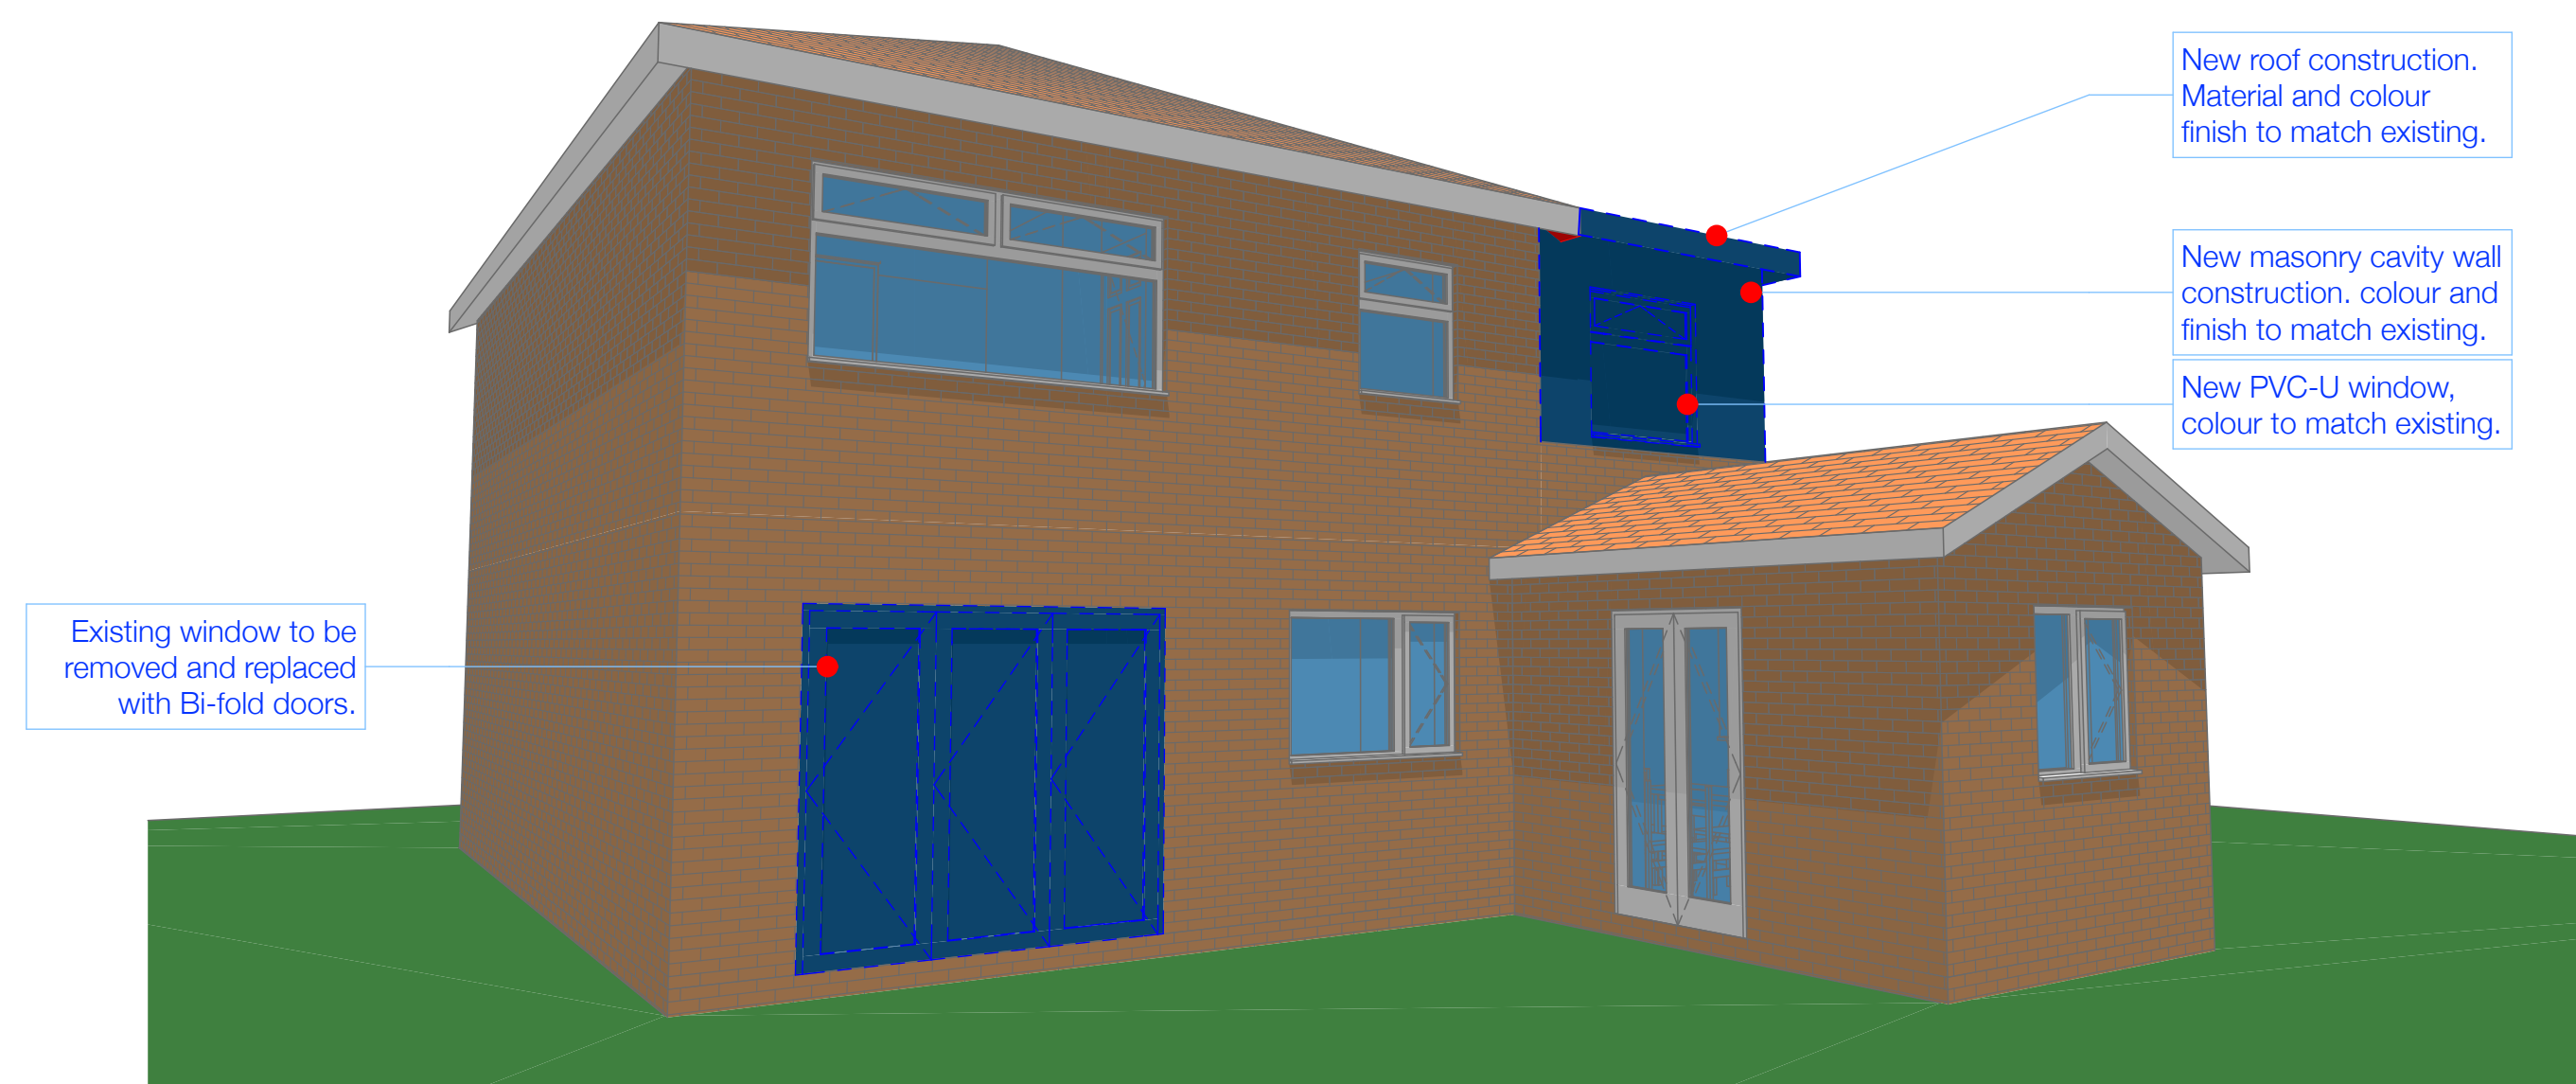

Proposed External View: Rear View
Scale 1:150

PROJECT: 12 Aintree Drive, Spalding (Side Extension)

DRAWING: Proposed 3D Floor Plans Exterior Views

PROJECT No. 0014

SCALE: Varies @ A1

DWG No. A.02.2

DATE: 08.01.18