


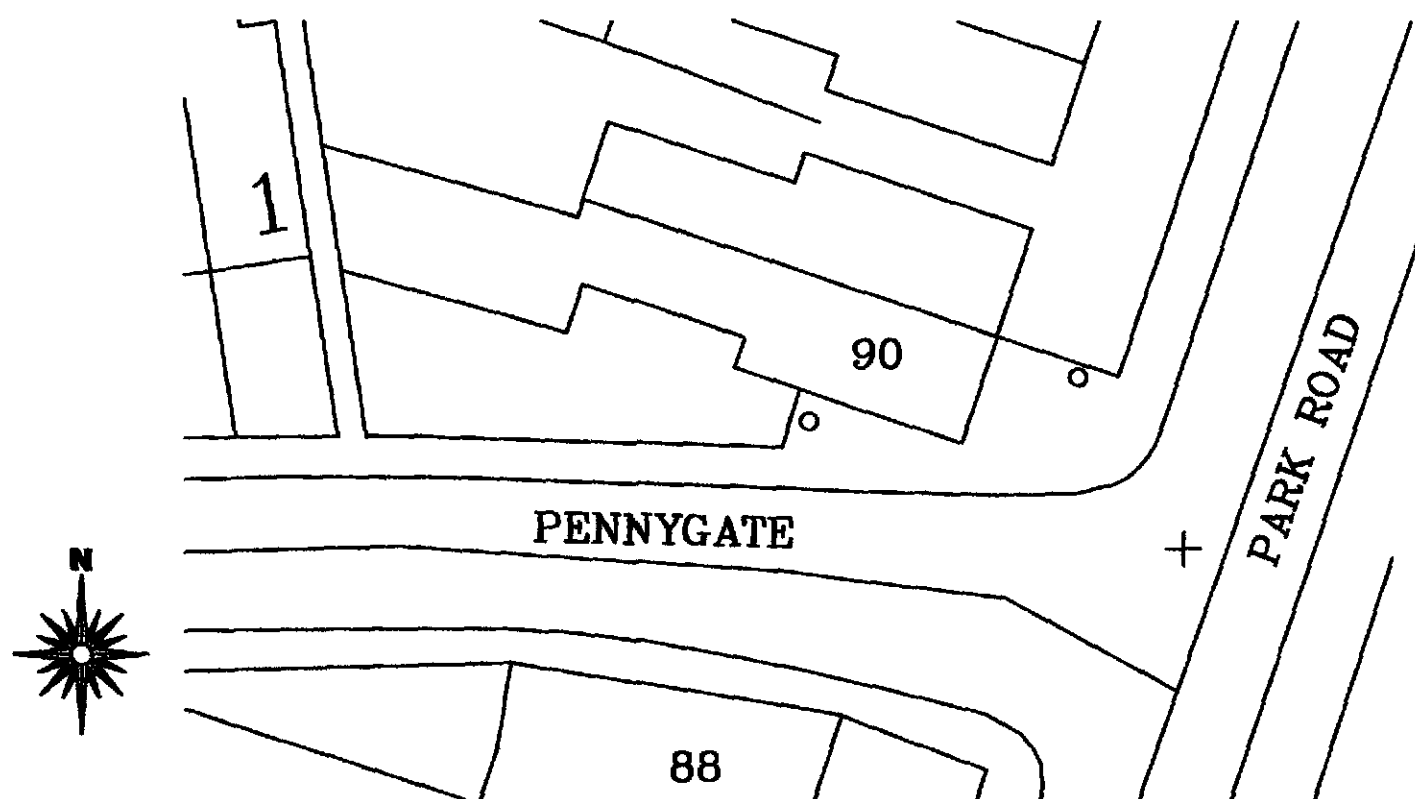

Site Location Plan
Scale 1:1250



Site Block Plan
Scale 1:250

SHDC
Planning & Development
- 8 JAN 2013
Ref: 0014-10



2nd Floor - 93 Sheepmarket
Spalding
PE11 1BH
Tel: 01775 788 021
e-mail: enquiries@remwaydesign.co.uk


Site: Mr S Kandola
201 Pennygate
Spalding
PE11 1LX

Client: Proposed Bay Window to
Ground Floor Flat at:
90 Park Road
Spalding

Date: 08/01/2013 Scale: as noted

Drawing No:
1847 - 03 (a3)


Contractor to check all Dimensions on site prior to ordering materials / commencing work.Do Not Scale from this Drawing - If in doubt then please ask

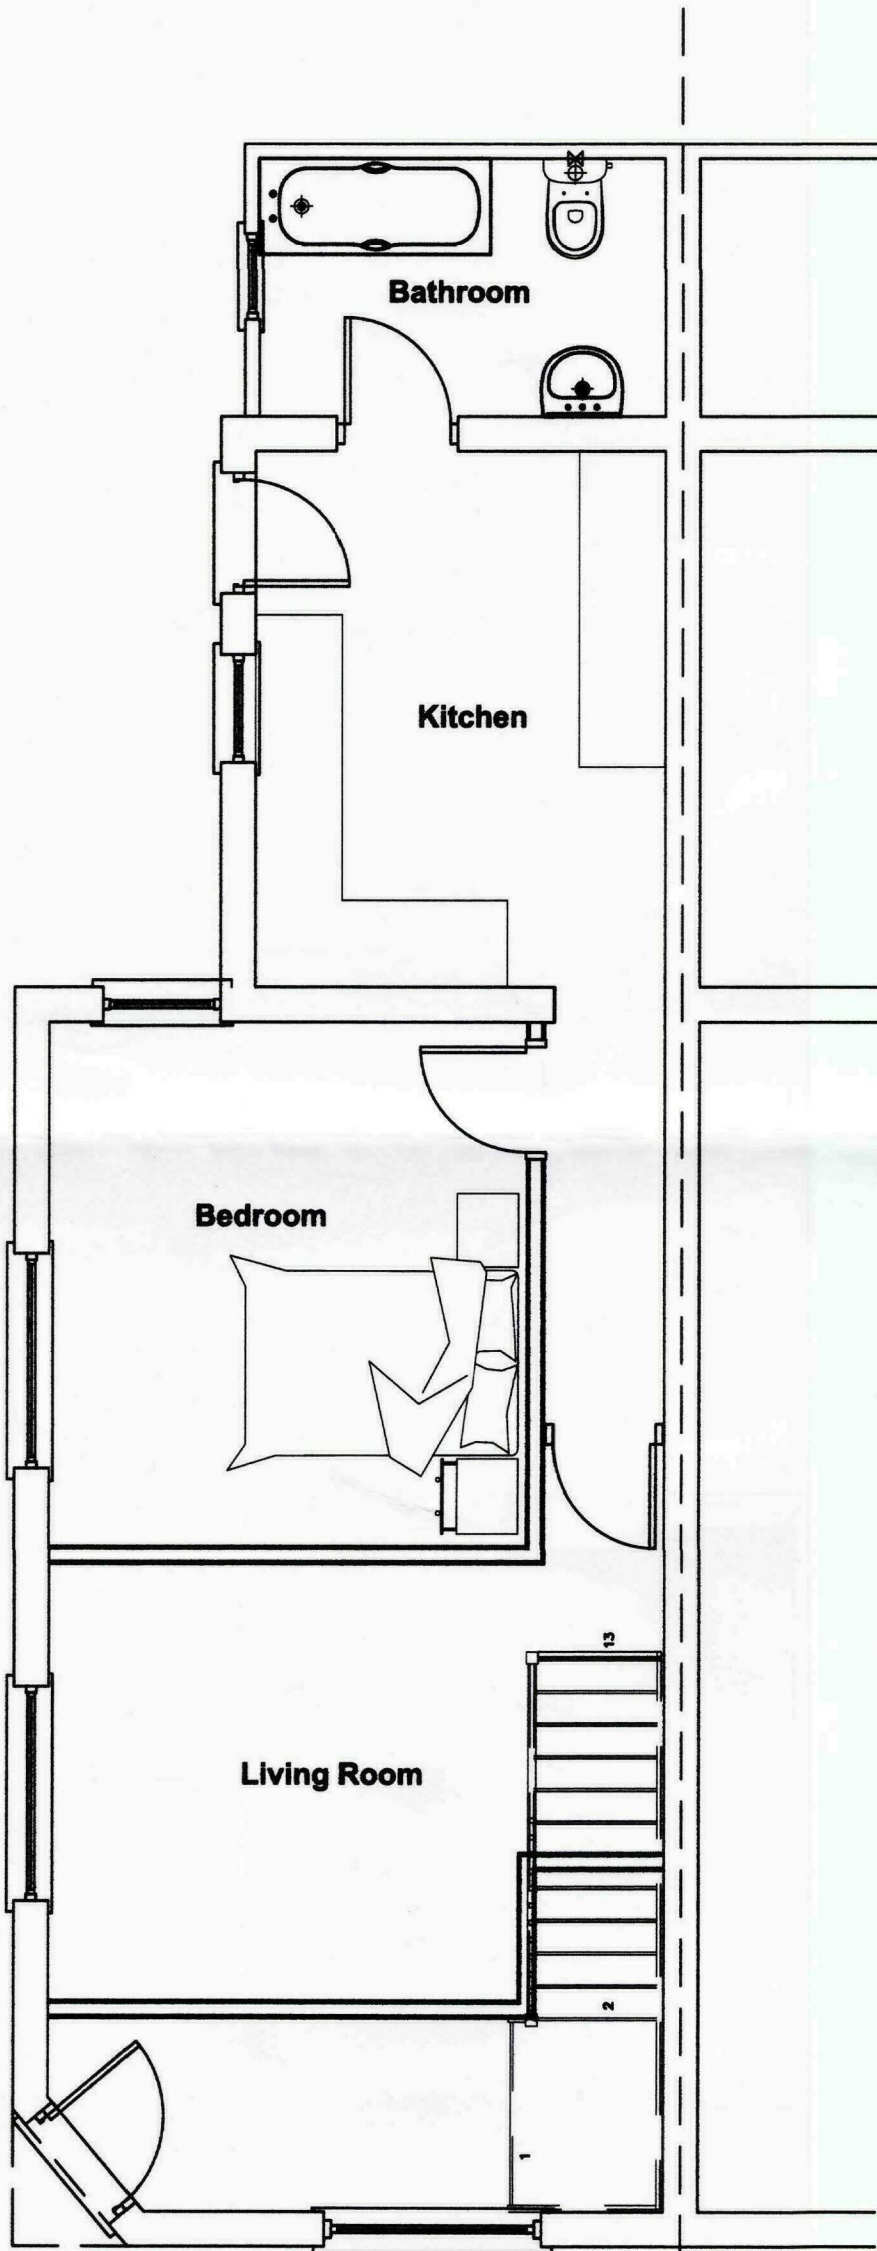

Existing Ground Floor Plan
Scale 1:50



Existing Side Elevation
Scale 1:100

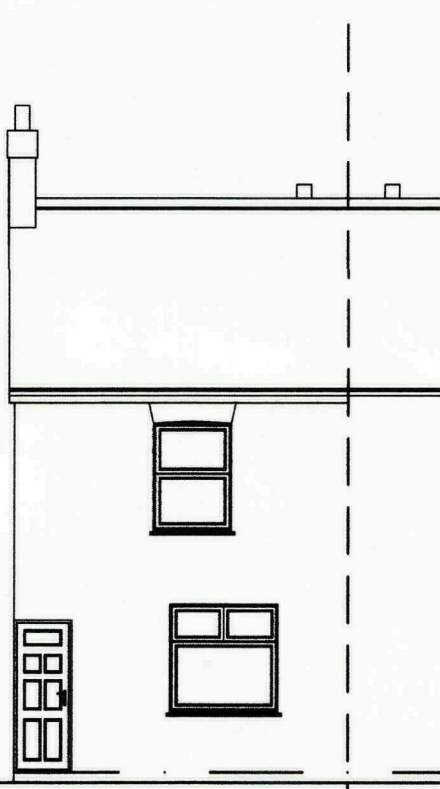

Existing Front Elevation
Scale 1:100

SHDC
Planning & Development
- 8 JAN 2010
Ref: 0014-10

Client :
Mr S Kandola
201 Pennygate
Spalding
PE11 1LX

Site :
Proposed Bay Window to
Ground Floor Flat at:
90 Park Road
Spalding

Drawing Title
Existing Elevations &
Floor Plan



2nd Floor - 5 Sheepmarket
Spalding
PE11 1BH
Tel : 01775 766 921
e-mail: enquiries@remwaydesign.co.uk

dec08 Scale : As Noted

1847 - 01

PLEASE NOTE:
Due to areas of the structure being covered, unexposed or otherwise inaccessible the notes / specifications of existing materials are subject to confirmation of site when it is feasible to expose the relevant areas of construction.

Contractor to check all Dimensions on site prior to ordering materials / commencing work. Do Not Scale from this Drawing - If in doubt then please ask

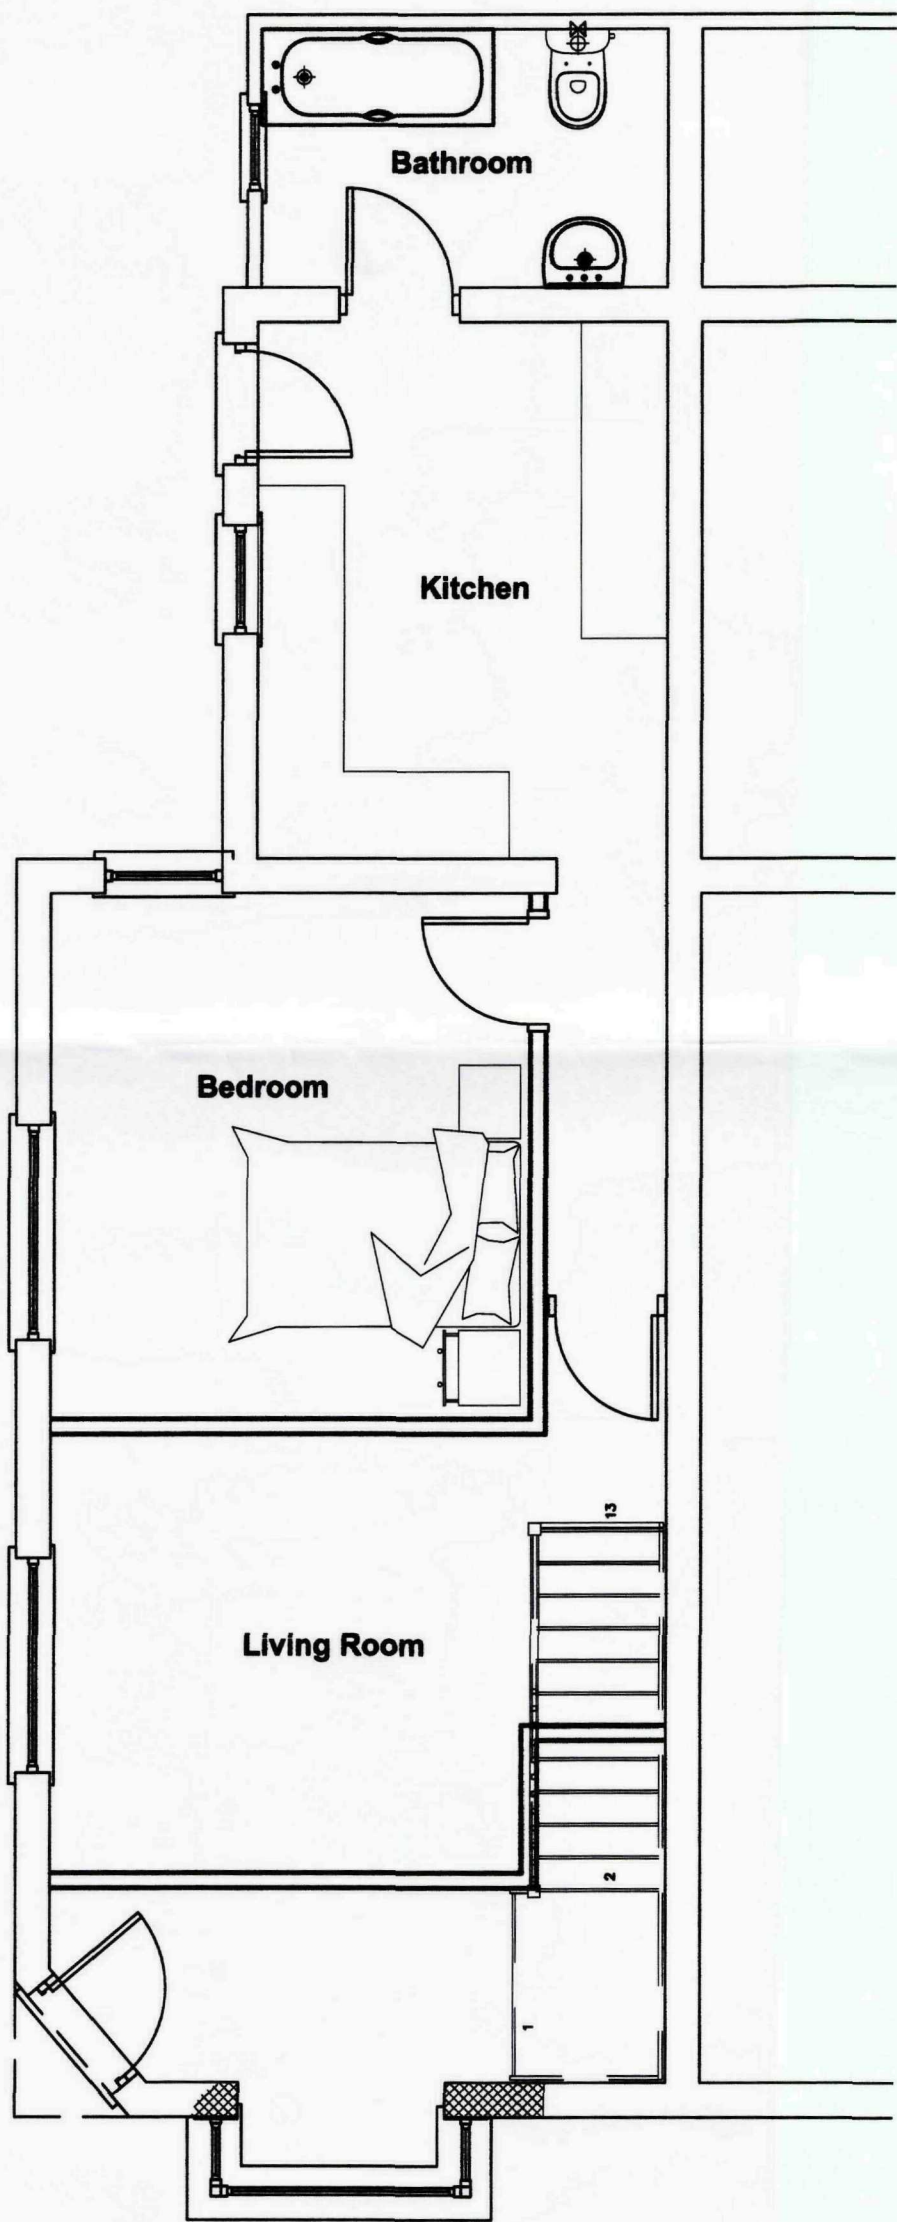

Proposed Ground Floor Plan
Scale 1:50



Proposed Side Elevation
Scale 1:100

Proposed Front Elevation
Scale 1:100

Proposed Bay Window
to be an identical replica
of neighbouring dwelling

SHDC
Planning & Development
- 8 JAN 2013
Ref: 0014-10

Client :
Mr S Kandola
201 Pennygate
Spalding
PE11 1LX

Site :
**Proposed Bay Window to
Ground Floor Flat at:**
90 Park Road
Spalding

Drawing Title
**Proposed Elevations &
Floor Plan**

remway
Design Ltd
2nd Floor - 5 Sheepmarket
Spalding
PE11 1BH
Tel : 01775 788 921
e-mail: enquiries@remwaydesign.co.uk

dec08 Scale : As Noted

1847 - 02 (a2)

PLEASE NOTE:
Due to areas of the structure being covered, unexposed or otherwise inaccessible the notes / specifications of existing materials are subject to confirmation of site when it is feasible to expose the relevant areas of construction.