


SHDC
Planning & Development
11 JAN 2011
Ref: 0016-11

Site Location Plan

Scale 1:1250

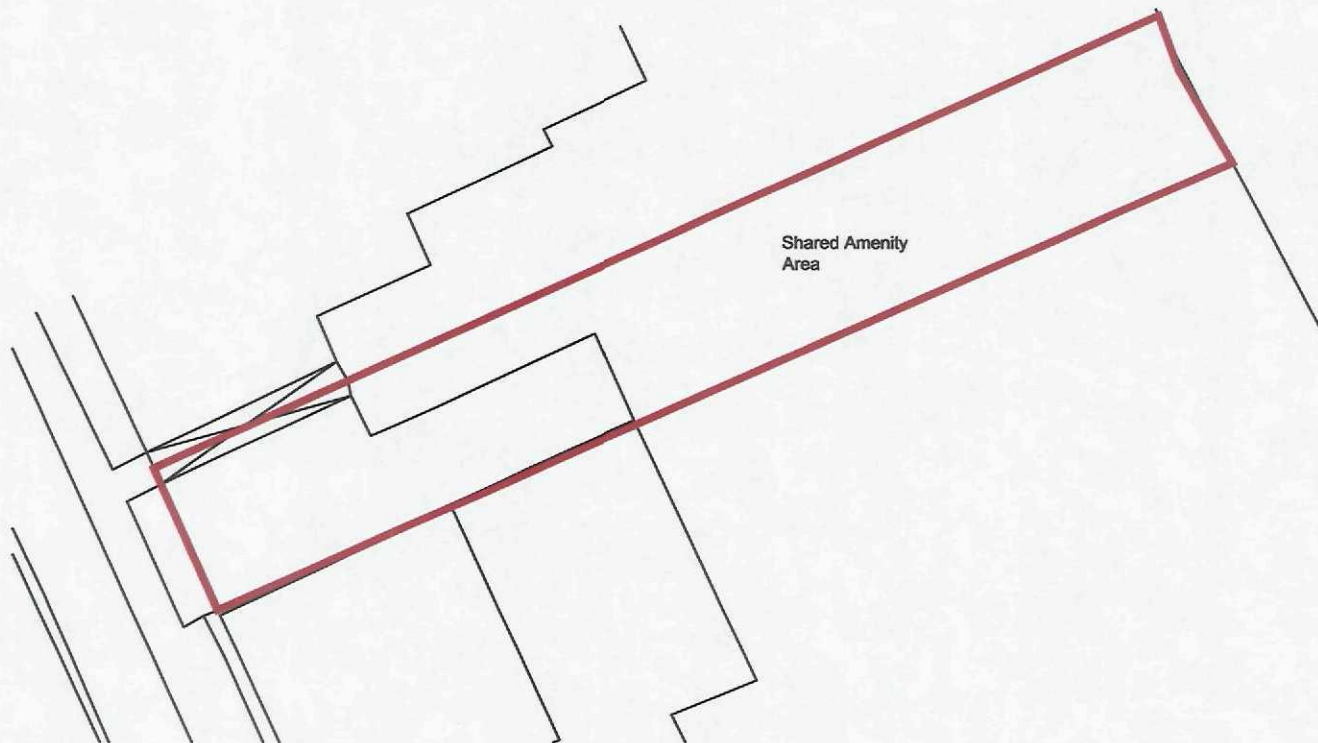

Site Block Plan

Scale 1:250



2nd Floor - 5B Sheepmarket
Spalding
PE11 1BH
Tel: 01775 768 921
e-mail: enquiries@remwaydesign.co.uk

Site :

57 Hawthorne Bank
Spalding
PE11 1JJ

Client :

Mr C Bosworth
Willow Villa
Green Lane
Spalding
PE11 2YB




Date : *****

Scale : as noted

Drawing No:

1983 - 01

Contractor to check all Dimensions on site prior to ordering materials / commencing work.Do Not Scale from this Drawing - If In doubt then please ask

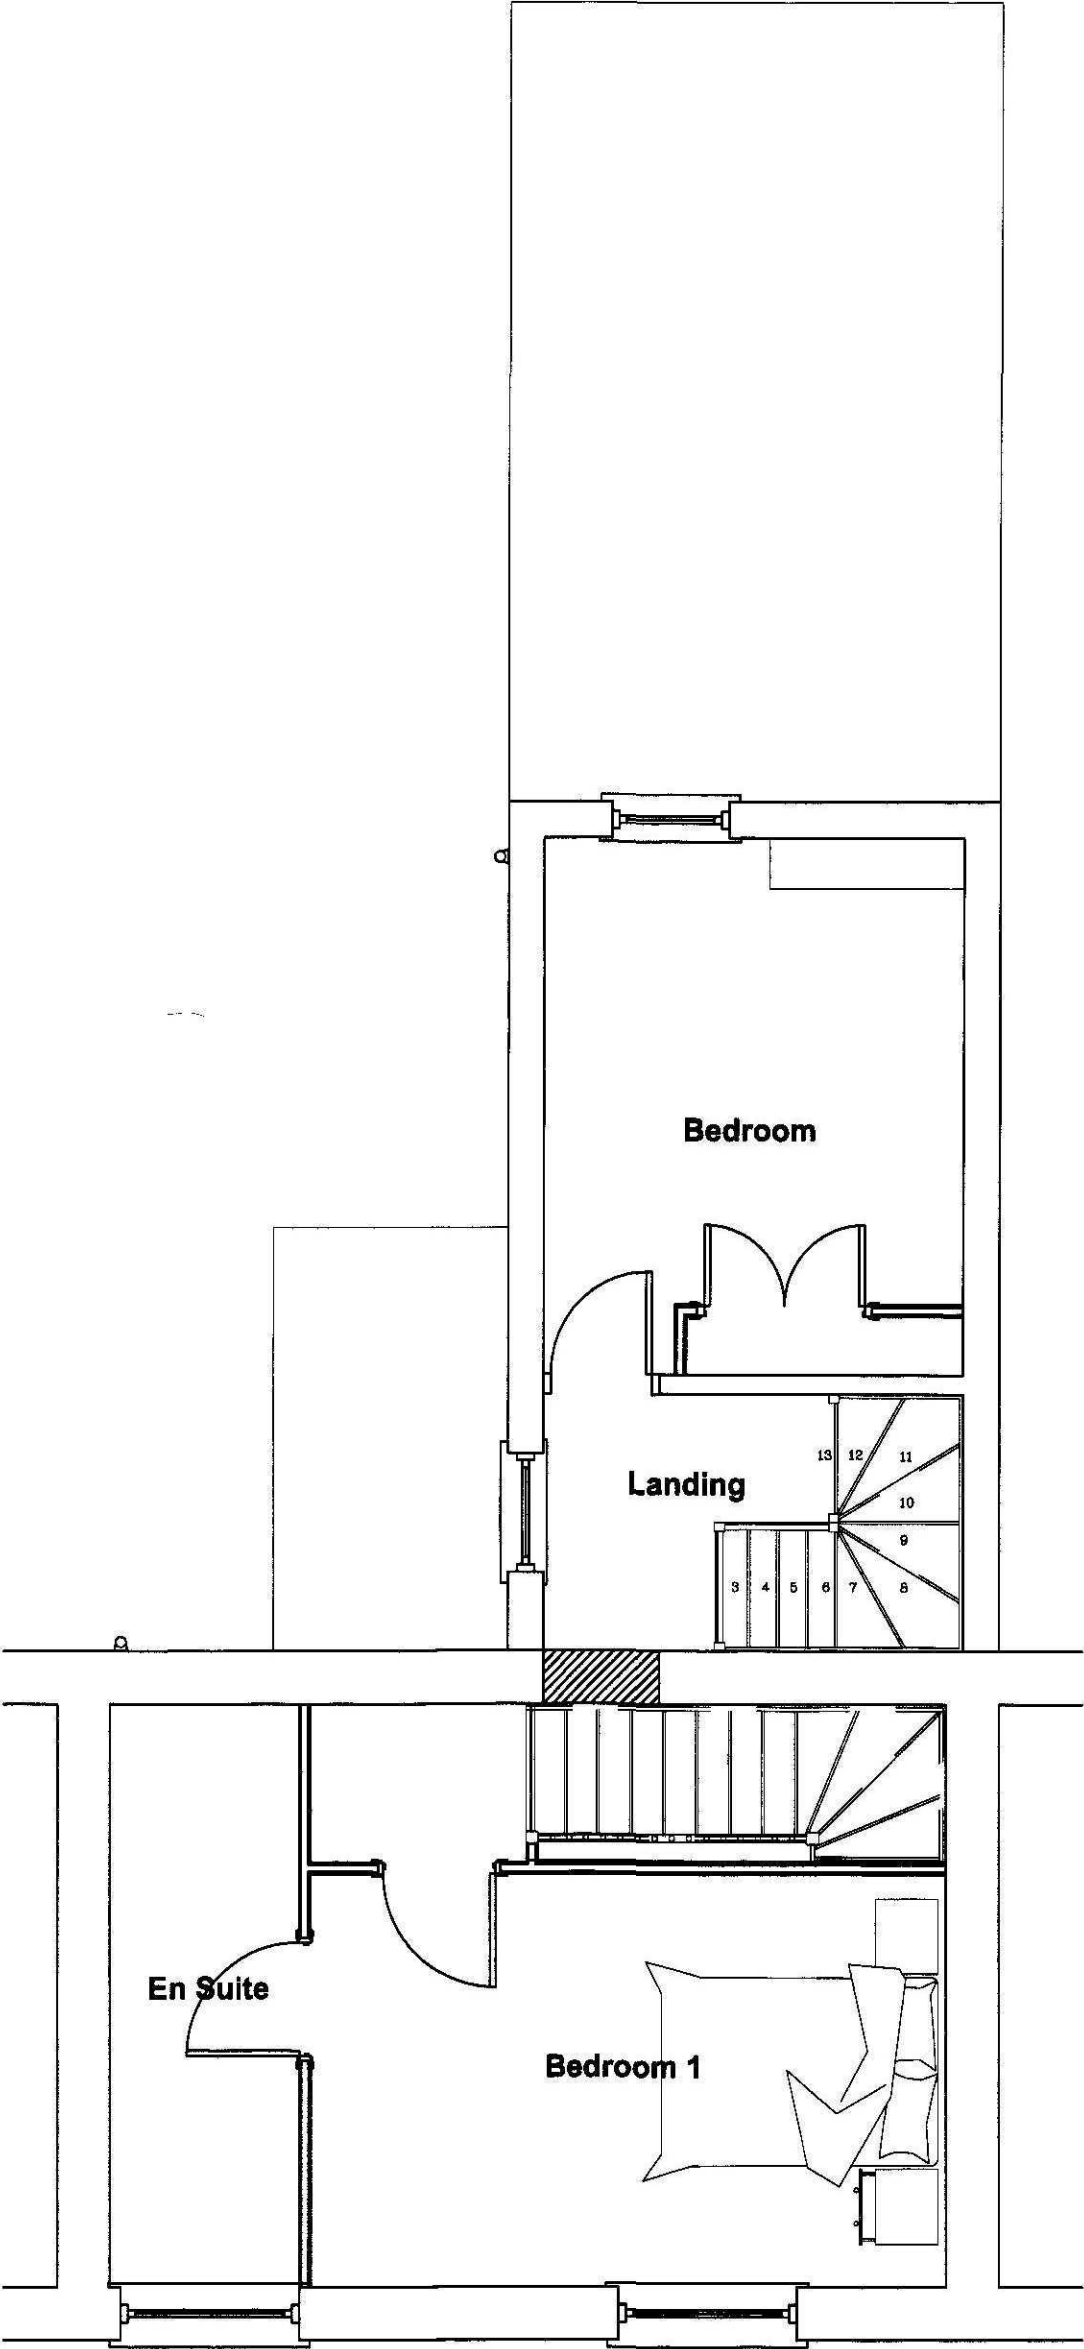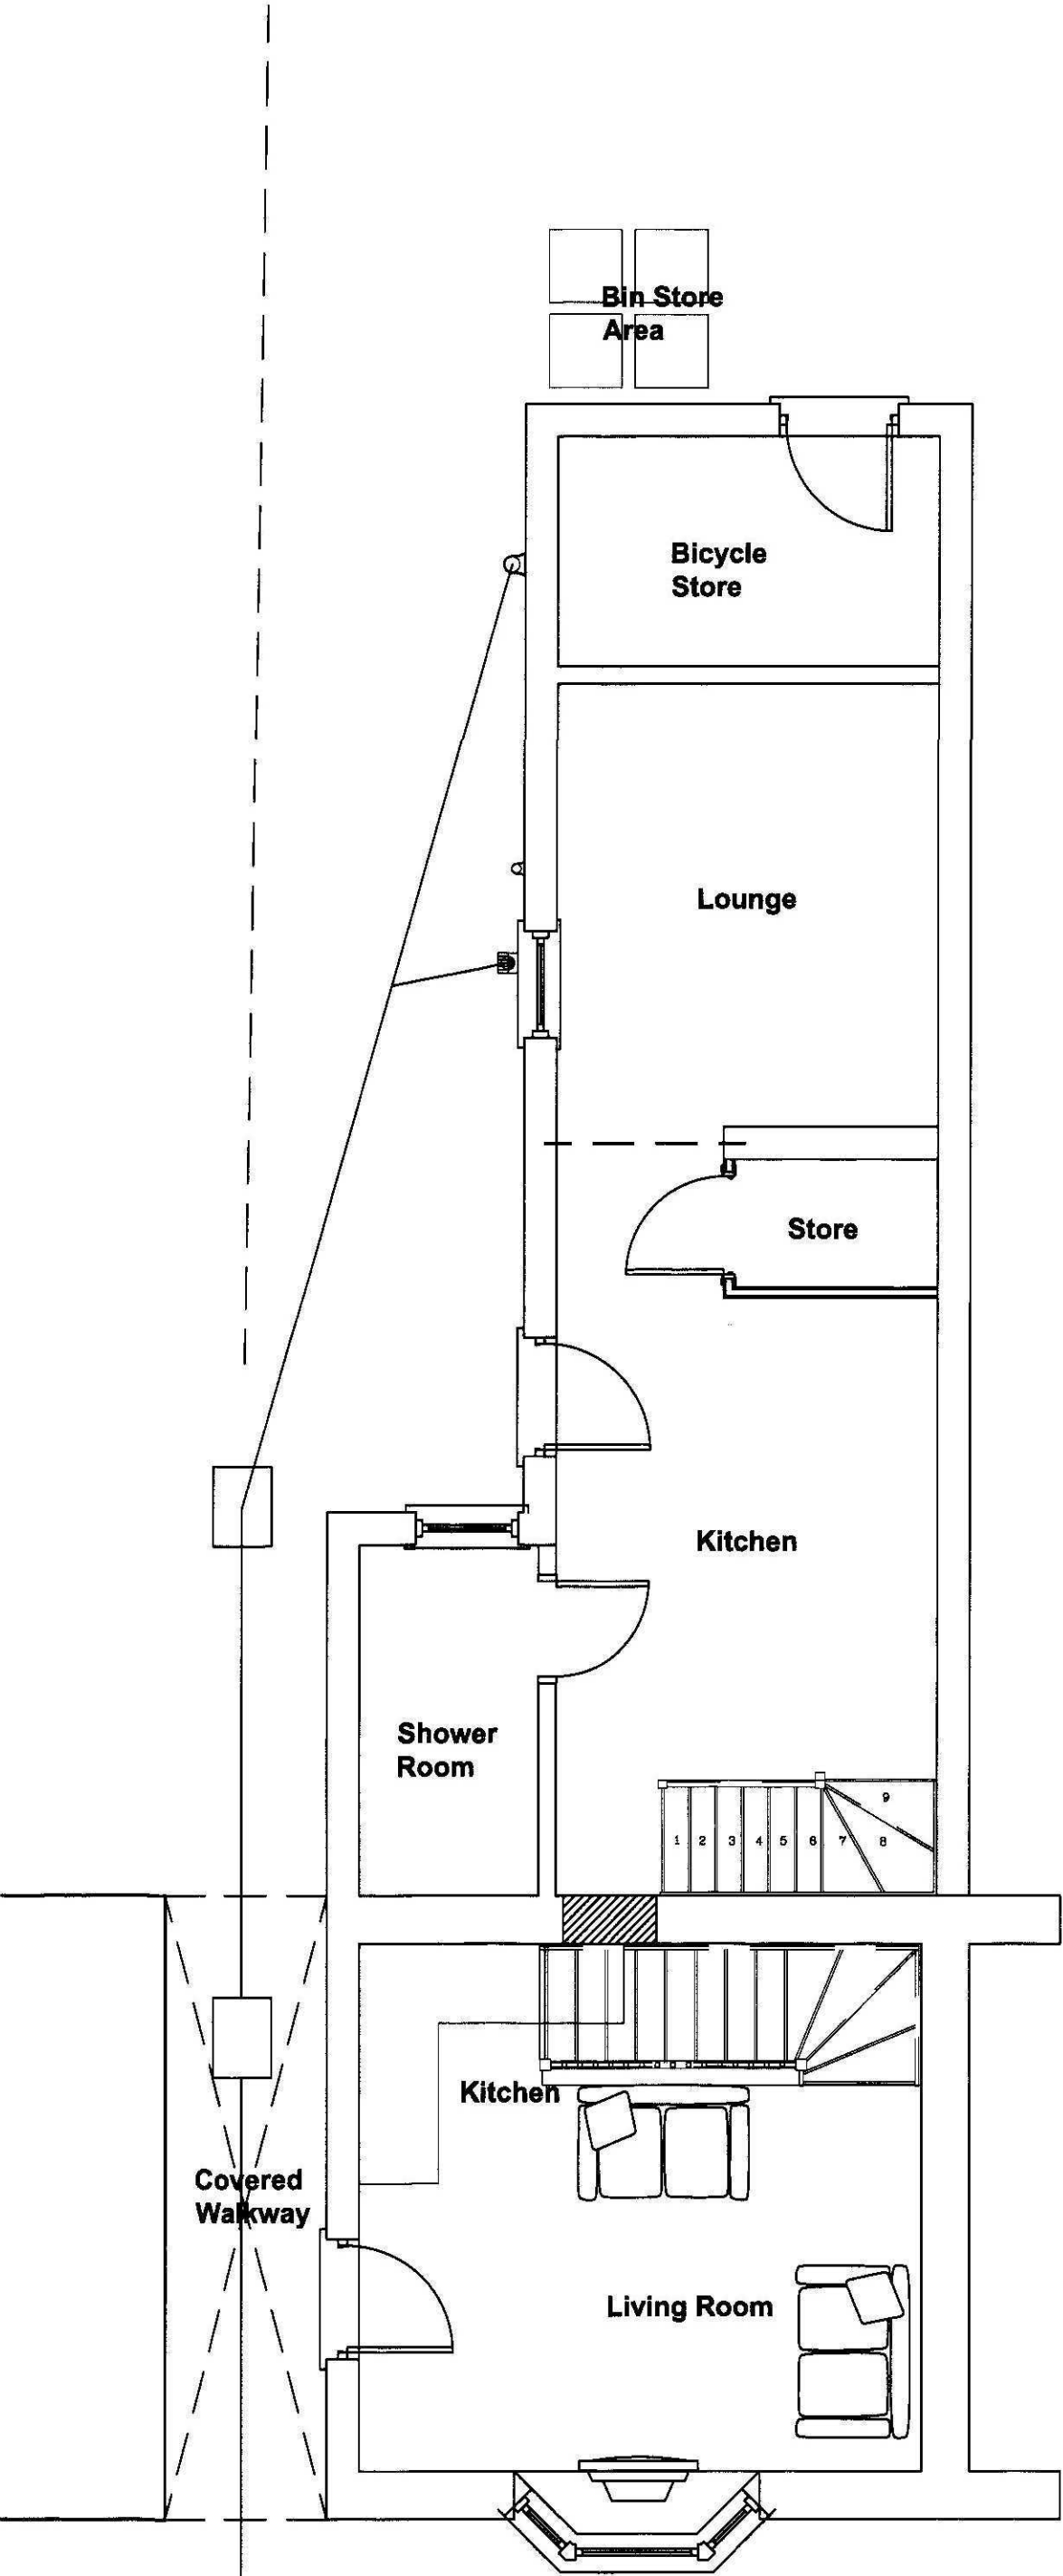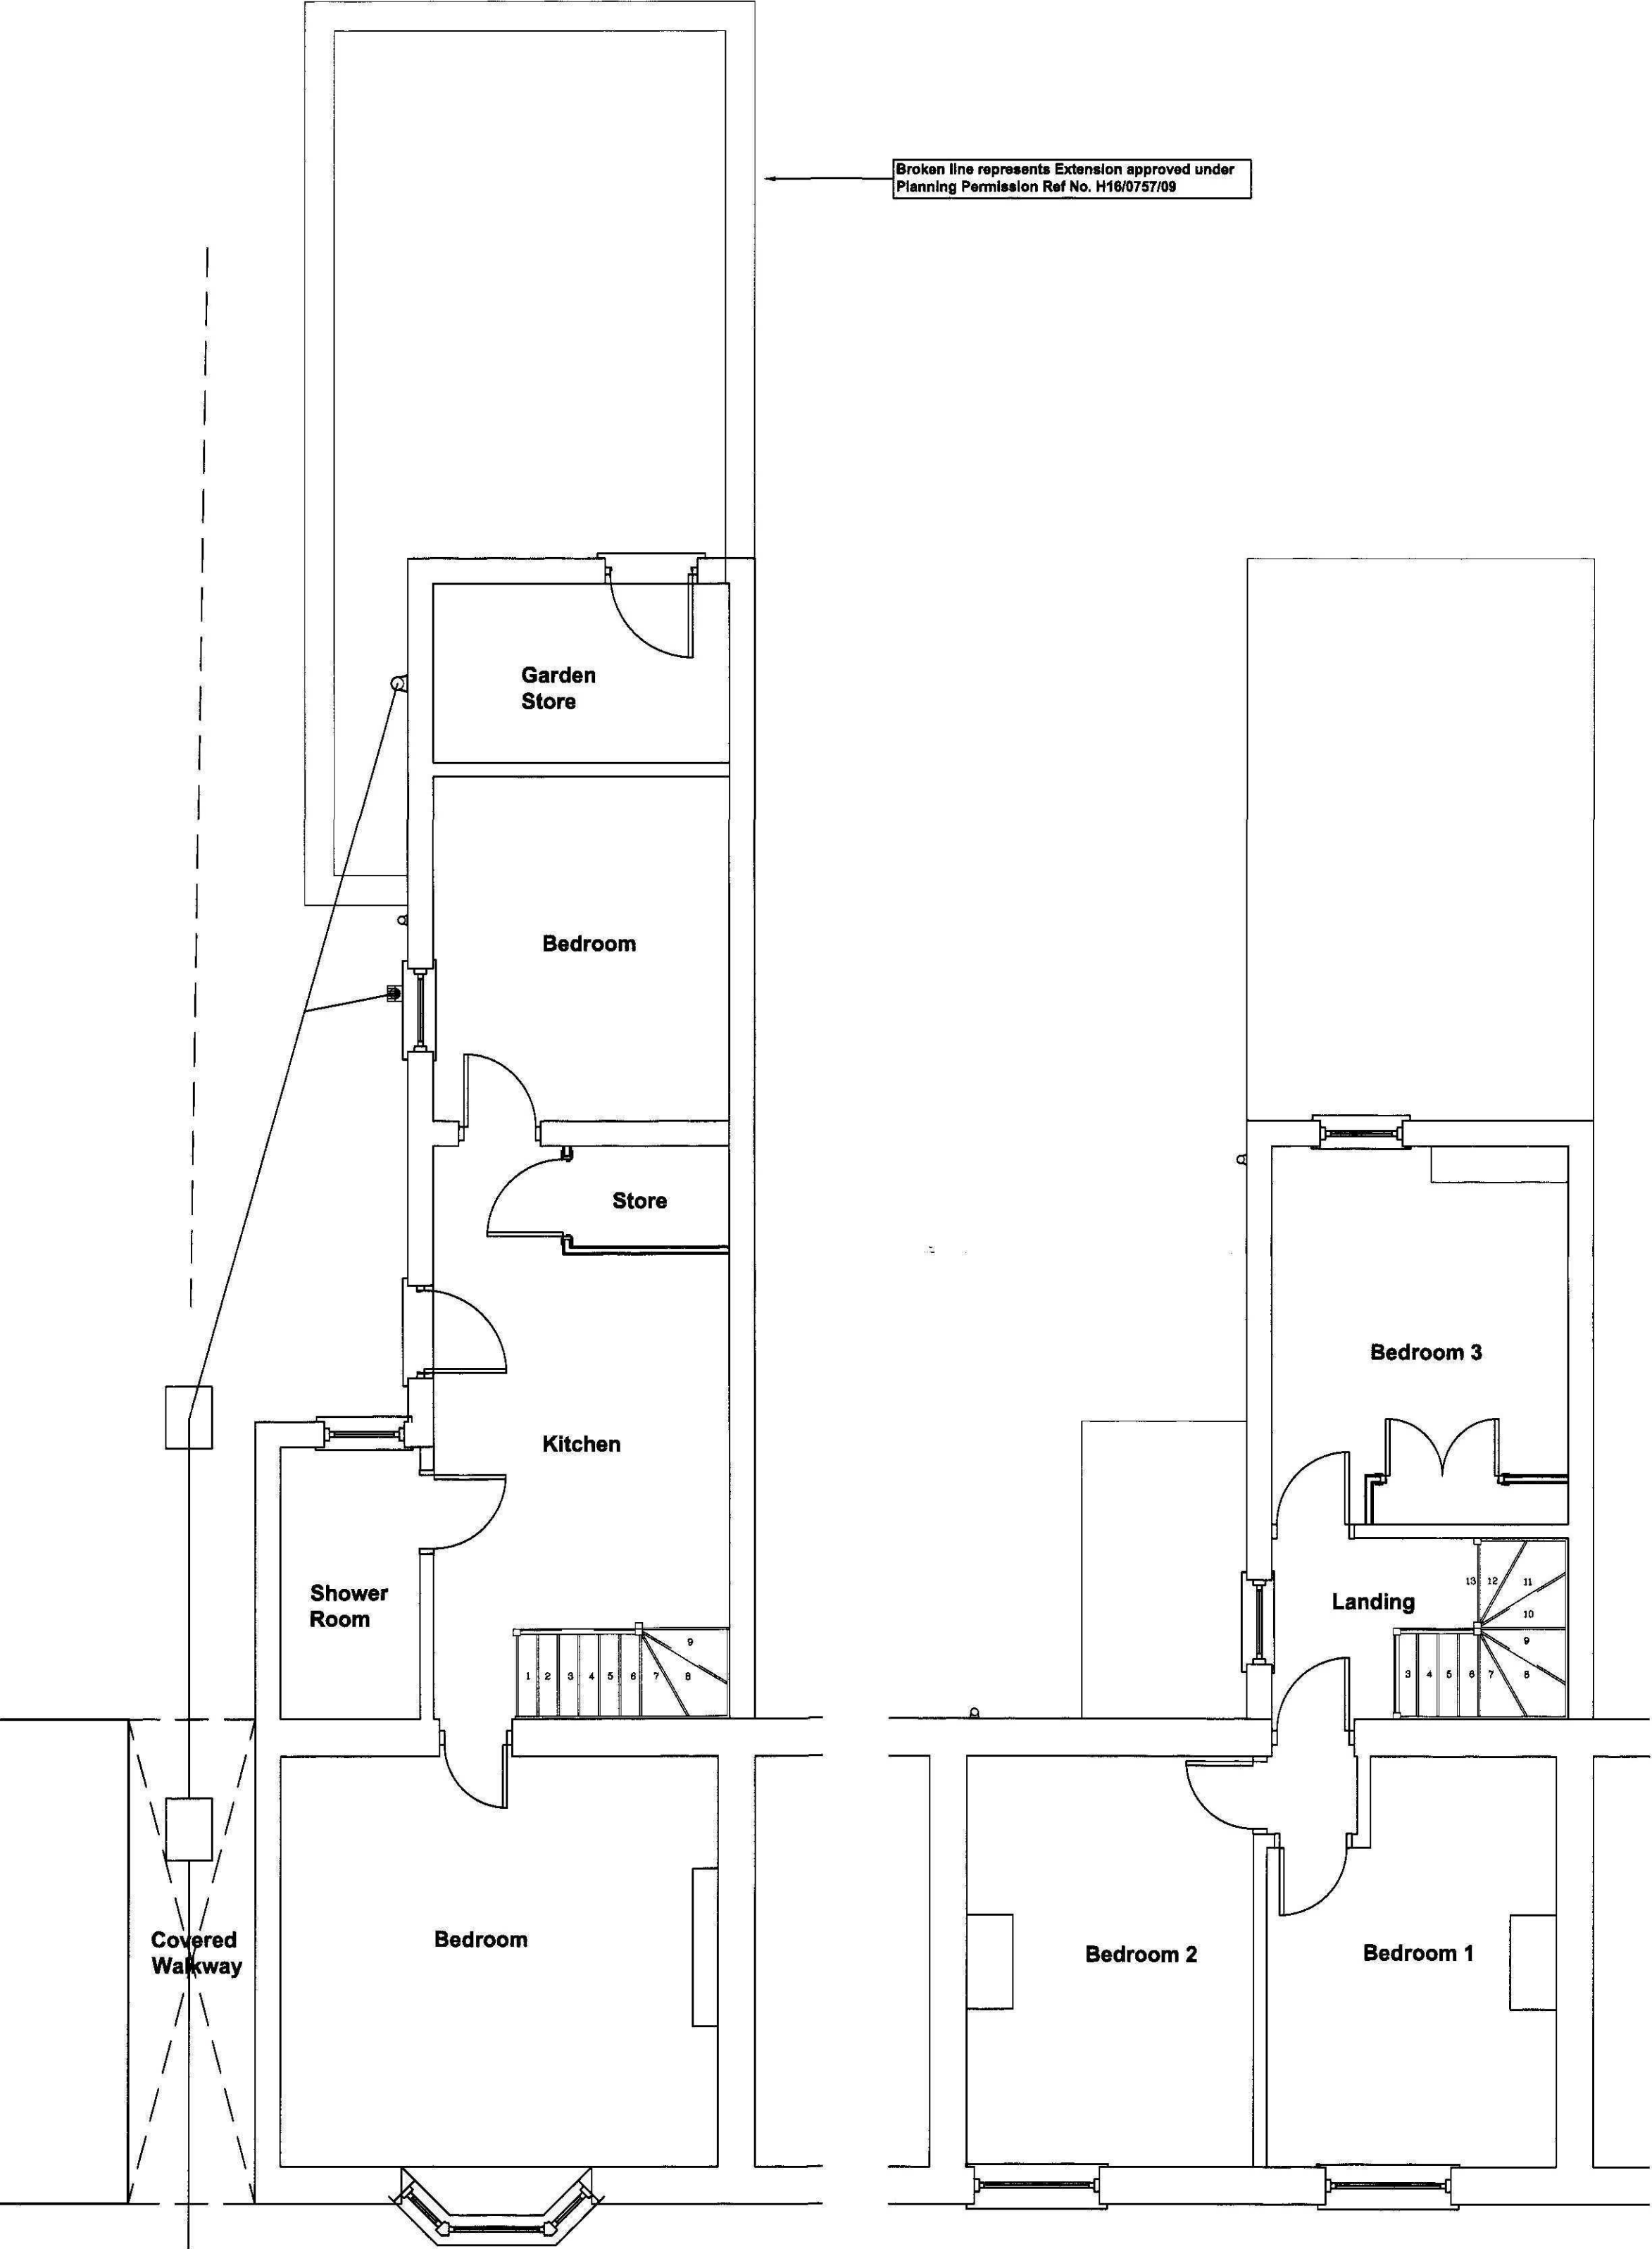

GENERAL CONDITIONS
Contractors are responsible for checking all dimensions on site when work commences and before ordering any materials. Any discrepancies should be brought to the attention of the Client for remedial action before commencing further.

All materials not specified to be of a standard suitable for the work proposed and be fit for purpose. All work to be in accordance with good building practice and all necessary BS codes for Workmanship on Building Sites.

Revisions

Client: Mr C Bosworth

Site: 57 Hawthorne Bank
Spalding
PE11 1JJ

Dwg Title: Existing and Proposed
Floor Plans

SHDC
Planning & Development
11 JAN 2011
Ref: 0016-11

remway
Design Ltd
2nd Floor - 5B Sheepmarket
Spalding
PE11 1BH
Tel: 01775 768 921
e-mail: enquiries@remwaydesign.co.uk

Dwg Size	Drawing Number	Revision:
A1	1983-02	