
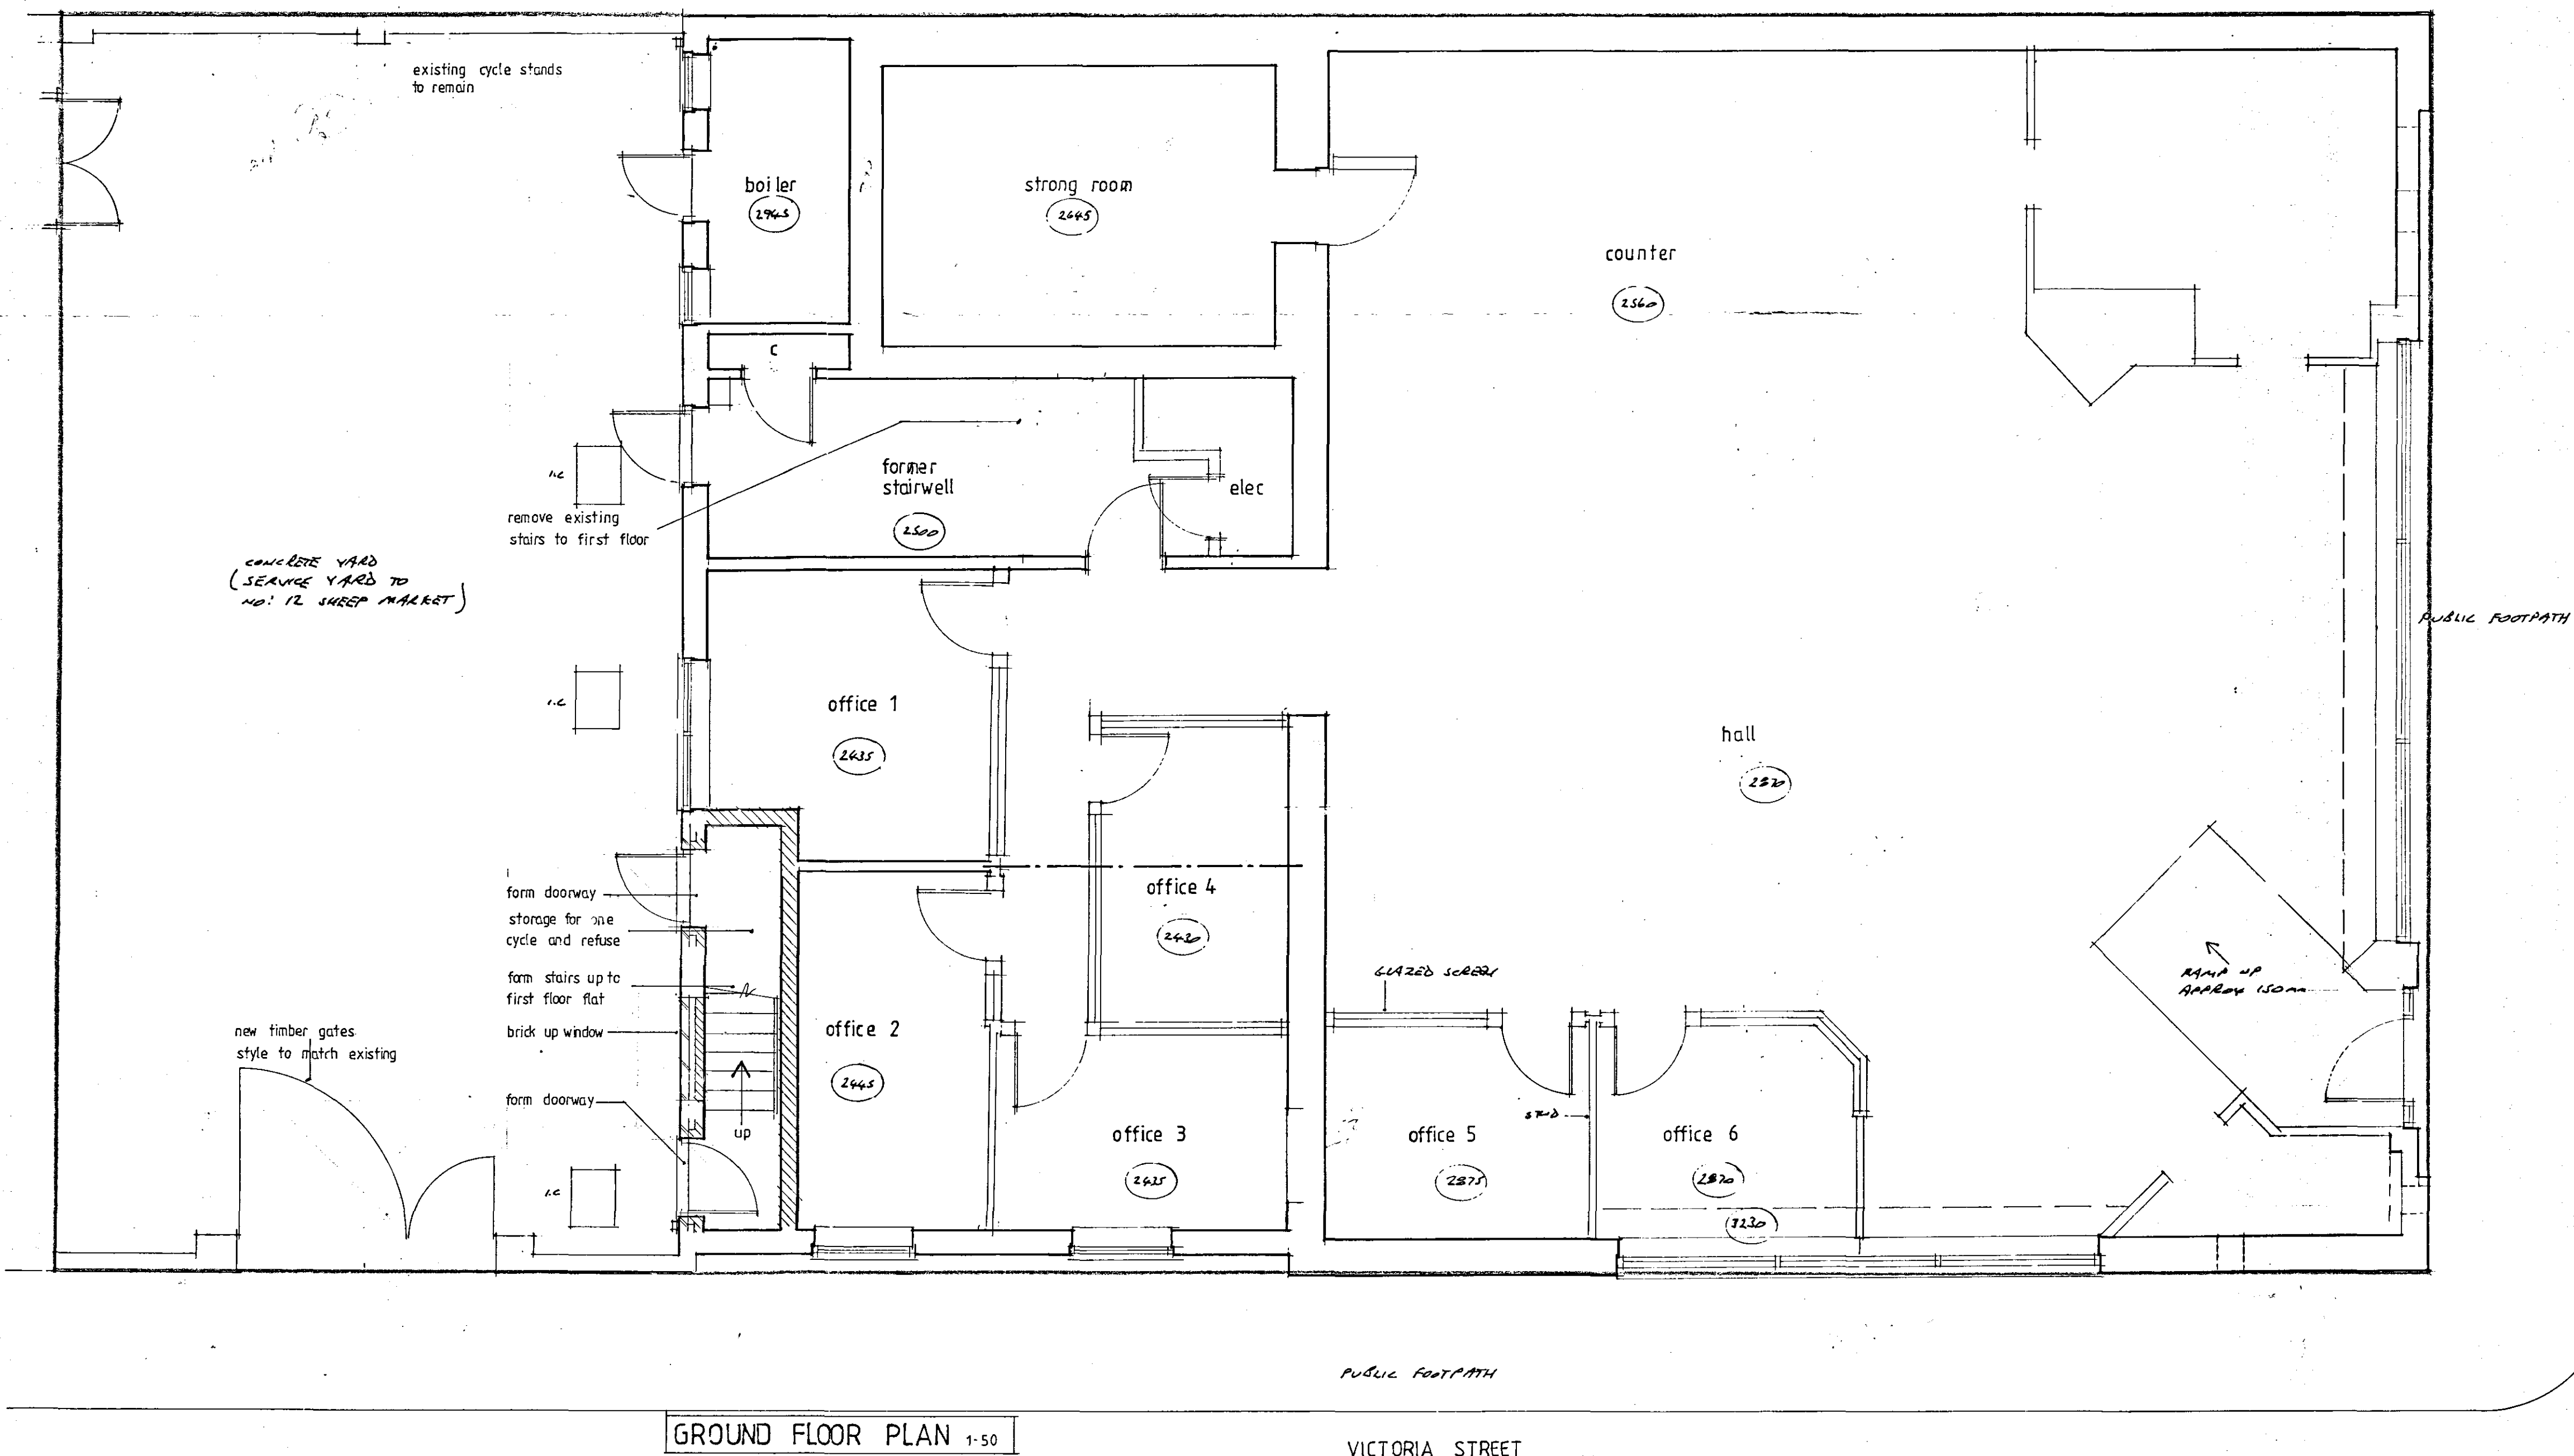
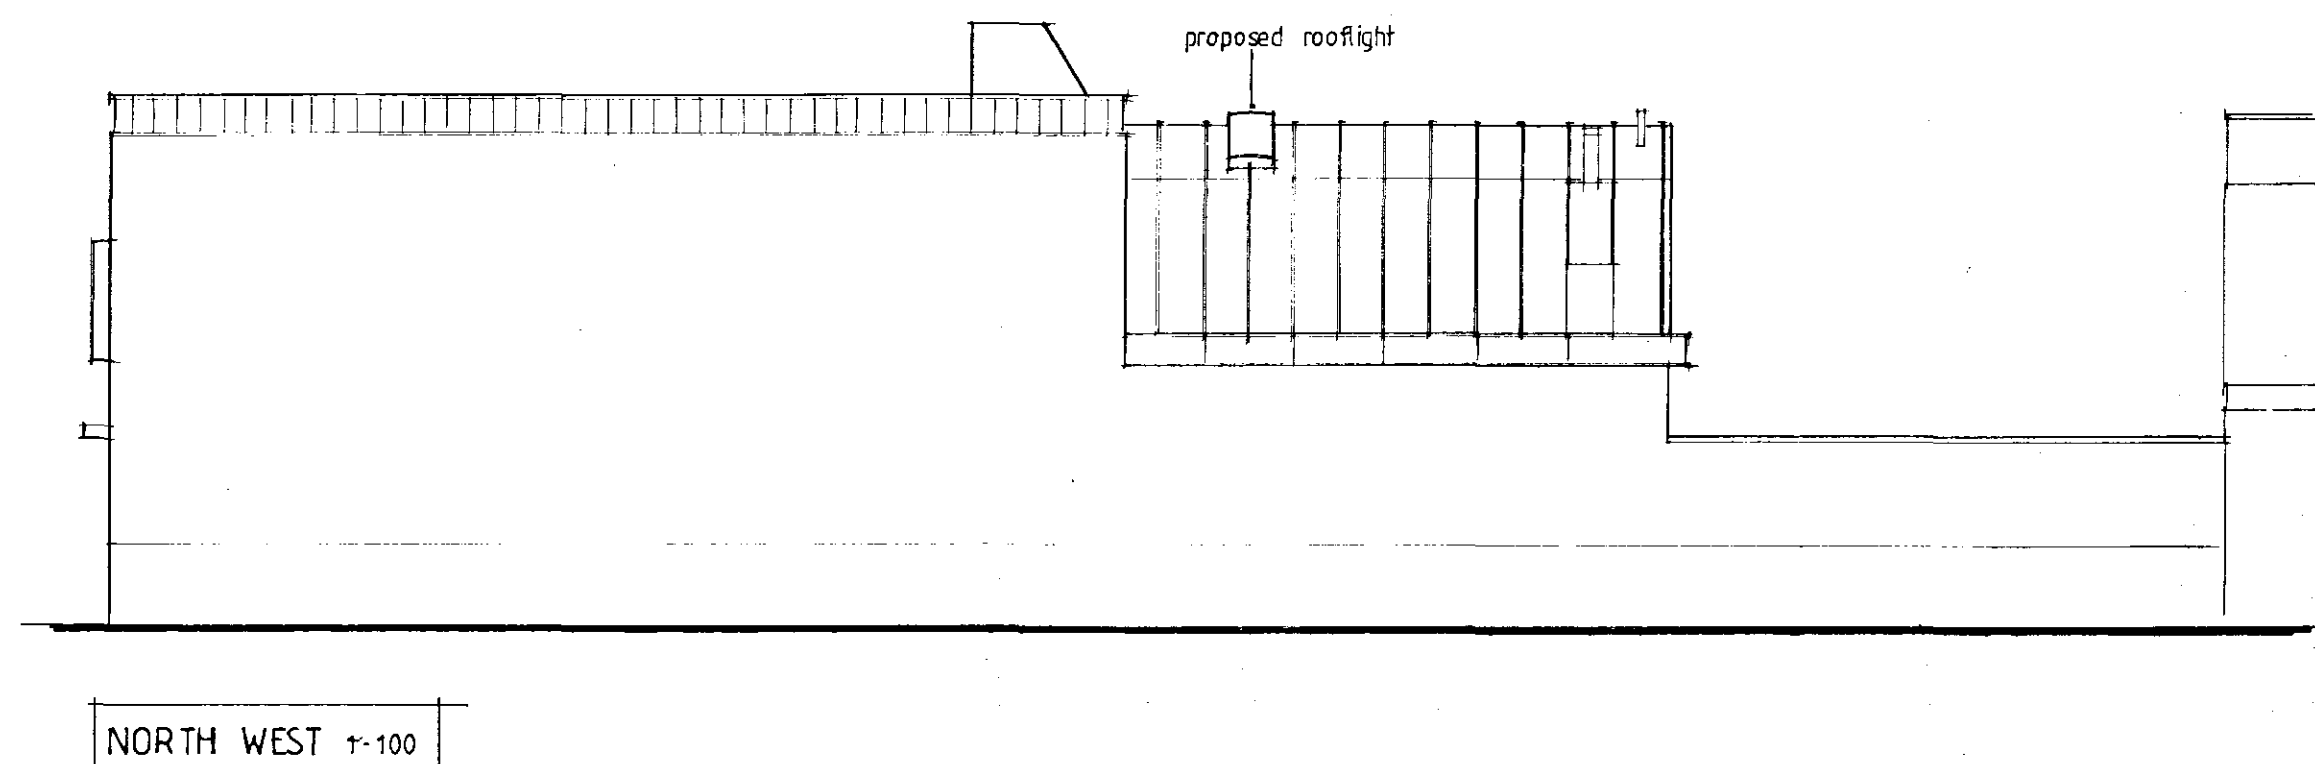
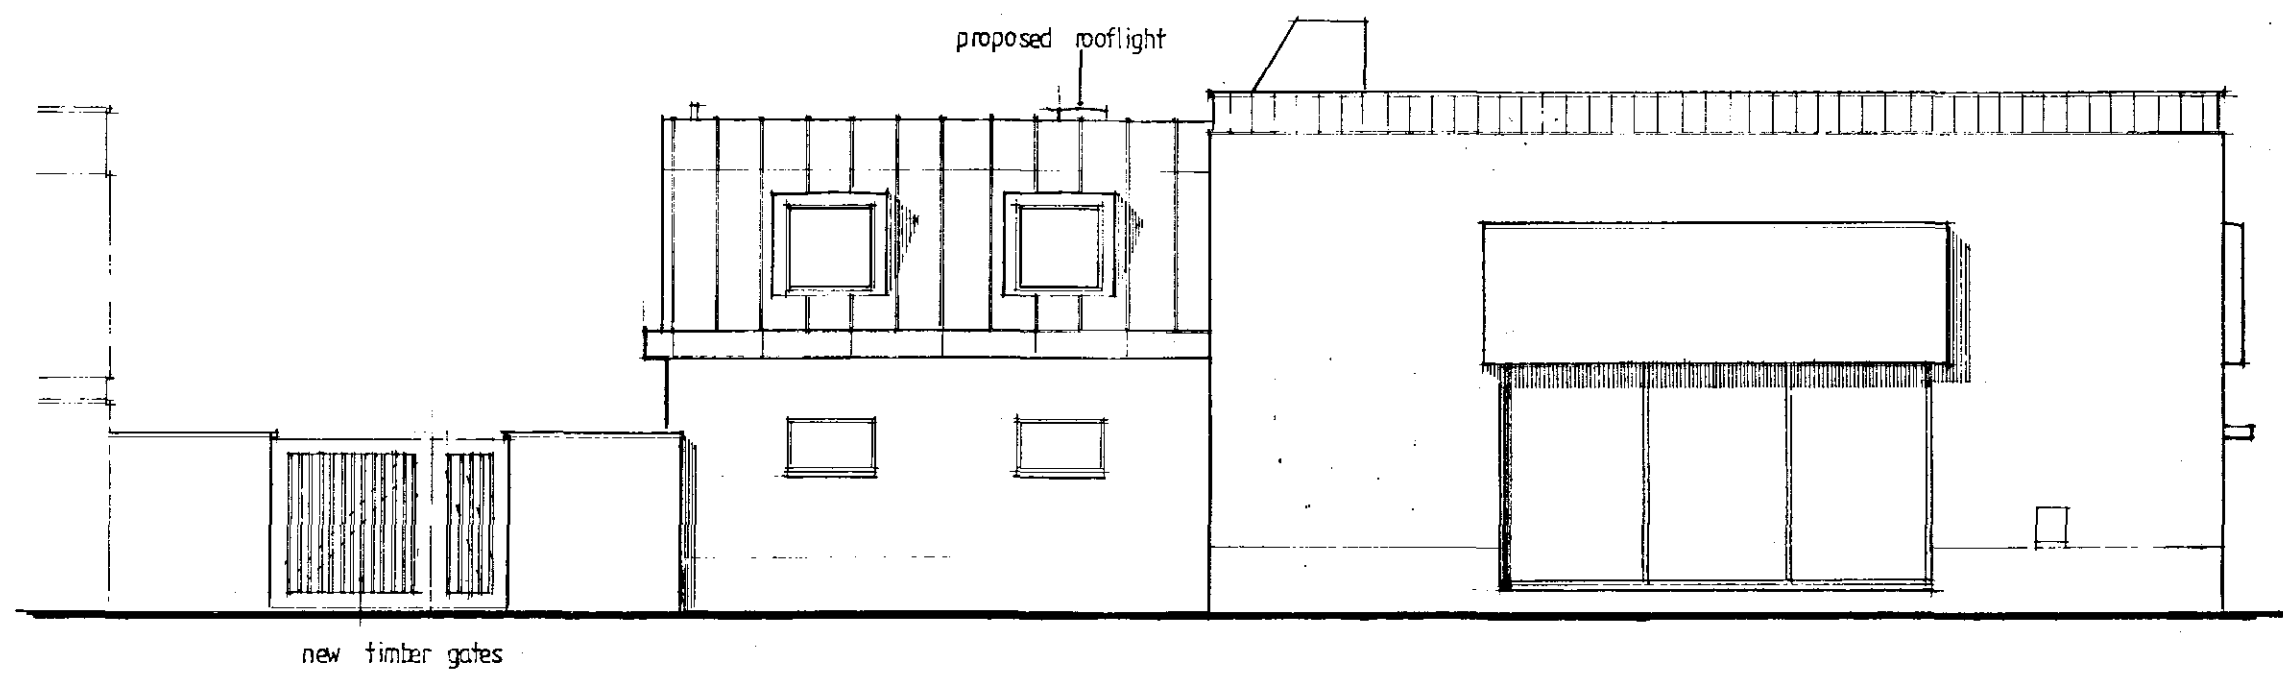


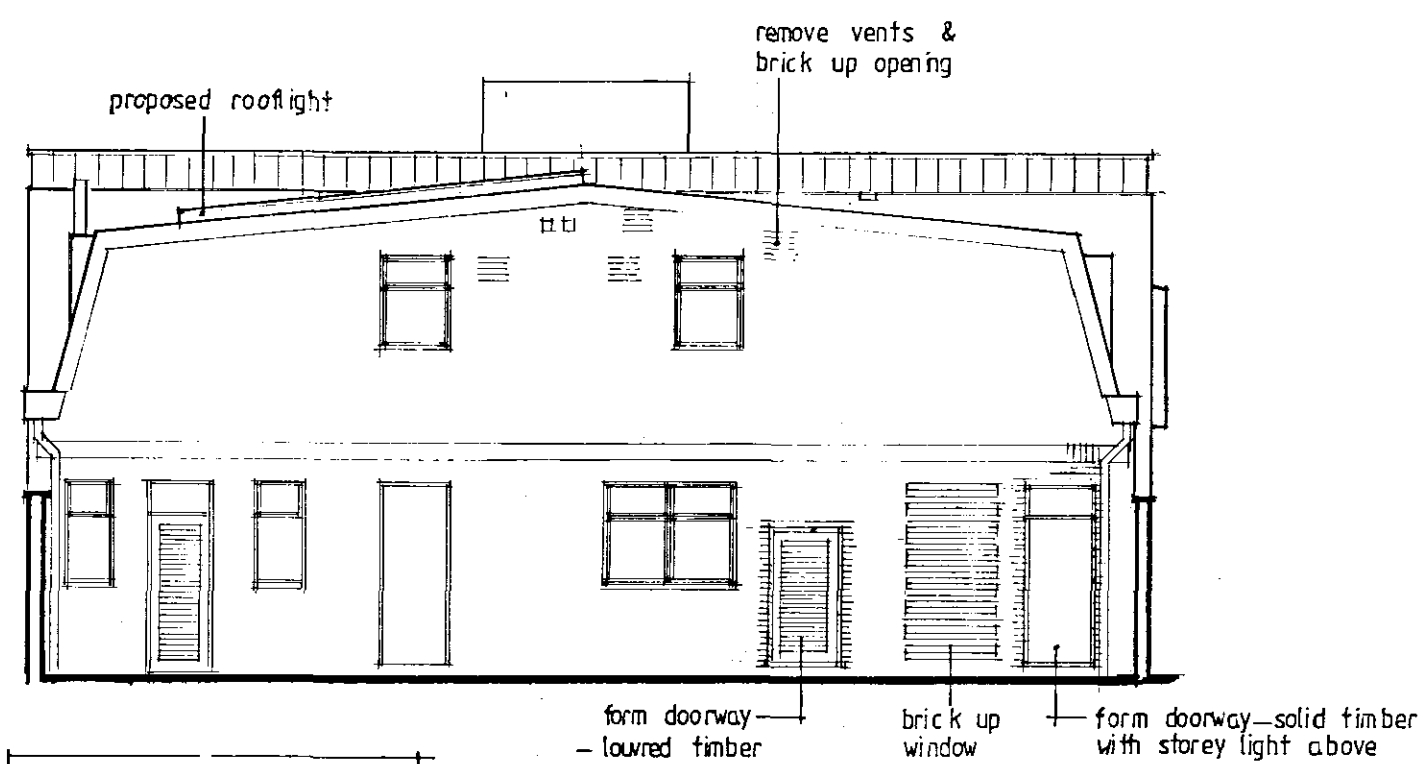

NORTH
SHEEP MARKET

Contractor To Check All Dimensions
On Site Before Work Commences.

Rev.	Date.	Init.	Revision Details.
A	11.11.18	RB	PLANNING PERMISSION

R. BOOR DRAUGHTSMAN

26 Fensgate
Moulton Chapel
Spalding
Lincolnshire
PE12 0XL
Phone & Fax:
01406 380279

Project:
ARUBA LAND & ESTATES LTD
FORMER TSB BANK,
SHEEP MARKET, SPALDING.

PROPOSED ALTERATIONS

Drawing:
GROUND FLOOR PLAN & ELEVATIONS
AS PROPOSED

Scale:
AS SHOWN

Drawing No.
3313-5

Drawn:
Date:

Rev. A

