
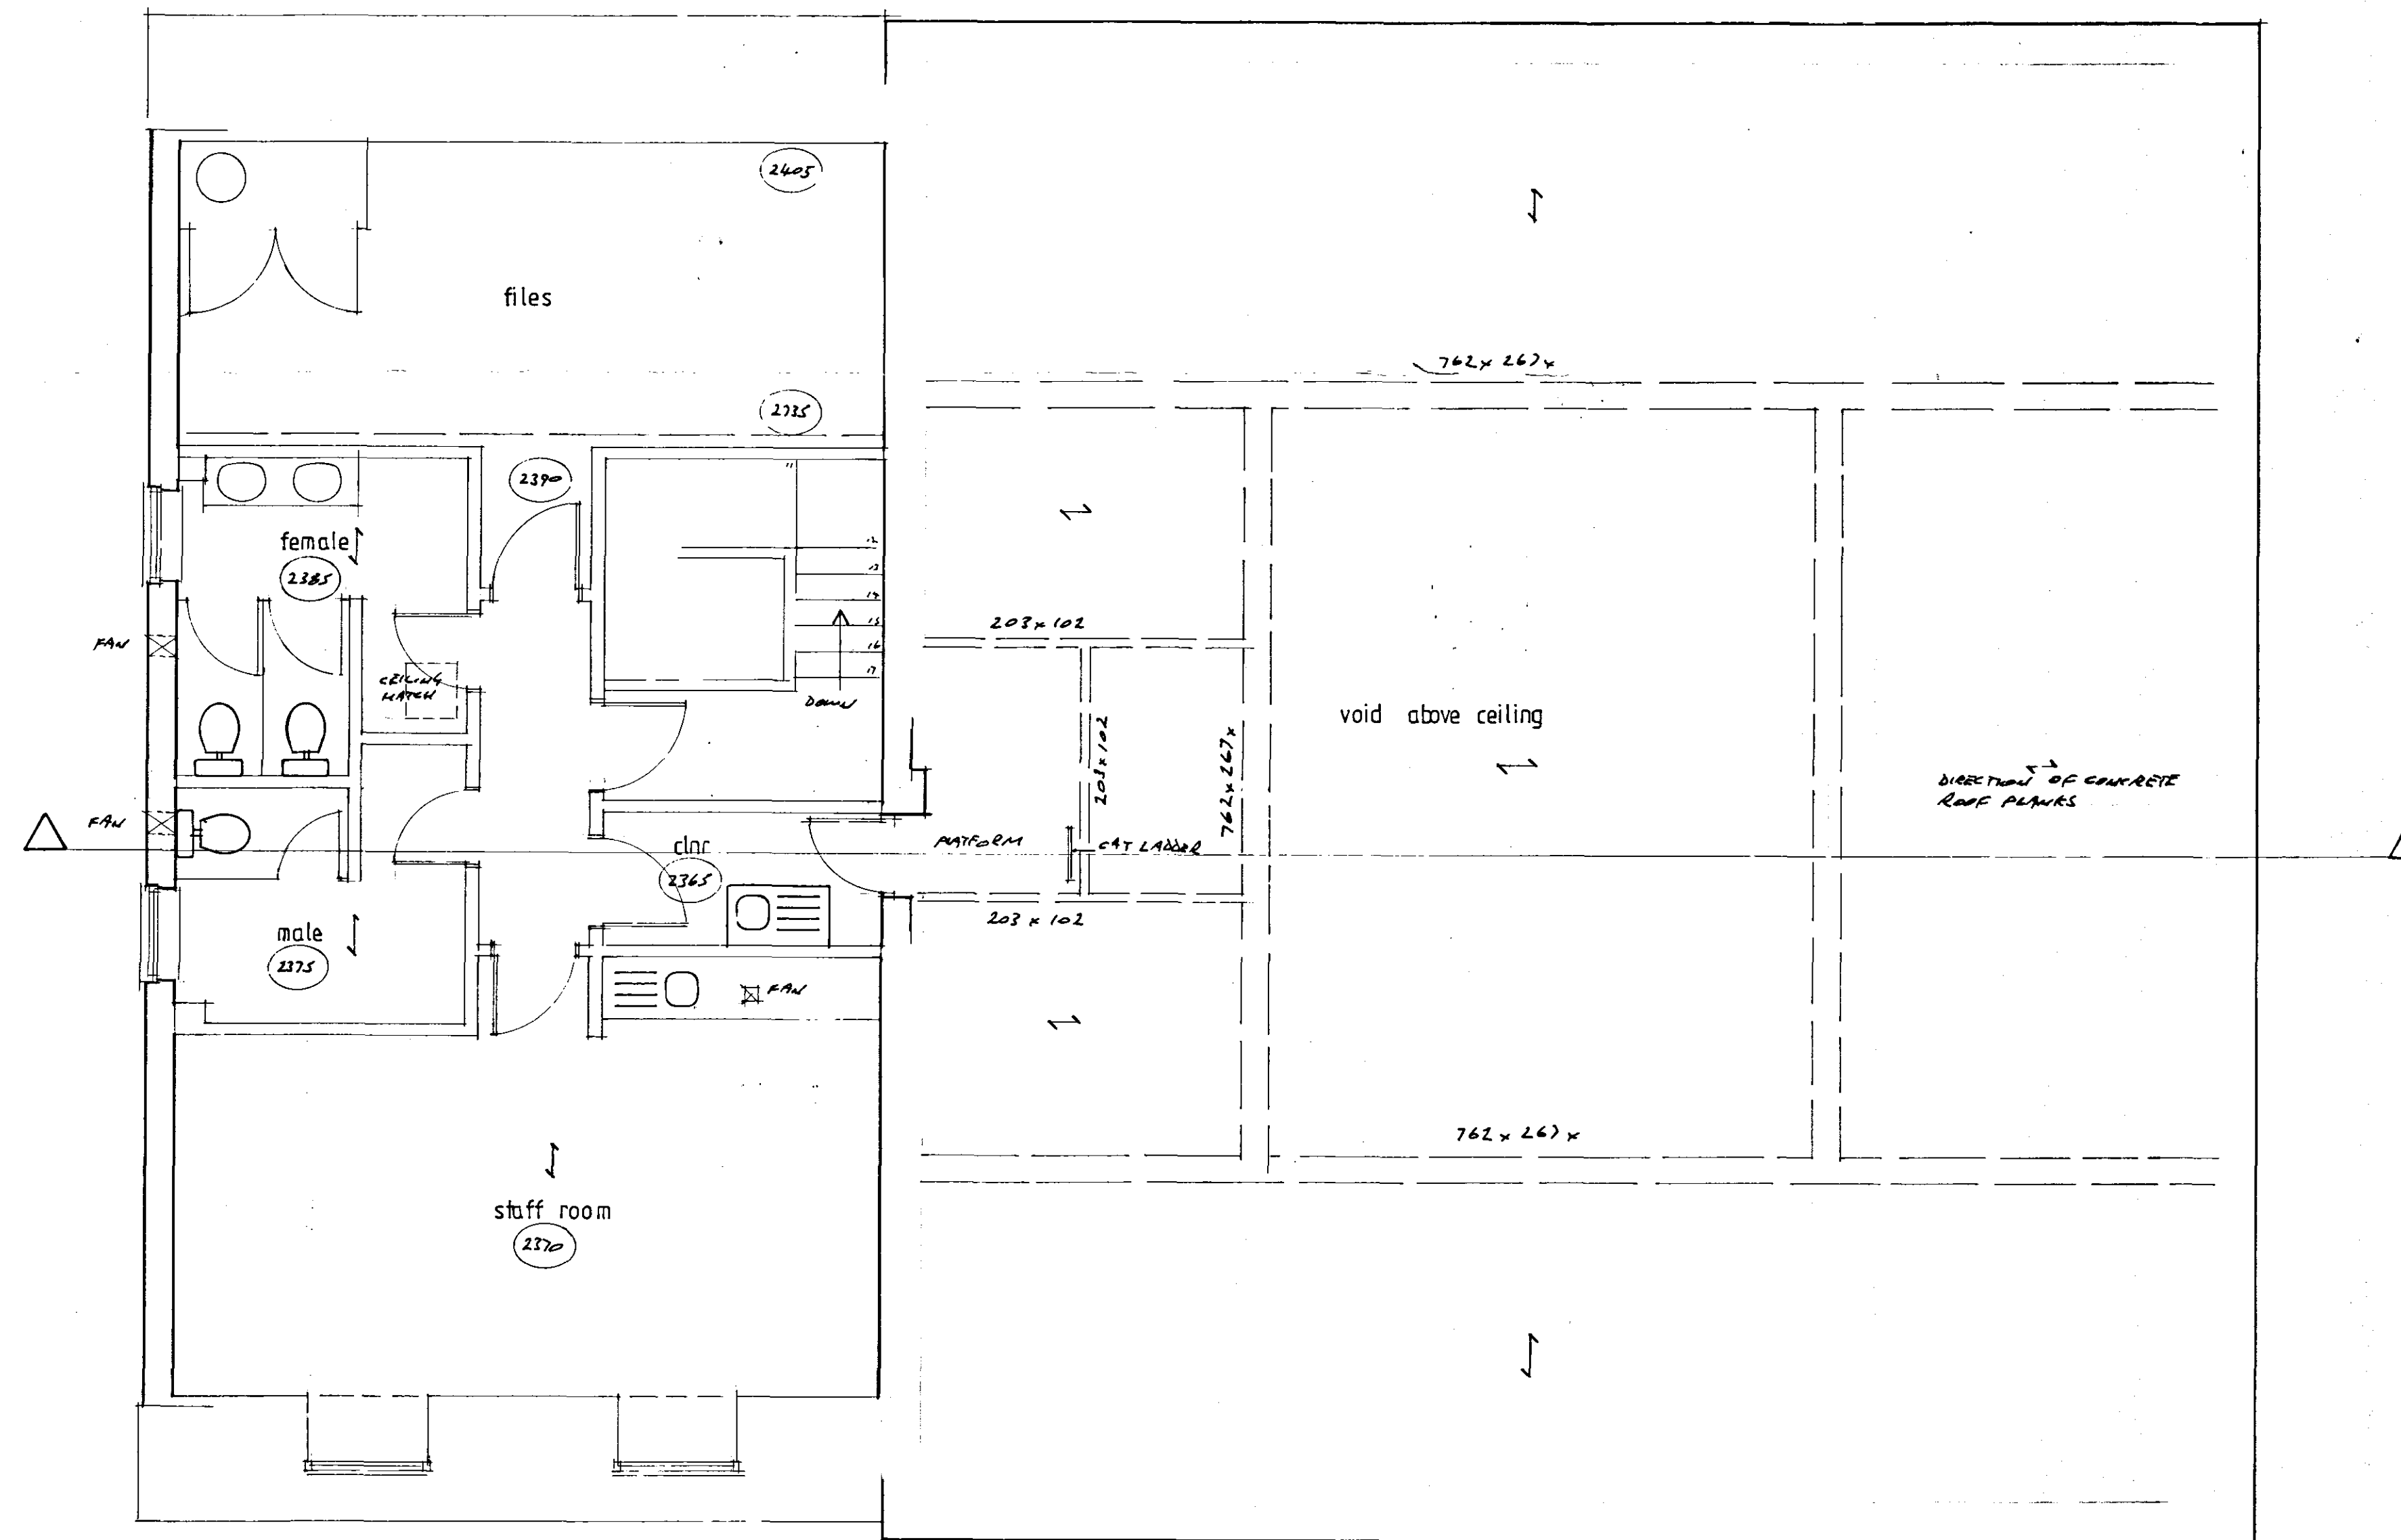


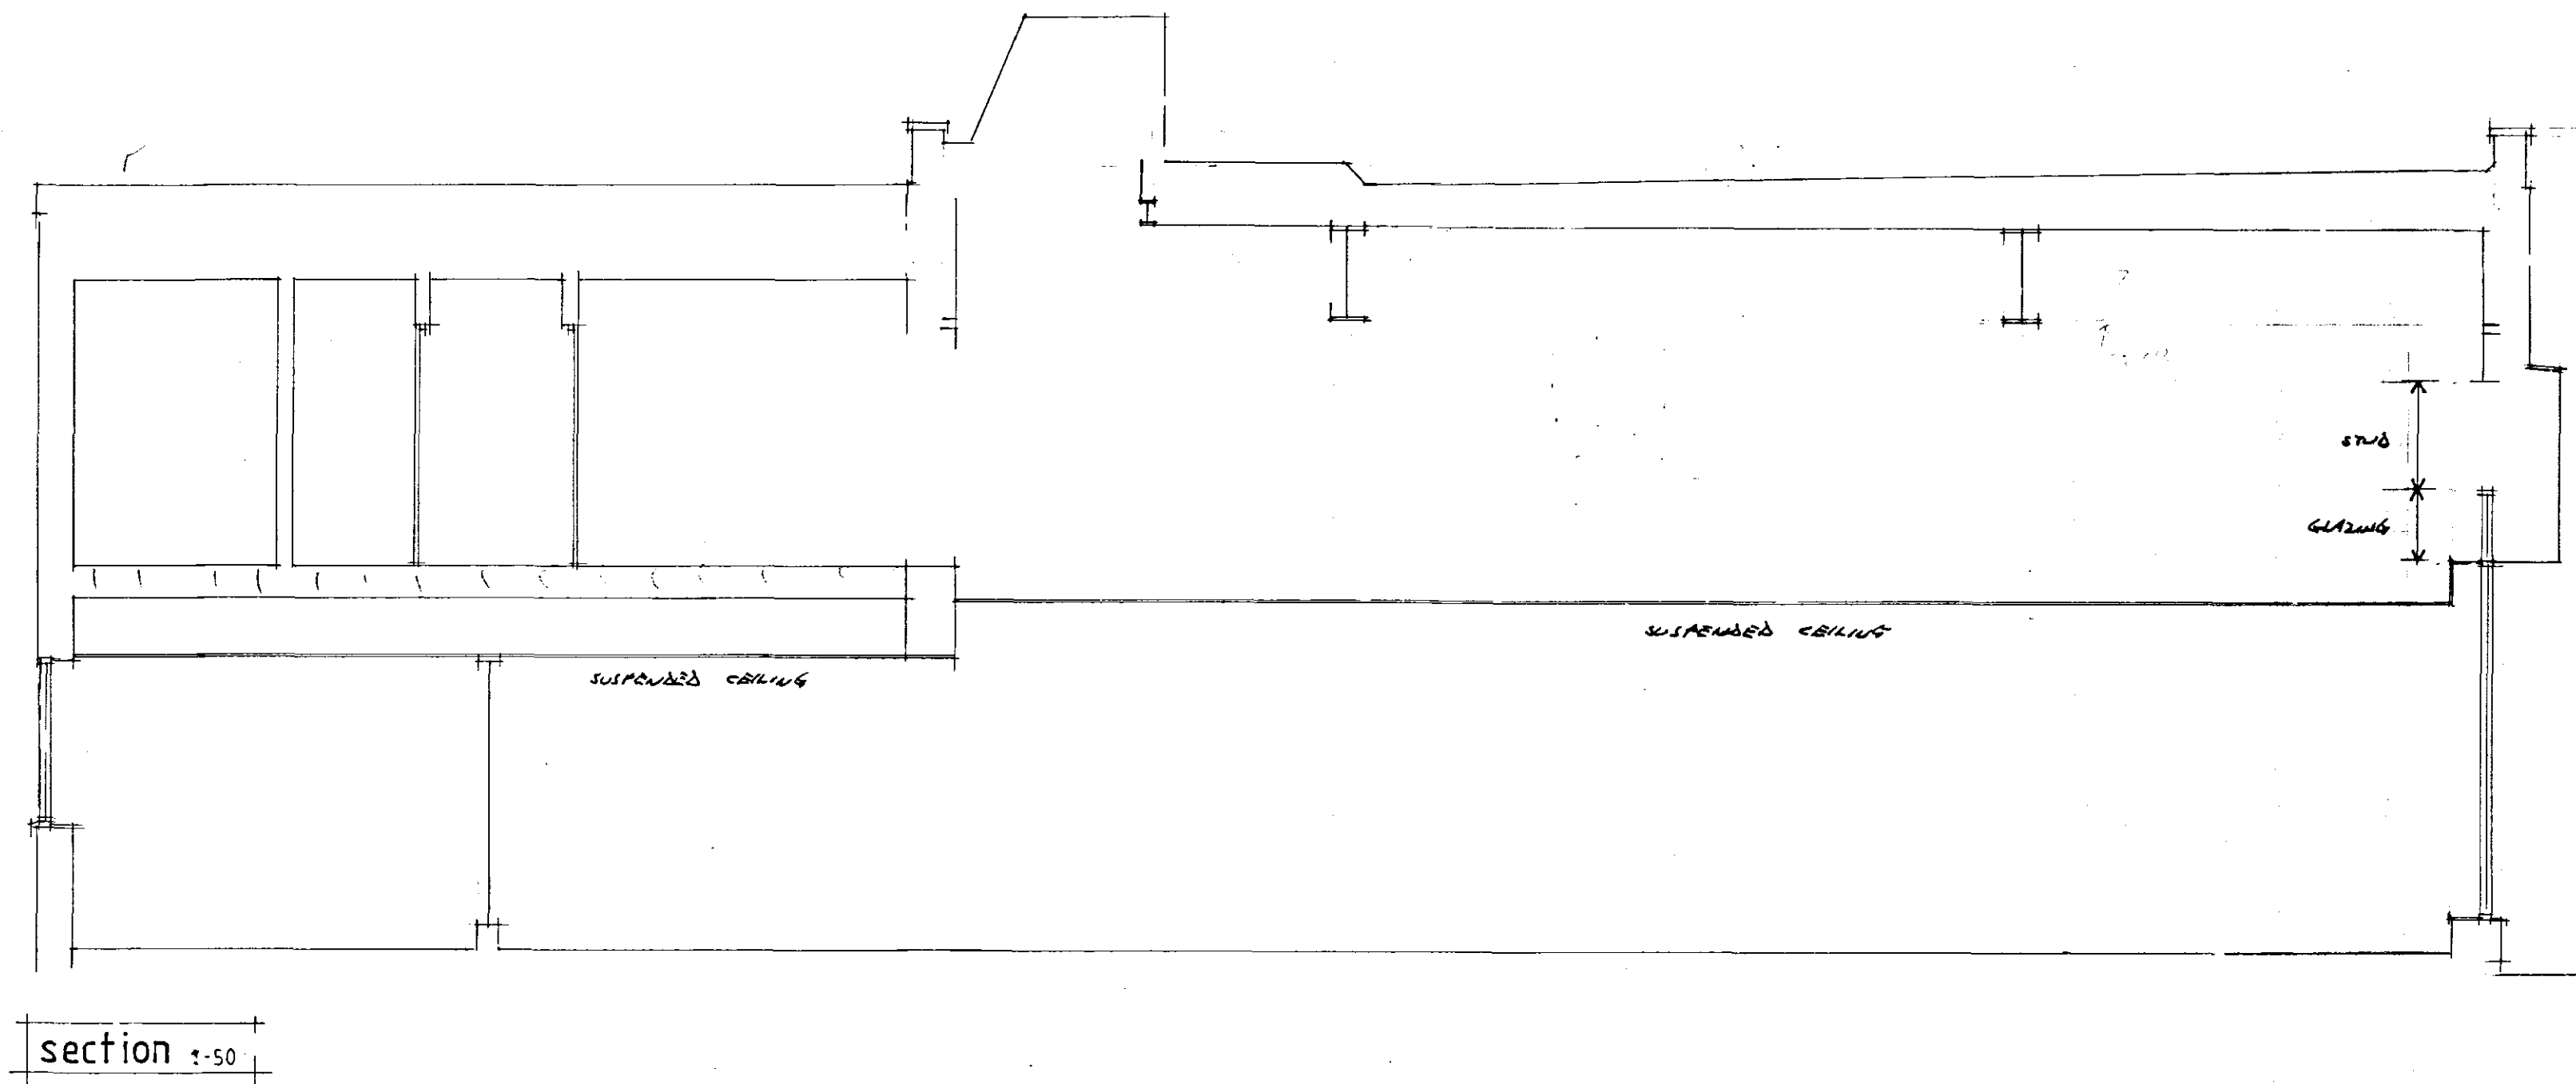

first floor plan 1-50

Contractor To Check All Dimensions On Site Before Work Commences.				
Rev.	Date.	Init.	Revision Details.	
R. BOOR DRAUGHTSMAN 26 Fensgate Moulton Chapel Spalding Lincolnshire PE12 0XL Phone & Fax: 01406 380279				
Project. MULBERRY GROUP LTD. FORMER TSB BANK, SHEEP MARKET, SPALDING.				
Drawing. PLAN AS EXISTING FIRST FLOOR & SECTION				
Scale.		Drawing. No.		
AS SHOWN		3313 -2		
Drawn.				
Date.		Rev.		