


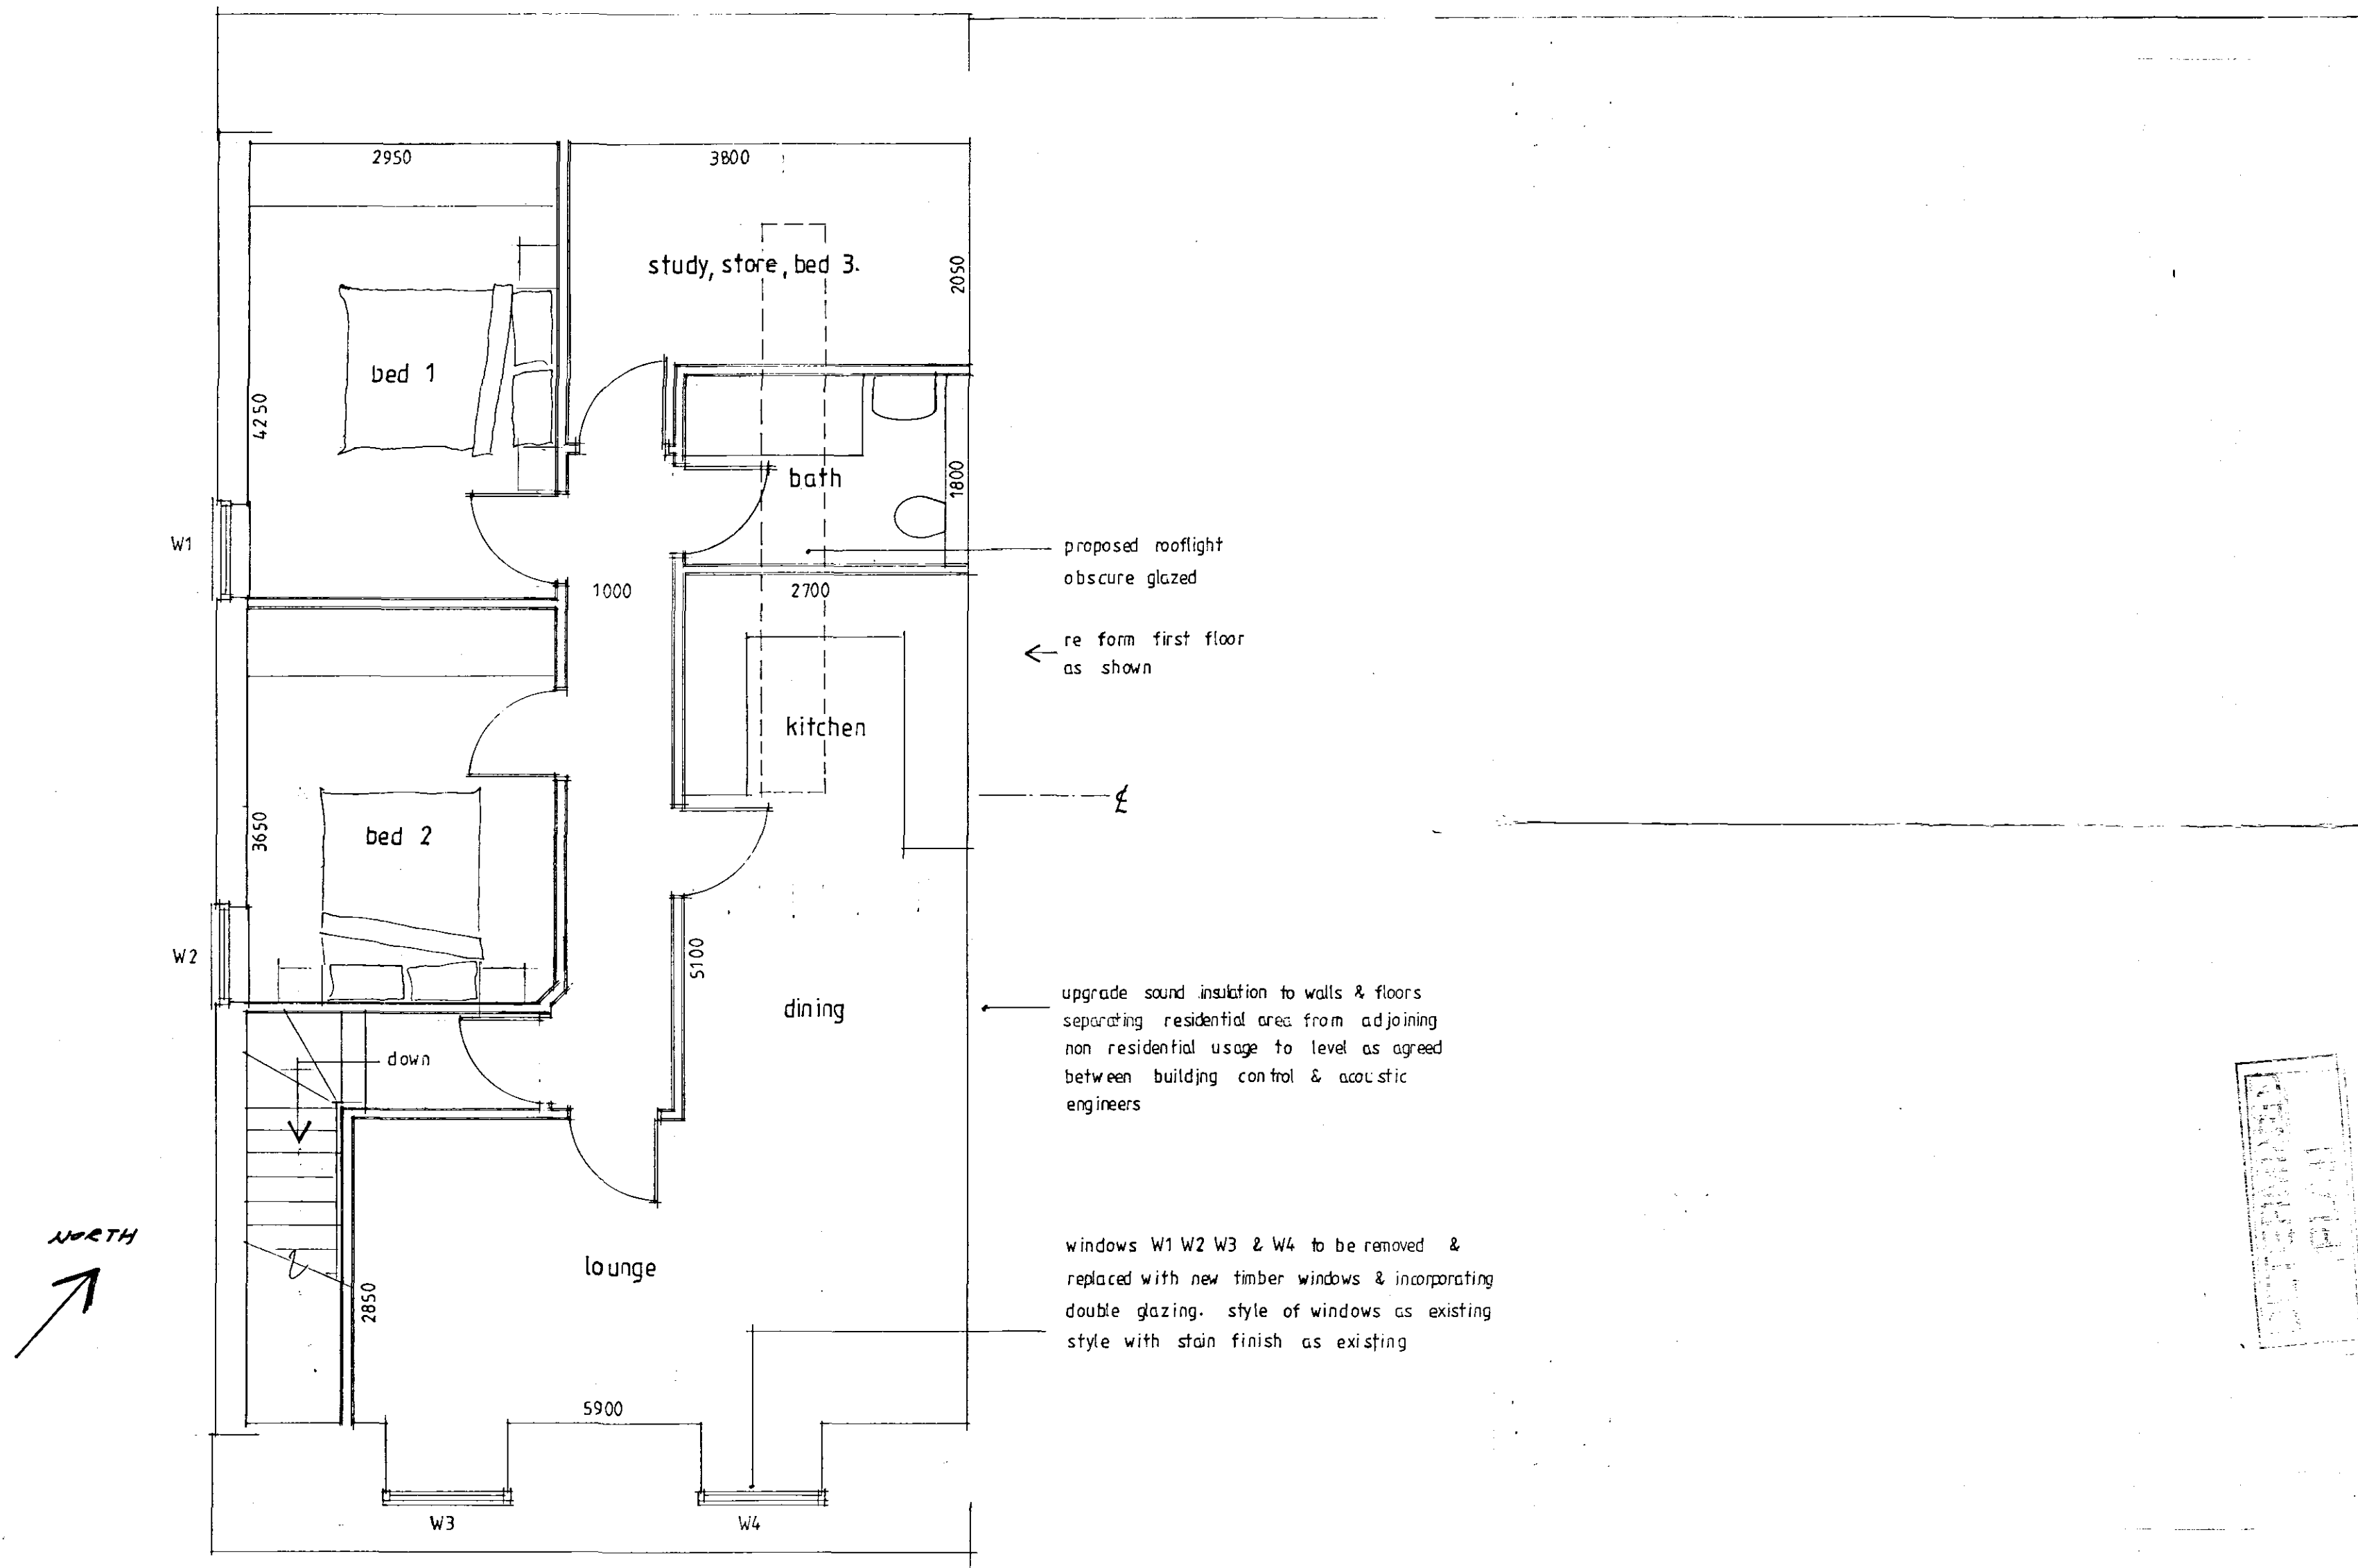

Contractor To Check All Dimensions
On Site Before Work Commences.

Rev.	Date.	Init.	Revision Details.
A		AS	PLANNING APPLICATION

R. BOOR DRAUGHTSMAN

26 Fengate
Moulton Chapel
Spalding
Lincolnshire
PE12 0XL

Phone & Fax:
01406 380279

Project.
ARUBA LAND & ESTATES LTD.
FORMER TSB BANK
SHEEP MARKET, SPALDING.

PROPOSED ALTERATIONS

Drawing.
FIRST FLOOR PLAN PROPOSED

Scale.
1:50

Drawing. No.
3313-6

Drawn.

Date. DEC 07

Rev. #

- 7 -

0017/08