
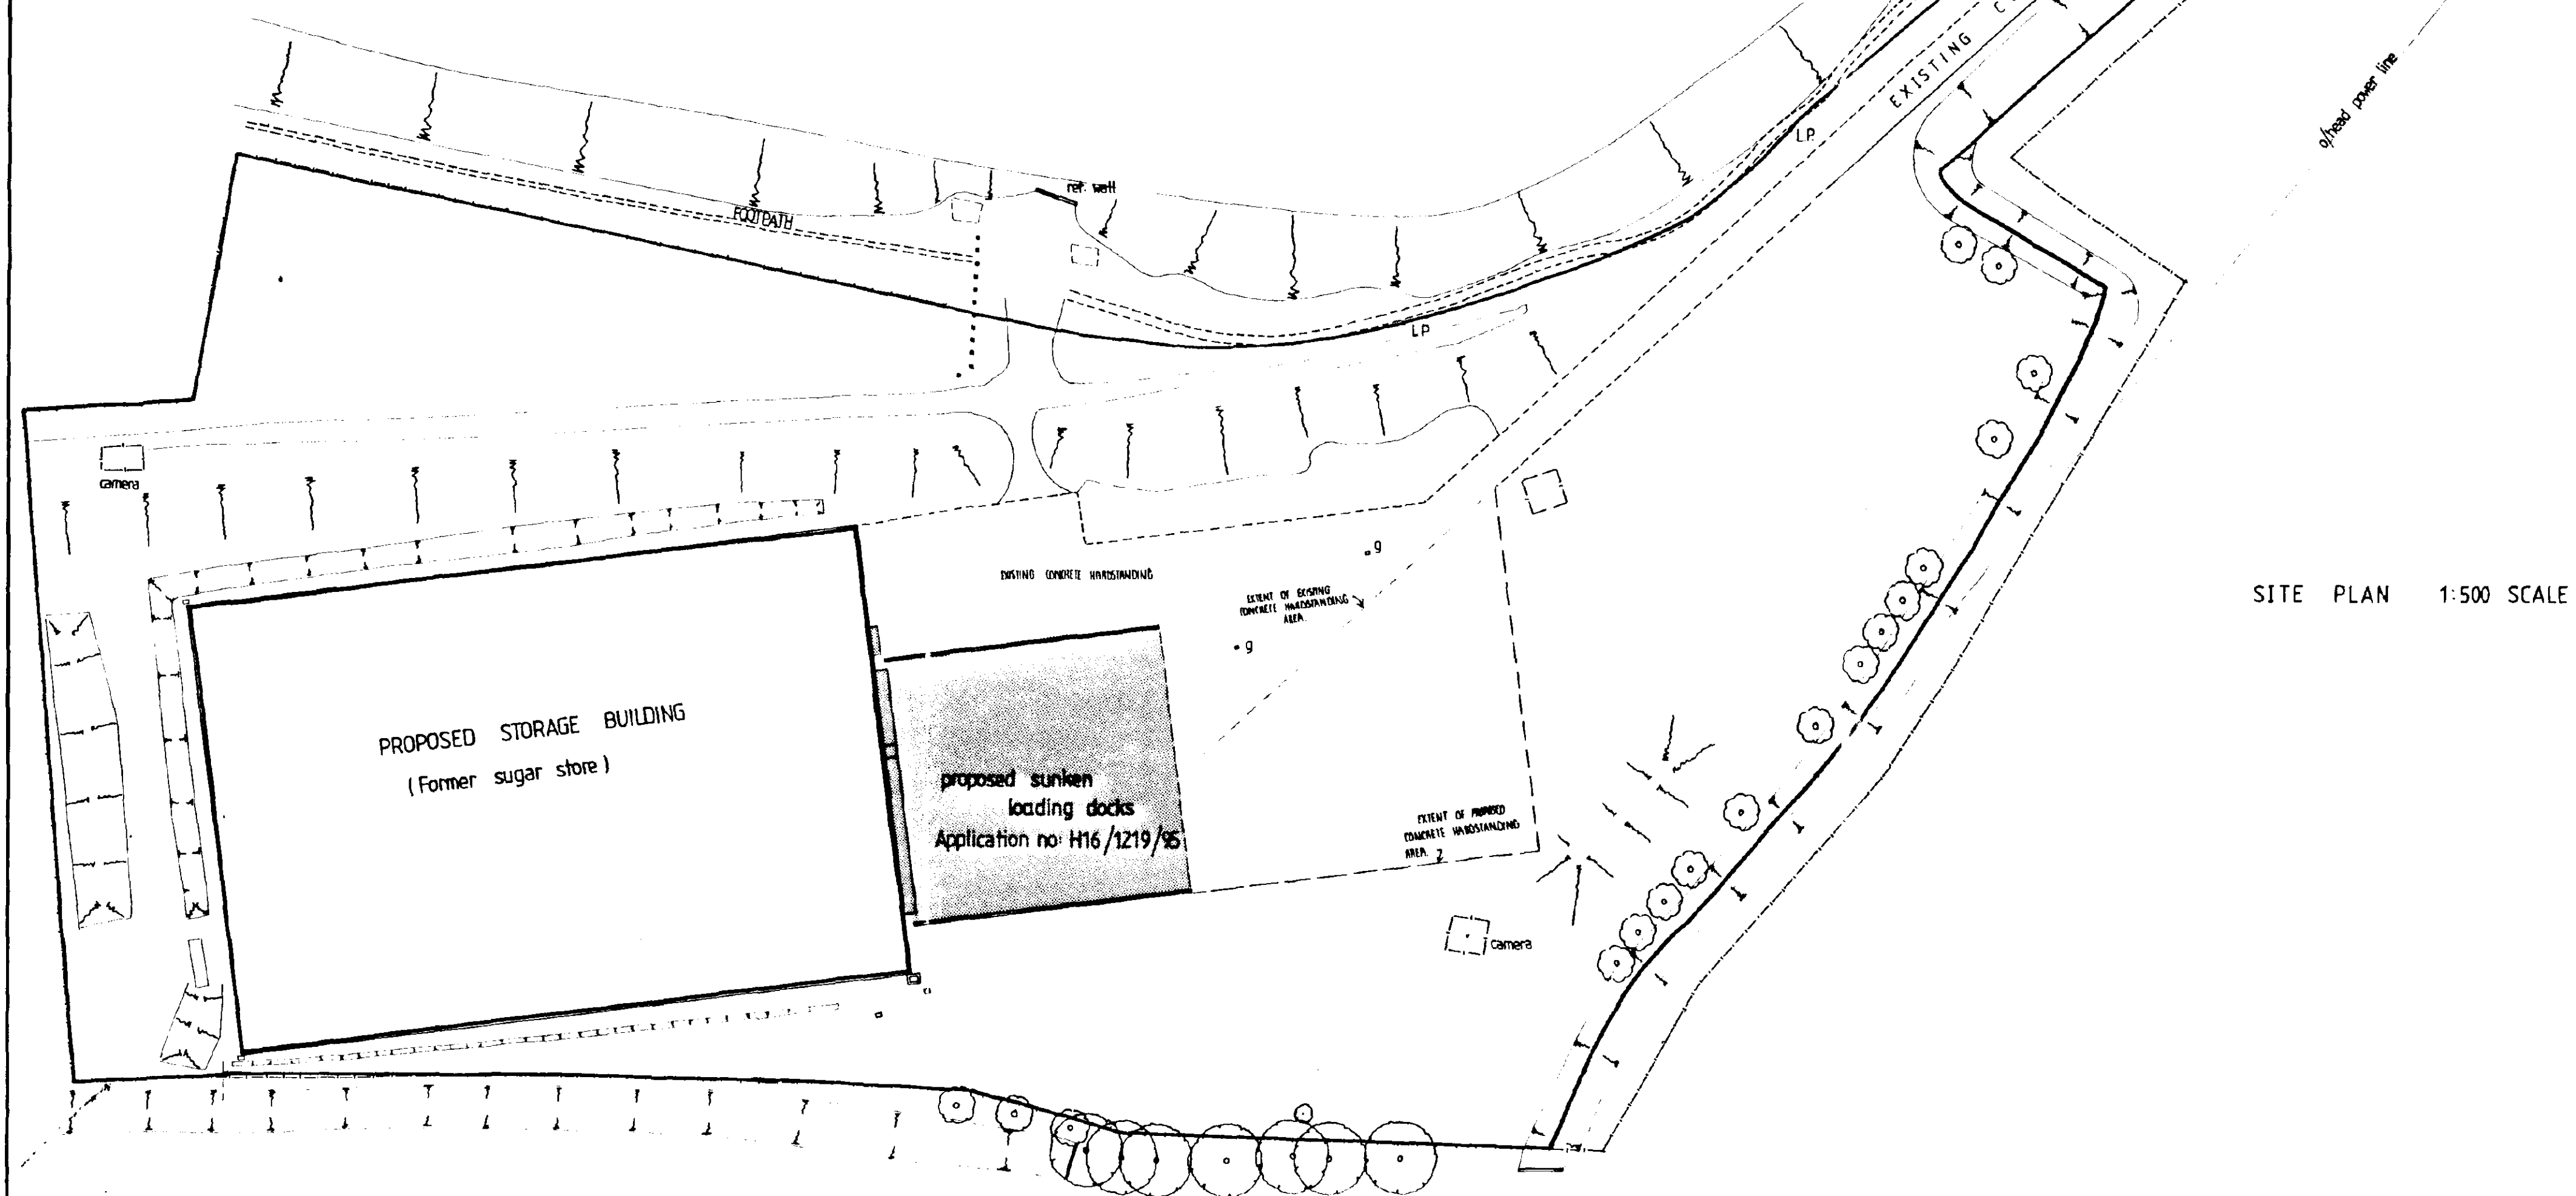


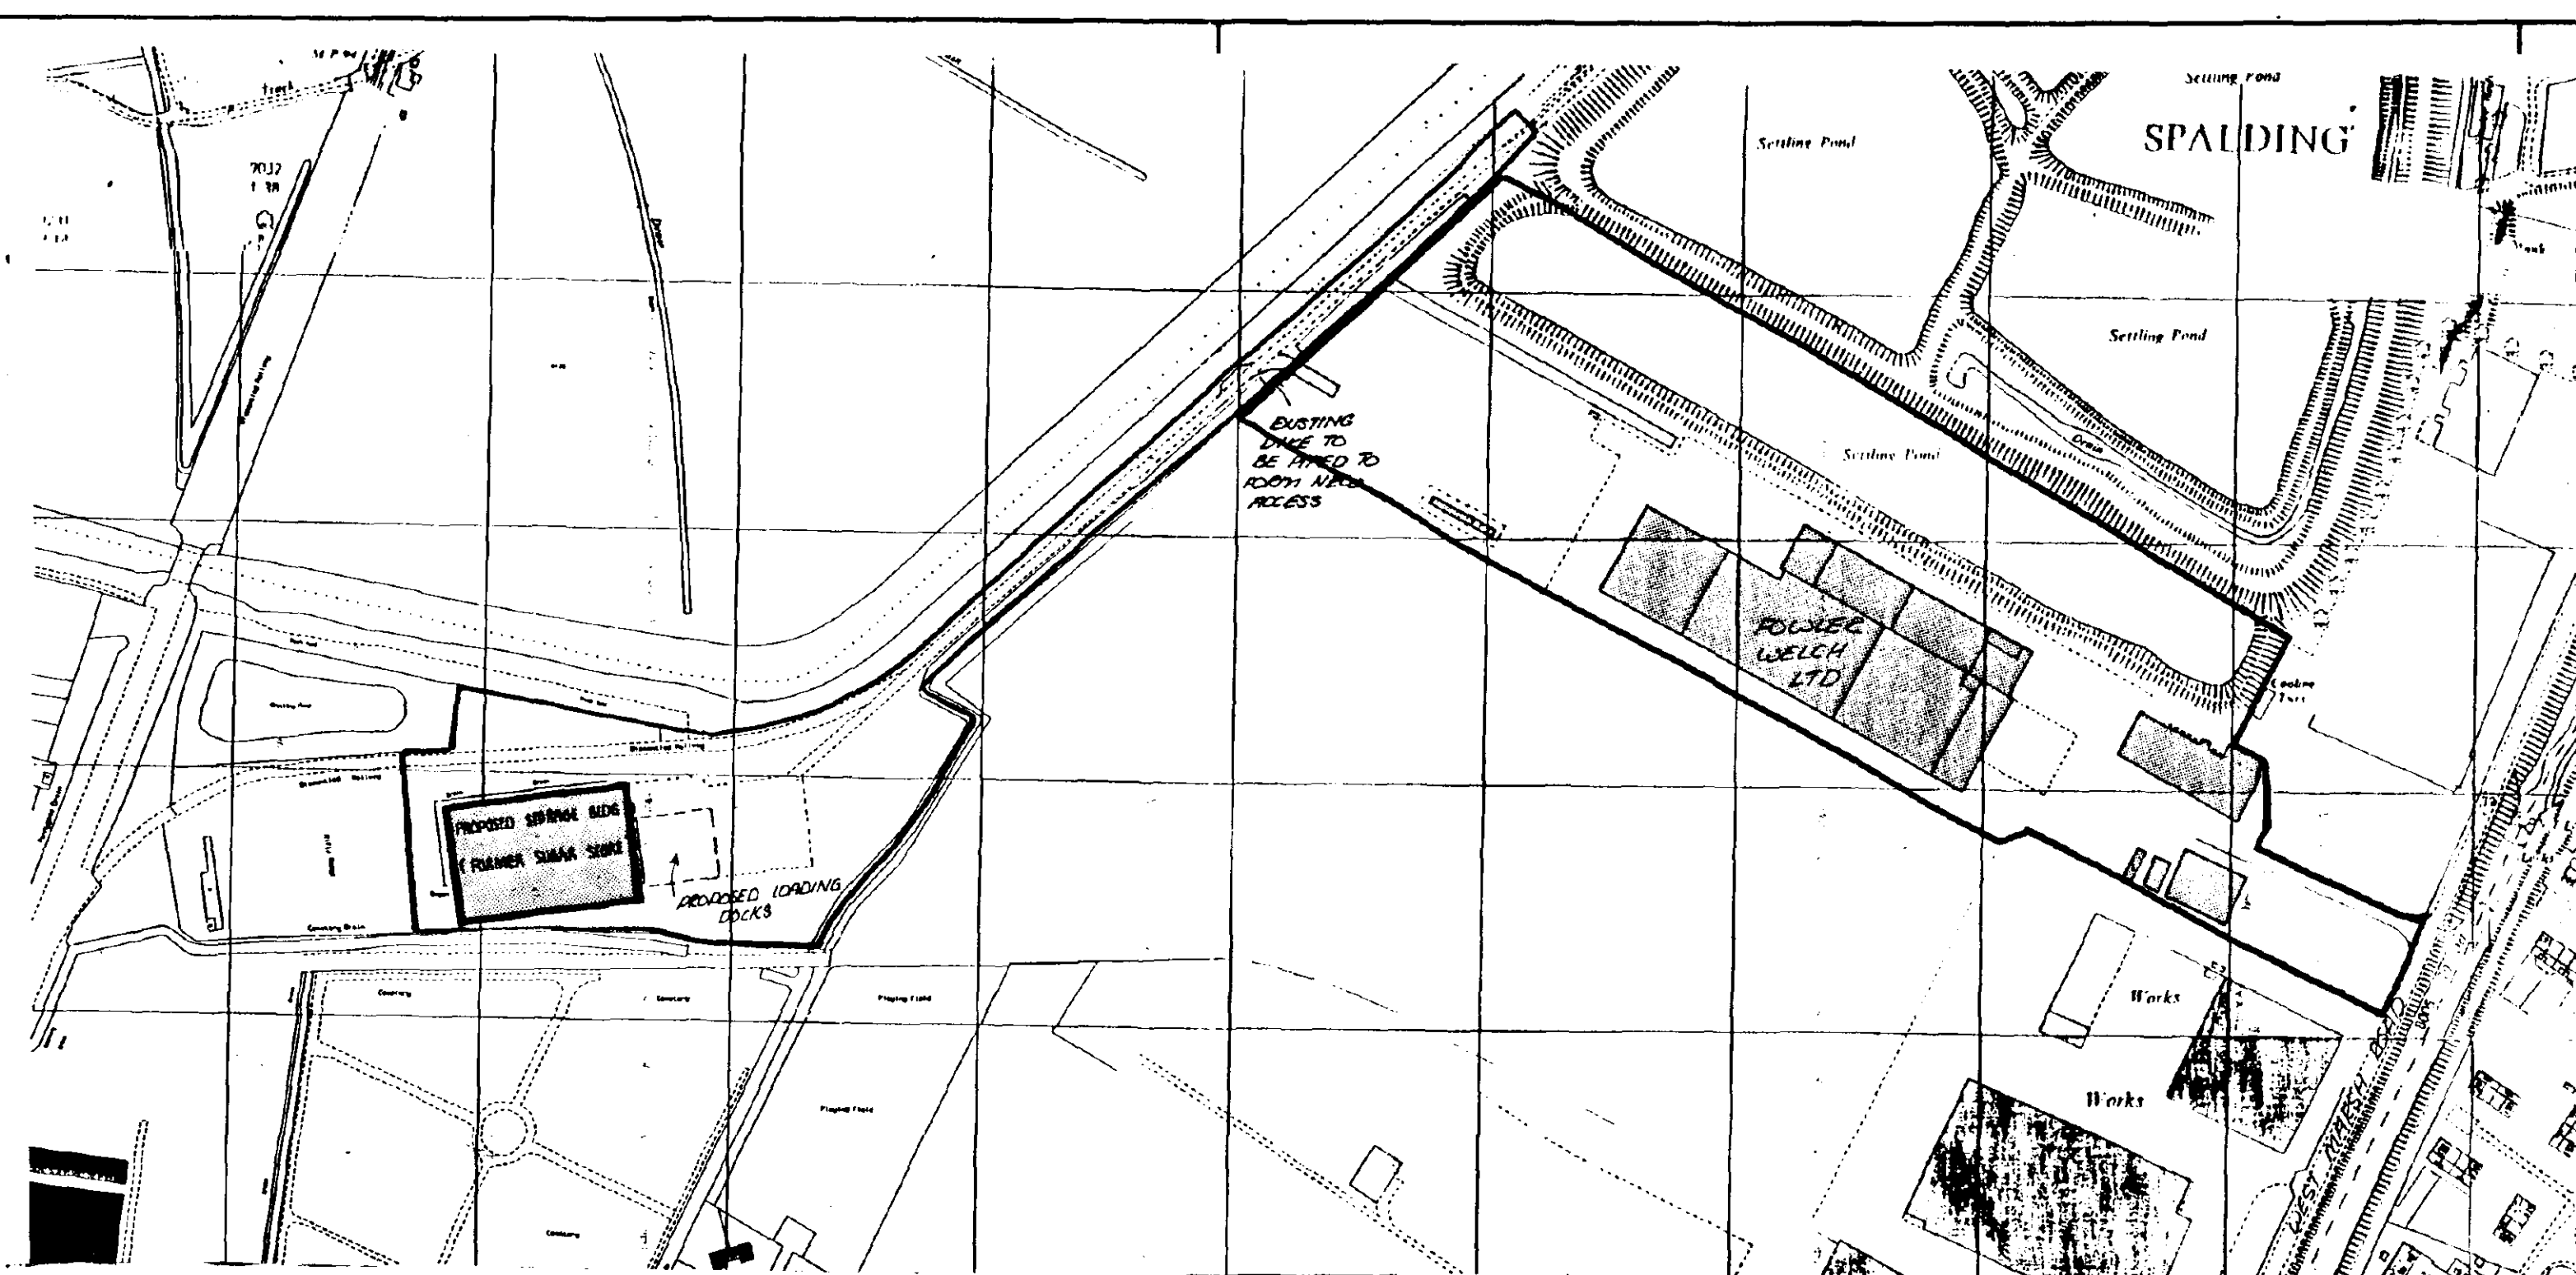

**CONTRACTOR TO CHECK
ALL DIMENSIONS ON SITE
BEFORE WORK COMMENCES.**

[illegible]

SOUTH HOLLAND
HOUSING & PLANNING
09 JAN 1996
Ref: 0020/96

PODDINGTONS
Architectural Design Consultants

43 Double Street, Spalding, Lincs. PE11 2AA
Tel: 0775 761856 & 768296. Fax: 0775 710218

FOWLER WELCH LTD.
WEST MARSH ROAD,
SPALDING.

DETERMINED

SITE PLAN PROPOSED

scale

1:500 1:2500

drawing no.	2677-7
-------------	--------

[illegible][illegible]

**DETERMINED
PLAN**

[illegible]