




Health and Safety Notes:

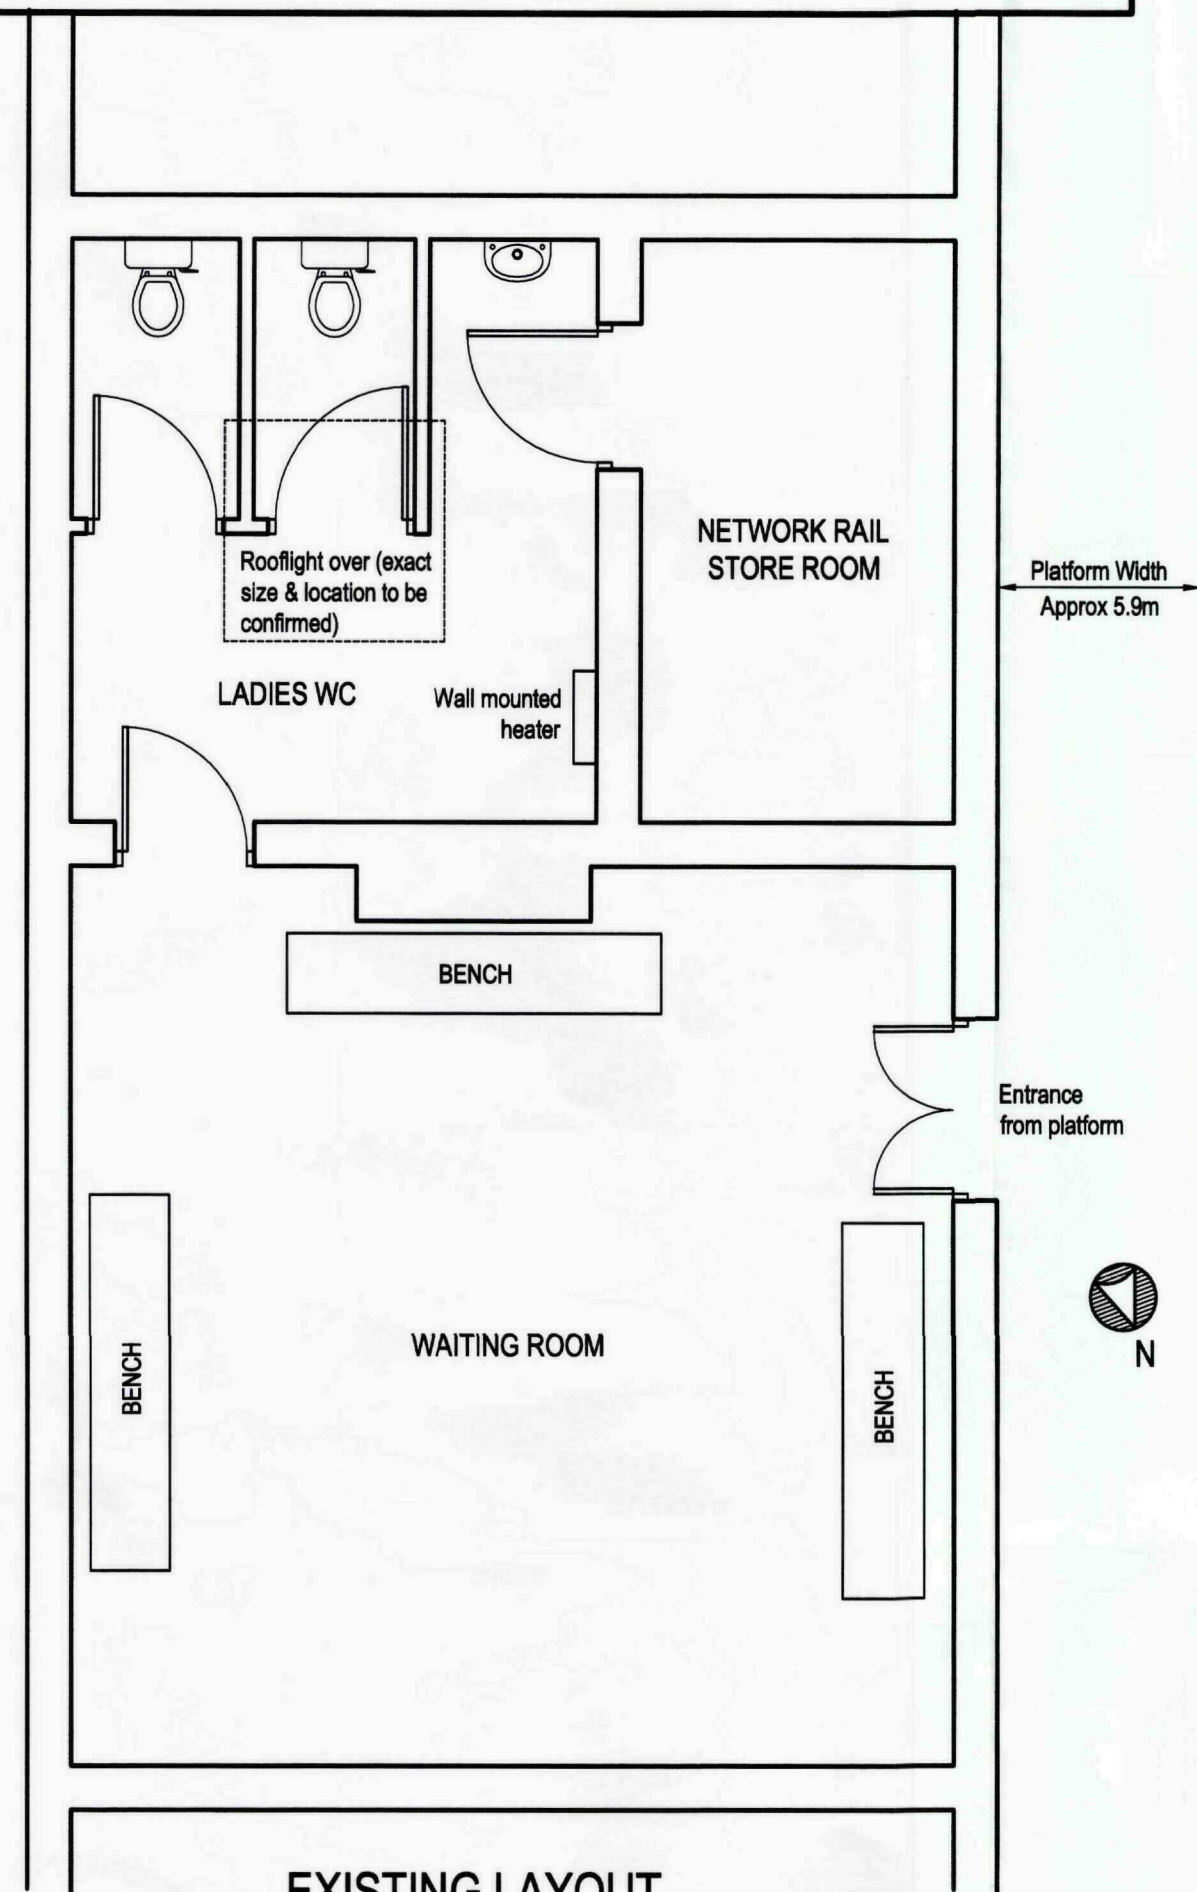

**EXISTING LAYOUT
OF TOILETS**
Scale 1:50

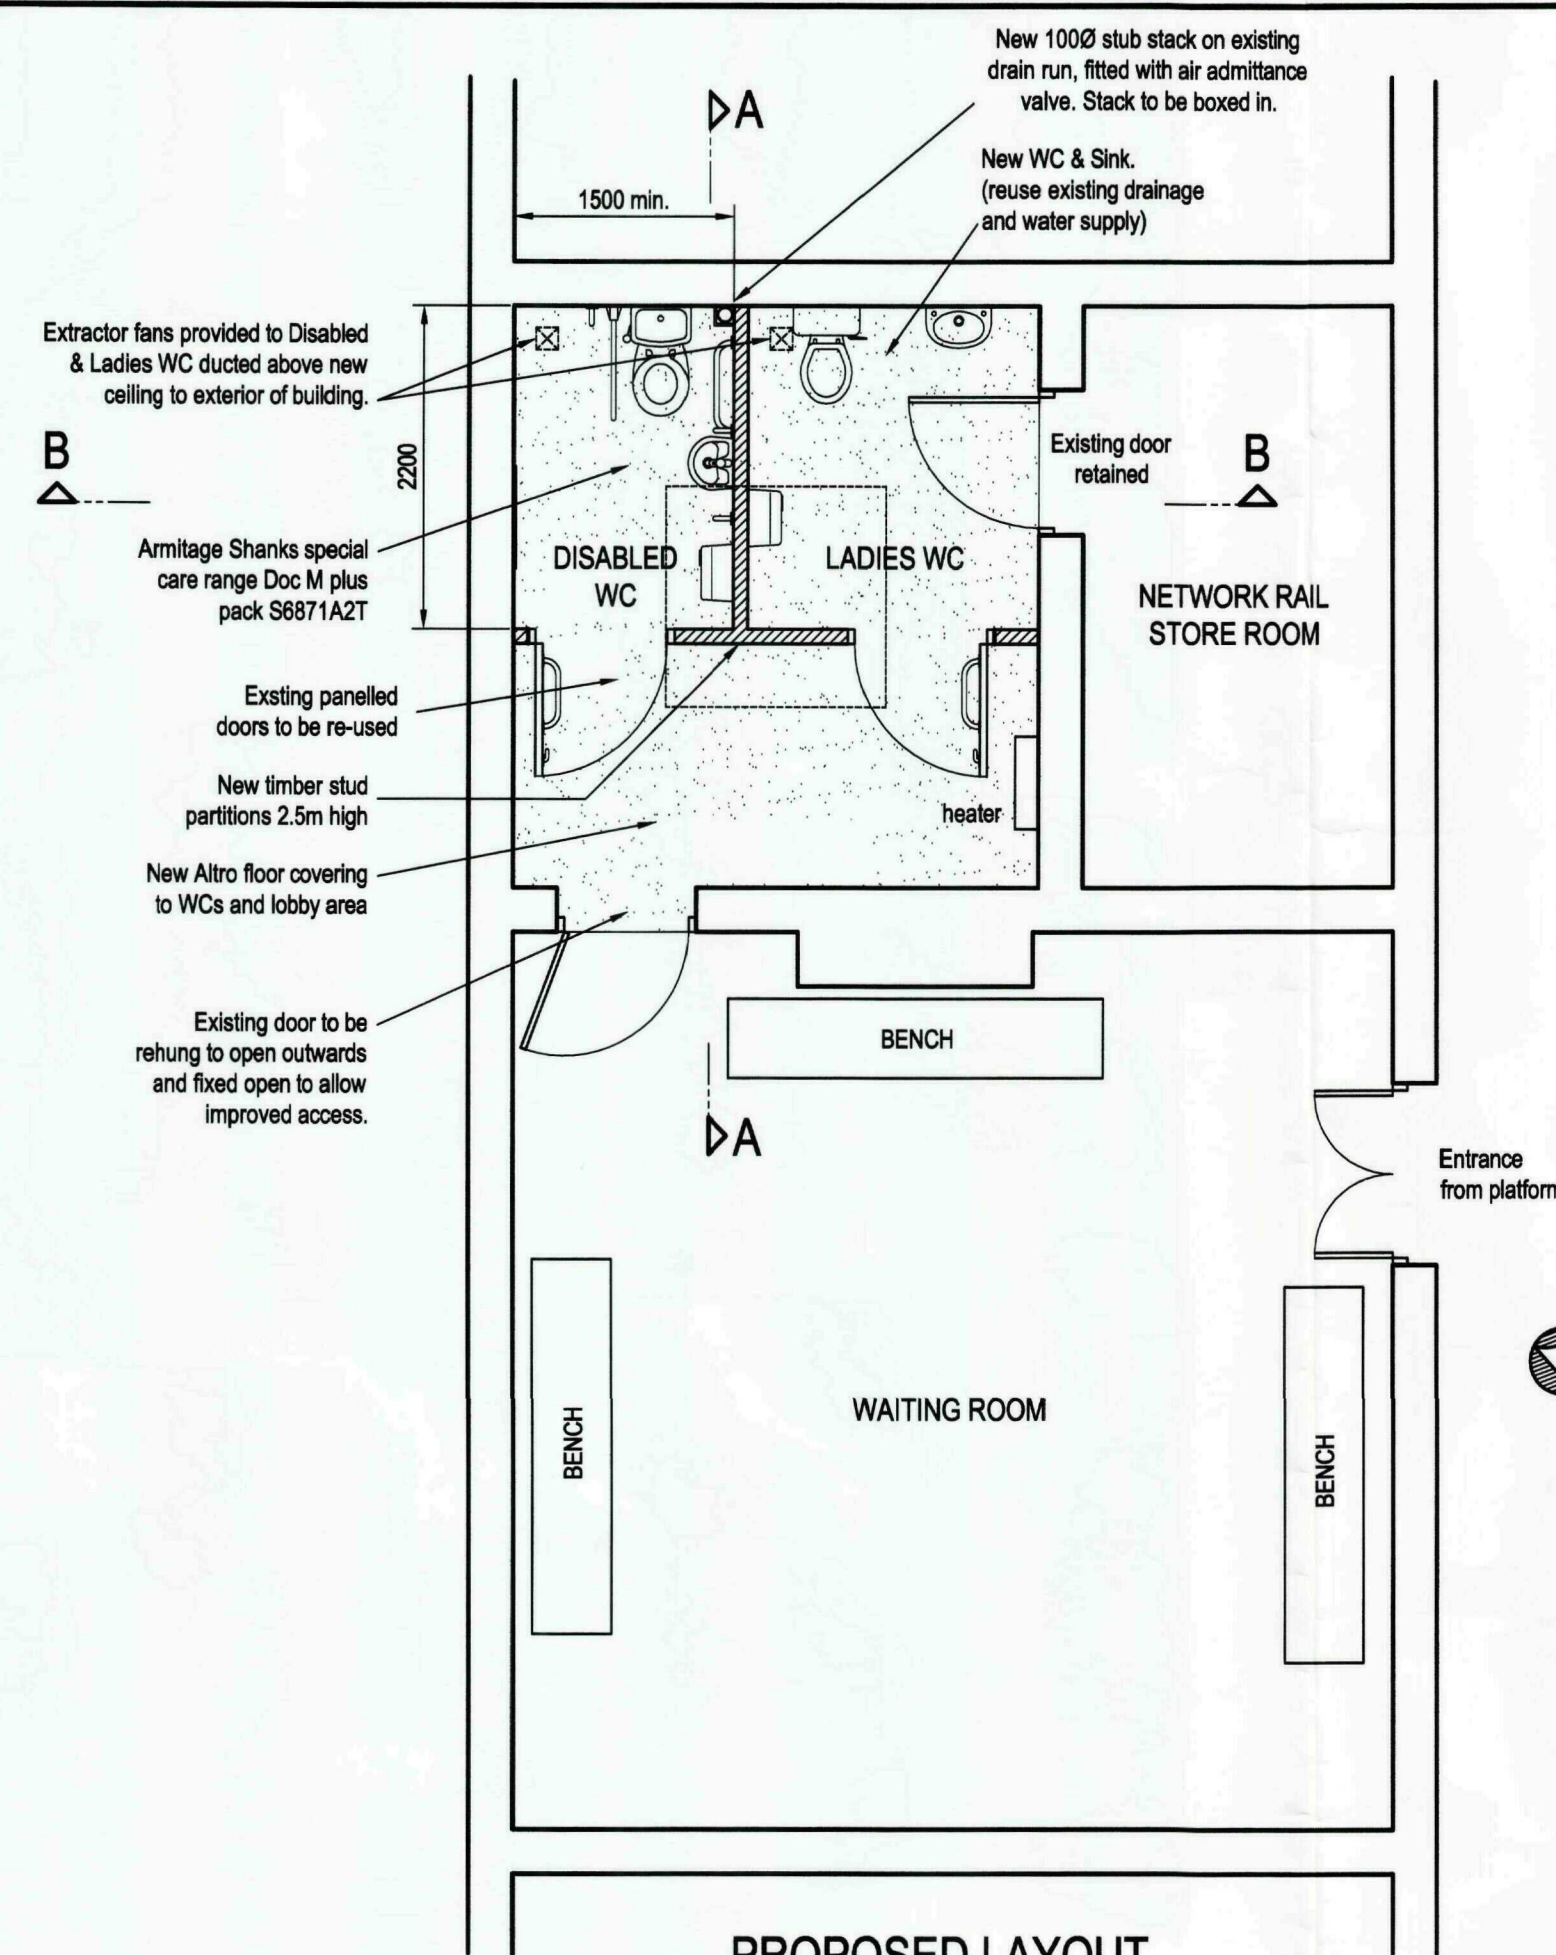

**PROPOSED LAYOUT
OF TOILETS**
Scale 1:50

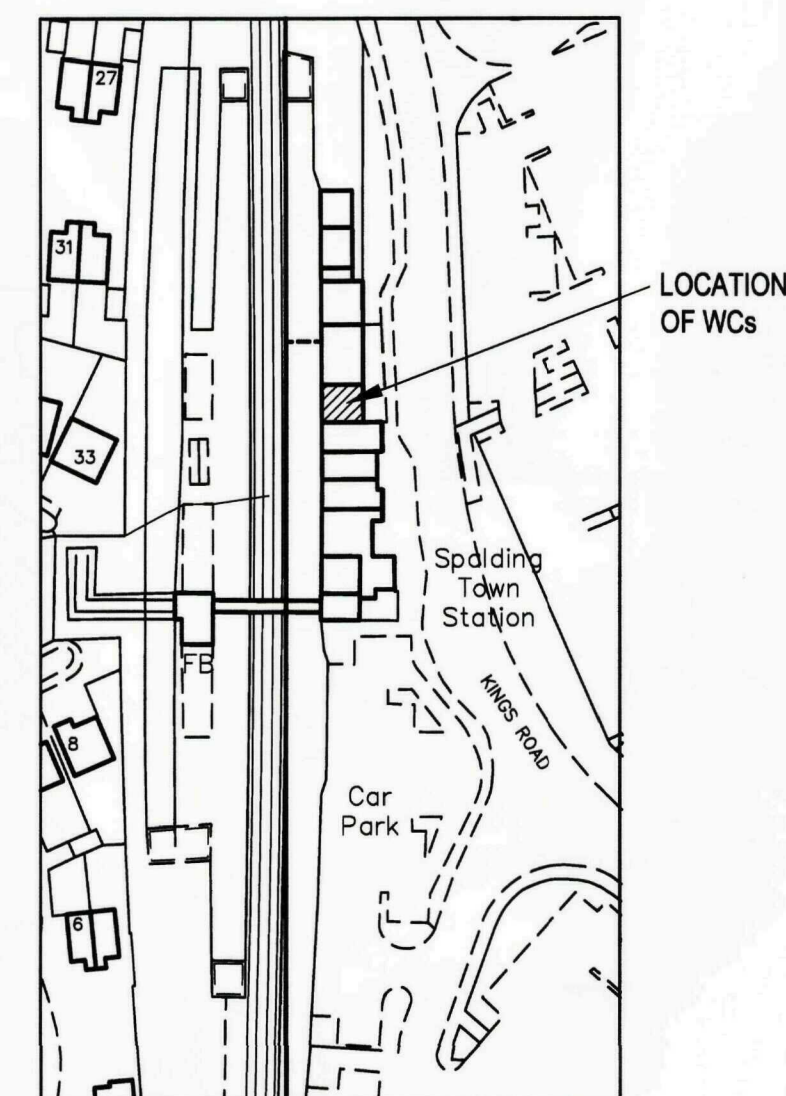

LOCATION PLAN
Scale 1:1250

This drawing contains data from:
Ordnance Survey®
OS sitemaps™
© Crown Copyright 2008
Reproduction in whole or in part is prohibited
without the prior permission of Ordnance Survey

Notes:-

1. All working dimensions to be checked on site.
2. Do not scale.
3. Any discrepancies between drawings of different scales, and between drawings and specification where appropriate to be notified to The Engineer for decision.
4. Copyright reserved. This drawing may only be used for The Client and location specified in the title block. It may not be copied or disclosed to any third party without the prior written consent of Jprogroup.
5. Prior to any work being commenced on site, The Engineer should be contacted regarding the current status or regulatory technical approval of this drawing.

SEQUENCE OF WORKS

1. Strip out existing fittings and WC partitions.
2. Construct new partitions including existing doors.
3. Construct new ceilings
4. Complete fit-out including sanitaryware, plumbing, drainage and decoration.
5. Rehang existing door from waiting room to open outwards and fix in open position.

D	16.03 2009	GLAZING REMOVED FROM CEILINGS OVER WCS, HEIGHT OF WALLS REDUCED TO 2.5m	VJW
C	09.03 2009	CEILINGS ADDED TO WCS	VJW
B	04.03 2009	PARTITIONS REDUCED IN HEIGHT, PANELLED DOORS RETAINED	VJW
A	03.03 2009	NEW CEILING REMOVED, PARTITIONS EXTENDED UP TO UNDERSIDE OF EXISTING CEILING	VJW

Rev.	Date	Amendment	By	Chk.
------	------	-----------	----	------

1	Status										
---	--------	--	--	--	--	--	--	--	--	--	--

FORM A/B

EAST MIDLANDSTRAINS



jmd
DEVELOPMENTS

AUDBY GRANGE Tel: +44(0)1937 587777
AUDBY LANE Fax: +44(0)1937 587776
WETHERBY LS22 7RD enquiries@jmddevelopments.co.uk

 ■ forward thinking

jnp group

Consulting Engineers

Woodvale House
Woodvale Road
Brighouse
W Yorks HD6 4AB

Tel: 01484 400691
Fax: 01484 400698
Email: brighouse@jnpgroup.co.uk
Web: www.jnpgroup.co.uk

Residential
Industrial
Commercial
Retail
Leisure
Education & Health
Rail
Telegraph
Highways
Contaminated Land

Chesham • Brighouse • Laminaton Spa • Sheffield • Teesside • Thames Gateway

Client	JMD DEVELOPMENTS
--------	------------------

Job	SPALDING STATION DDA COMPLIANT TOILET
-----	--

ELR SPD1	Mileage 44m 26ch	Structure Ref
----------	------------------	---------------

Title	LOCATION PLAN EXISTING FLOOR PLAN PROPOSED FLOOR PLAN PROPOSED SECTIONS
-------	--

Drawn By	JB/RS	Date	05/12/08
----------	-------	------	----------

Eng. Check	VJW	
------------	-----	---

Tech. Check	 
Scale	As Shown @ A4

Client Drawing No.

JNP Drawing No.


NG7194-01

Rev.	
A	B
C	D

A Ref: QD019 Rev C


0 191 61 0075 191 14

Discipline	Designer	Checker	Approver (CRE)
Civils			

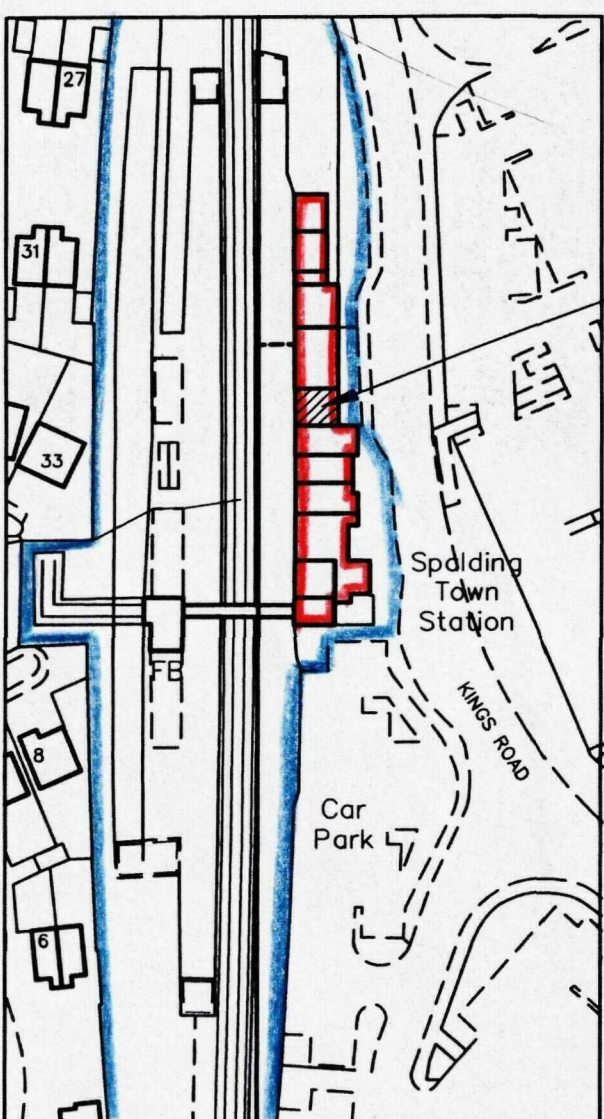


LOCATION PLAN
Scale 1:1250

This drawing contains data from:
Ordnance Survey
OS Sitemaps
© Crown Copyright 2008
Reproduction in whole or in part is prohibited
without the prior permission of Ordnance Survey

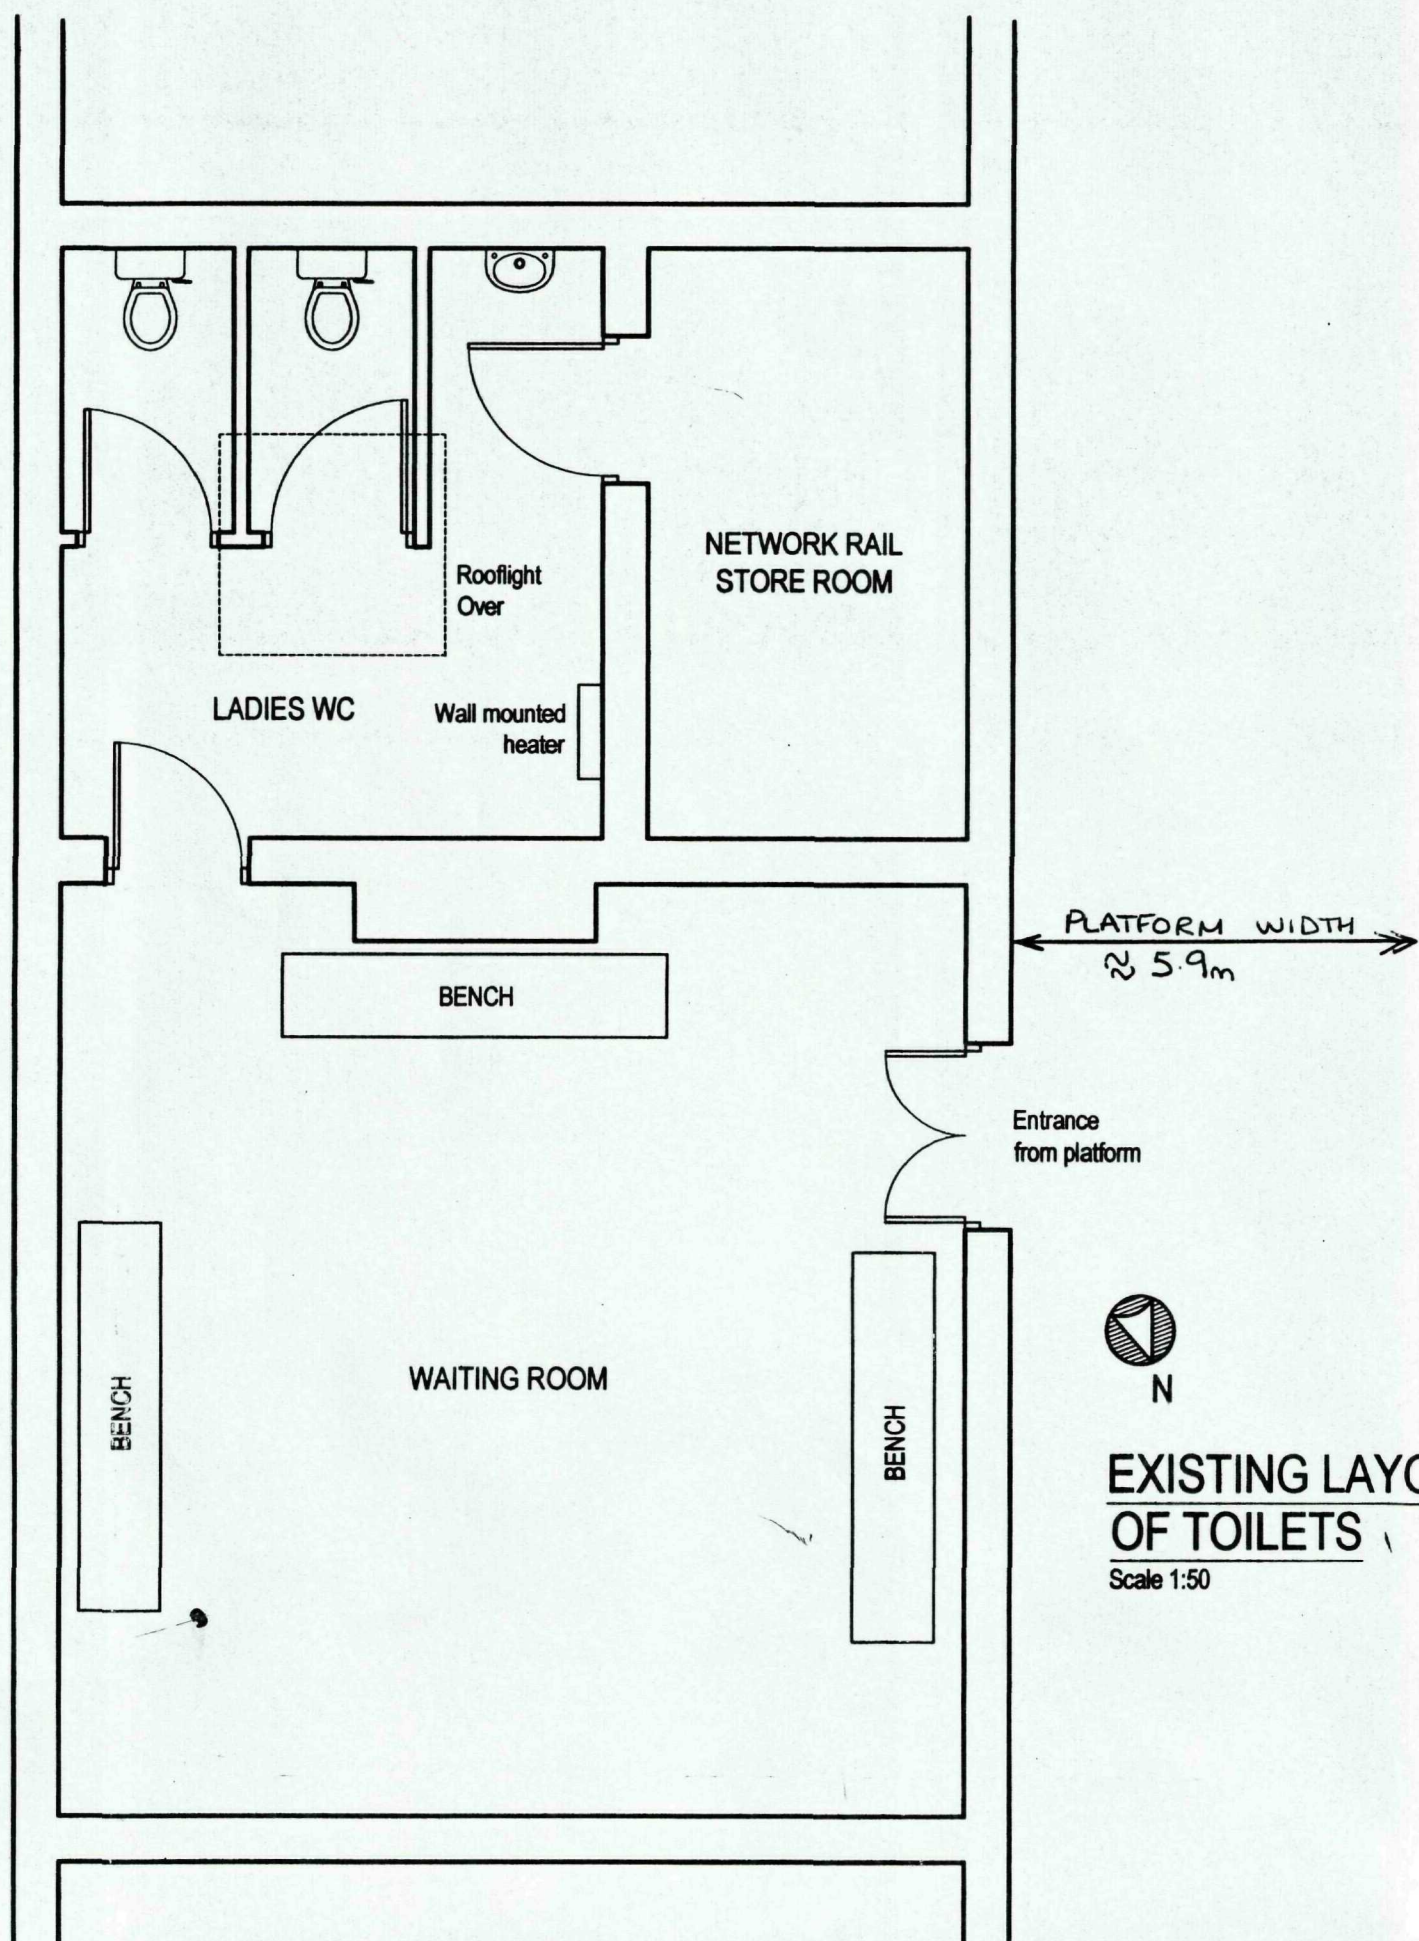

EXISTING LAYOUT
OF TOILETS
Scale 1:50

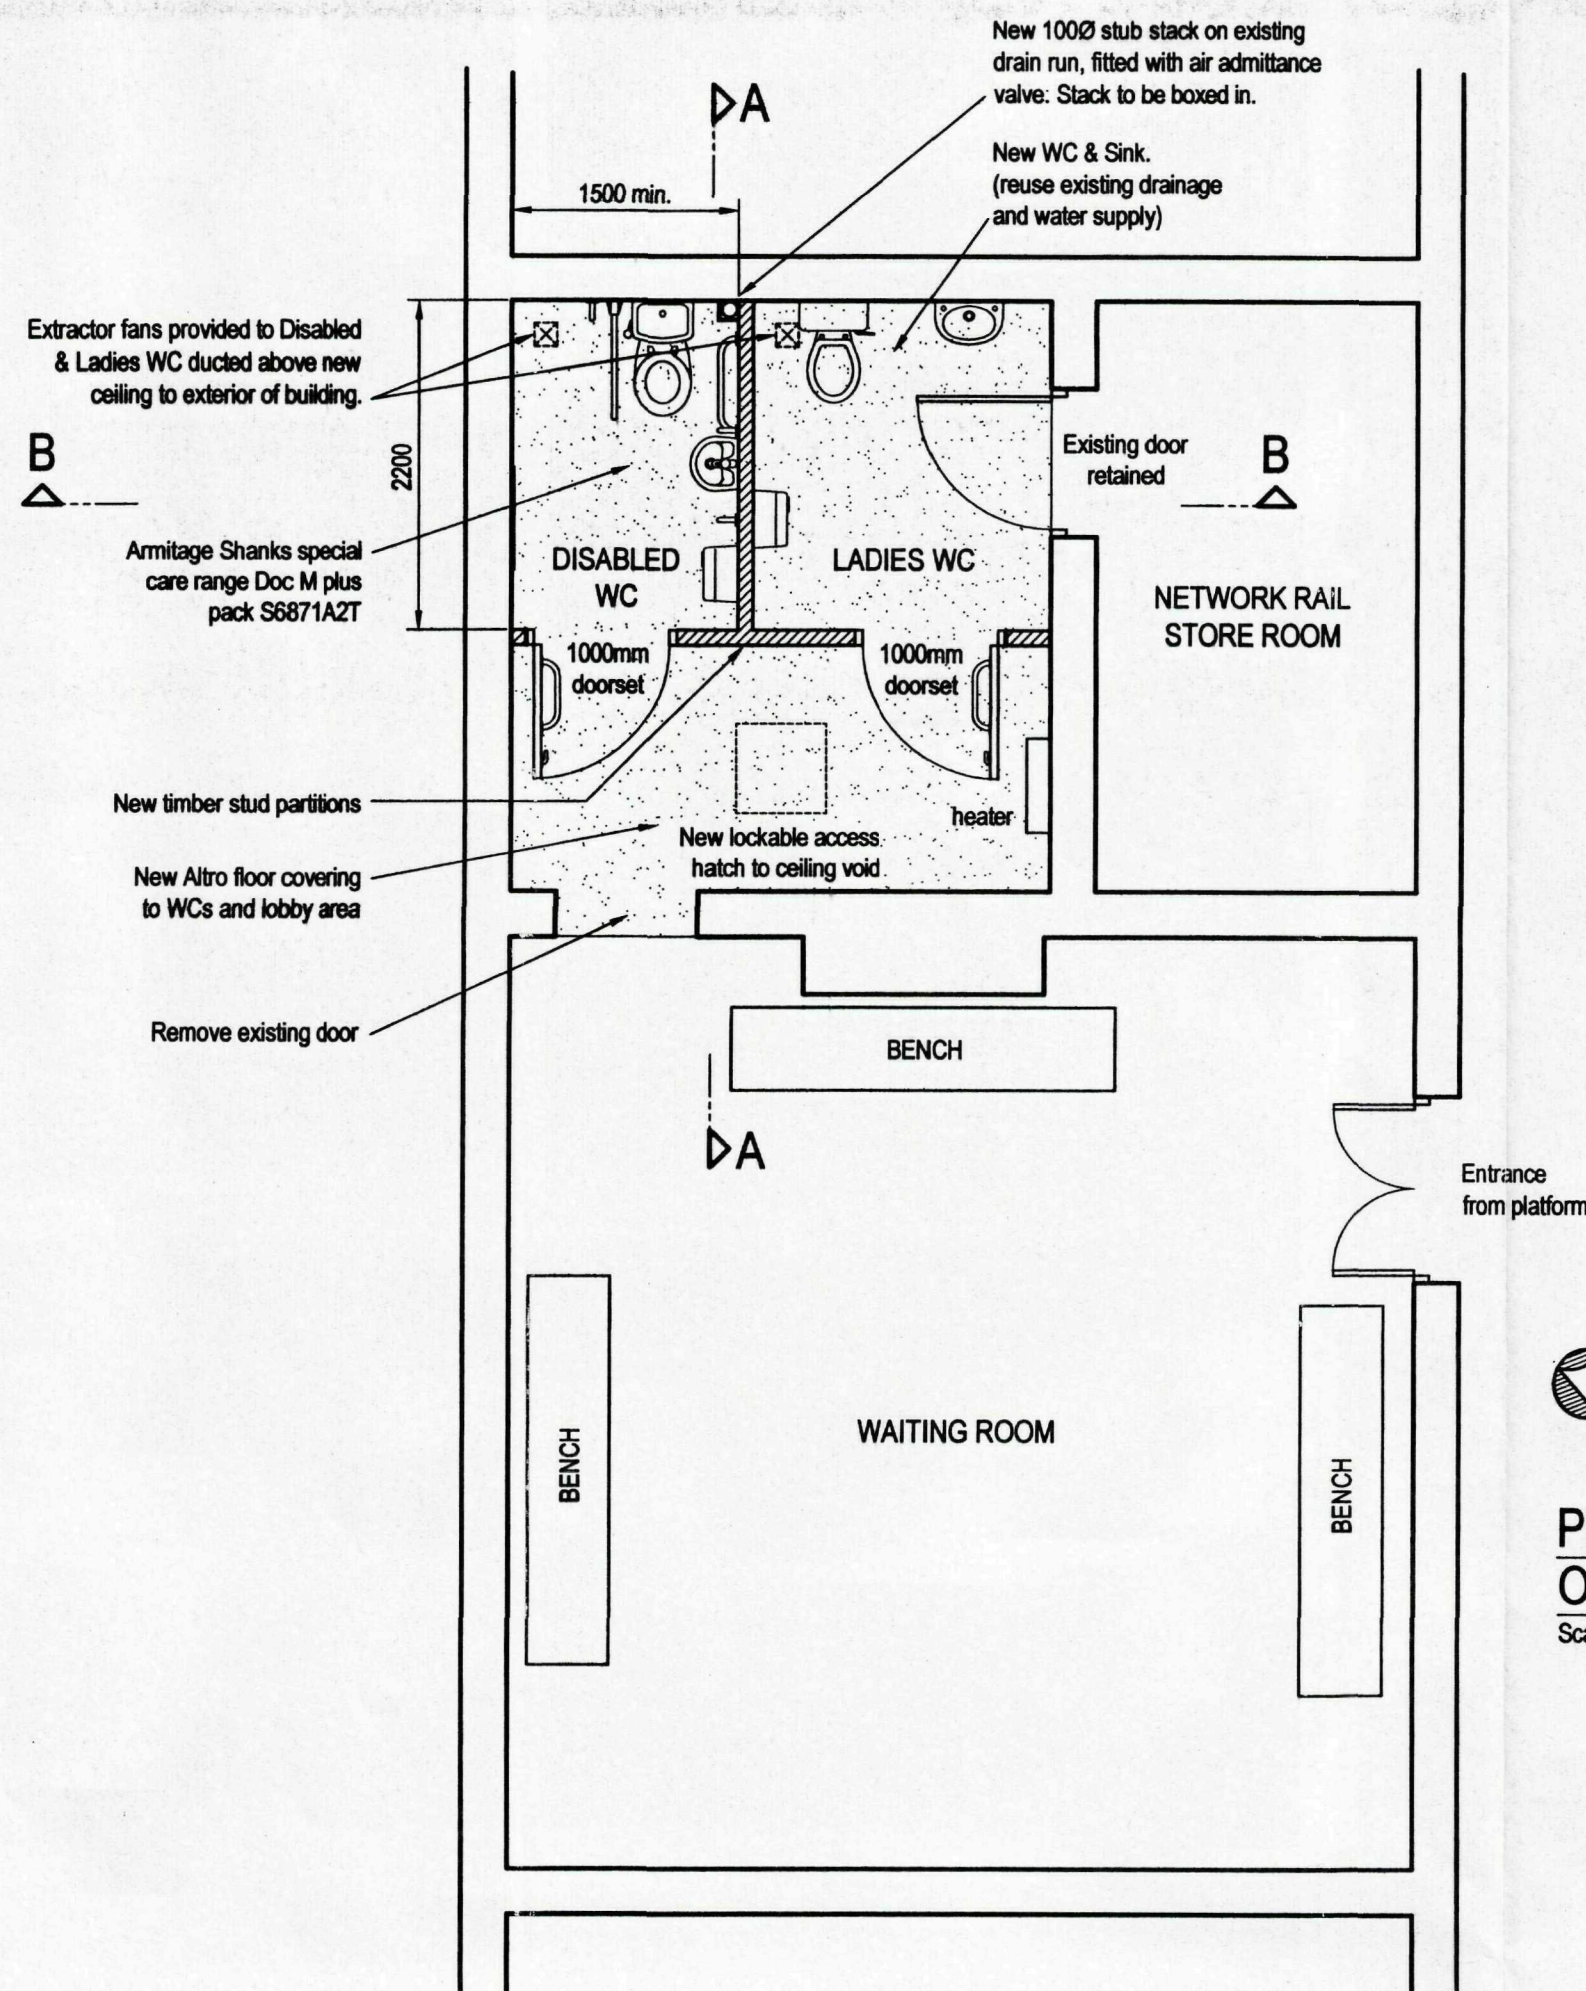

PROPOSED LAYOUT
OF TOILETS
Scale 1:50

- Notes:-
1. All working dimensions to be checked on site.
 2. Do not scale.
 3. Any discrepancies between drawings of different scales, and between drawings and specification where appropriate to be notified to The Engineer for decision.
 4. Copyright reserved. This drawing may only be used for The Client and location specified in the title block. It may not be copied or disclosed to any third party without the prior written consent of jnpgroup.
 5. Prior to any work being commenced on site, The Engineer should be contacted regarding the current status or regulatory technical approval of this drawing.

Rev.	Date	Amendment	By	Chk.
FORM A/B				

EAST MIDLANDS TRAINS

JMD
DEVELOPMENTS

AUDBY GRANGE
AUDBY LANE
WETHERBY LS22 7RD

Tel: +44(0)1937 587777
Fax: +44(0)1937 587776
enquiries@jmddevelopments.co.uk

jnp group
Consulting Engineers

Woodvale House
Woodvale Road
Brighouse
W Yorks HD6 4AB


Tel 01484 400691
Fax 01484 400696
Email brighouse@jnpgroup.co.uk
Web www.jnpgroup.co.uk

Residential
Industrial
Commercial
Retail
Leisure
Education & Health
Rail
Drainage
Highways
Contaminated Land

Chesham · Brighouse · Leamington Spa · Sheffield · Teesside · Thames Gateway


Client	JMD DEVELOPMENTS		
Job	SPALDING STATION DDA COMPLIANT TOILET		
ELR SPD1	Mileage 44m 28ch	Structure Ref	
Title	LOCATION PLAN EXISTING FLOOR PLAN PROPOSED FLOOR PLAN PROPOSED SECTIONS		
Drawn By	JBRS	Date	05/12/08
Eng. Check	VJW		
Tech. Check			
Scale	As Shown @ A1	ISO 9001:2000	UKAS QUALITY MANAGEMENT SYSTEMS

Client Drawing No.	Rev.
JNP Drawing No.	
NG7194-01	

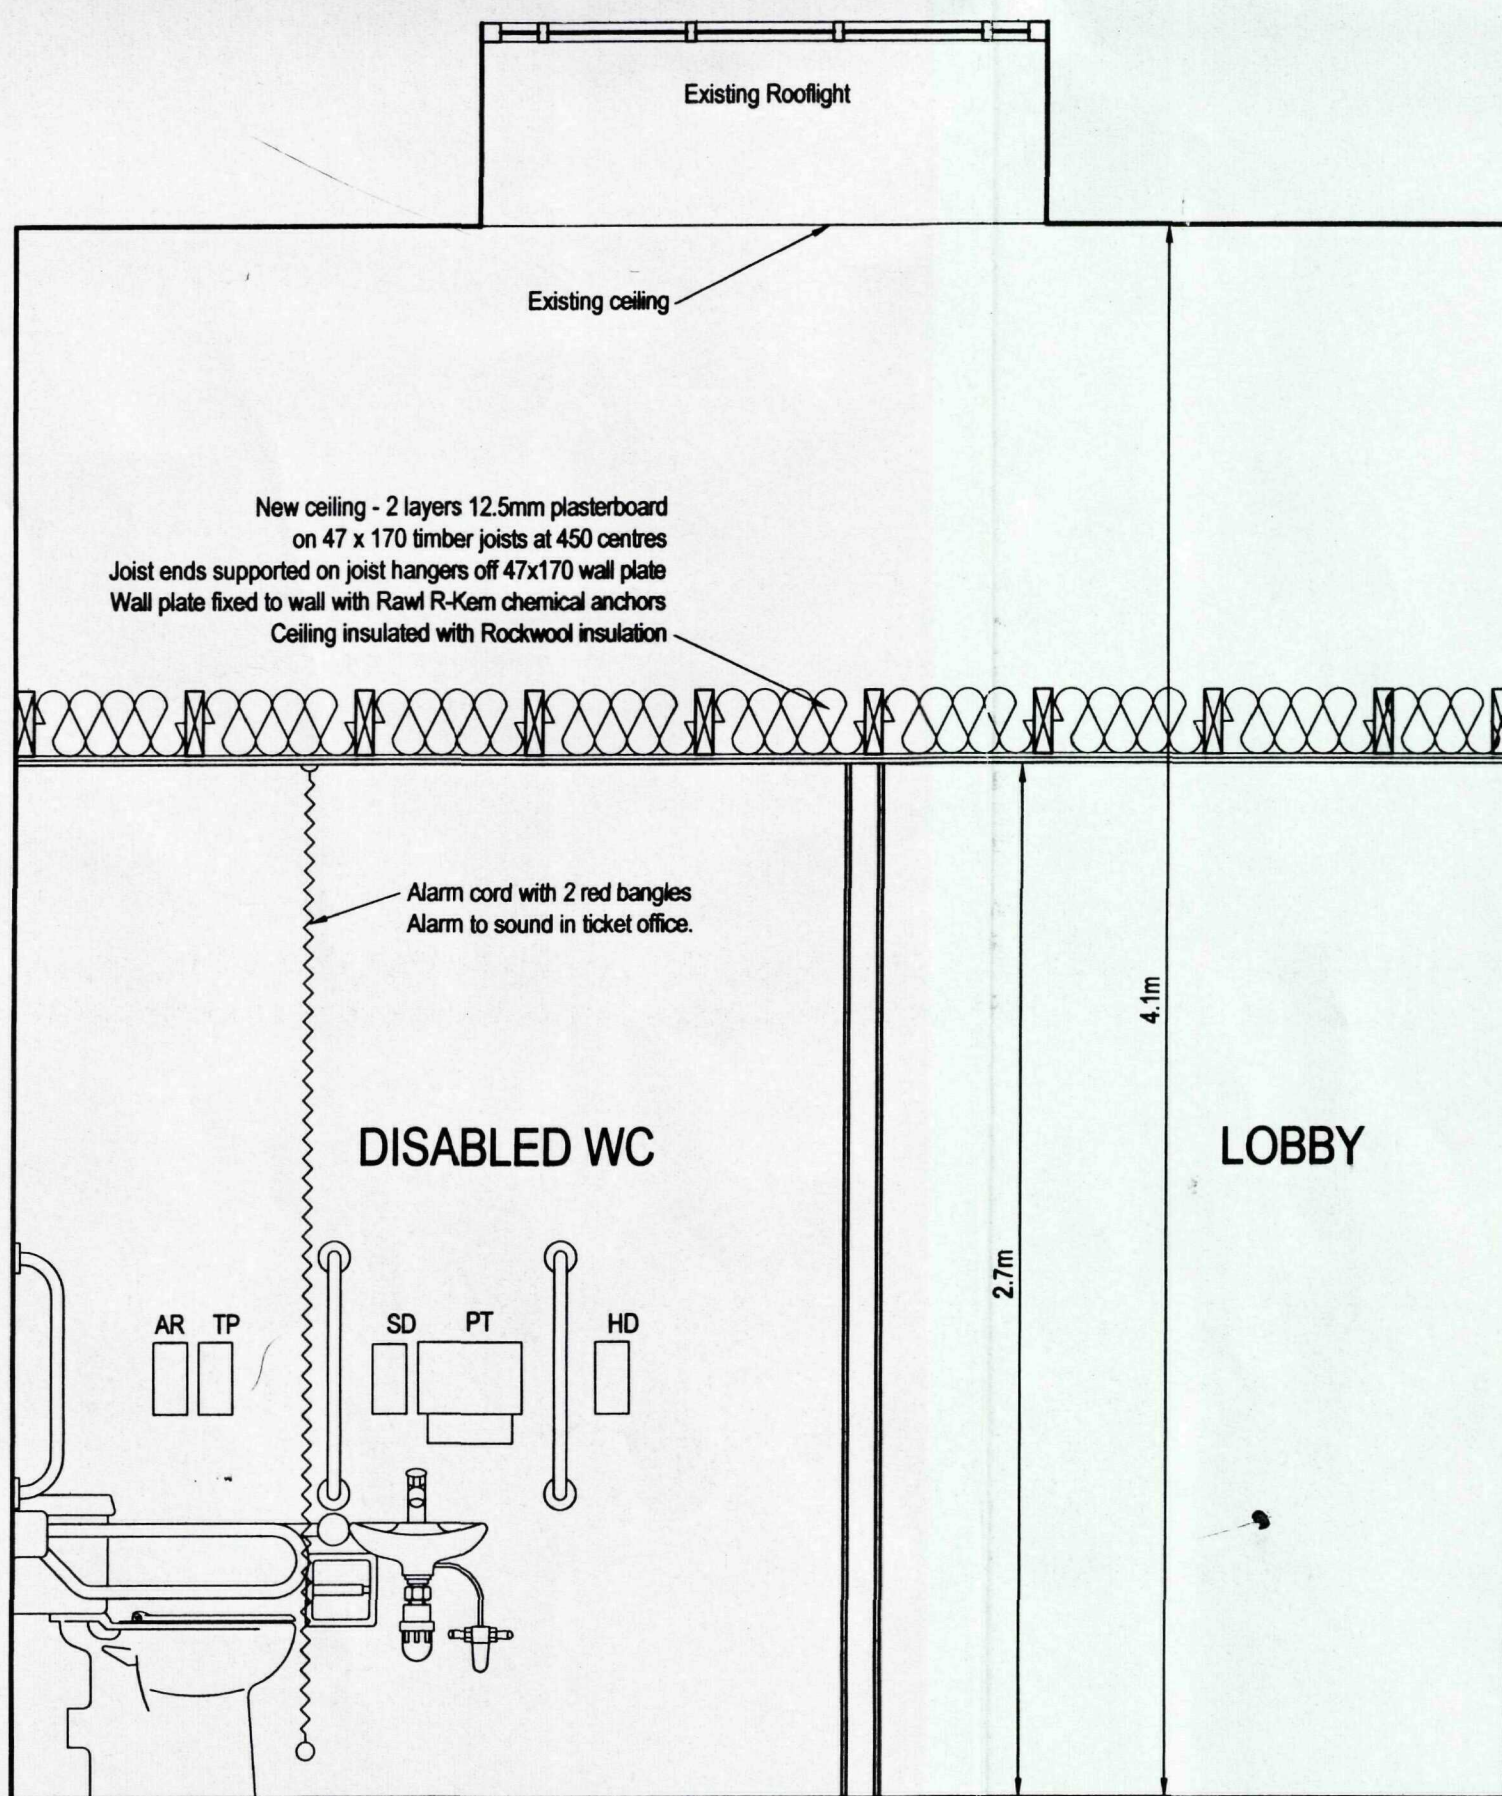

SECTION A-A Scale 1:20

AR - ALARM RESET BUTTON
TP - TOILET PAPER DISPENSER
SD - SOAP DISPENSER
PT - PAPER TOWEL DISPENSER
HD - AUTOMATIC HAND DRIER

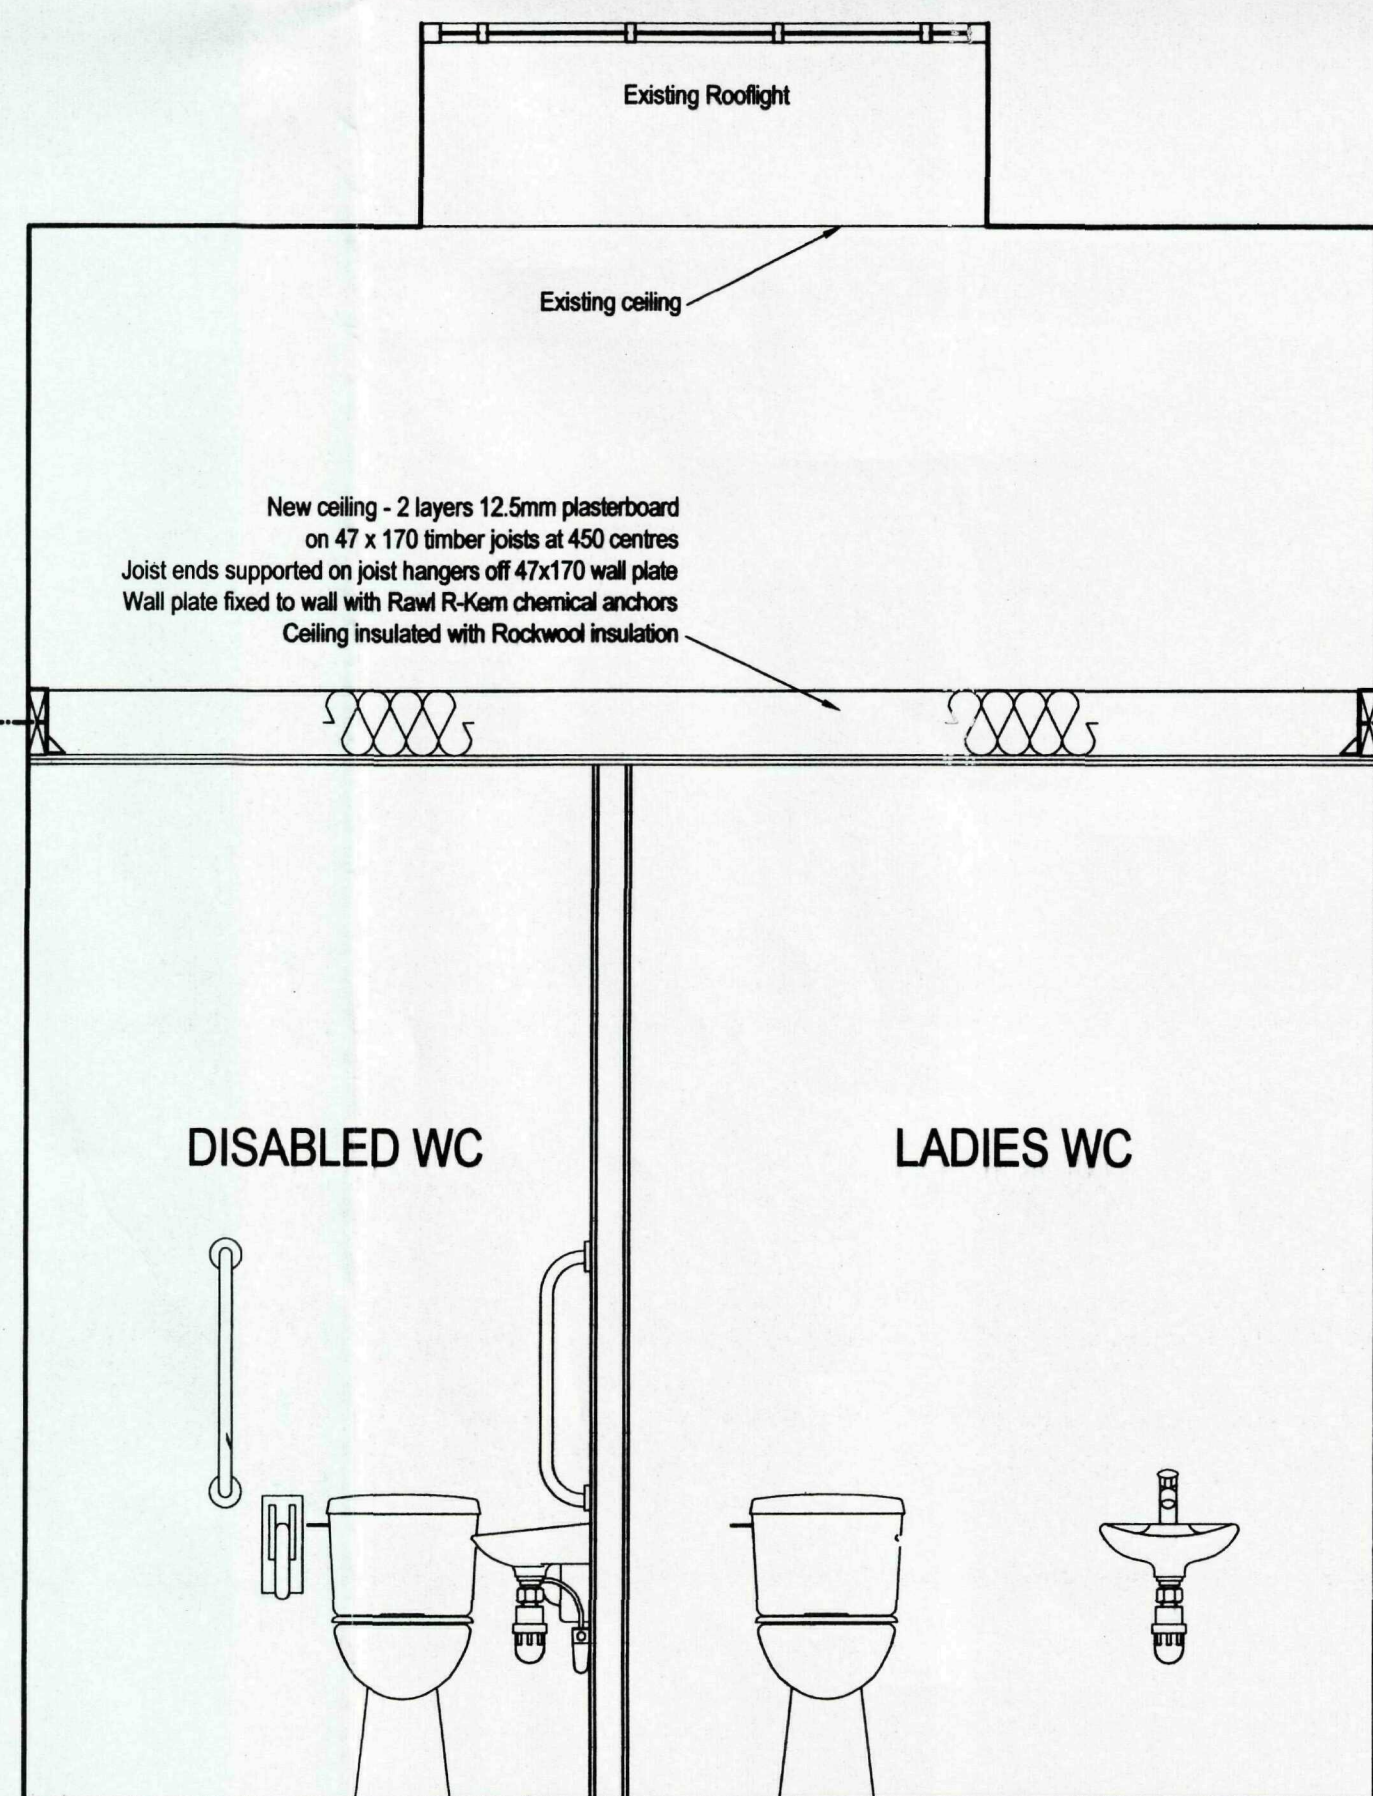


SECTION B-B Scale 1:20

SEQUENCE OF WORKS

1. Strip out existing fittings and WC partitions.
2. Construct new ceiling.
3. Construct new partitions including new doors.
4. Complete fit-out including sanitaryware, plumbing, drainage and decoration.
5. Remove existing door from waiting room.


Discipline	Designer	Checker	Approver (CRE)
Civils			

Health and Safety Notes:

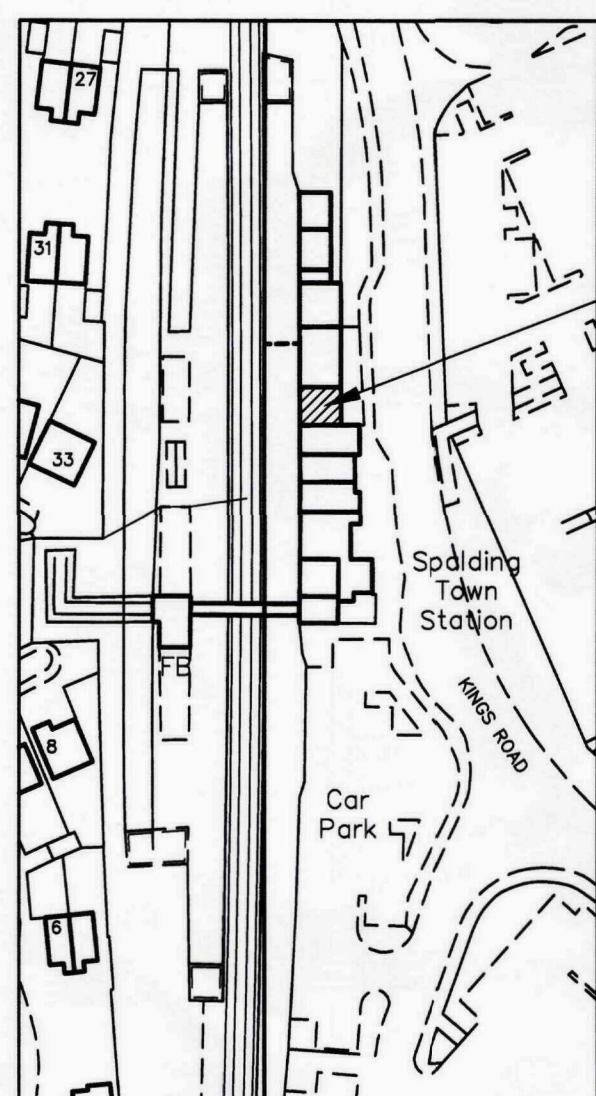


LOCATION PLAN
Scale 1:1250

This drawing contains data from:
Ordnance Survey
OS sitemap
© Crown Copyright 2008
Reproduction in whole or in part is prohibited
without the prior permission of Ordnance Survey

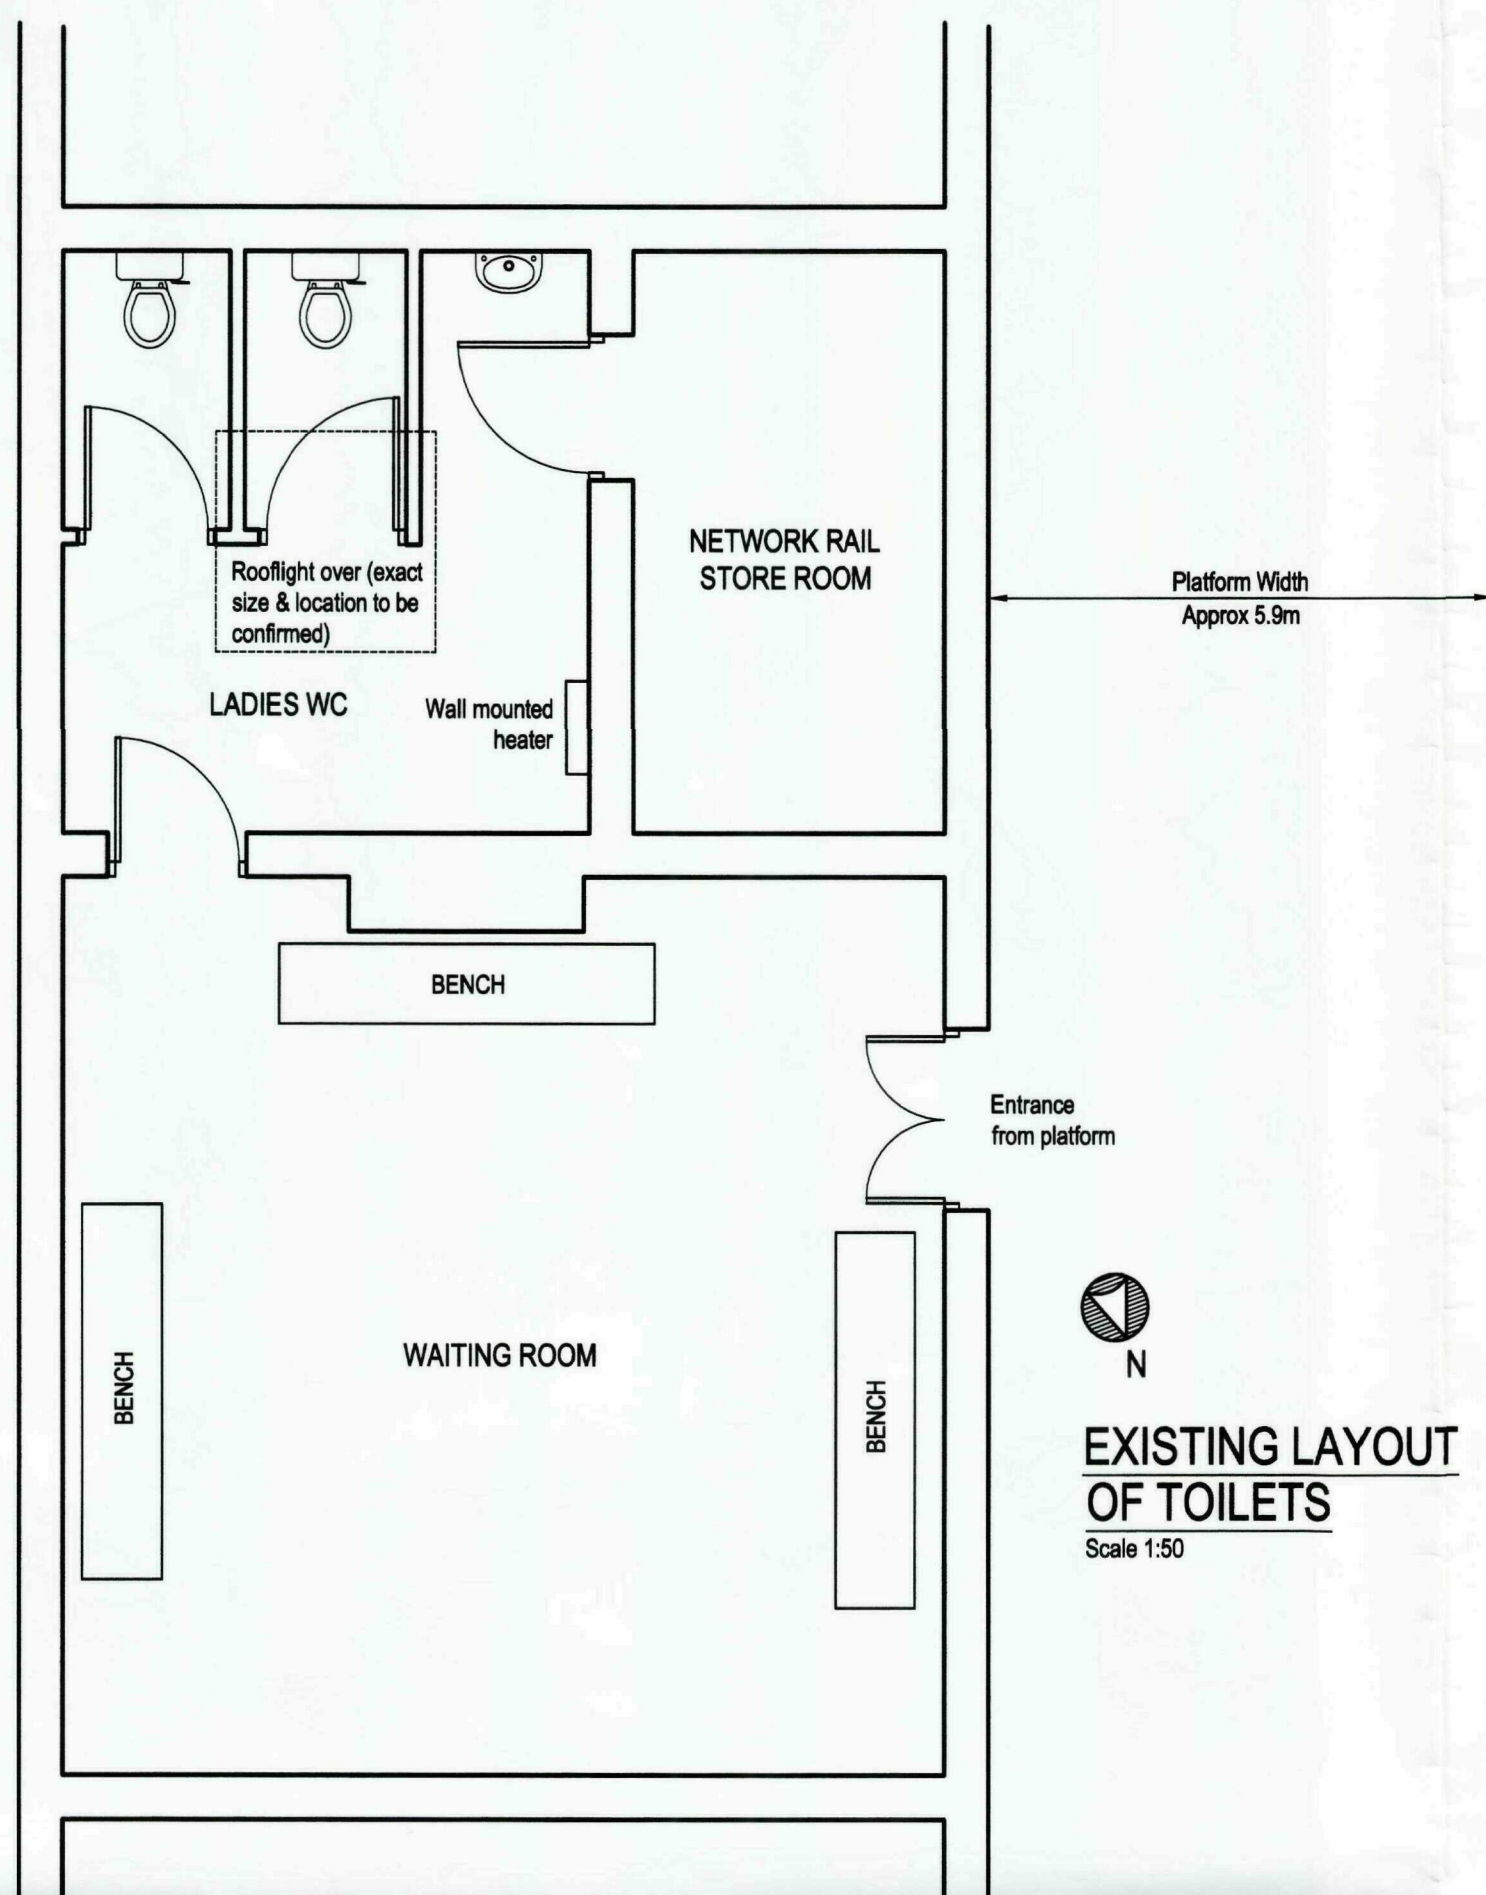

EXISTING LAYOUT OF TOILETS
Scale 1:50

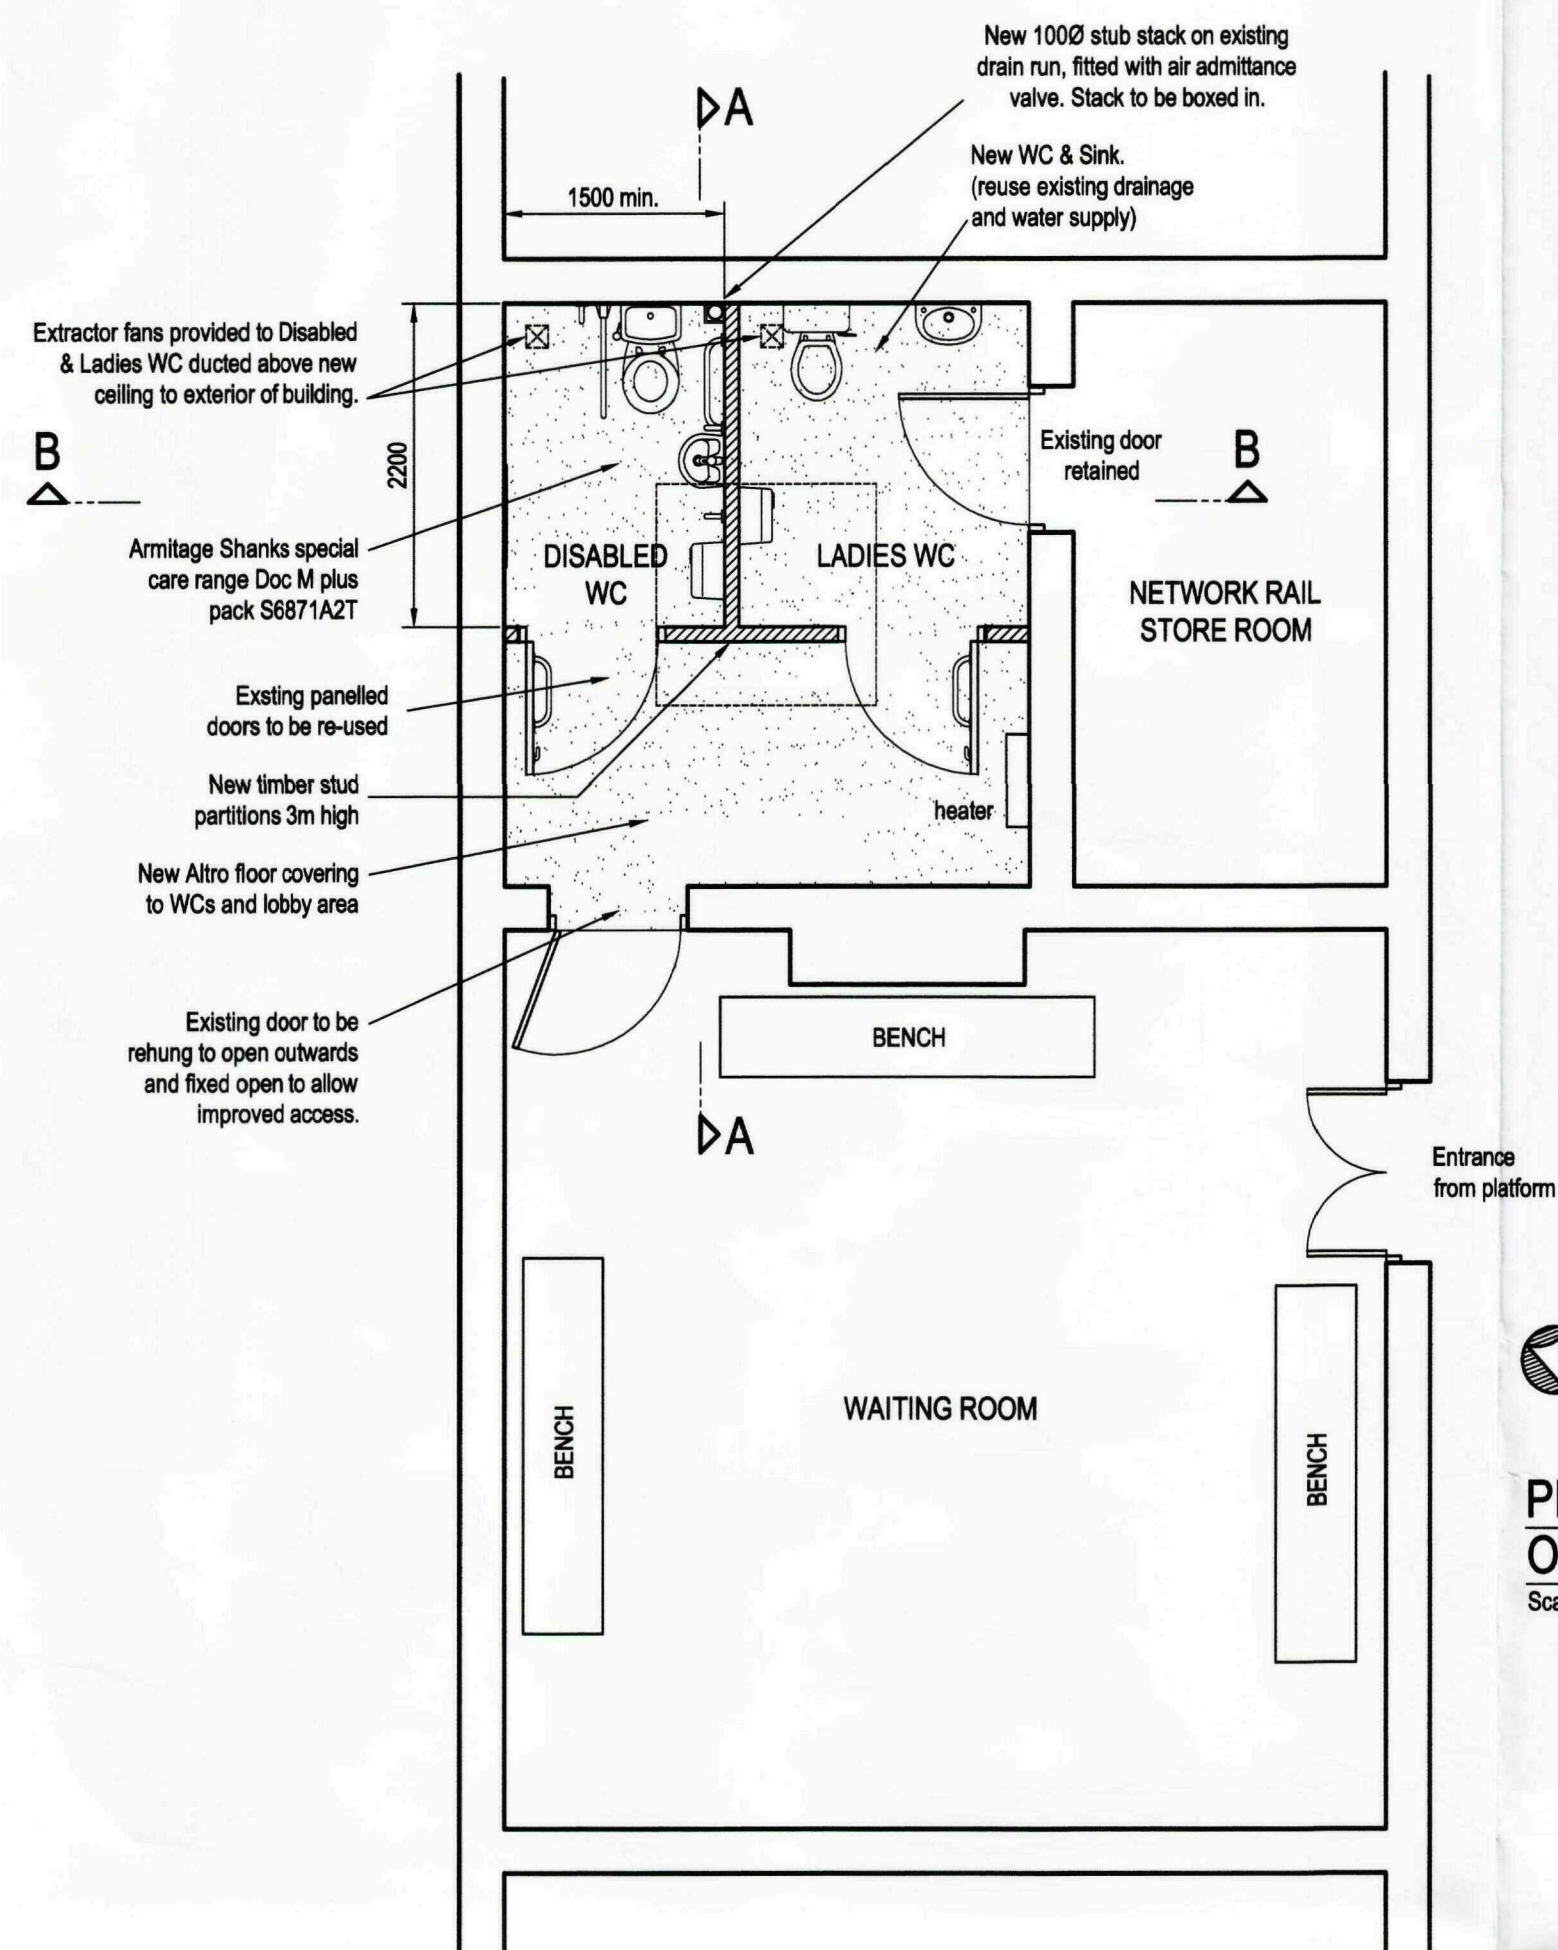

PROPOSED LAYOUT OF TOILETS
Scale 1:50

Notes:-

1. All working dimensions to be checked on site.
2. Do not scale.
3. Any discrepancies between drawings of different scales, and between drawings and specification where appropriate to be notified to The Engineer for decision.
4. Copyright reserved. This drawing may only be used for The Client and location specified in the title block. It may not be copied or disclosed to any third party without the prior written consent of jnp group.
5. Prior to any work being commenced on site, The Engineer should be contacted regarding the current status or regulatory technical approval of this drawing.

Rev.	Date	Amendment	By	Chk.
B	04.03.2009	PARTITIONS REDUCED IN HEIGHT, PANELLED DOORS RETAINED	VJW	
A	03.03.2009	NEW CEILING REMOVED, PARTITIONS EXTENDED UP TO UNDERSIDE OF EXISTING CEILING	VJW	
FORM A/B				

EAST MIDLANDS TRAINS

JMD DEVELOPMENTS

AUDBY GRANGE
AUDBY LANE
WETHERBY LS22 7RD
Tel: 44(0)1937 587777
Fax: 44(0)1937 587776
enquiries@jmddevelopments.co.uk

jnp group
Consulting Engineers
Woodvale House
Woodvale Road
Brighouse
W Yorks HD6 4AB
Tel: 01484 400591
Fax: 01484 400696
Email: brighouse@jnpgroup.co.uk
Web: www.jnpgroup.co.uk
Residential
Industrial
Commercial
Retail
Leisure
Education & Health
Rail
Drainage
Highways
Contaminated Land

Client	JMD DEVELOPMENTS		
Job	SPALDING STATION DDA COMPLIANT TOILET		
ELR SPD1	Mileage 44m 28ch	Structure Ref	
Title	LOCATION PLAN EXISTING FLOOR PLAN PROPOSED FLOOR PLAN PROPOSED SECTIONS		
Drawn By	JB/RS	Date	05/12/08
Eng. Check	VJW		
Tech. Check			
Scale	As Shown @ A1	ISO 9001:2008 	
Client Drawing No.			Rev.
JNP Drawing No.	NG7194-01		A

SEQUENCE OF WORKS

1. Strip out existing fittings and WC partitions.
2. Construct new partitions including existing doors.
3. Complete fit-out including sanitaryware, plumbing, drainage and decoration.
4. Rehanging existing door from waiting room to open outwards and fix in open position.


DETERMINED PLAN

AMENDED PLAN

Ref. A1


SHDC
Planning & Development
04 MAR 2009
Ref: 0024/09

Discipline	Designer	Checker	Approver (CRE)
Civils			

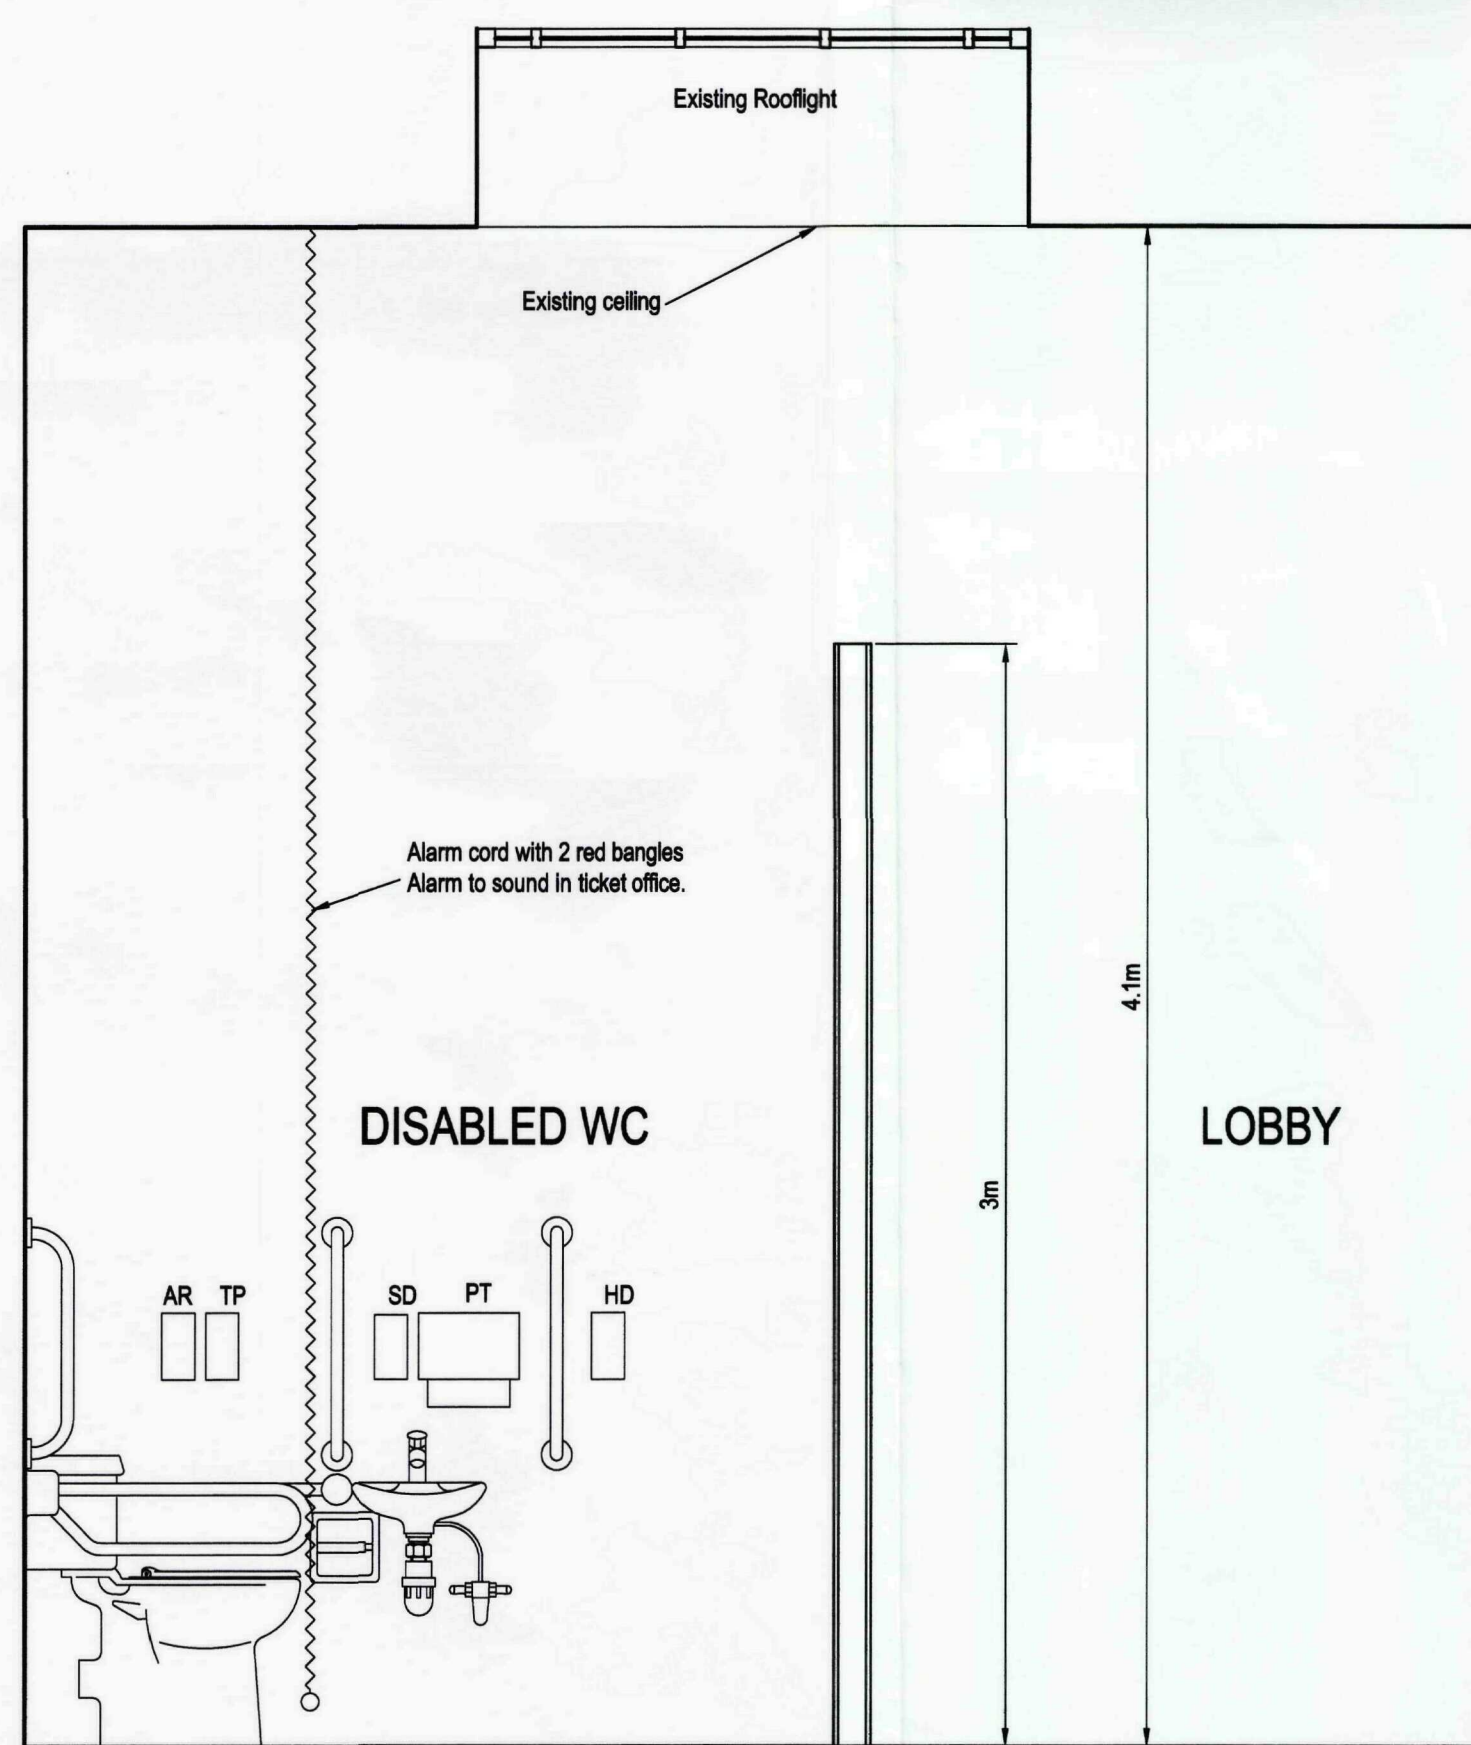

SECTION A-A Scale 1:20

AR - ALARM RESET BUTTON
TP - TOILET PAPER DISPENSER
SD - SOAP DISPENSER
PT - PAPER TOWEL DISPENSER
HD - AUTOMATIC HAND DRIER

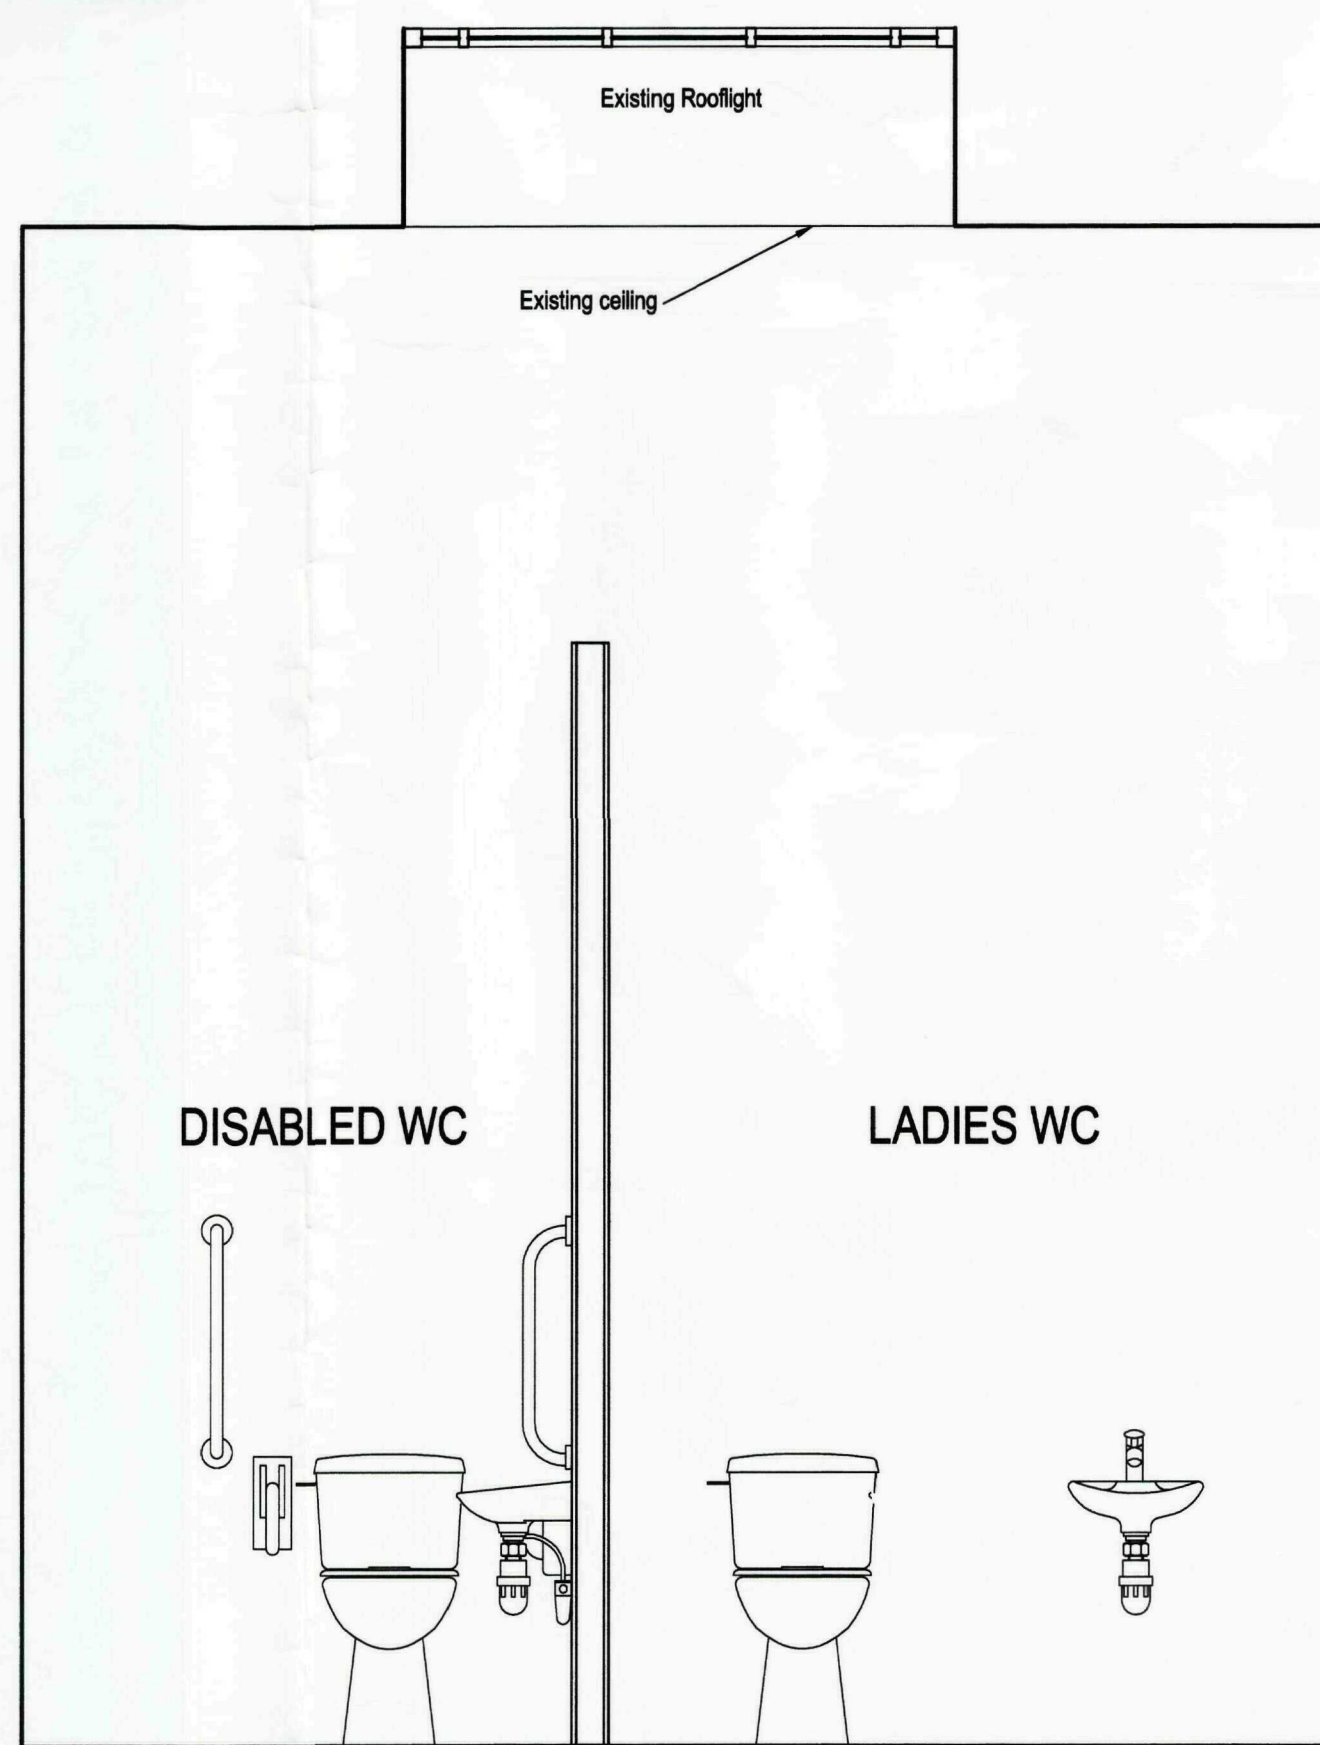

SECTION B-B Scale 1:20