





PROPOSED
FRONT ELEVATION




PROPOSED
REAR ELEVATION

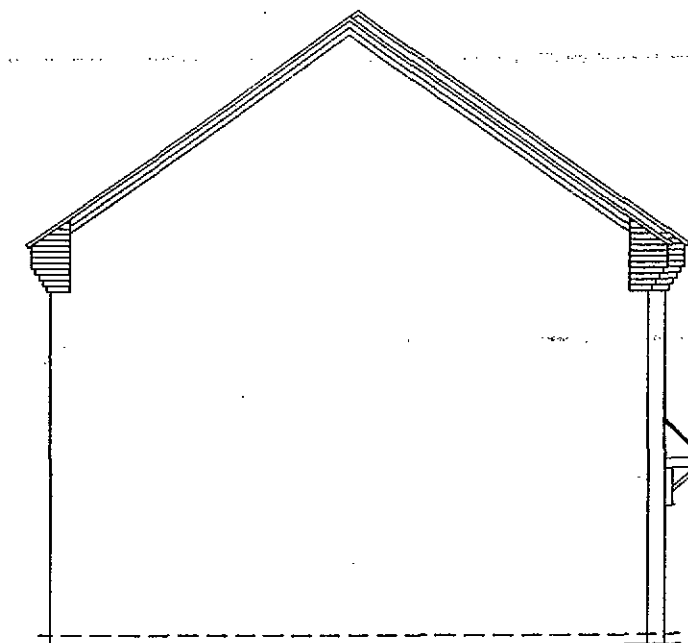


PROPOSED
SIDE ELEVATION

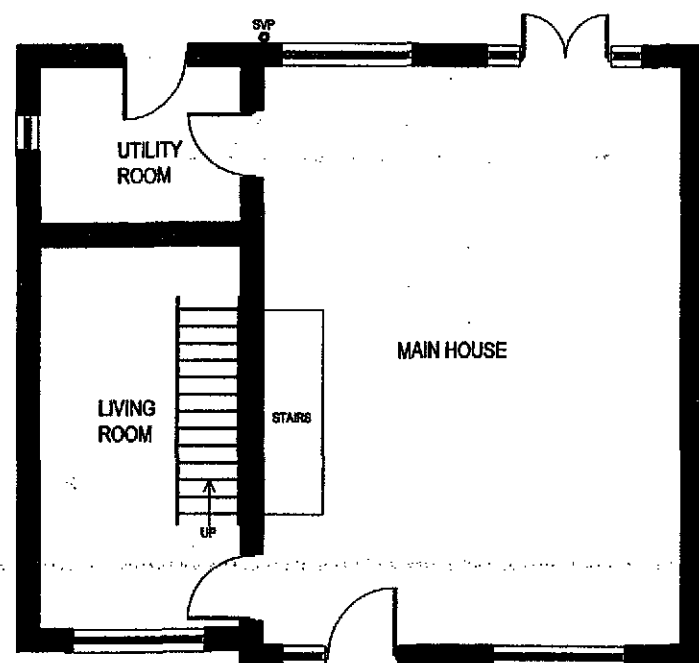

PROPOSED
GROUND FLOOR

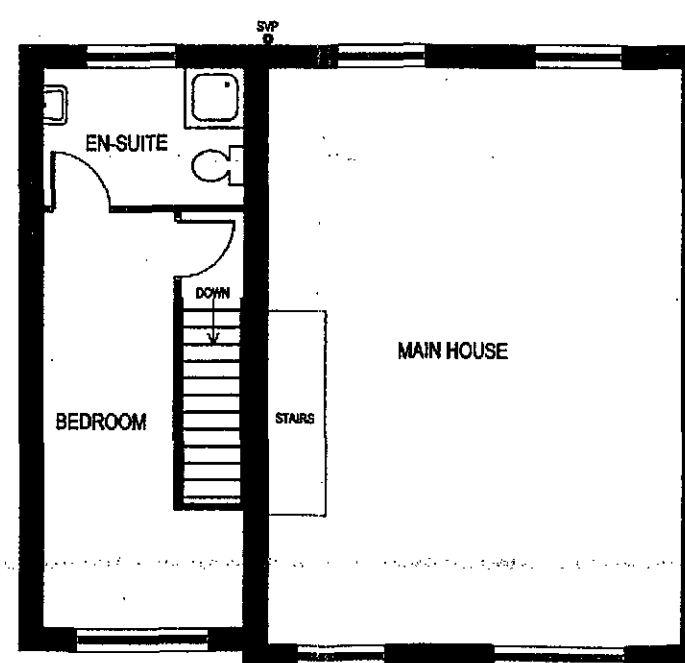


PROPOSED
FIRST FLOOR

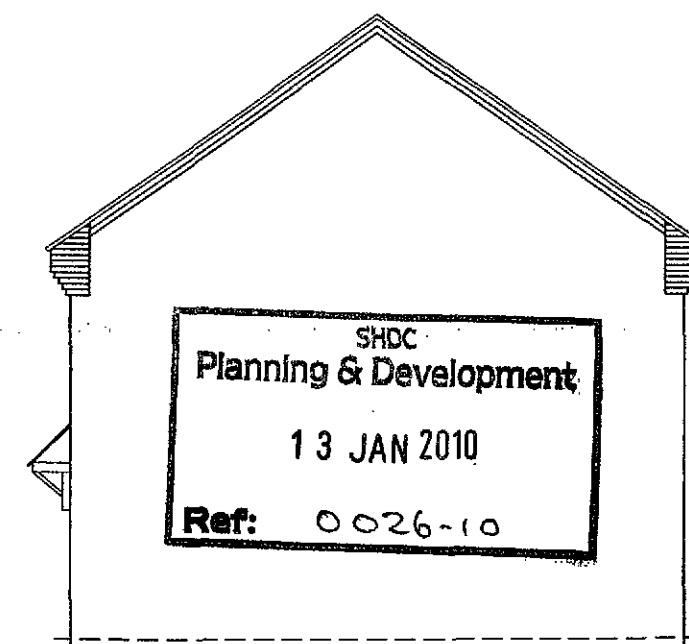

PROPOSED
SIDE ELEVATION


				Project Location	
				13 Shire Avenue, Spalding Lincolnshire, PE11 3FN	
REV.	By	Date	Description	Drawn	Date
				NRB	13/11/09
Drawing Title				Scale	
Proposed Floor Plans, Elevations & Section				1 : 100 @ A3	
				Drawing Number	Rev.
				ZNC/2009/102	

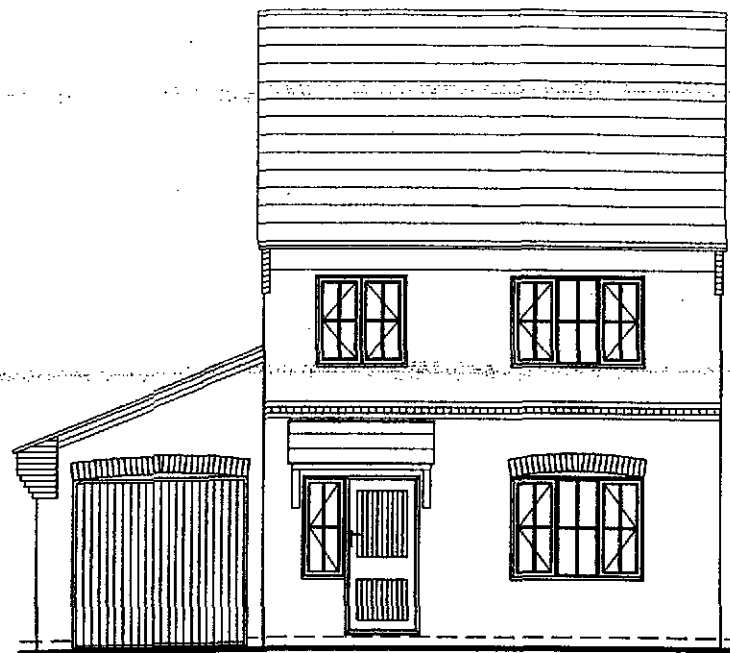


EXISTING
FRONT ELEVATION




EXISTING
REAR ELEVATION

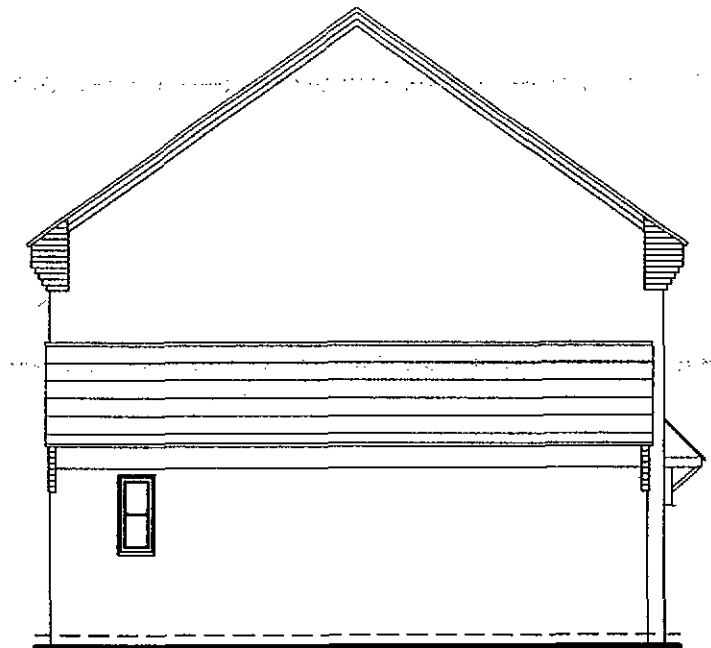


EXISTING
SIDE ELEVATION

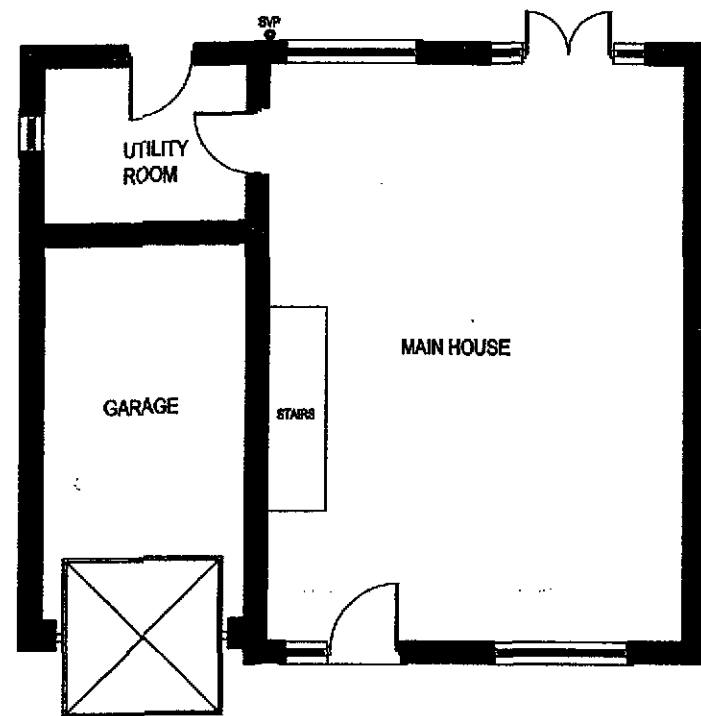

EXISTING
GROUND FLOOR

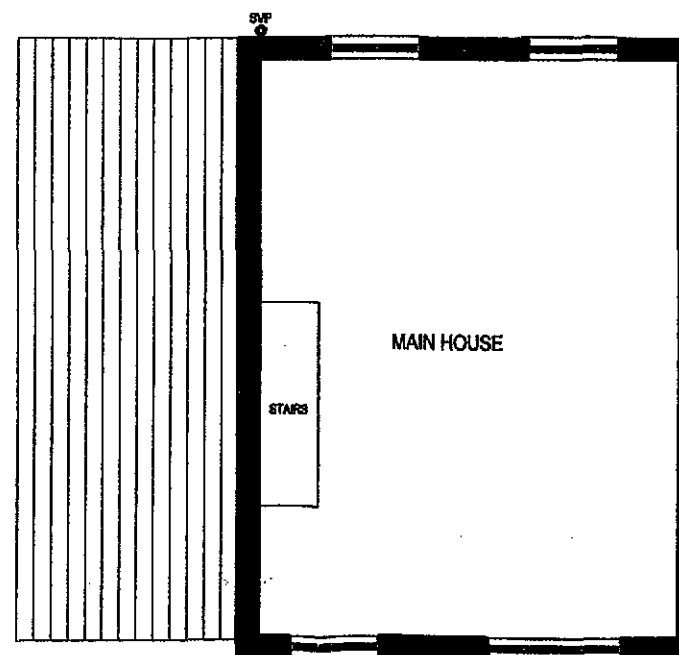

EXISTING
FIRST FLOOR

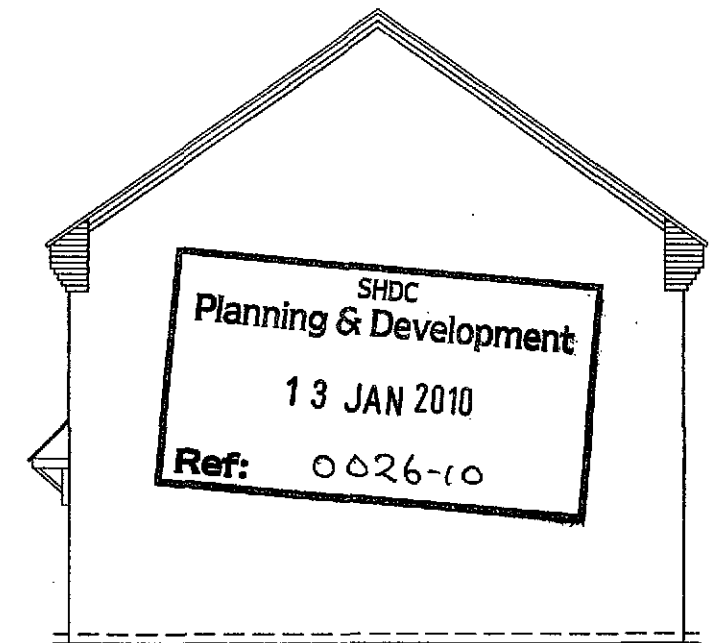

EXISTING
SIDE ELEVATION

				Project Location	
				13 Shire Avenue, Spalding Lincolnshire, PE11 3FN	
REV.	By	Date	Description	Drawn	Date
				NRB	09/11/09
Drawing Title				Scales	
Existing Floor Plans & Elevations				1 : 100 @ A3	
				Drawing Number	
				ZNC/2009/101	
				Rev.	

AREA 2 HA
SCALE 1:1250

CENTRE COORDINATES: 523381, 323425



Supplied by Streetwise Maps Ltd
www.streetwise-maps.com
Licence No: 100047474
11/12/2009 12:22

