




East elevation

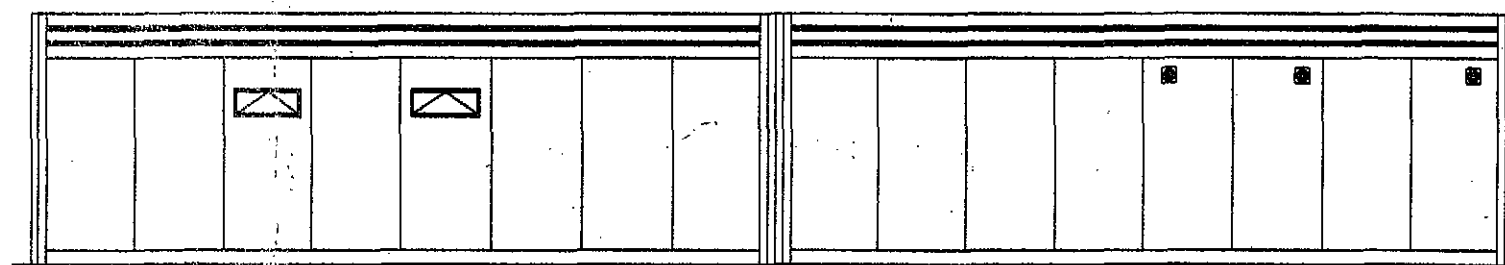


South elevation

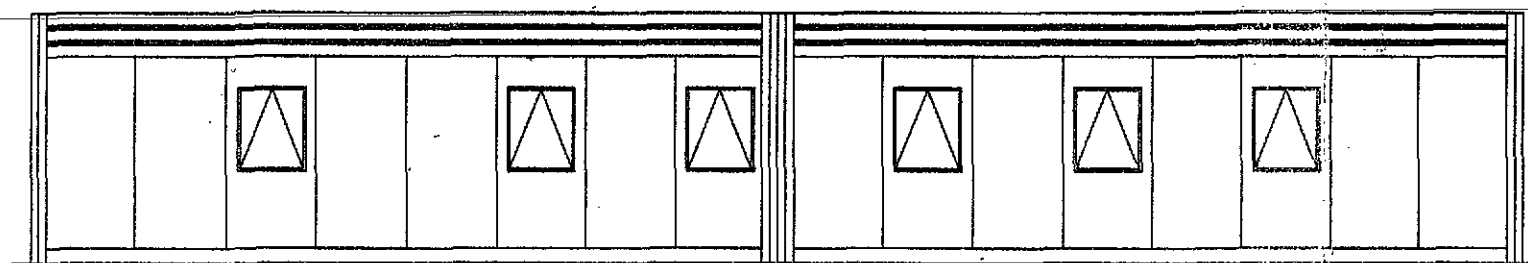


North elevation

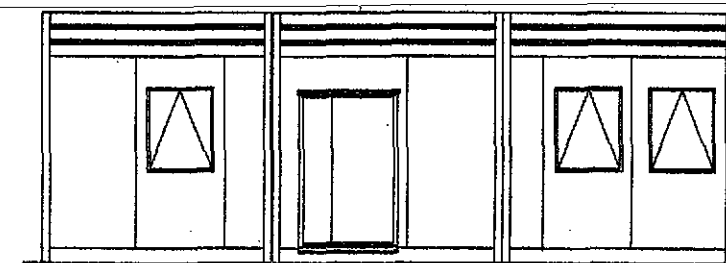

West elevation

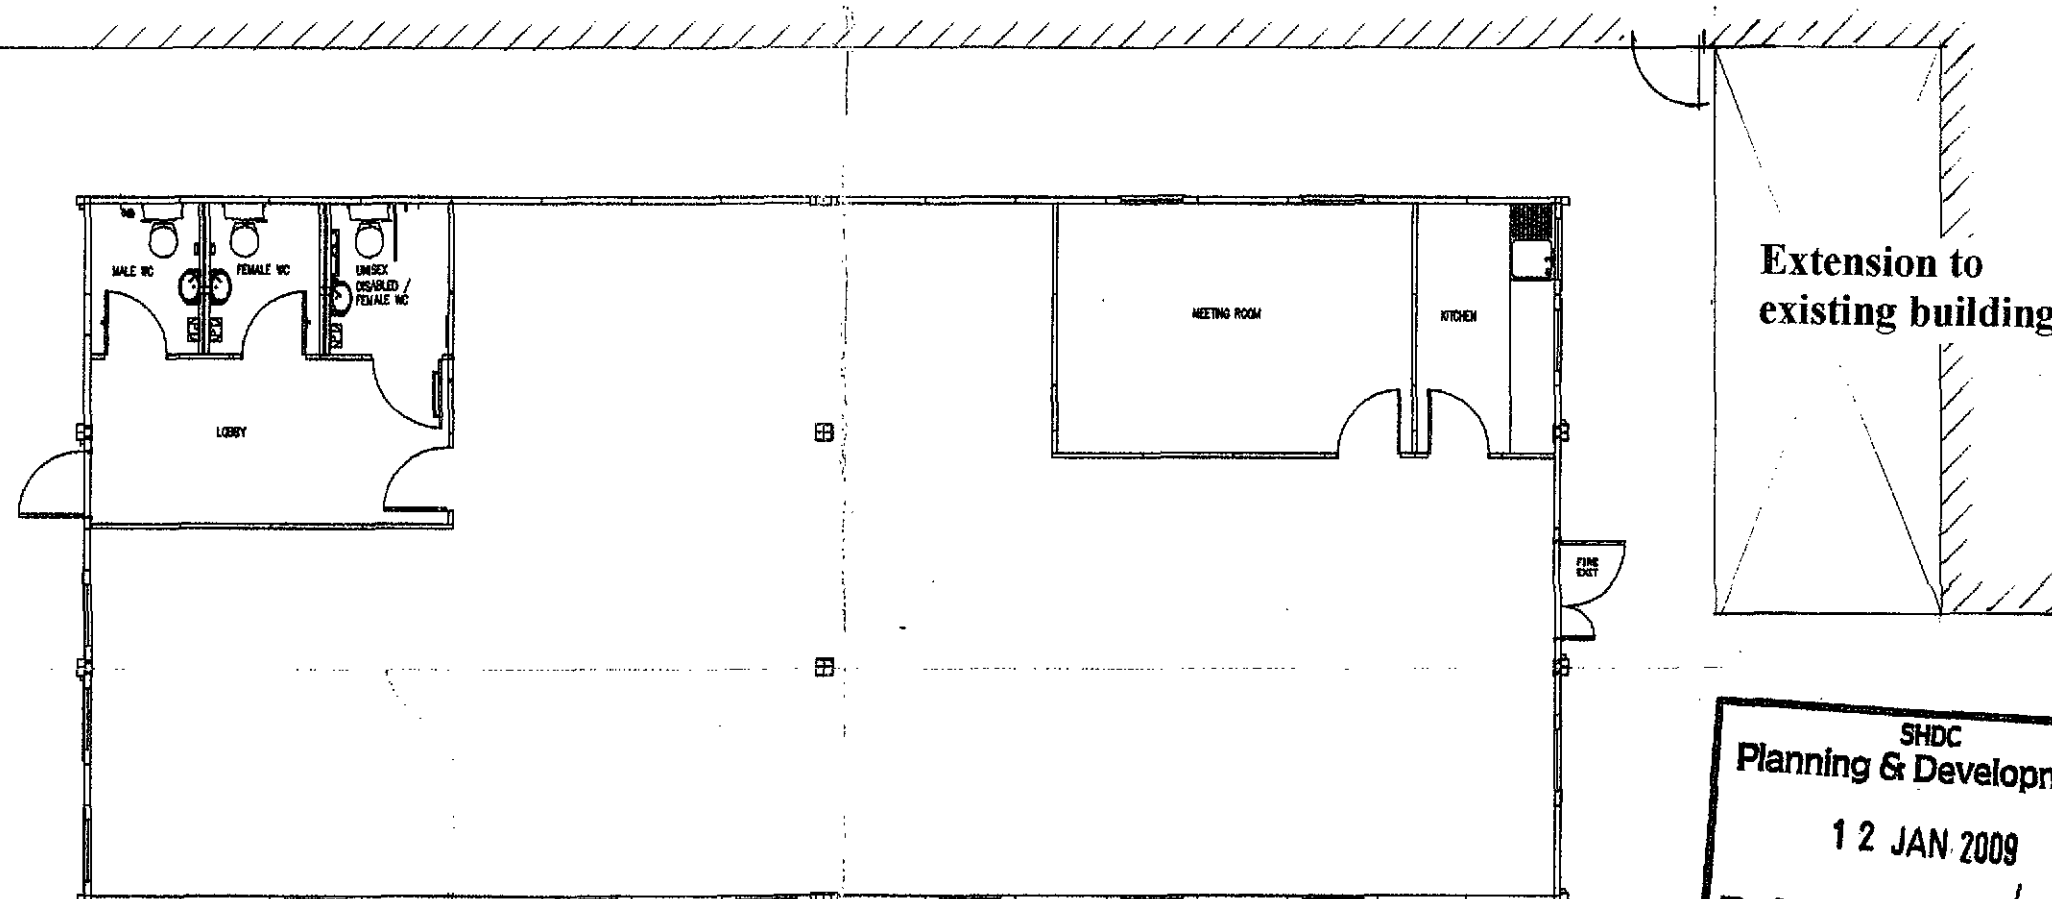

Layout Plan

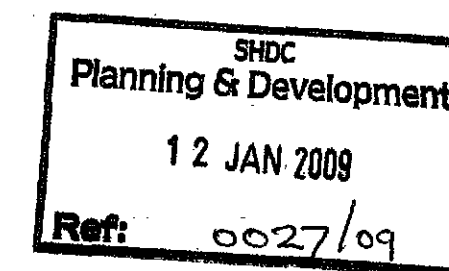

Flowerplus Ltd, Rangell Gate, Low Fulney
Alterations and Additions to Existing Building

Office building Plan and Elevations




Vincent & Associates
Designers & Building Consultants
40A Church Street, Holme, Cambs. PE7 3PB
Tel: 01487830999 email: k.vincent@ic24.net



Scale: 1:100
Date: Dec 2008
Dwg No: 08.2107/7

FIGURED DIMENSIONS SHALL BE FOLLOWED IN PREFERENCE TO THE SCALE.
BEFORE ANY WORK IS COMMENCED, ALL DIMENSIONS SHALL BE CHECKED ON SITE.

SHDC
Planning & Development
12 JAN 2009
Ref: 002769

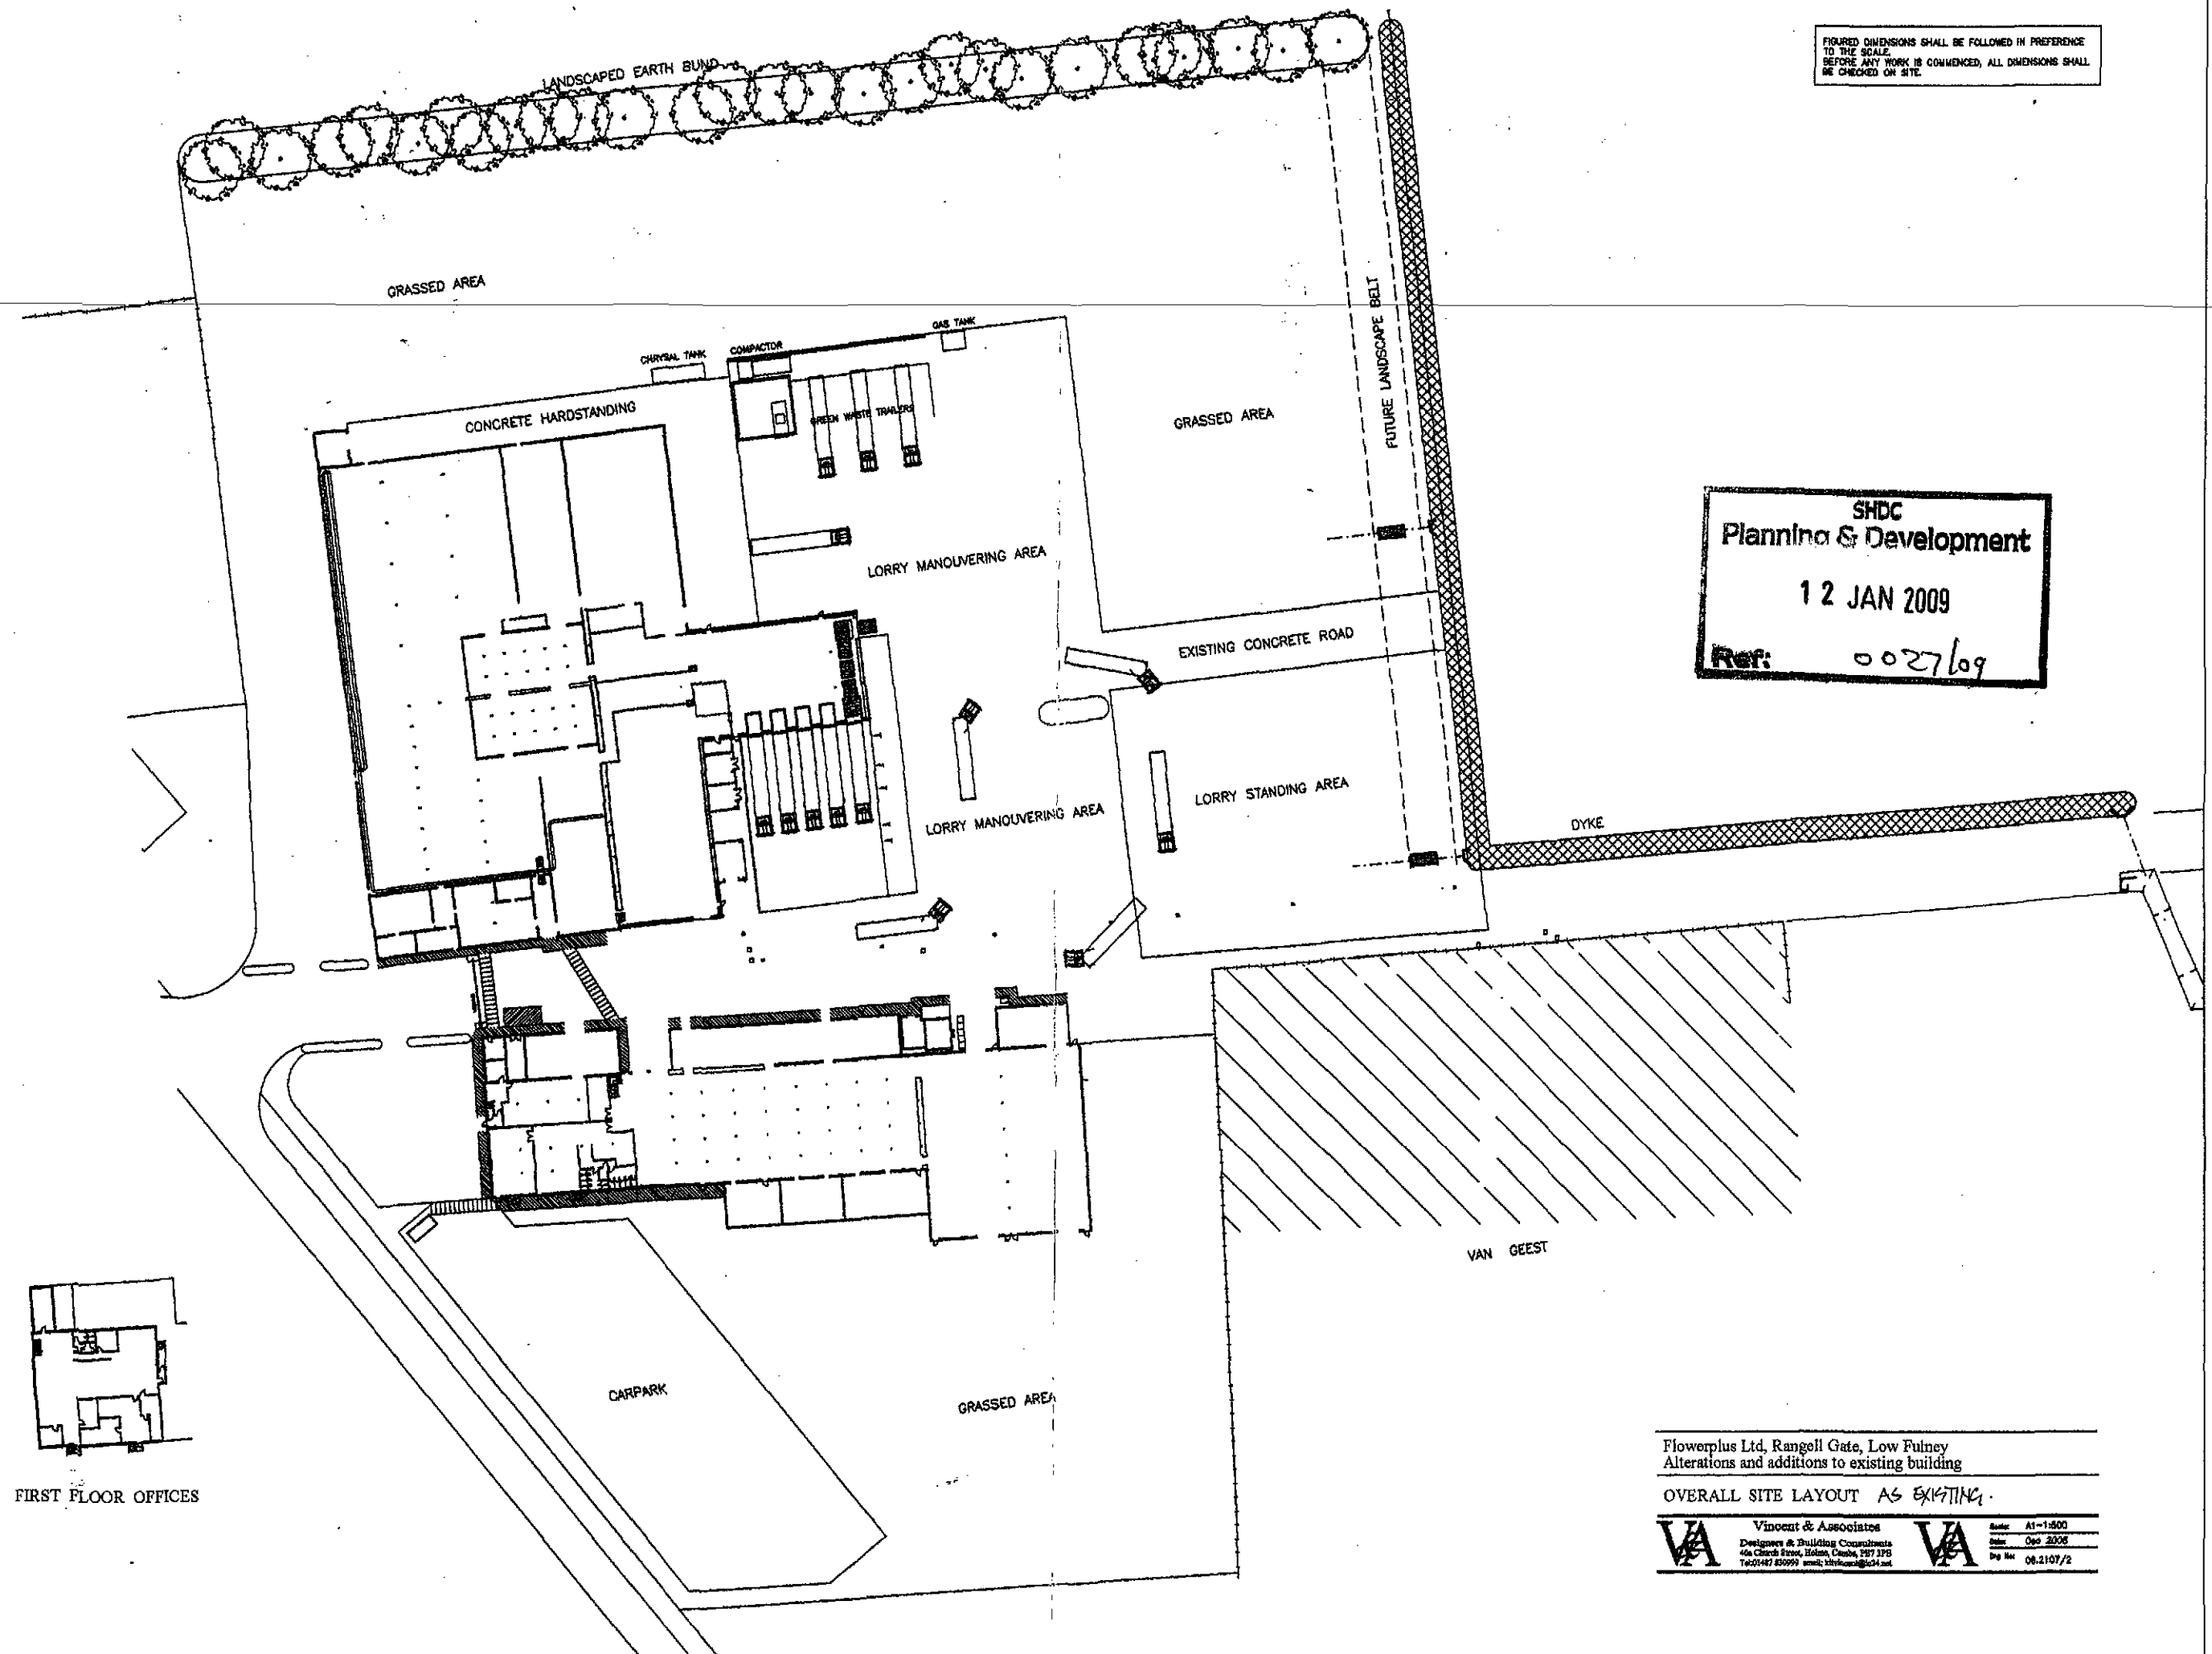


Flowerplus Ltd, Rangell Gate, Low Fulney
Alterations and additions to existing building


OVERALL SITE LAYOUT AS EXISTING.

VA Vincent & Associates Designers & Building Consultants 40a Church Street, Holm, Lincoln, PE7 3PB Tel: 01467 830999 email: info@vincent.co.uk	VA	Scale: A1-1:500
		Date: Dec 2008
		Drawn: 08.2107/2

FIGURED DIMENSIONS SHALL BE FOLLOWED IN PREFERENCE TO THE SCALE. BEFORE ANY WORK IS COMMENCED, ALL DIMENSIONS SHALL BE CHECKED ON SITE.

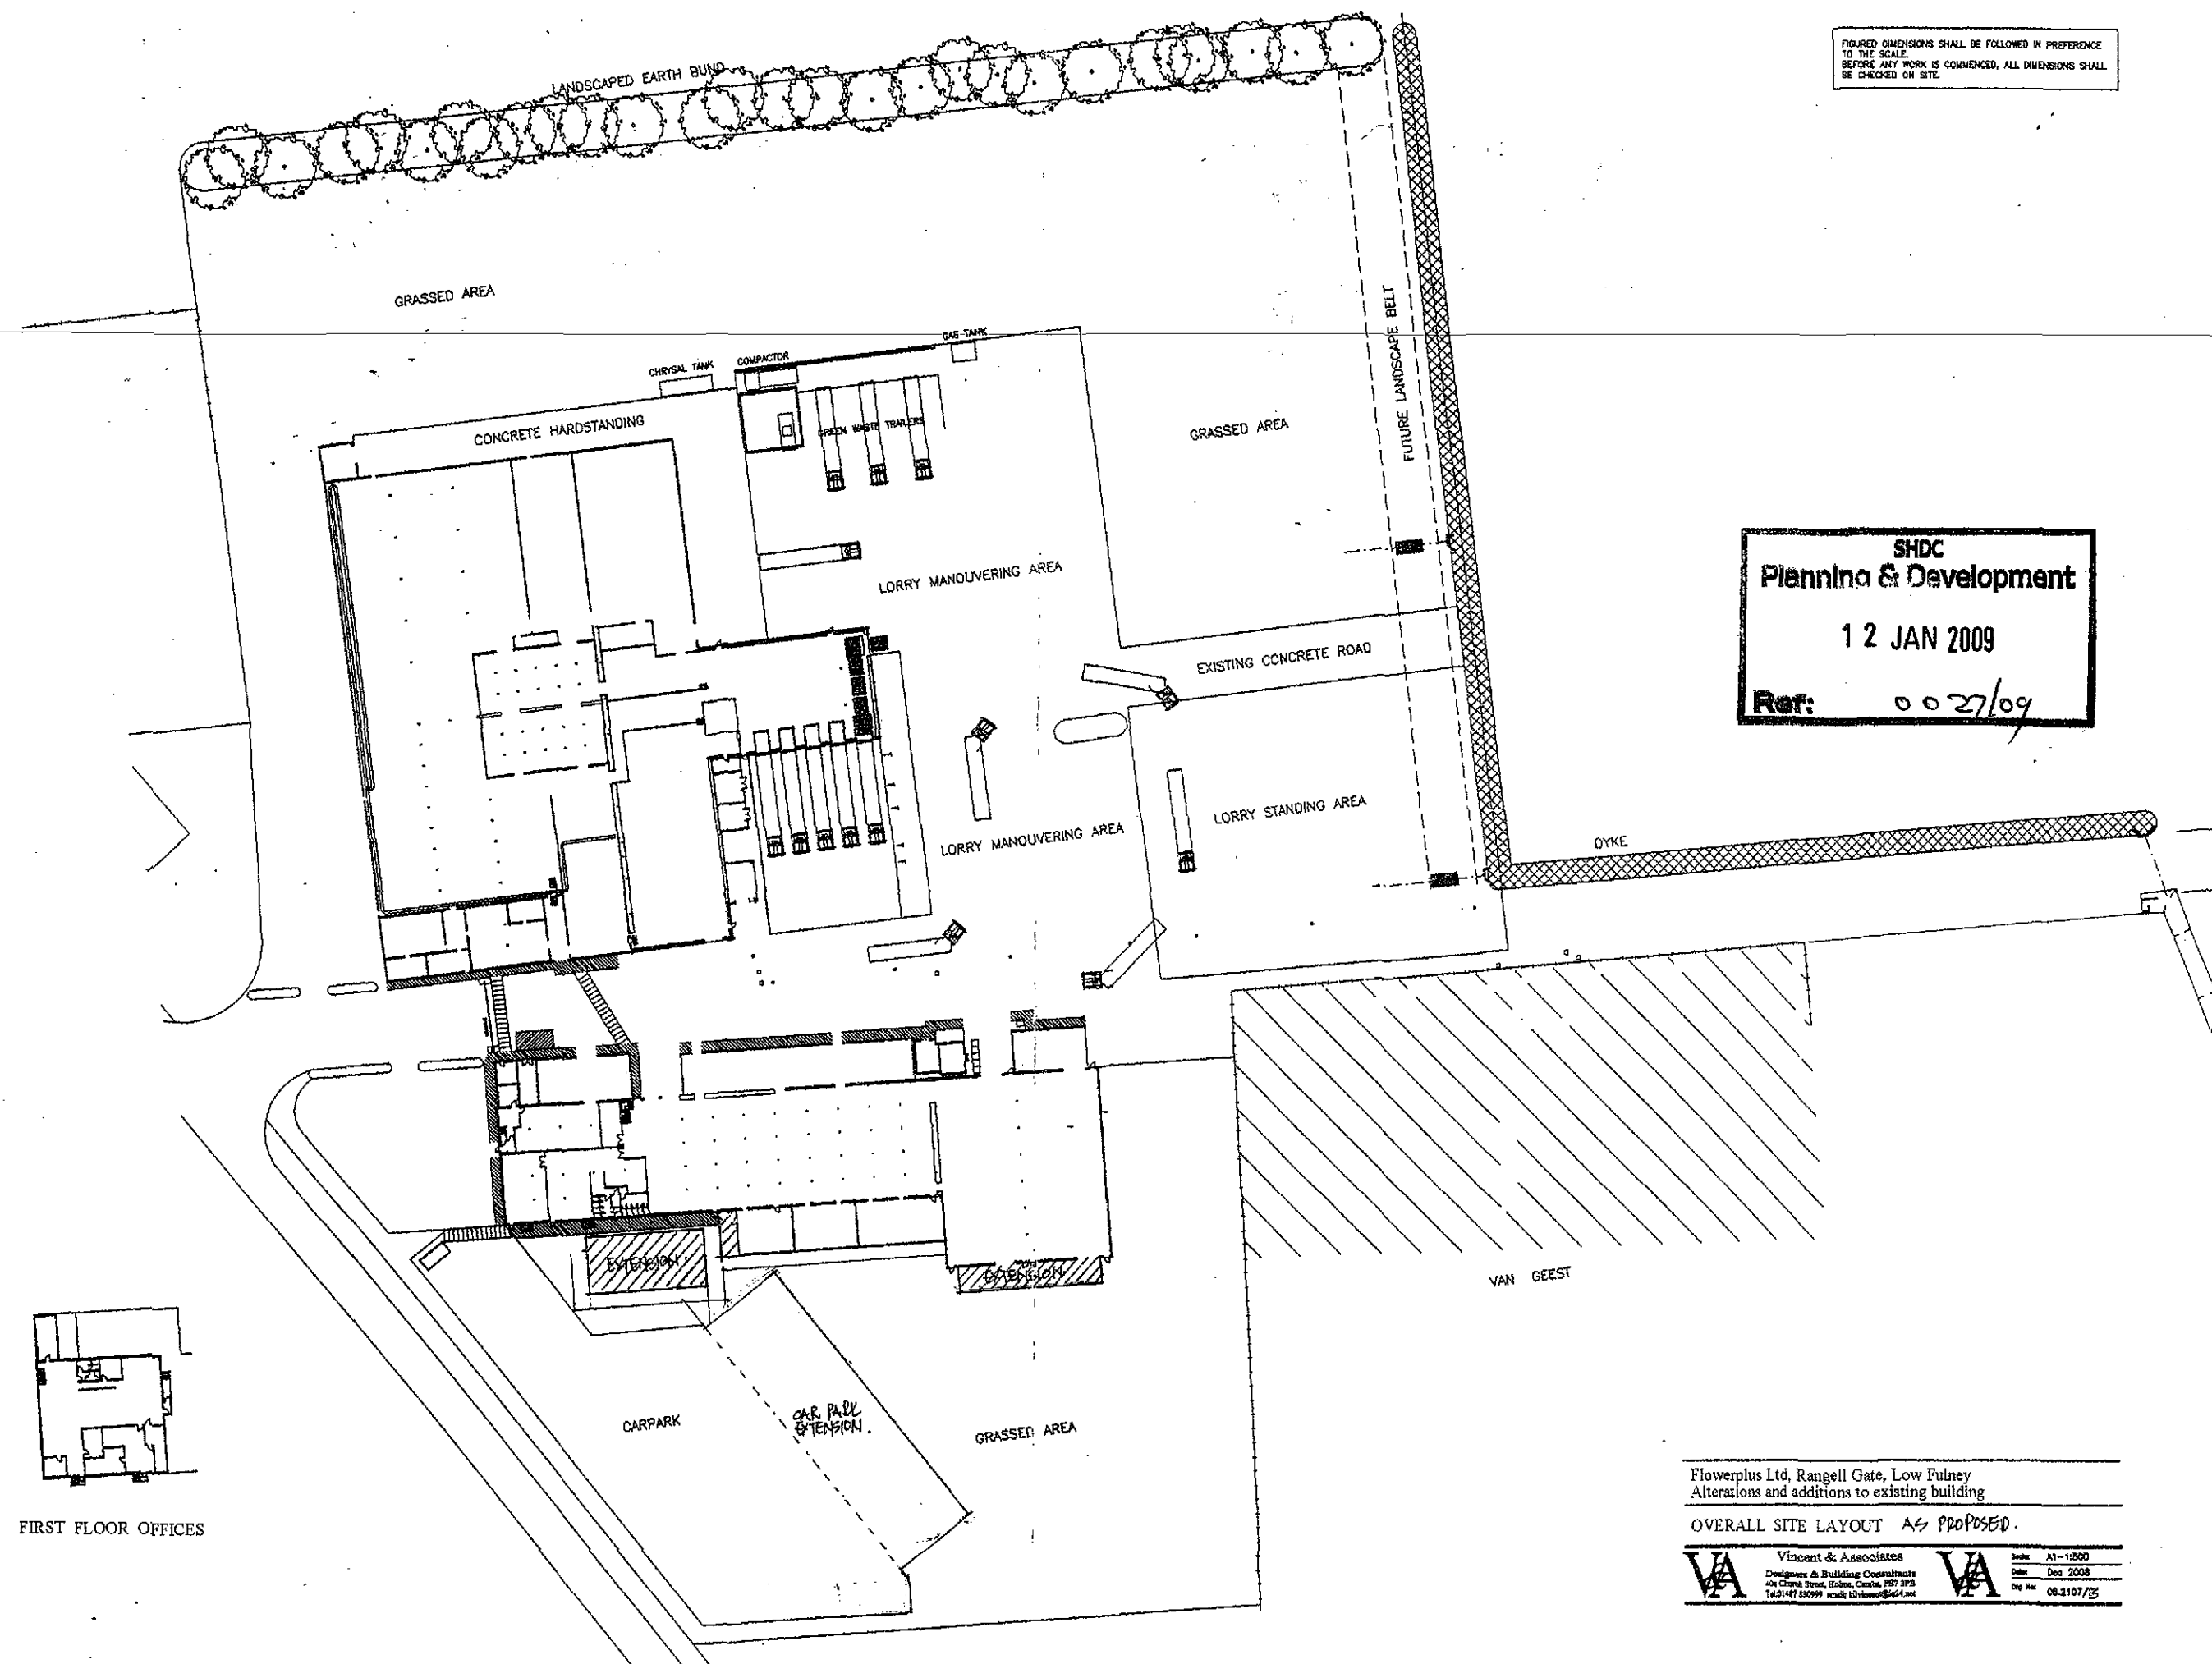

SHDC
Planning & Development
12 JAN 2009
Ref: 0027/09

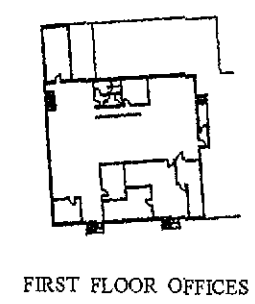

Flowerplus Ltd, Rangell Gate, Low Fulney
 Alterations and additions to existing building
 OVERALL SITE LAYOUT *AS PROPOSED*



	Vincent & Associates		Scale: A1-1:500
	Designers & Building Consultants		Date: Dec 2008
	40a Church Street, Holme, Lincoln, PE17 3PB Tel: 01477 830999 Email: info@vincent.co.uk		Day No: 08.2107/25



SHDC
Planning & Development

12 JAN 2009

Ref: 0027/09

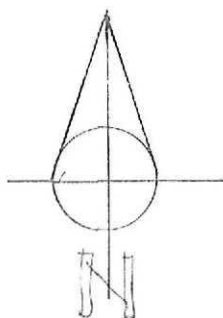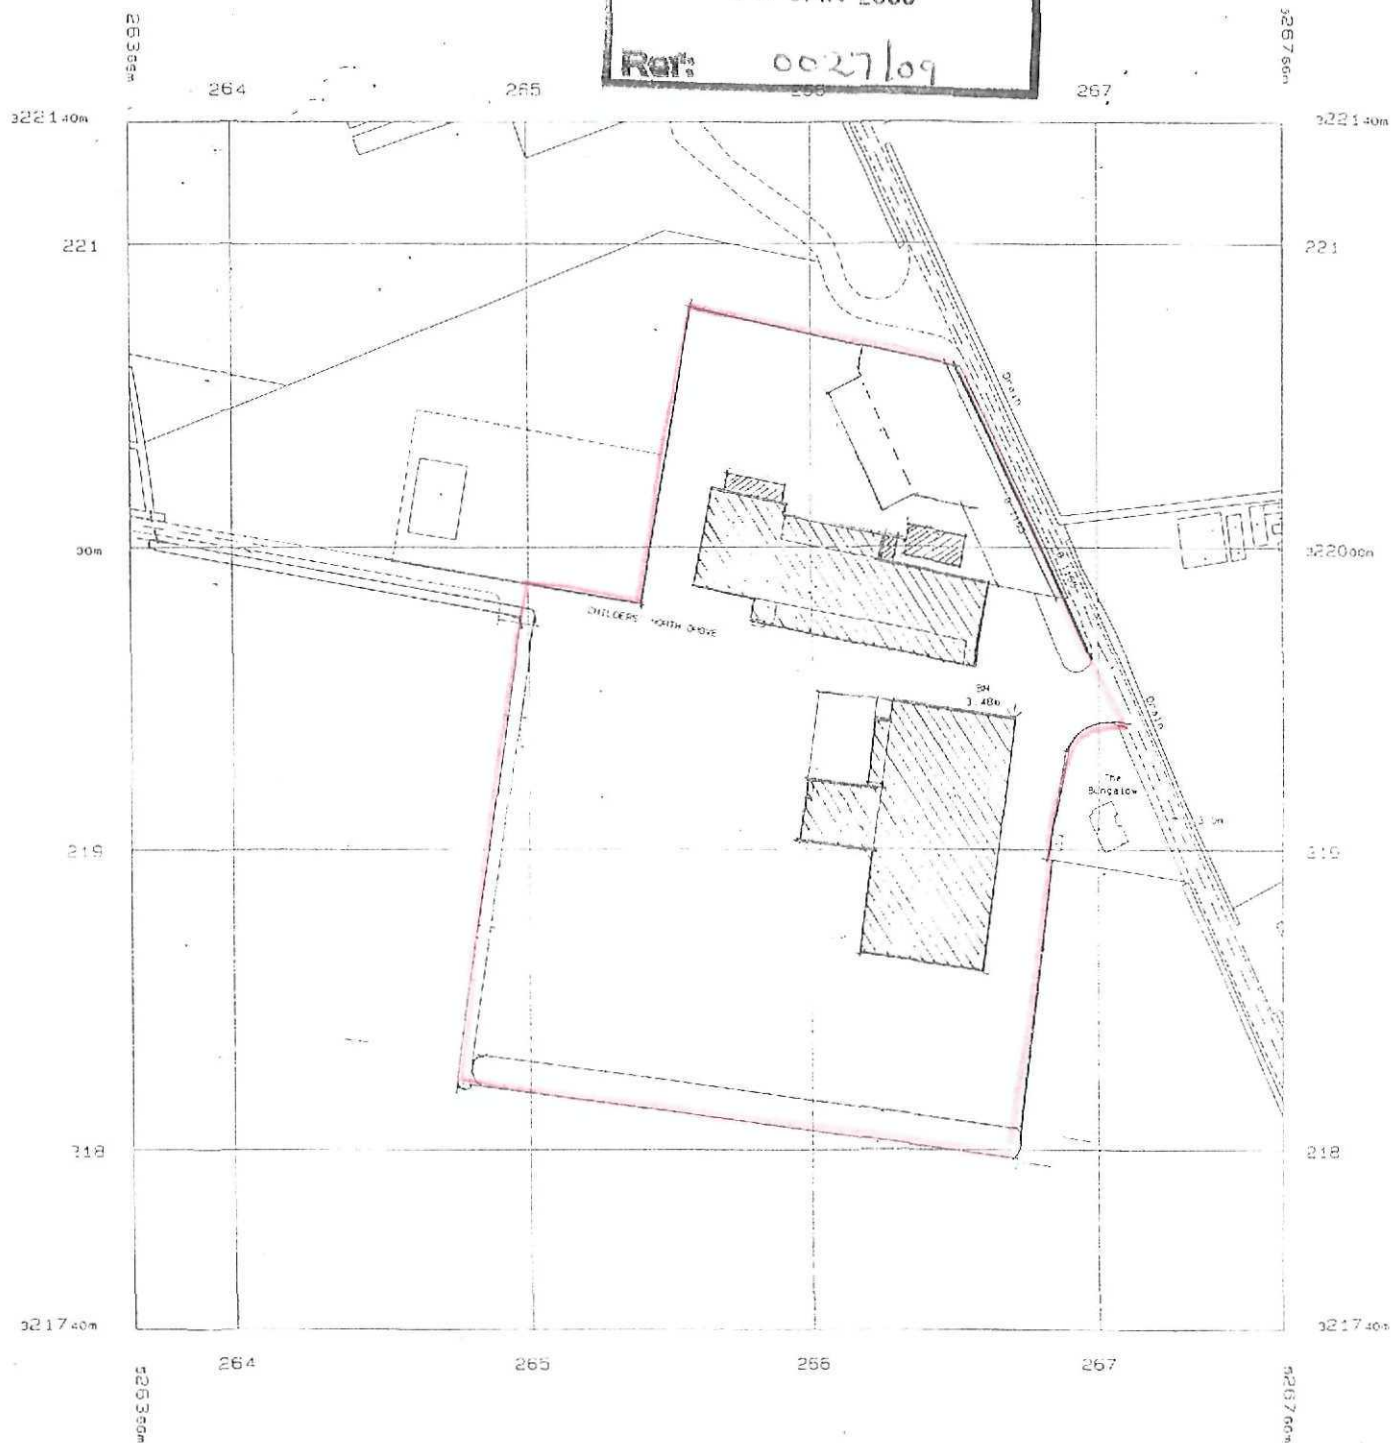

Flowerplus Ltd, Rangell Gate, Low Fulney
Alterations and Additions to Existing Building

LOCATION PLAN.



Vincent & Associates
Designers & Building Consultants
40a Church Street, Holme, Cambs, PE7 3PB
Tel: 01487830999 Email: kitvincent@ic24.net



Scale: 1:2500
Date: Dec 2008
Env No: 06.2107/1.

Visitor and reserved parking

Extension to
existing building

New office building

External storage area with low hedge

Extension to existing building

Existing Carpark
110 spaces

Carpark extension
42 spaces

Grassed area

Existing treatment plant




Flowerplus Ltd, Rangell Gate, Low Fulney
Alterations and Additions to Existing Building


Part site layout showing new buildings and carpark extension

VA Vincent & Associates
Designers & Building Consultants
40A Church Street, Holme, Cambs CB8 3PB
Tel: 01487830999 email: info@vincentva.co.uk


VA
Scale: 1:250
Date: Dec 2008
Dwg No: 08.2107/5

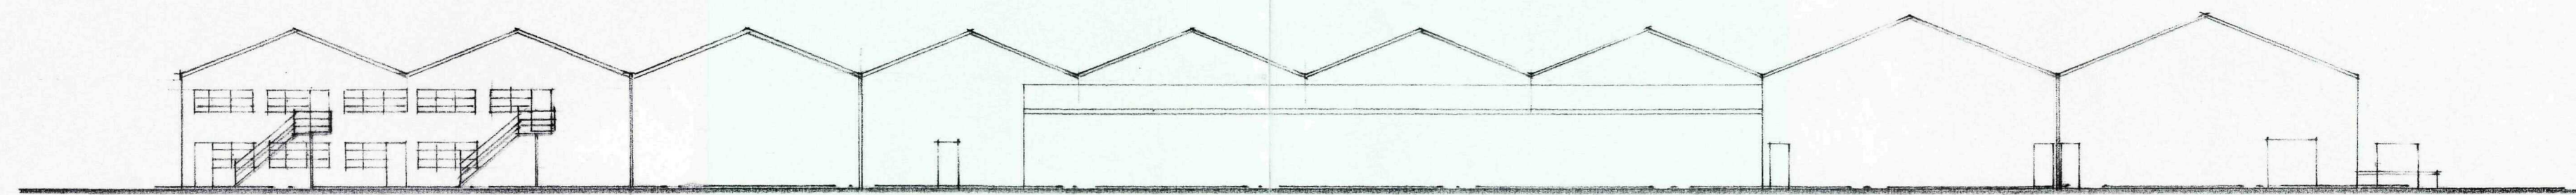


North elevation as existing

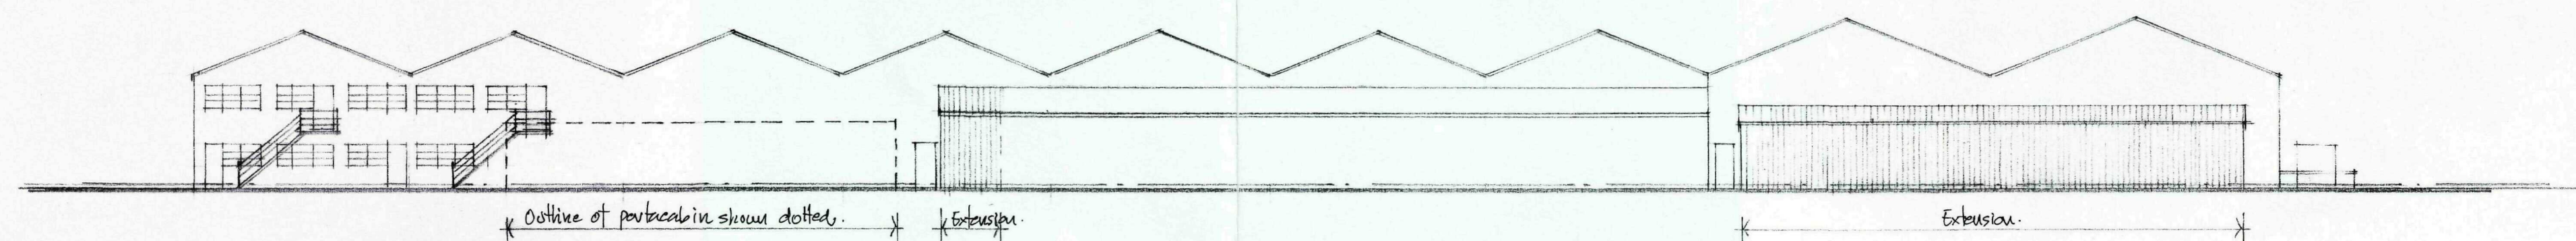


North elevation as proposed

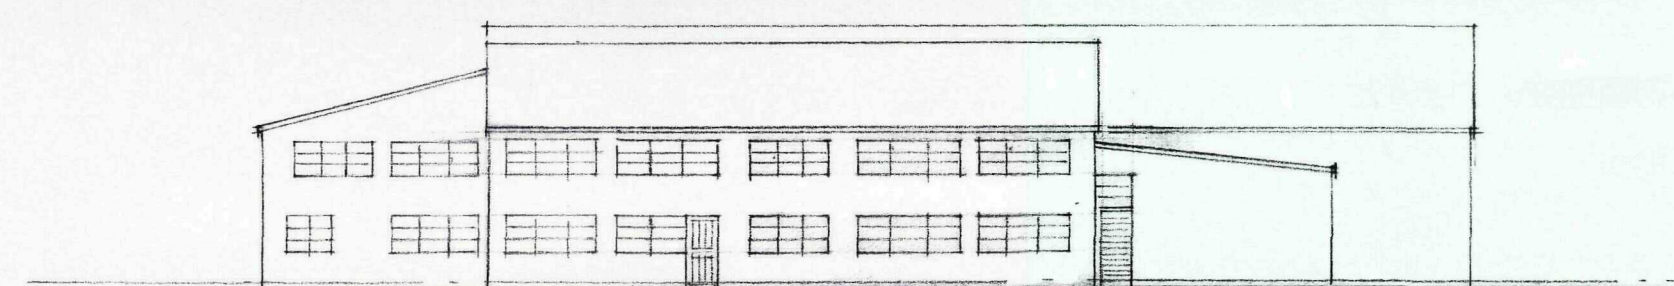


East elevation as existing

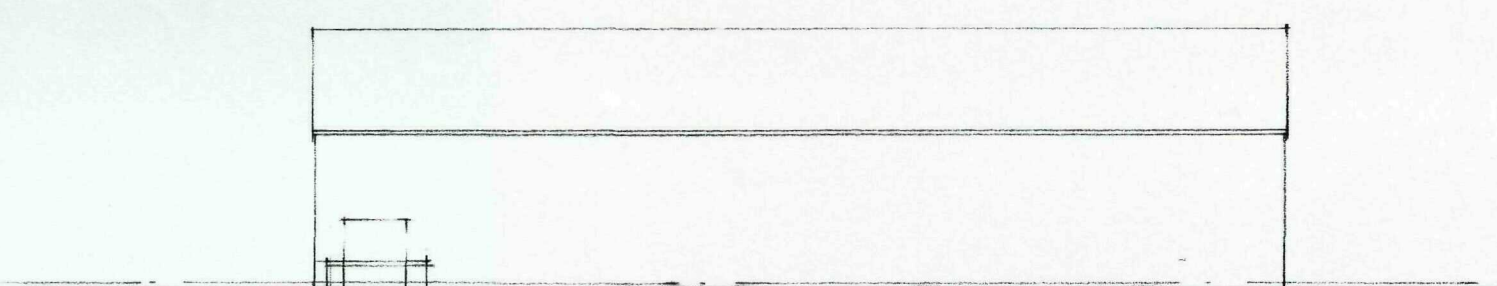

West elevation as existing

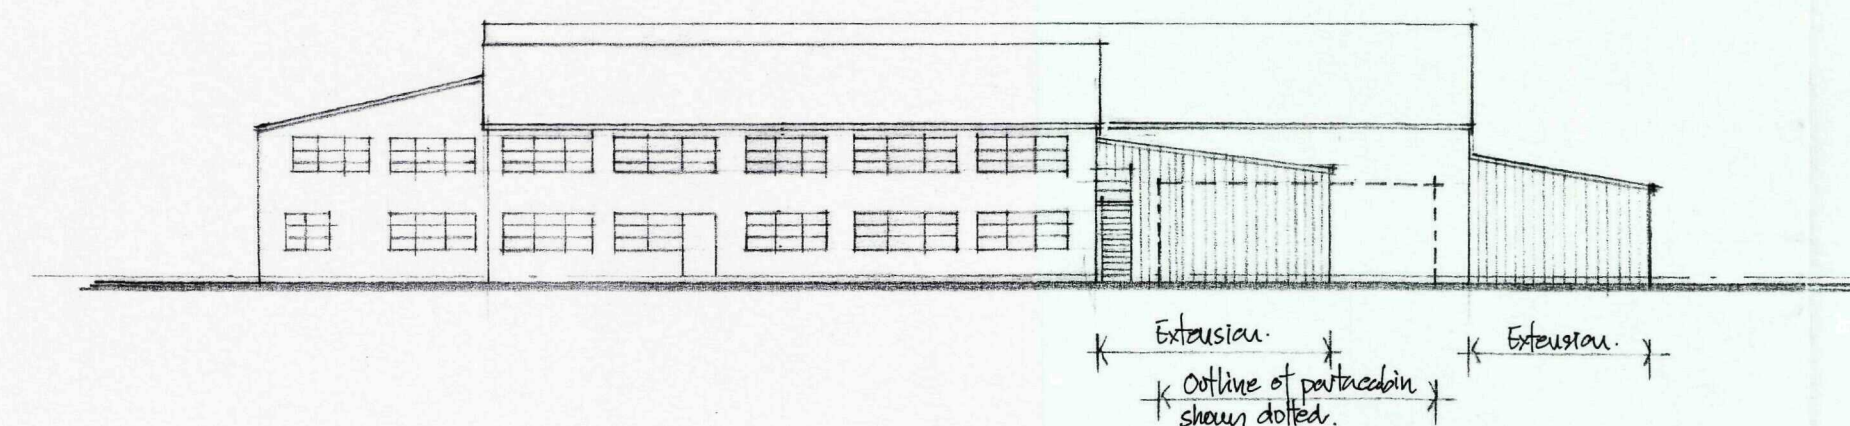

East elevation as proposed

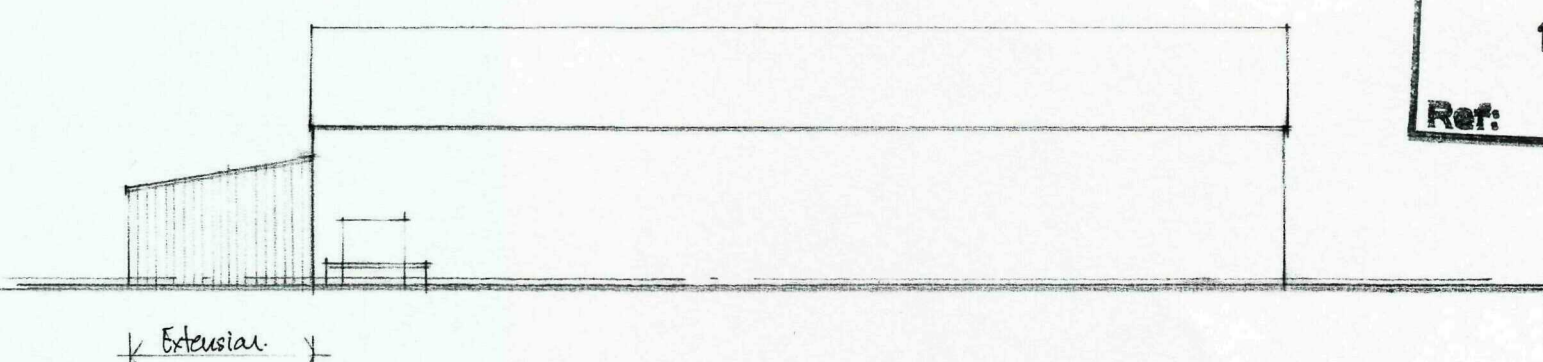

West elevation as proposed

SHDC
Planning & Development
12 JAN 2009
Ref: 0027/09

Flowerplus Ltd, Rangell Gate, Low Fulney
Alterations and additions to existing building

Elevations as existing and proposed

Vincent & Associates
Designers & Building Consultants
40a Church Street, Holme, Cambs, PE7 3PB
Tel: 01487 830999 email: k.vincent@ic24.net

Scale: A2 - 1:250
Date: Dec 2008
Dwg No: 08.2107/6

Visitor and reserved parking

External storage area with low hedge

Existing Carpark
110 spaces

Grassed area

SHDC
Planning & Development
12 JAN 2009
Ref: 0027/09

Existing treatment plant

Flowerplus Ltd, Rangell Gate, Low Fulney
Alterations and Additions to Existing Building

Part site layout showing ext^o buildings and carpark

Vincent & Associates
Designers & Building Consultants
40A Church Street, Holme, Cambs. CB7 3PB
Tel: 0145 7330999 email: info@v-a.co.uk

Scale: 1:250
Date: Dec 2008
Org No: 08.2107/4