



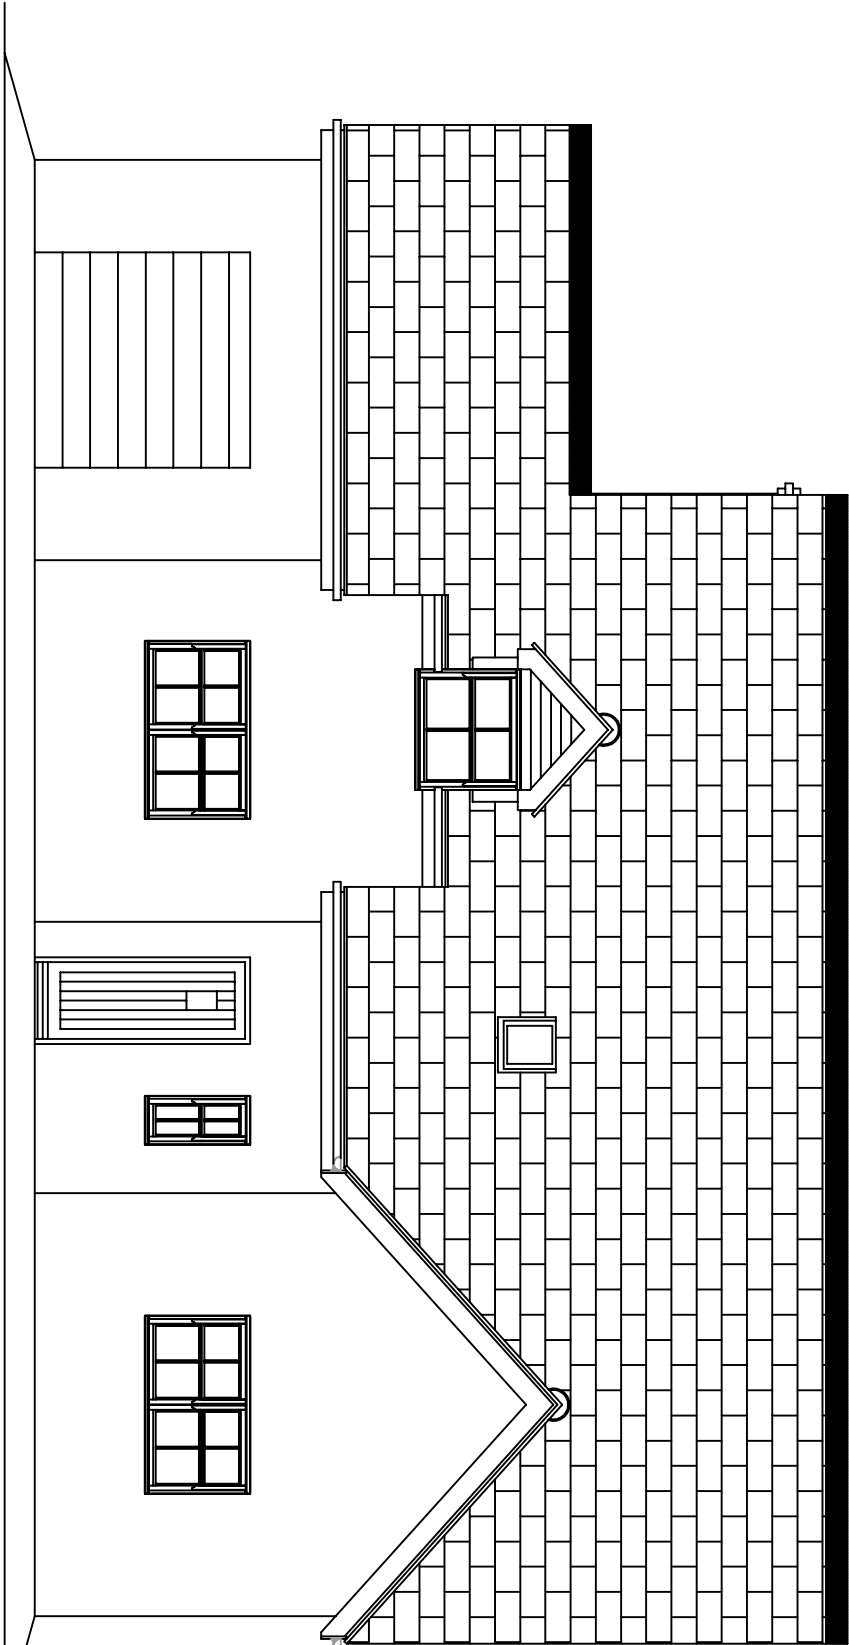


Front (North) Elevation

EXTERNAL MATERIALS :-
Roof - Redland Rosemary Clay Classic in Red with Clay
Classic Red Half Round Ridge Tiles.
Facia and Soffits - White UPVC.
Walls - Redland Light Buff Matt Facing Bricks.
Windows - Jeldwen Stormsure Standard Casement Regency
Vertical Bar finished in white.
Doors - Jeldwen finished in white.

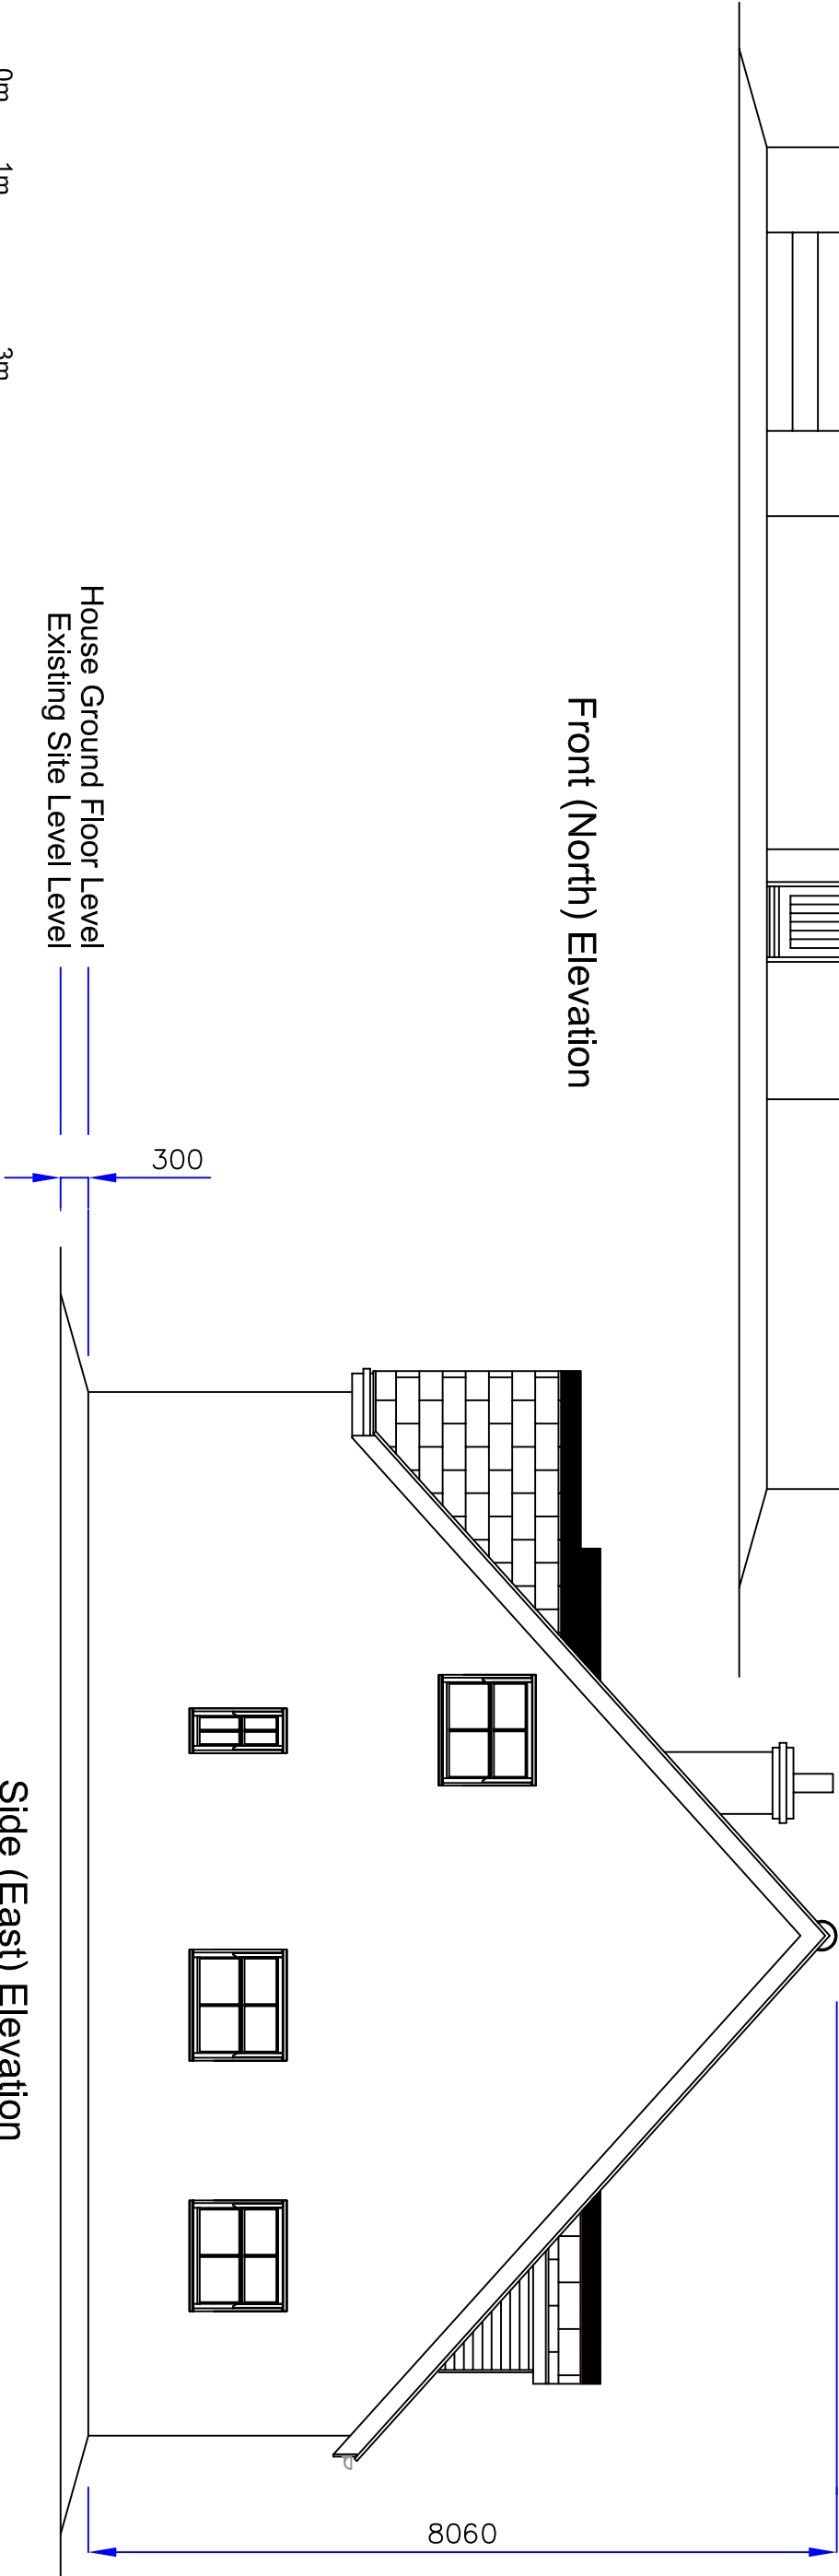

Side (East) Elevation

House Ground Floor Level
Existing Site Level Level

 

NOTE : -
This drawing to be read in conjunction with
PH105-1 and PH105-3

ISSUE	DATE	DESCRIPTION	Alexandra Brown Stowe Farm Langtoft Peterborough PE6 9SF		Proposed Detached House at the rear of 175 Hawthorn Bank, Spalding. PE11 2UN North and East Elevations		Date	Scale	Auth	Drawing No.
							9/12/19	1 : 75 At A3 size or Scale Bar	AB	PH105-2