

ELEVATIONS




front



side




rear

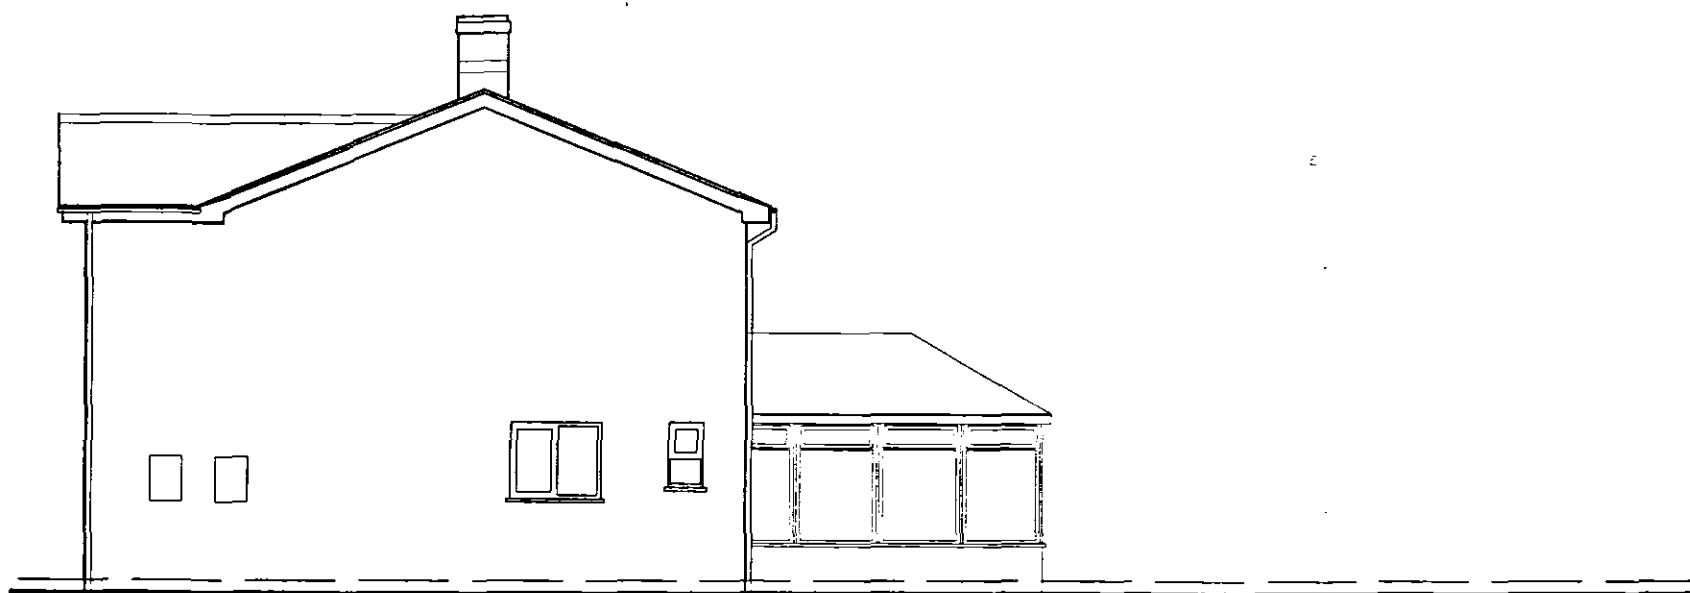


side

Speak to Becky about
this on Fri then
write to Peter Lithgow.

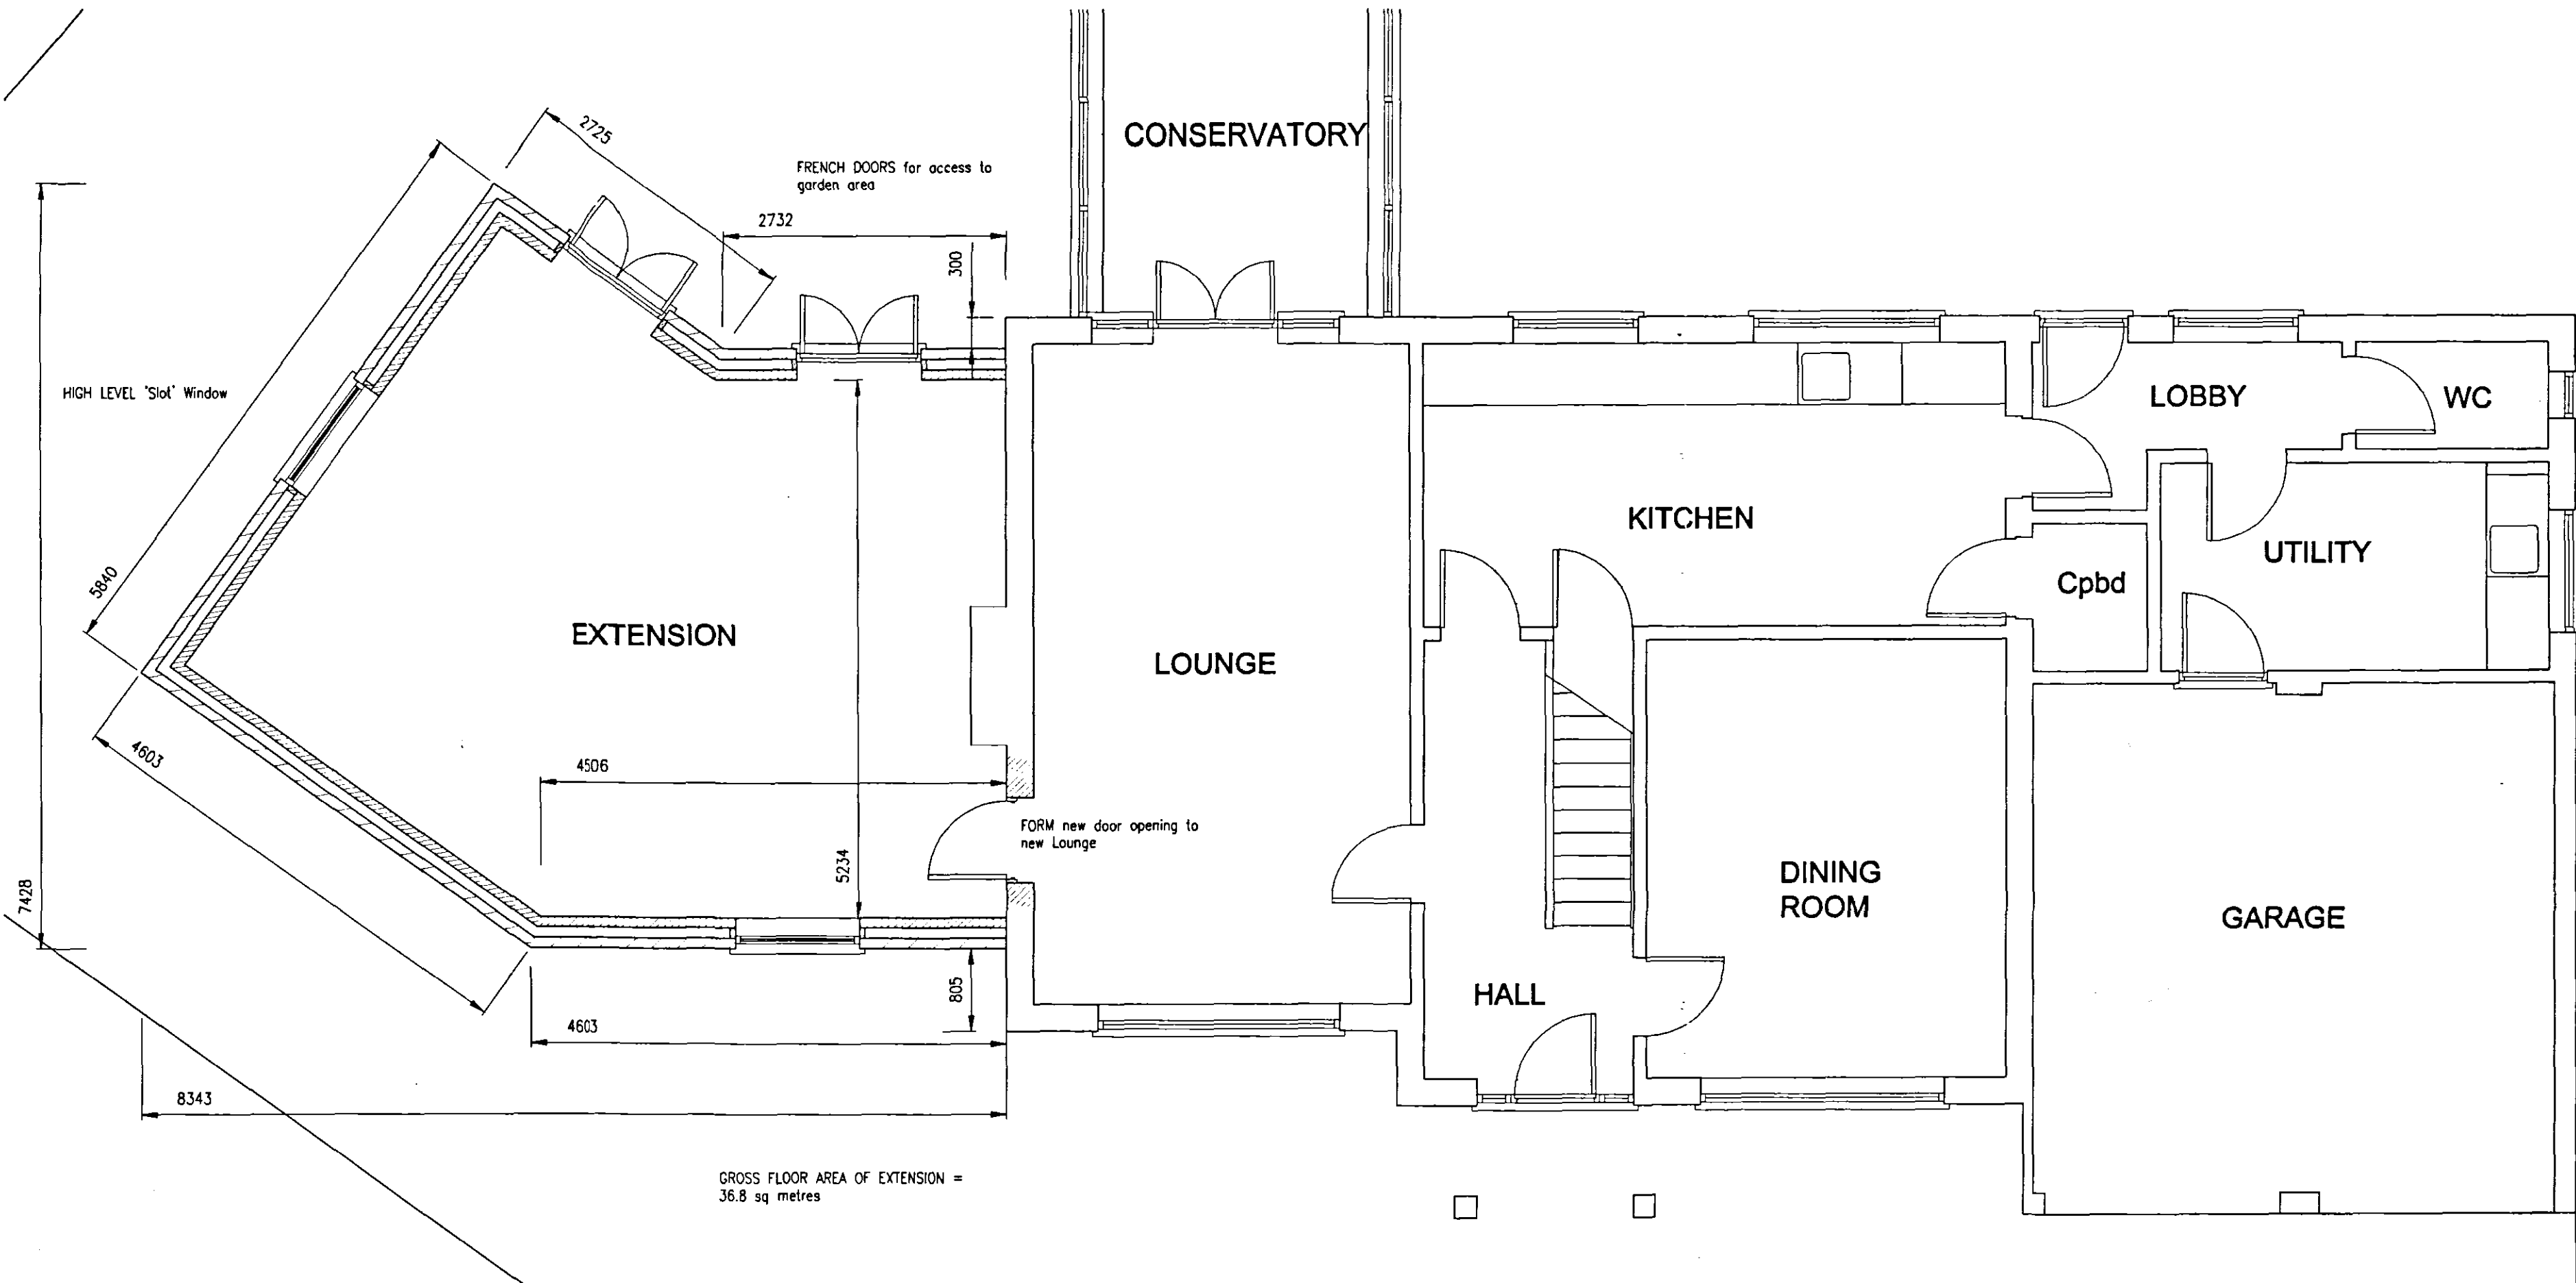


GROUND FLOOR PLAN

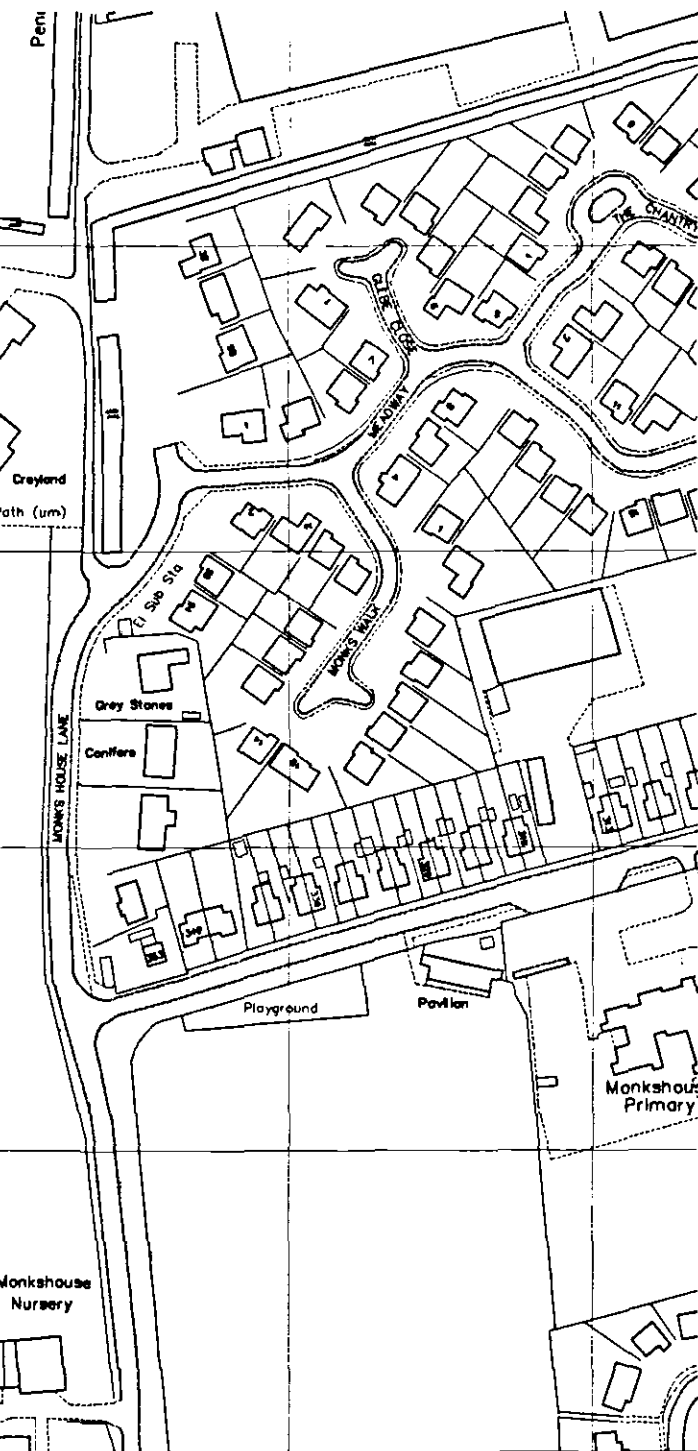

Reproduced from the Ordnance Survey 1:25000 scale map
with the permission of the Controller of Her Majesty's
Stationery Office
Crown Copyright Reserved

block plan 1:200

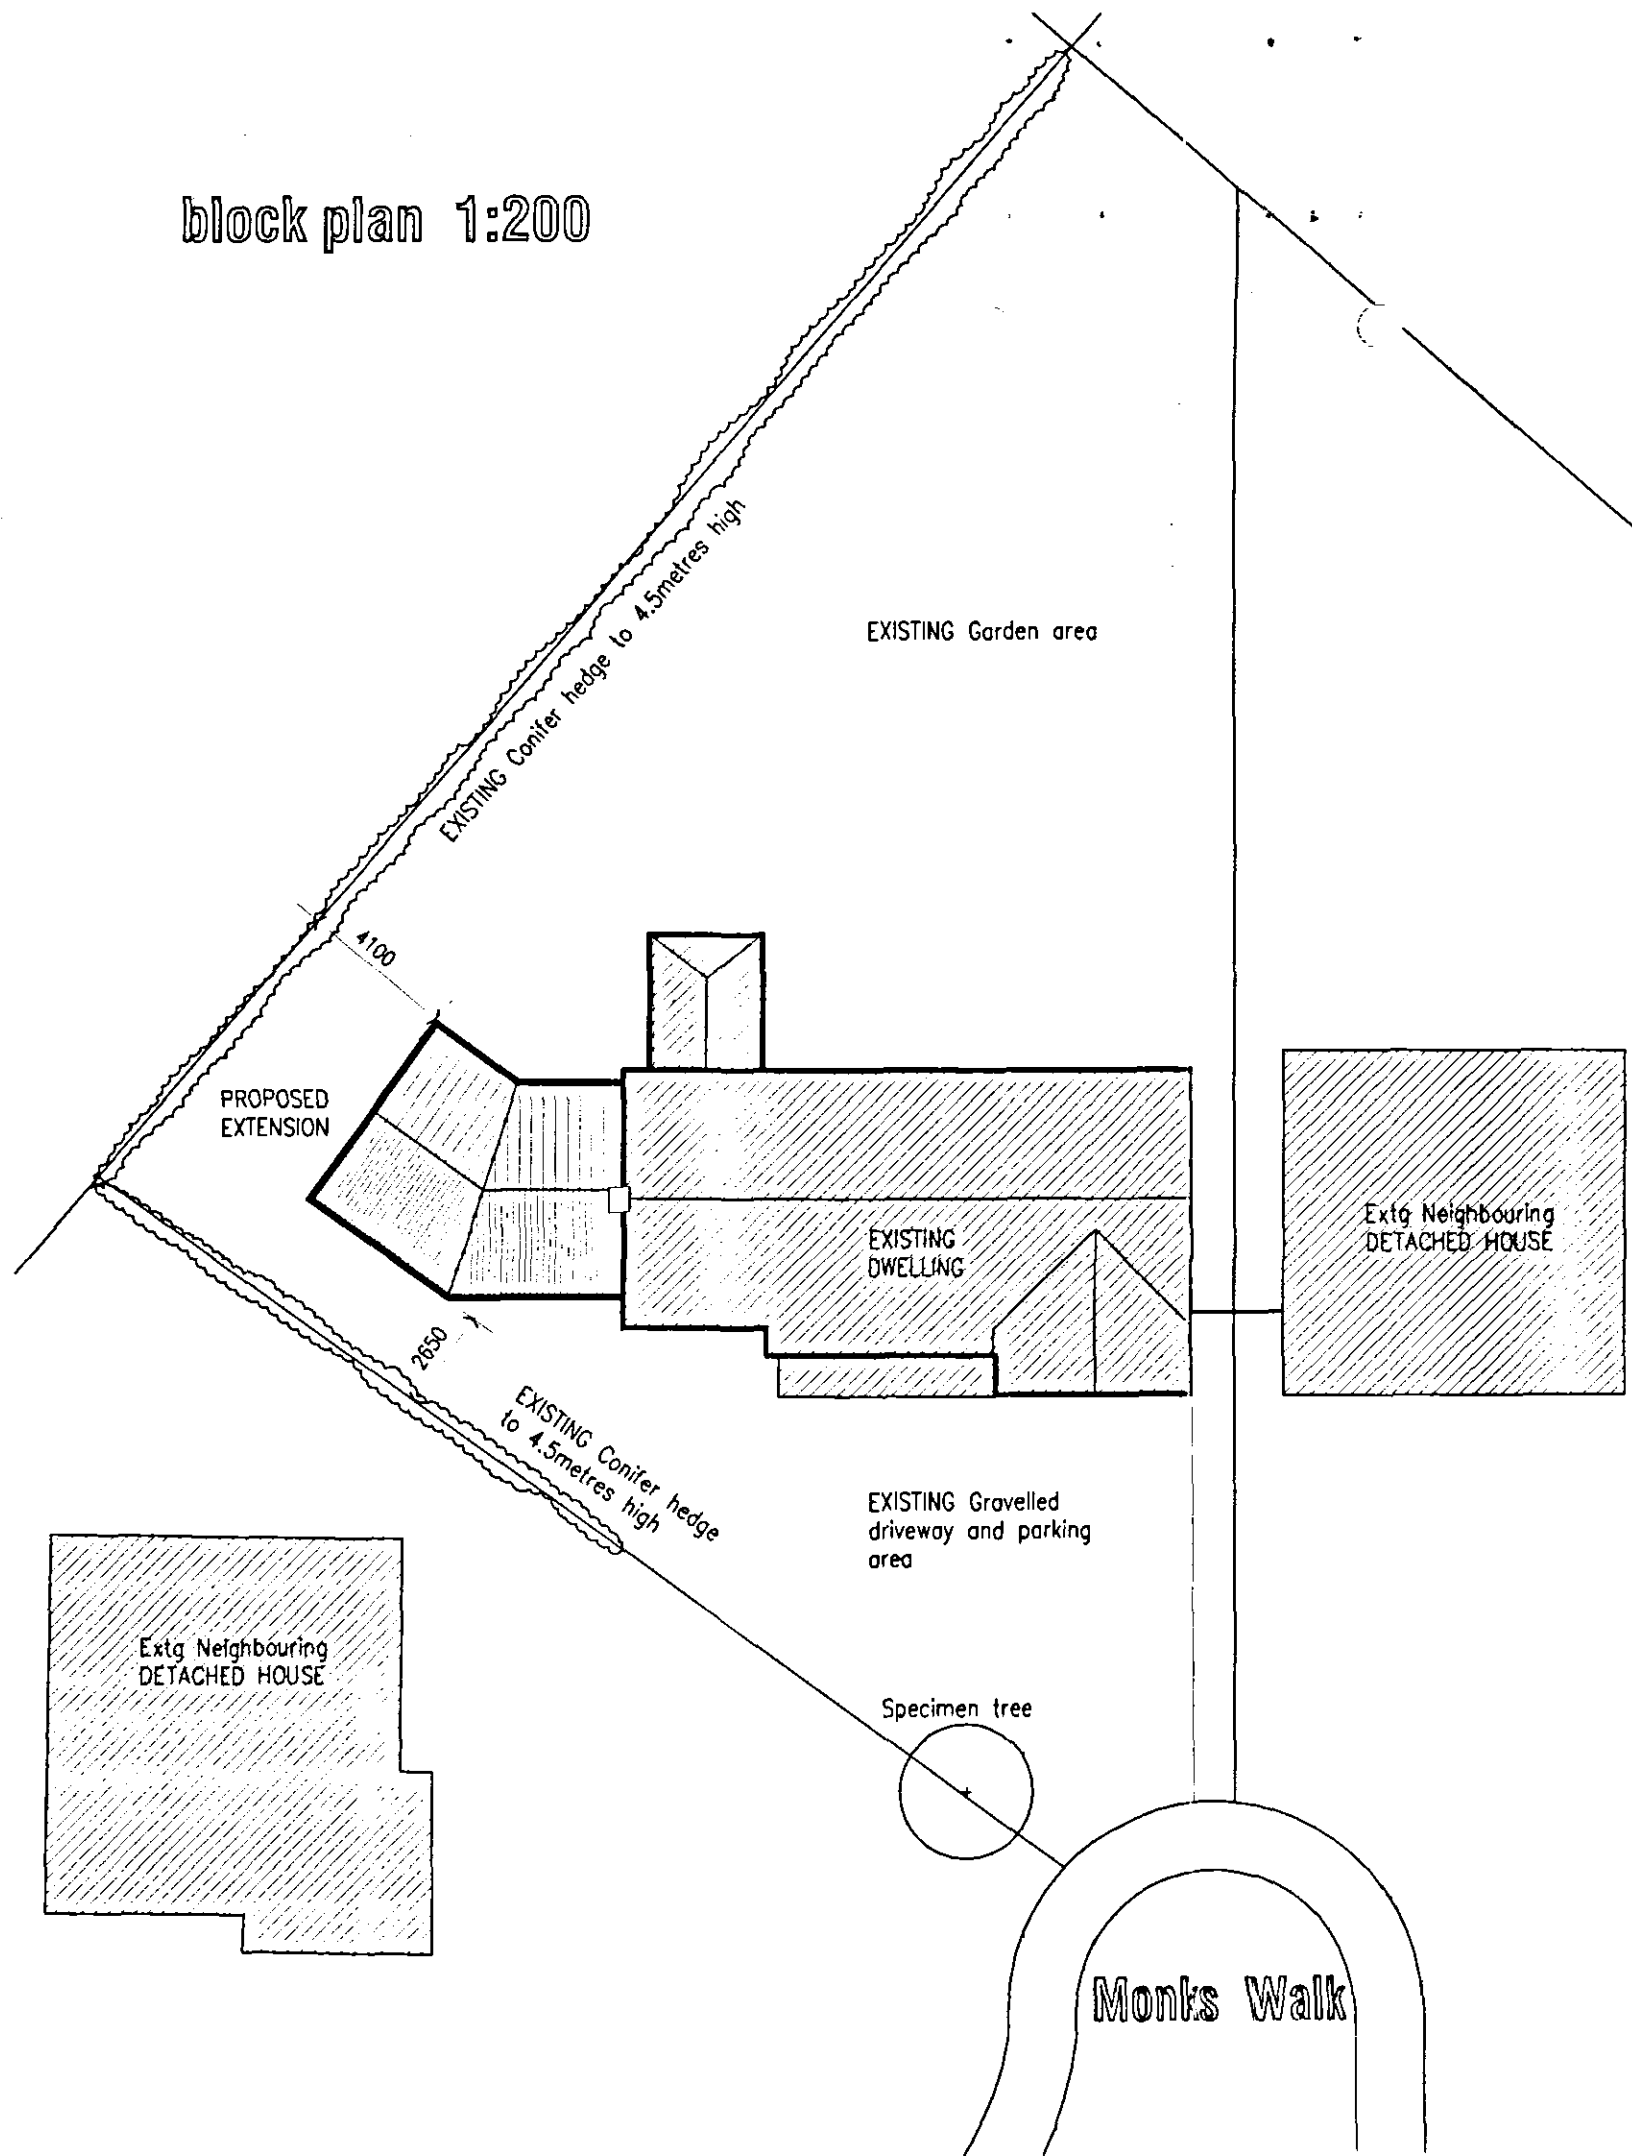

SKETCH DESIGN

AMENDMENTS
A 06.12.07 Client amendments

L. A. Building Design
Architectural and Surveying Practice
55 Hannam Boulevard
Spalding
Lincolnshire PE11 1LB
Telephone/Fax: Spalding (01775) 711437

Peter S Lithgow MCIOB MCAT
Member of the Chartered Institute of Building and
Member of the Chartered Institute of Architectural Technologists

project
15 Monks Walk,
Spalding,
Lincolnshire.

client
MR P KWIATKOWSKI

drawing
Extension Existing to Dwelling
SKETCH PROPOSAL

date	scale(s)
November 2007	1:50 1:100 1:200 1:2500
drawn by	checked
Peter Lithgow	PSL
job no	drawing no
06/14	02A