


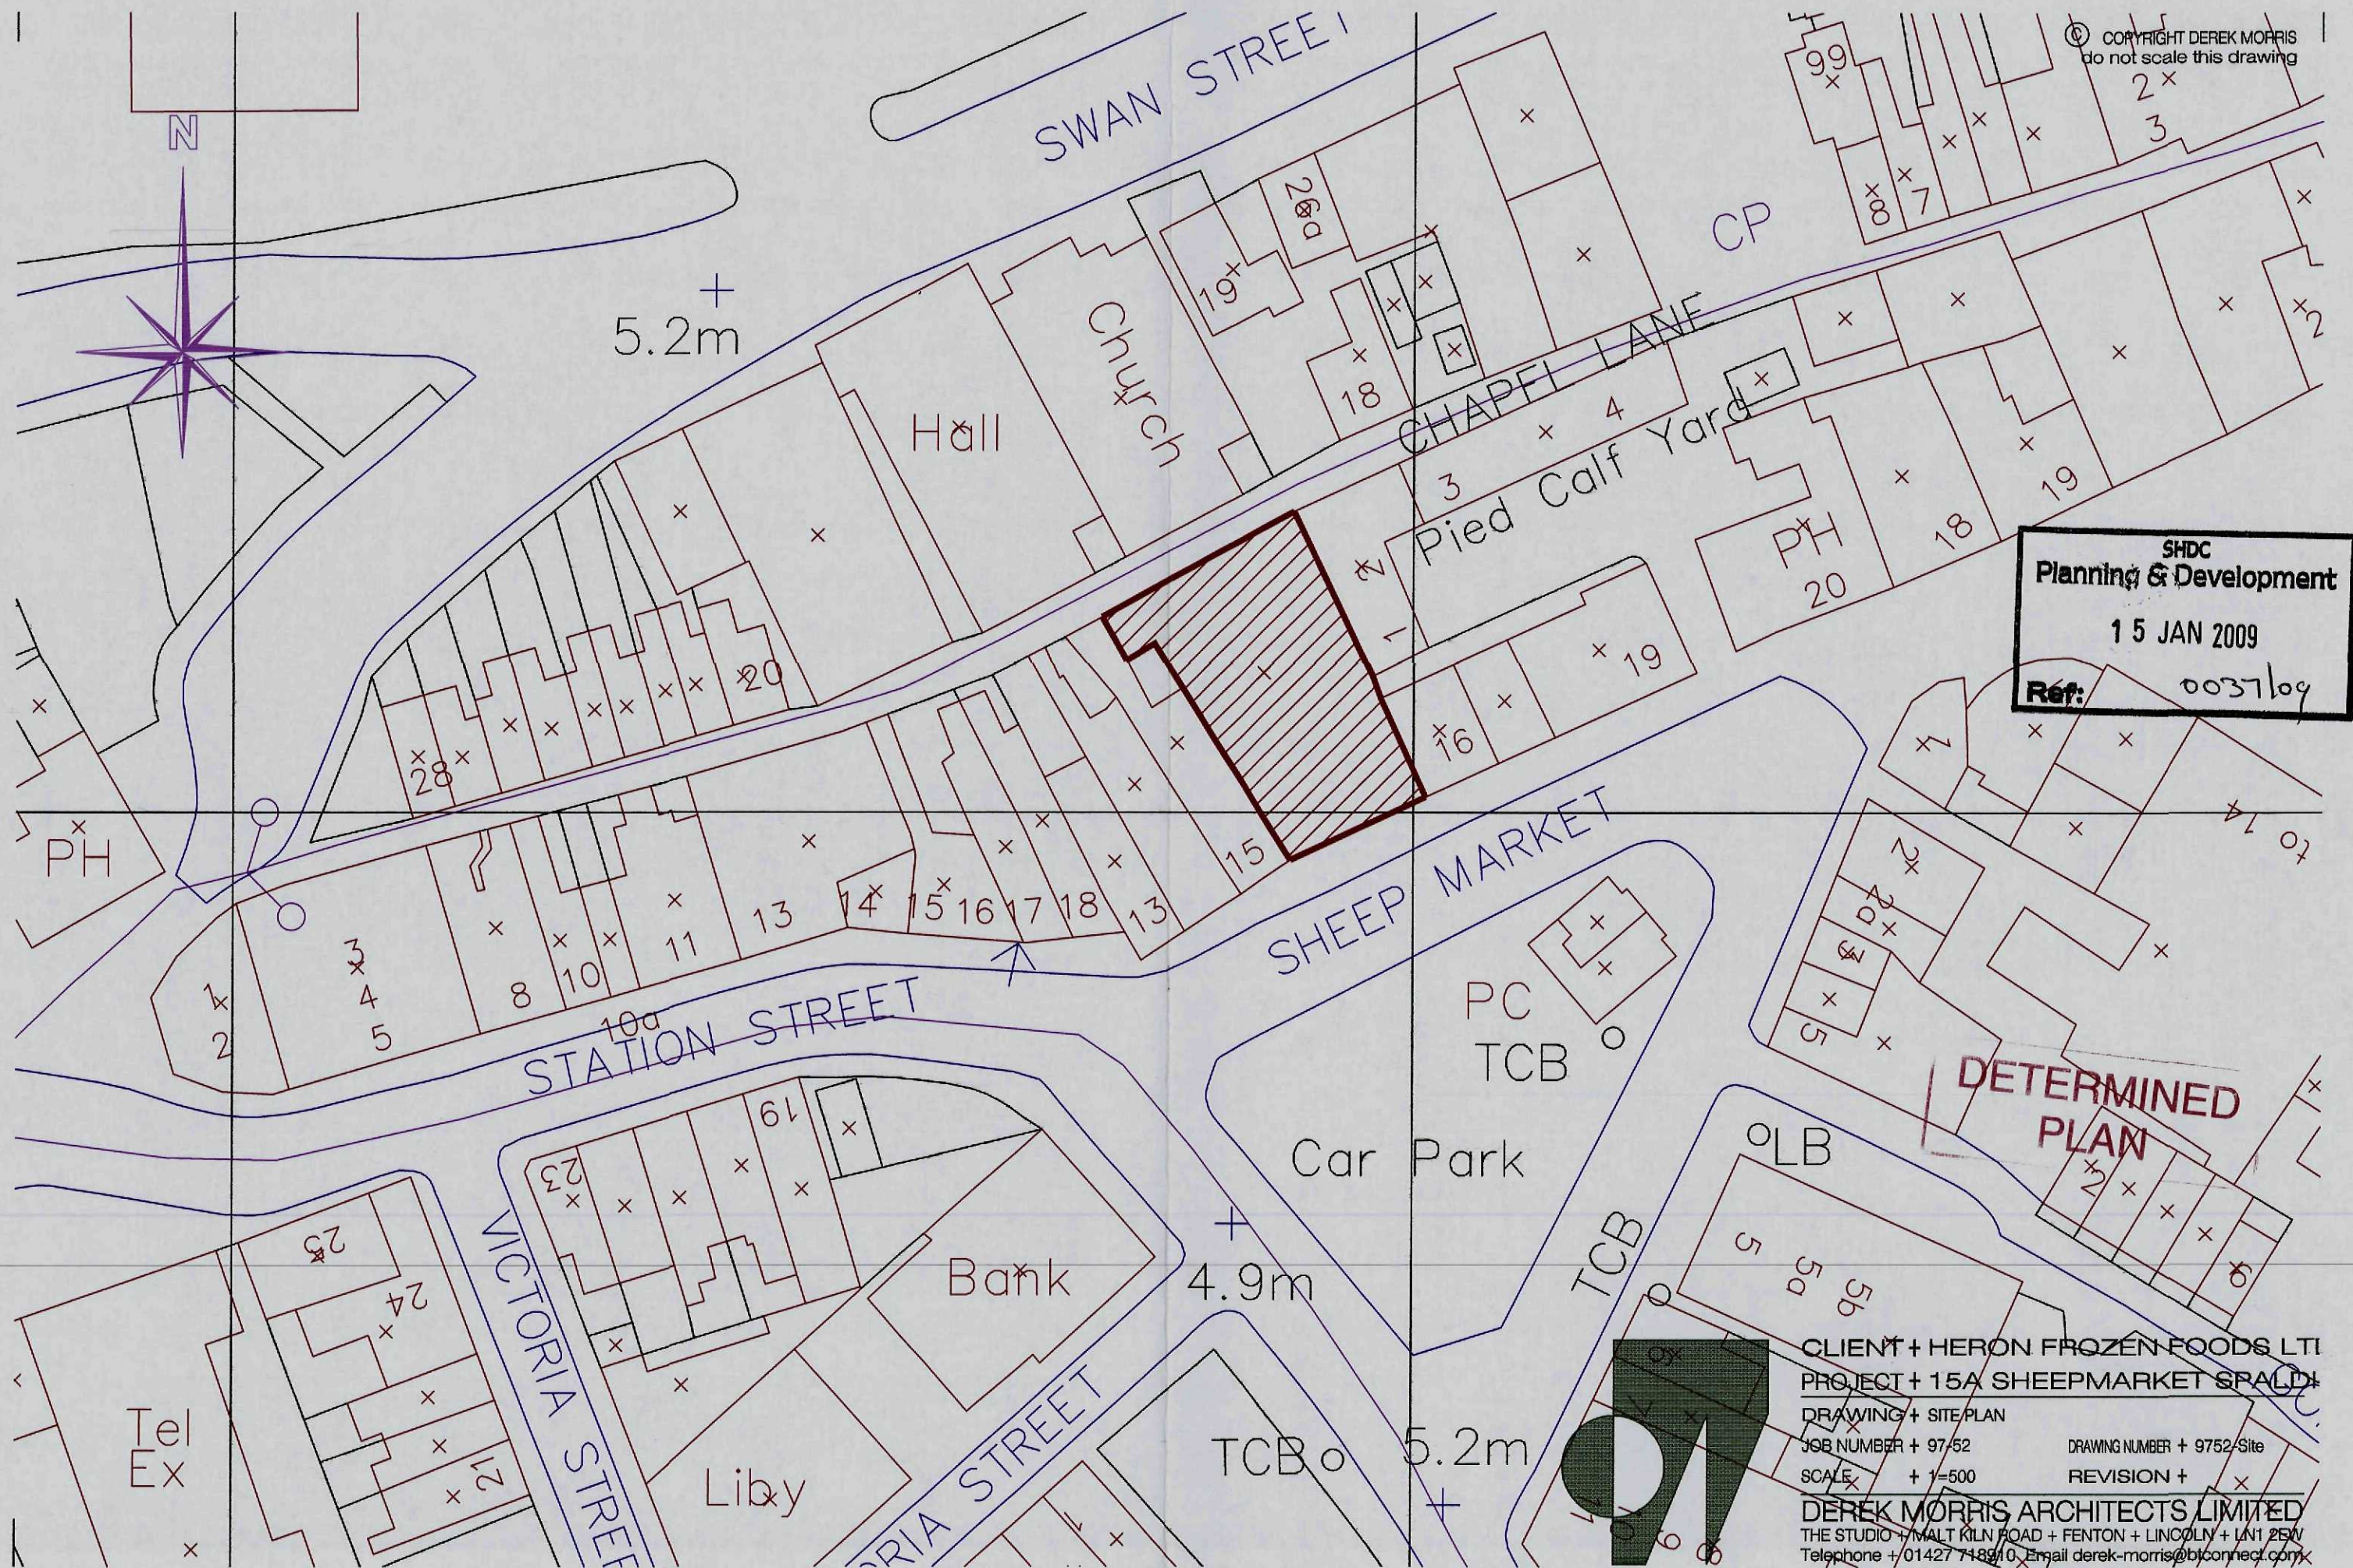

© COPYRIGHT DEREK MORRIS
do not scale this drawing

SHDC
Planning & Development
15 JAN 2009
Ref: 0037109

CLIENT + HERON FROZEN FOODS LTD
PROJECT + 15A SHEEPMARKET SPALDI
DRAWING + SITE PLAN
JOB NUMBER + 97/52
DRAWING NUMBER + 9752-Site
SCALE + 1:500
REVISION +
DEREK MORRIS ARCHITECTS LIMITED
THE STUDIO + MALT KILN ROAD + FENTON + LINCOLN + LN1 2EW
Telephone + 01427 718910 Email derek-morris@btconnect.com