


SIDE ELEVATION

PAKET FRONT ELEVATION.

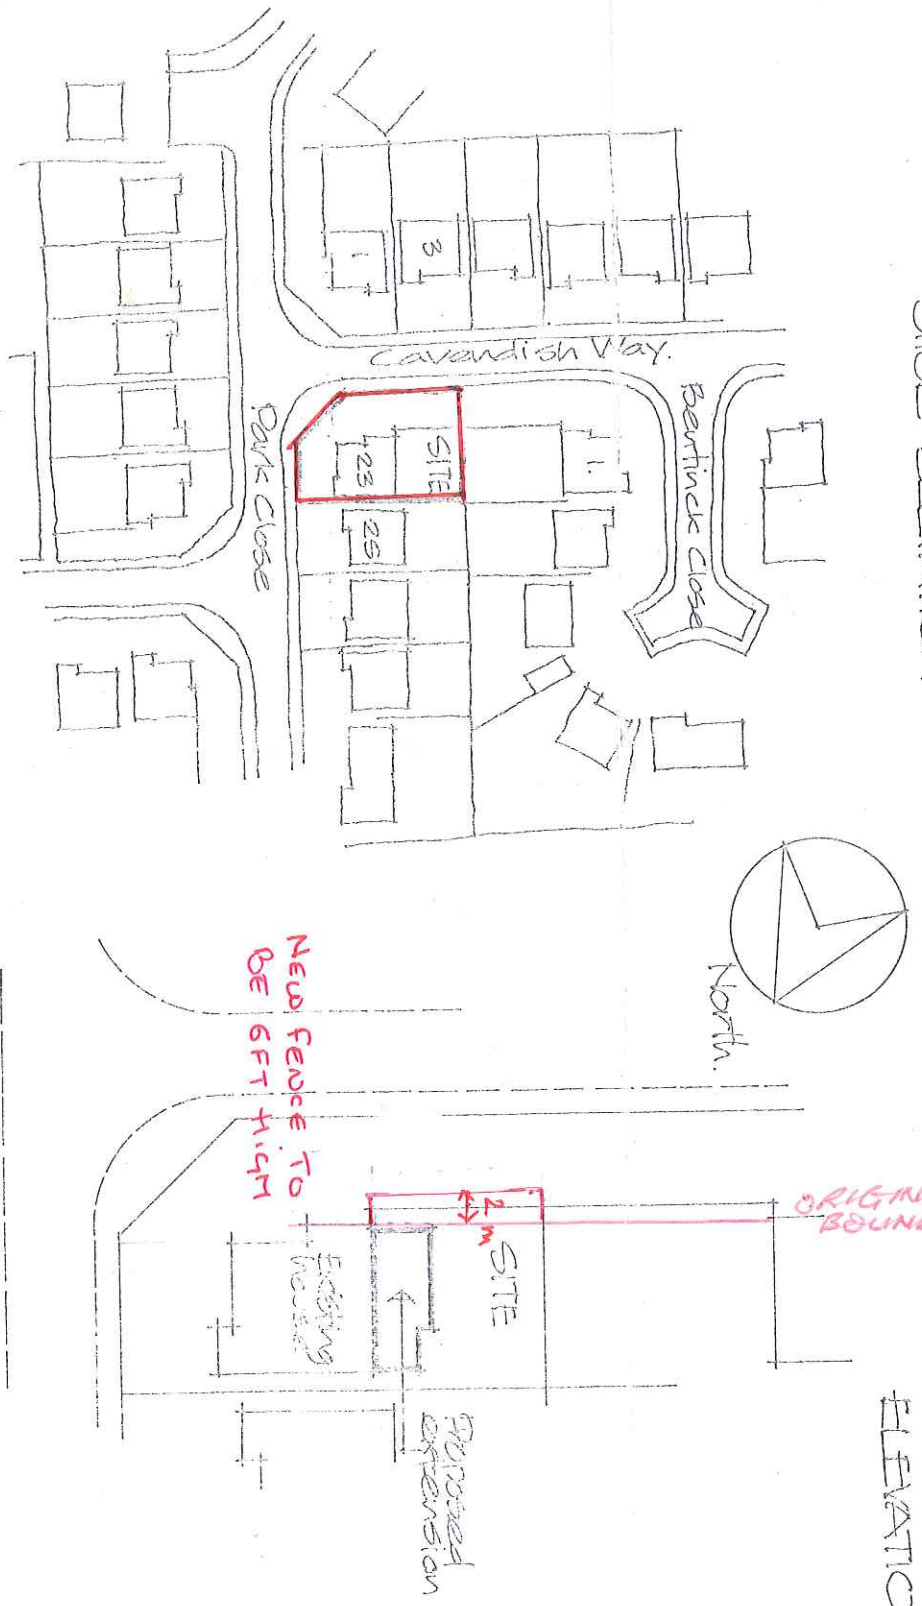

LOCATION PLAN Scale 1:1250

BLOCK PLAN Scale 1:500

Finishes:

Roof:

Redland Stonewold or mini Stonewold interlocking concrete tiles to be as or similar to existing and in colour to match existing installed at 17.5 degree pitch.

Walls:

Facing brickwork to match existing.  
Windows and doors : UPVC as existing.