




 


FRONT ELEVATION

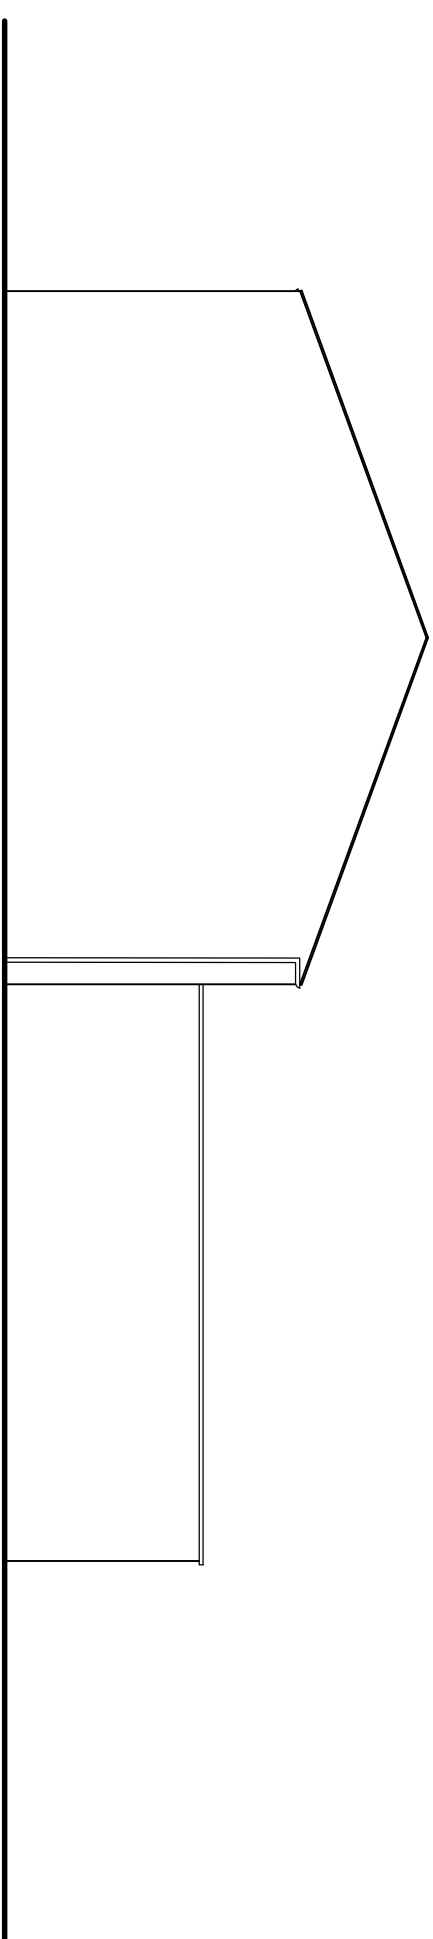


SIDE ELEVATION

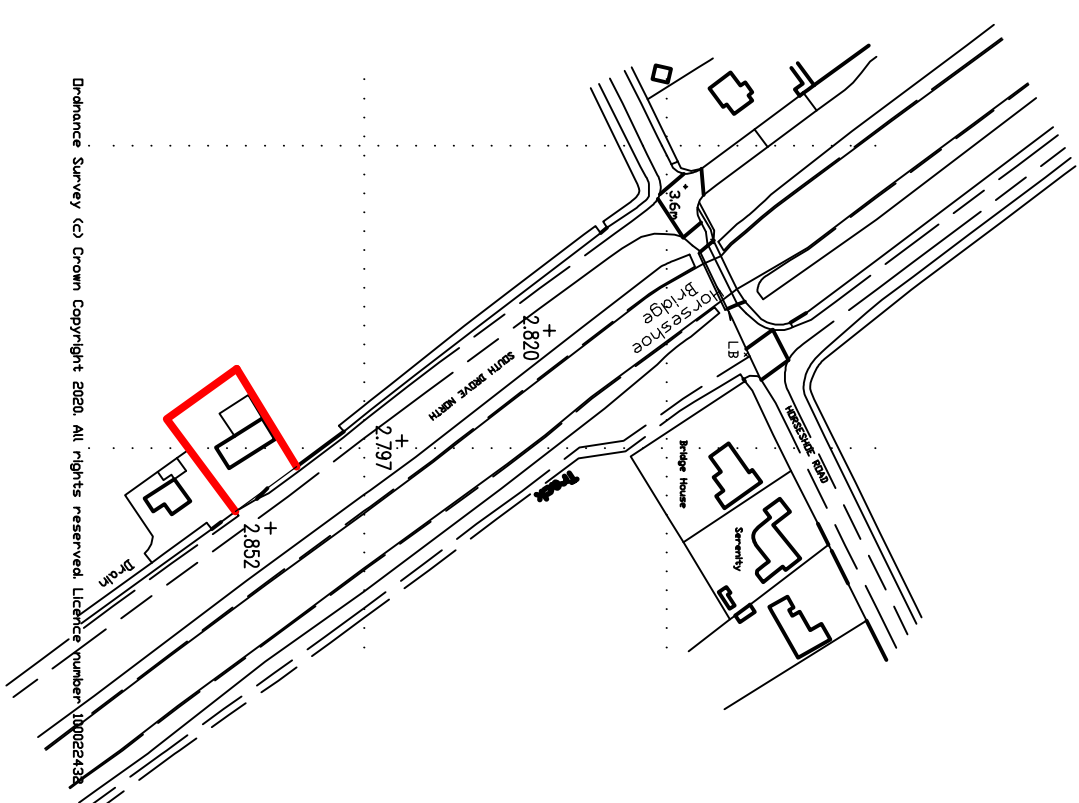


Druidance Survey (c) Crown Copyright 2020. All rights reserved. Licence number 10002243

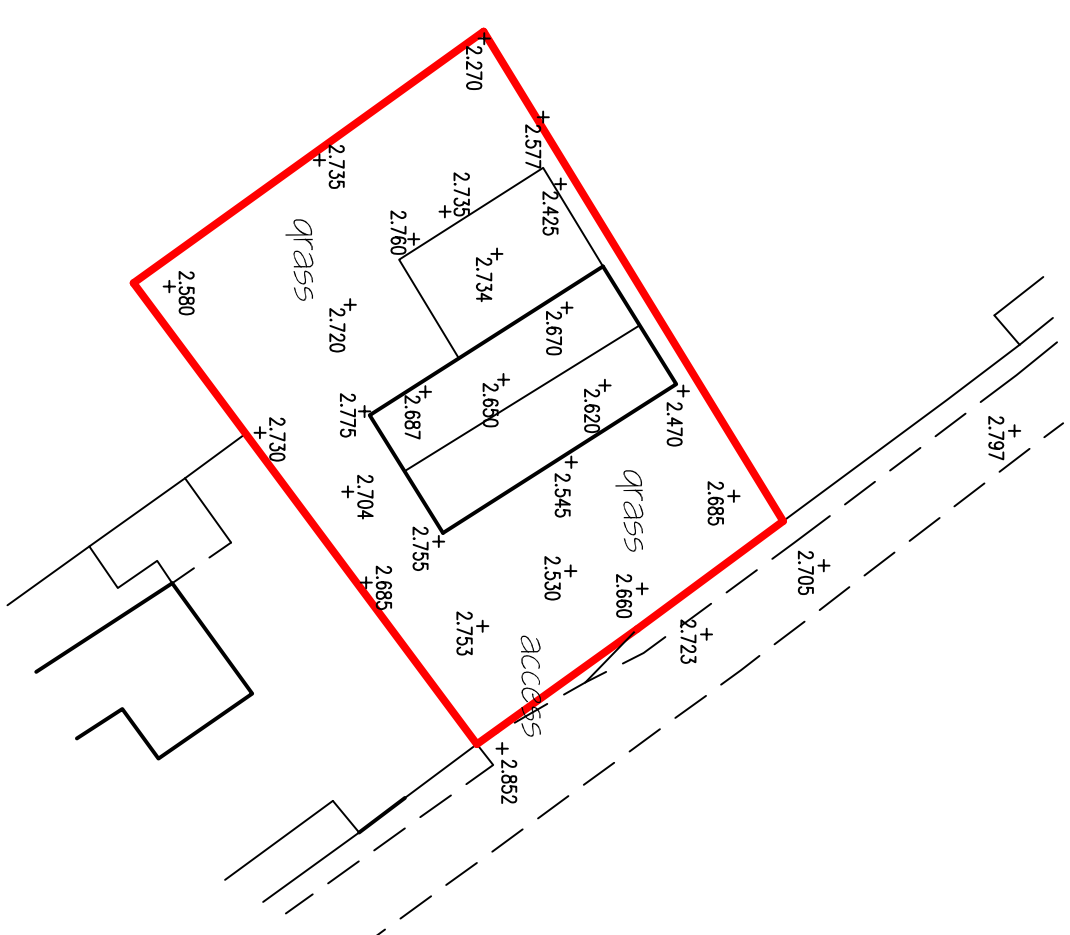LOCATION PLAN
1:2500


SITE PLAN
1:500

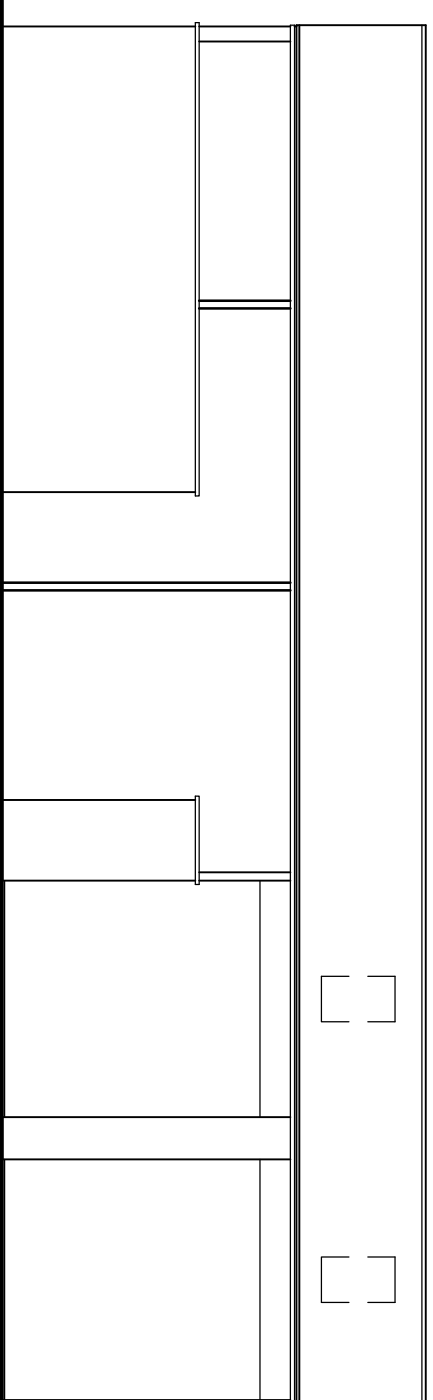

REAR ELEVATION

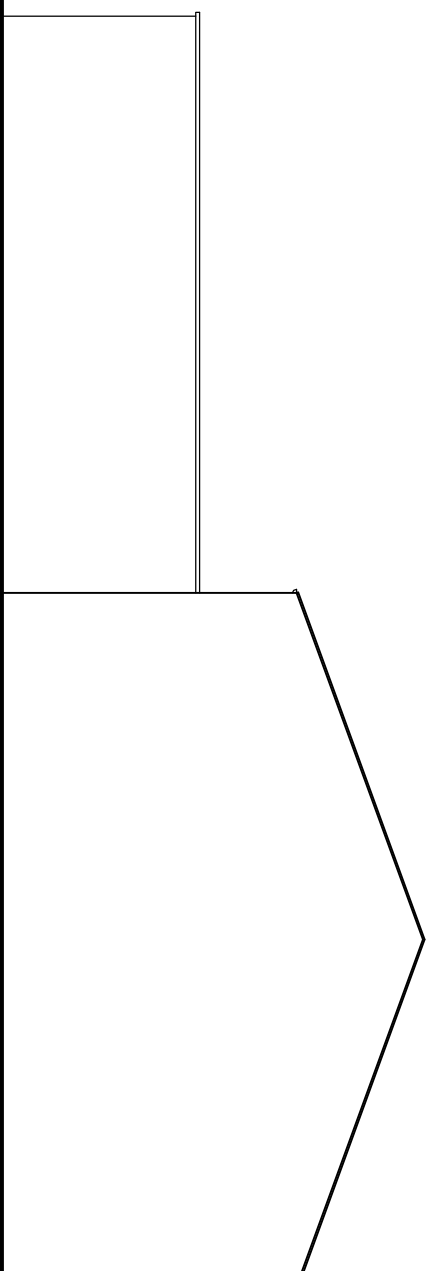

SIDE ELEVATION

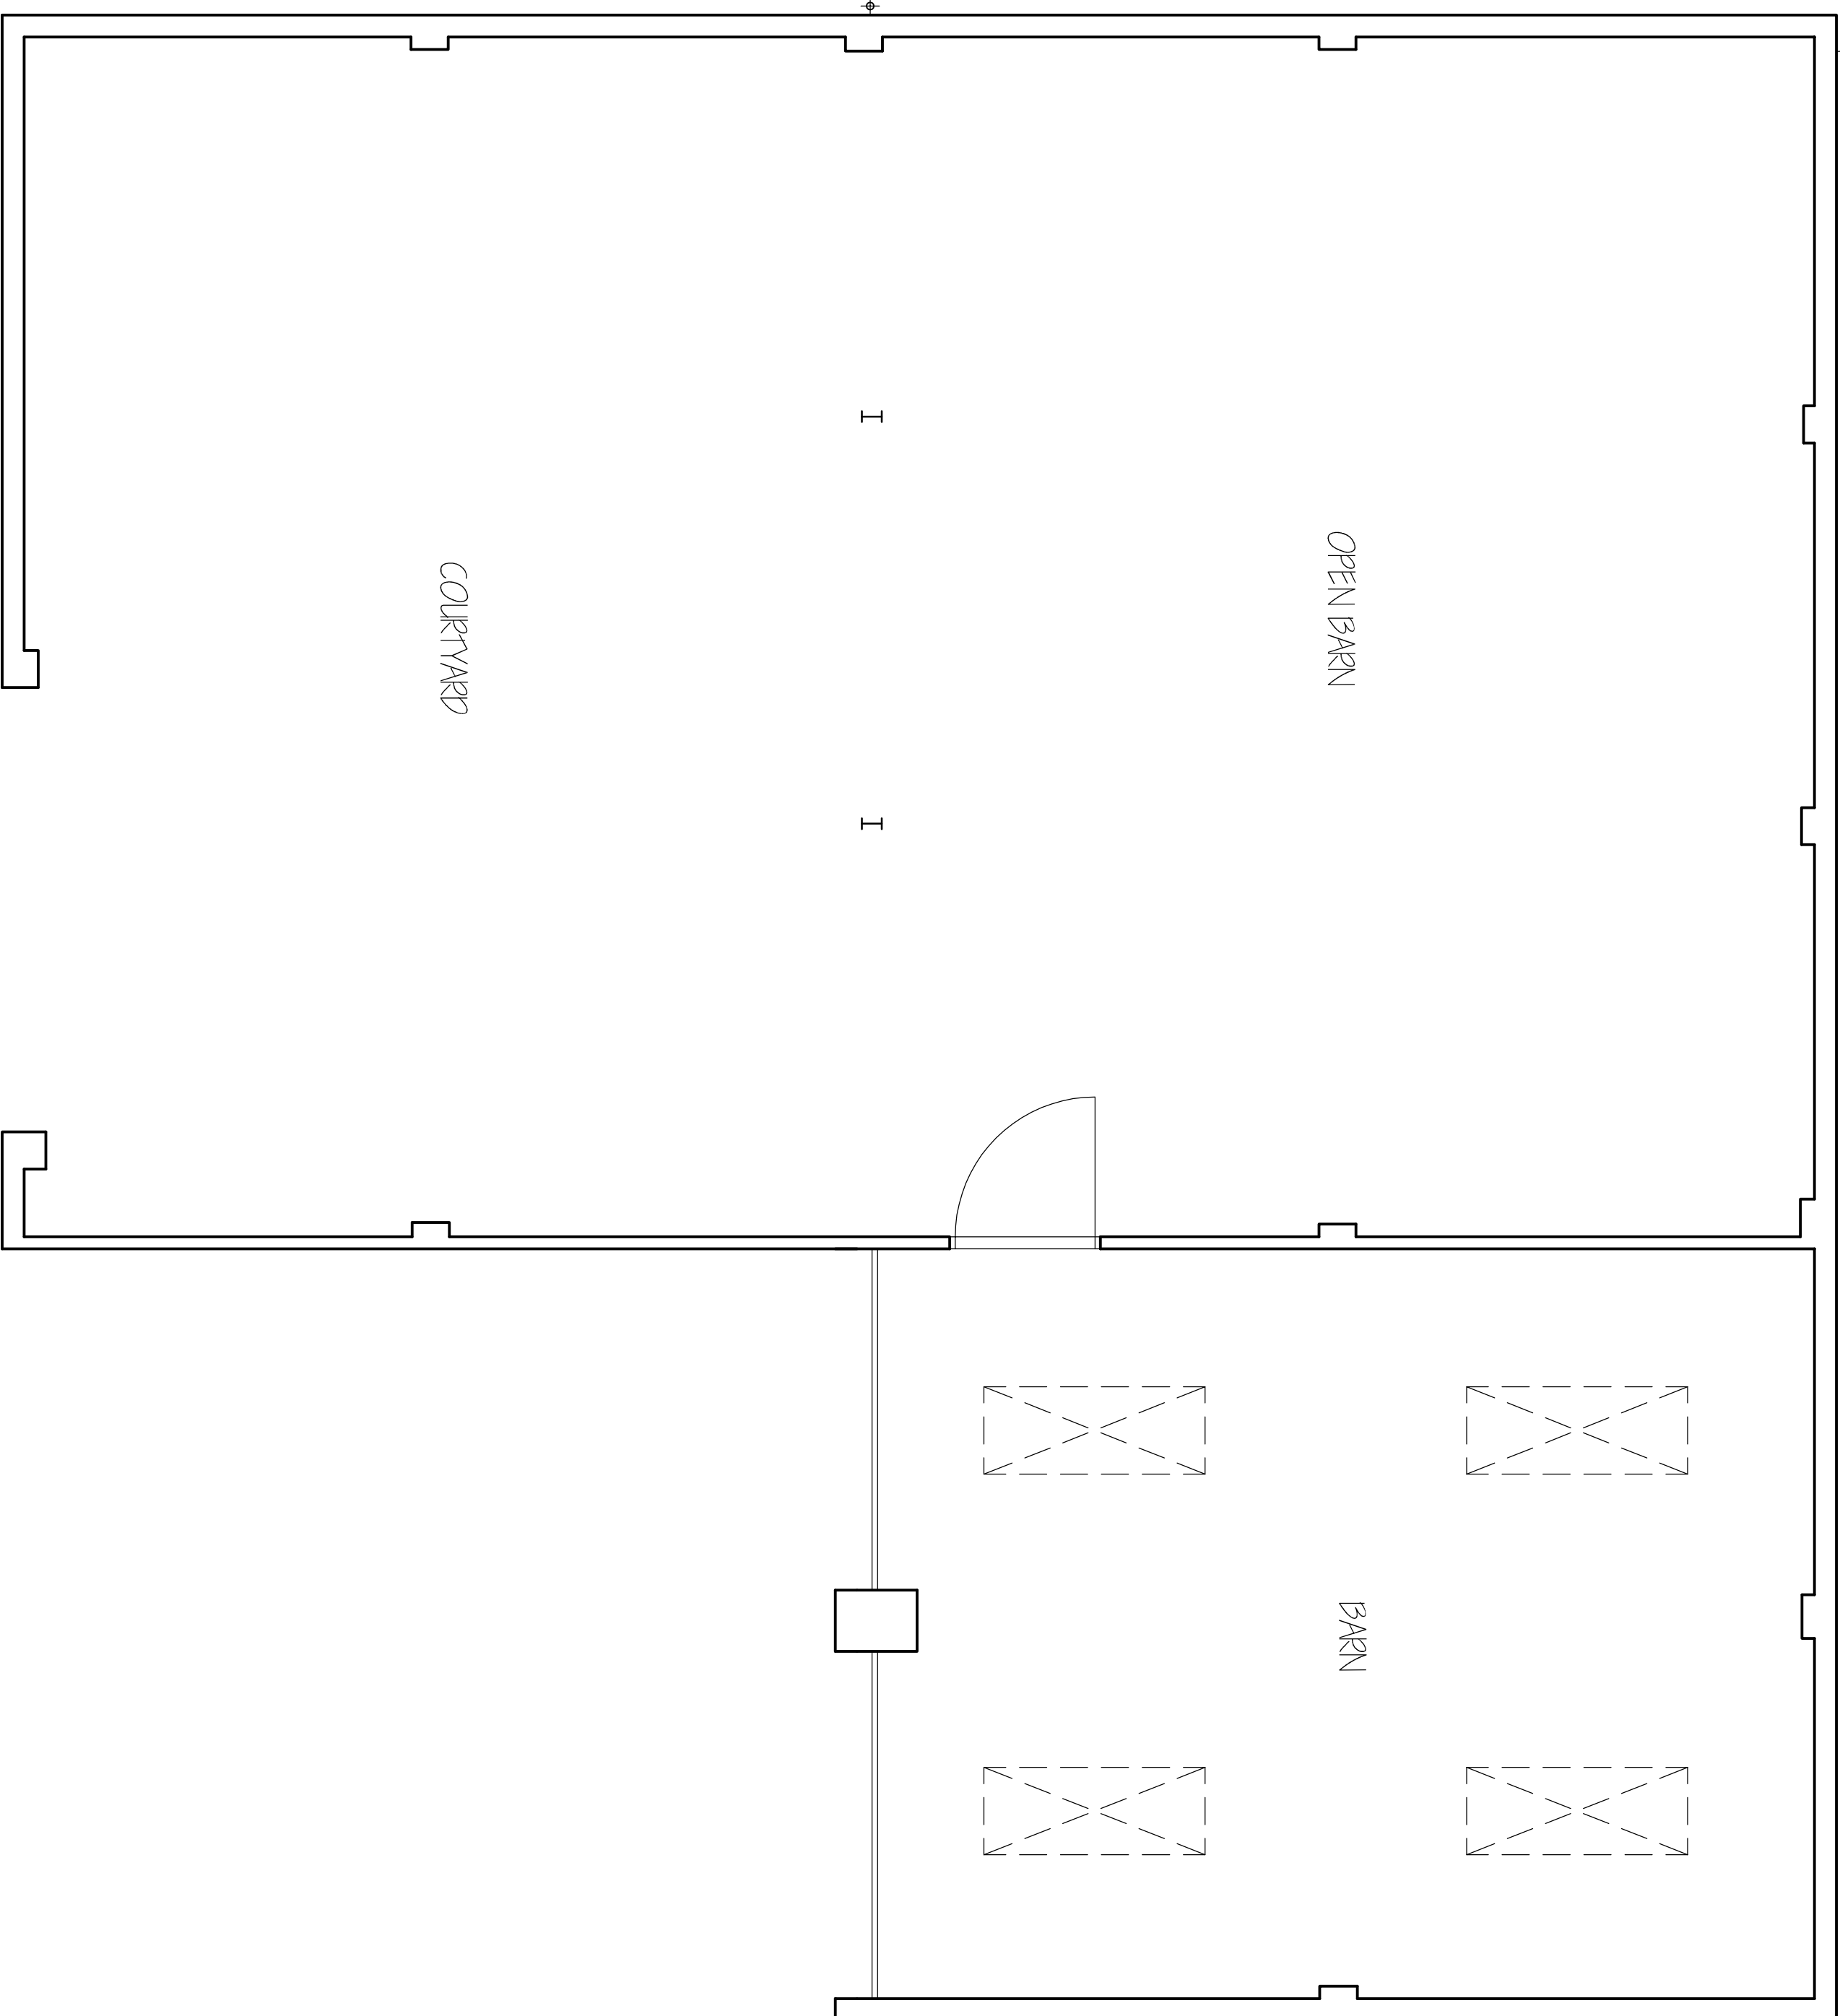

EXISTING FLOOR PLAN

ref.	revision	date
A	EBOING-REFLEMBE-R002D	JAN 2021

G. R. MERCHANT LTD.
LENG AMICE FWO
**ARCHITECTURAL, STRUCTURAL
AND LAND DRAINAGE
CONSULTANTS**
4 Wrights Mews
12A Park Road, Holbeach,
Spalding, Lincs., PE12 7EE
Tel: 01406 4309800
Fax: 01406 426744
E-Mail: gr.merchant@btconnect.com

BARN CONVERSION (CLASS Q)
SOUTH DROVE NORTH,
SPALDING, Lincs.
PE11 3ED.

MR T BURROWS

Drawing
FLOOR PLANS & ELEVATIONS
SITE & LOCATION PLANS
EXISTING

Job Ref.	Drawing No.
3734-20.	O/A

DATE: DECEMBER 2020. SLD/HLD.

Scales

DO NOT SCALE FROM THIS DRAWING

[illegible]