


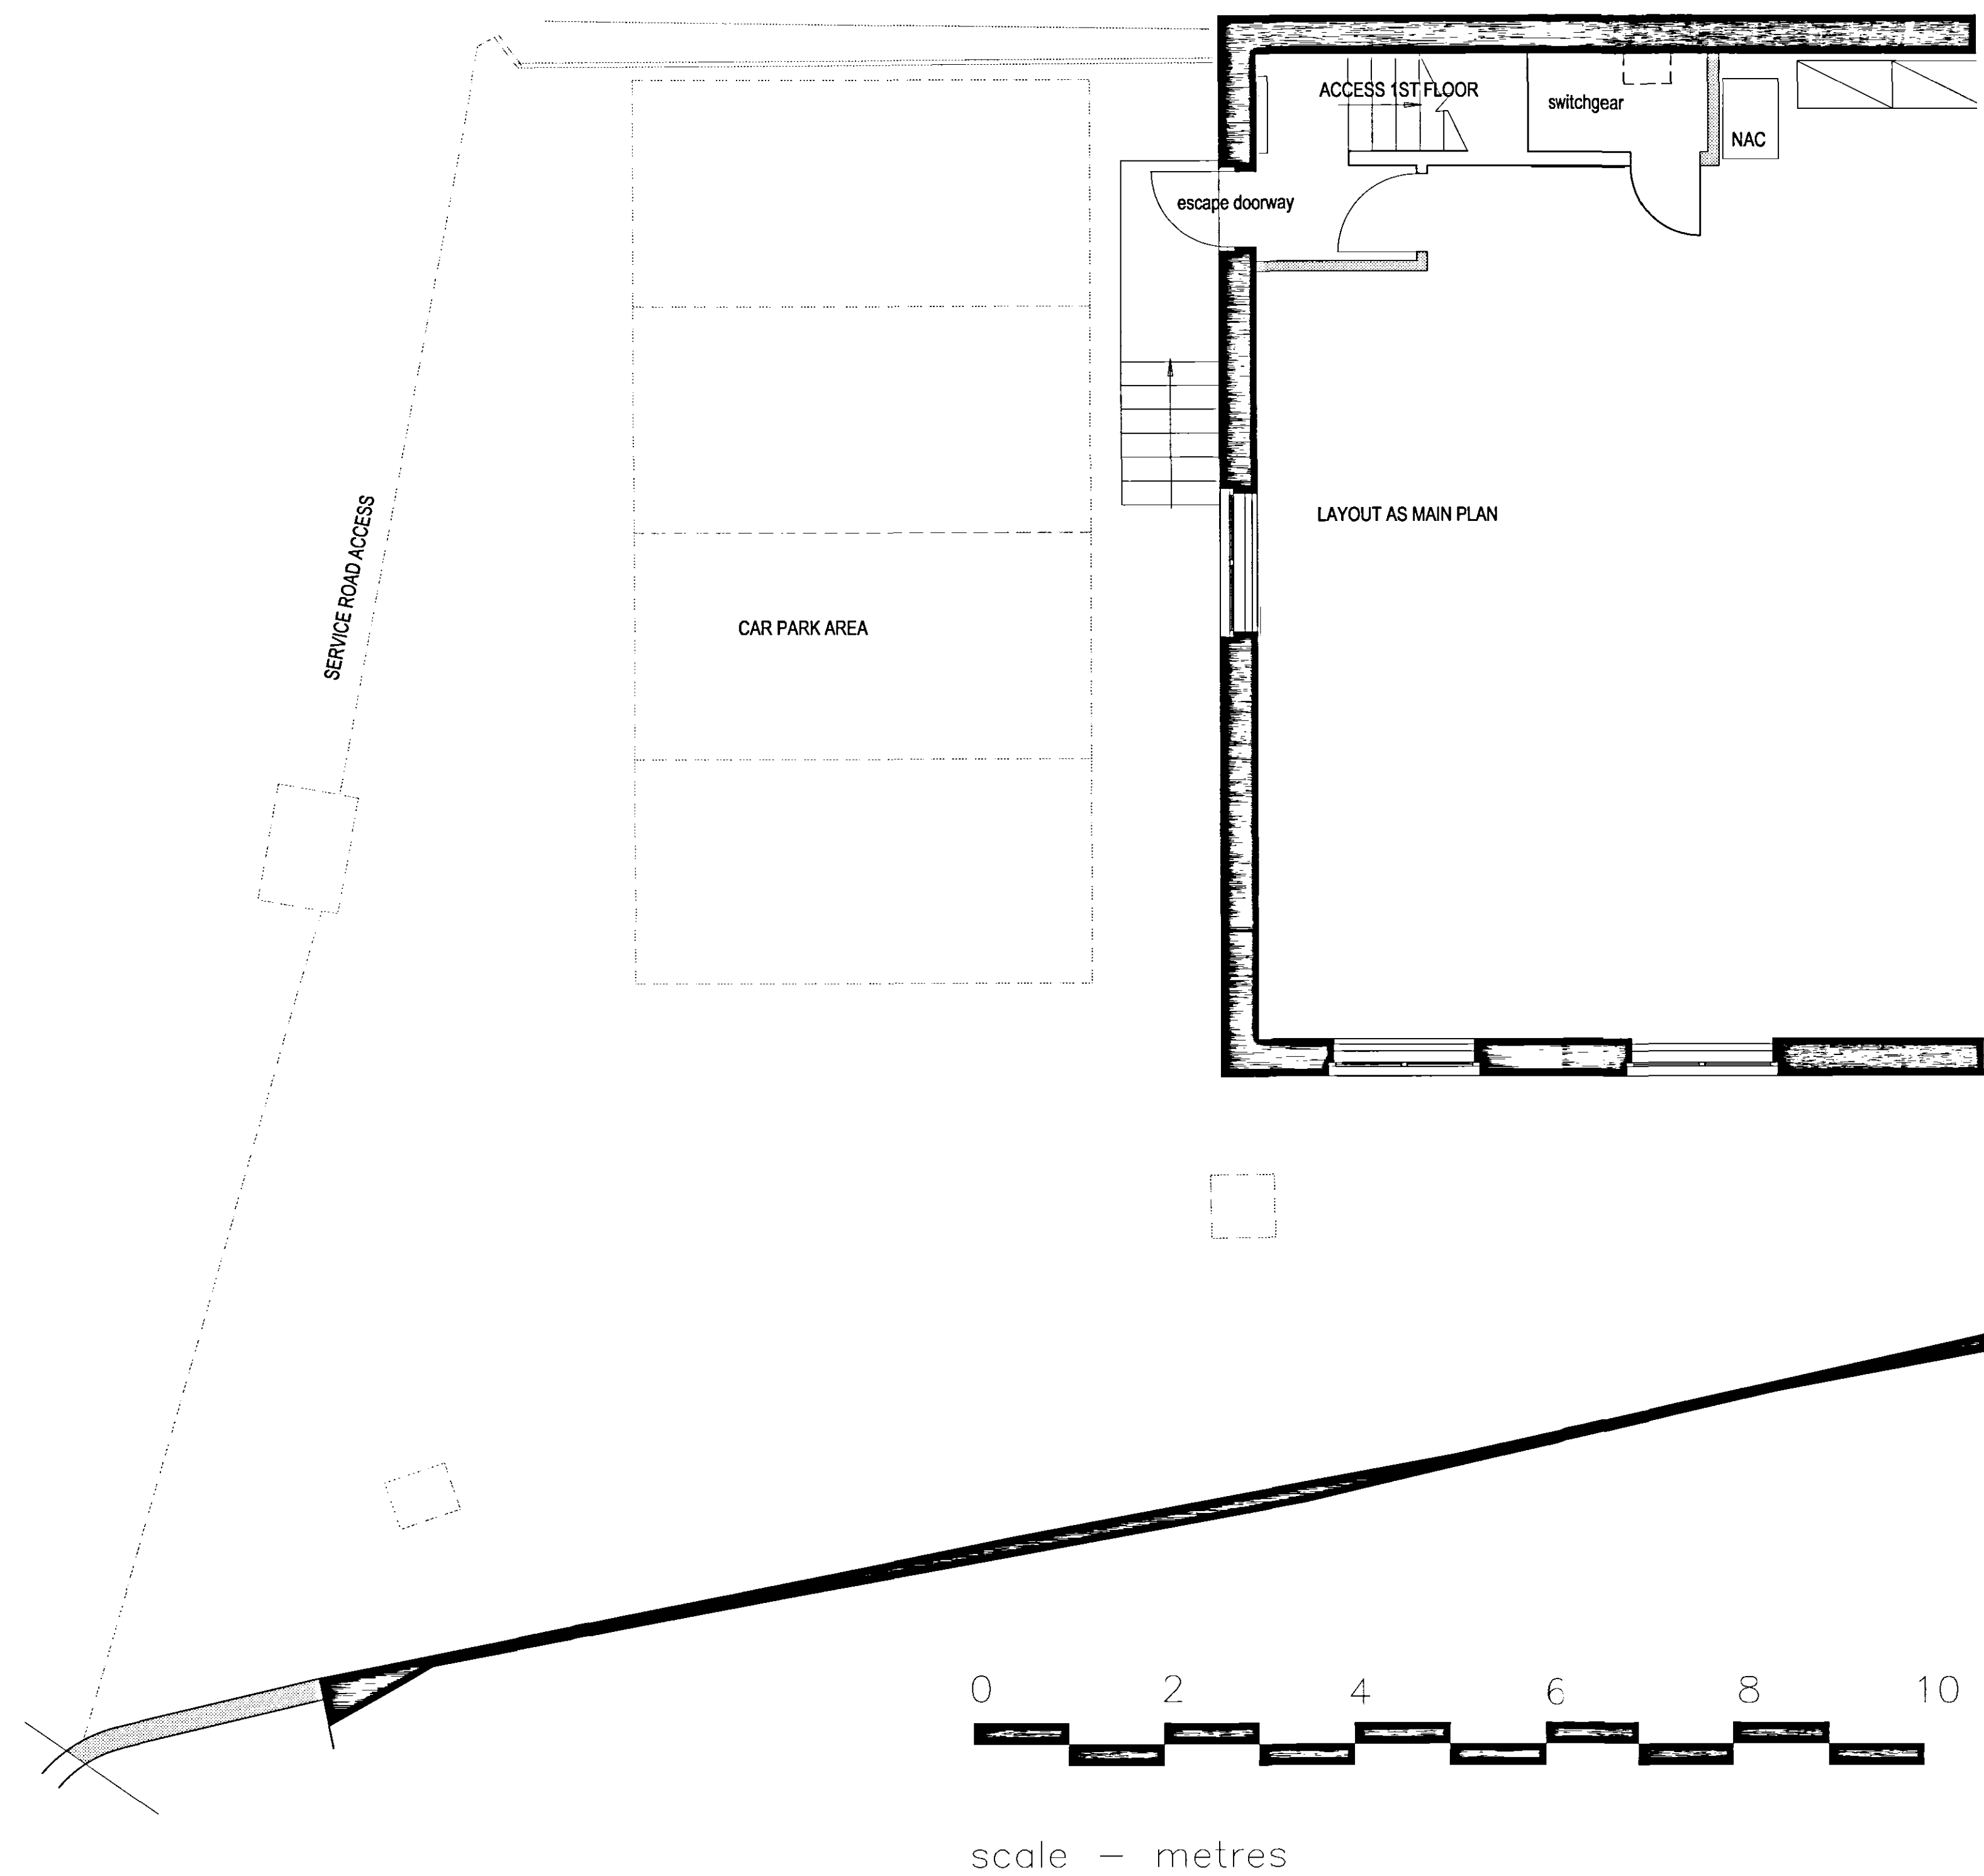

SHDC
PLANNING & DEVELOPMENT
12 JAN 2005
Ref. 004/06

EXISTING
GROUND FLOOR
PLAN - SITE

All dimensions to be verified by the Contractor on site. Do not scale drawings, work to figured dimensions only.

HSBC

RETAIL BRANCH DEVELOPMENT PROGRAMME

164 - SPALDING, MARKET PLACE

DRAWING	EXISTING GROUND FLOOR PLAN - SITE	
SCALE	1/50 @ A1 1/100 @ A3	DATE DEC 2005
JOB No	25061	DRG No EX_SITE
DRAWN BY	AXIS	CHECKED BY -

AXIS

ARCHITECTURE

TALBOT CHAMBERS 2 NORTH CHURCH STREET SHEFFIELD S1 2DH
TEL 0114 2490944 FAX 0114 2490966 www.axis-architecture.co.uk