


NOTES:
All dimensions to be checked on site. Do not scale from this drawing.

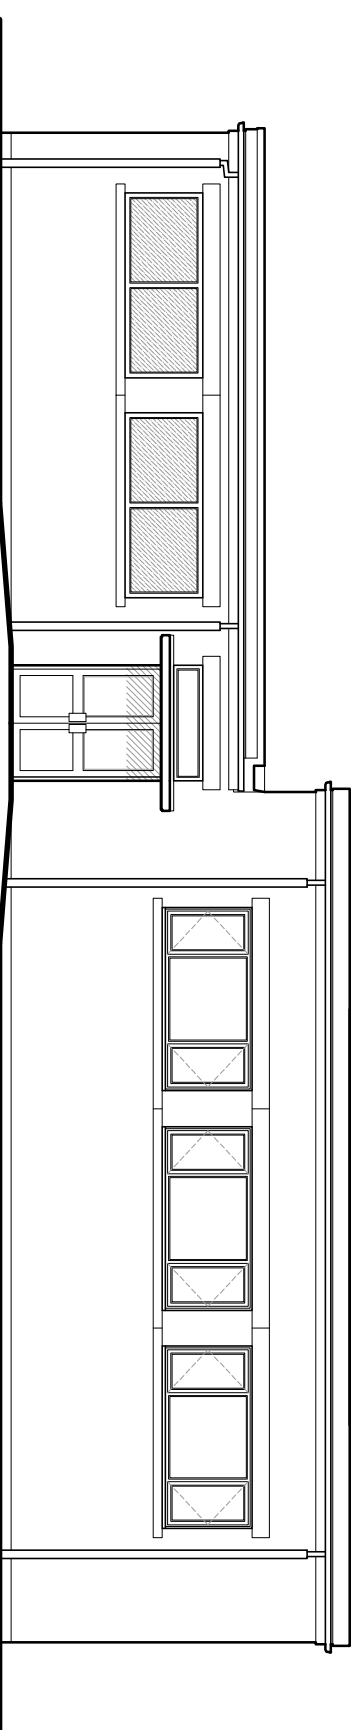

MAIN ELEVATION - 1:100



.A	
Date	Revisions

© Copyright

SPALDING ACADEMY.

PROPOSED INTERNAL
ALTERATIONS TO STAFF
WING AT SPALDING
ACADEMY, NEVILLE
AVENUE, SPALDING.

Drawing Title		
SITE LOCATION PLAN & EXISTING FRONT ELEVATION.		
Scale @ 1/4" = 1'-0"	Date	Drawn
ASHMOON	Dec 28	RAW

